FED. ROAD DIST. NO.	STATE	FED. AID PROJ. NO.	FISCAL YEAR	SHEET NO.	TOTAL SHEETS
HAWAI'I	HAW.	FLH-019-1(26)	2000	11	46

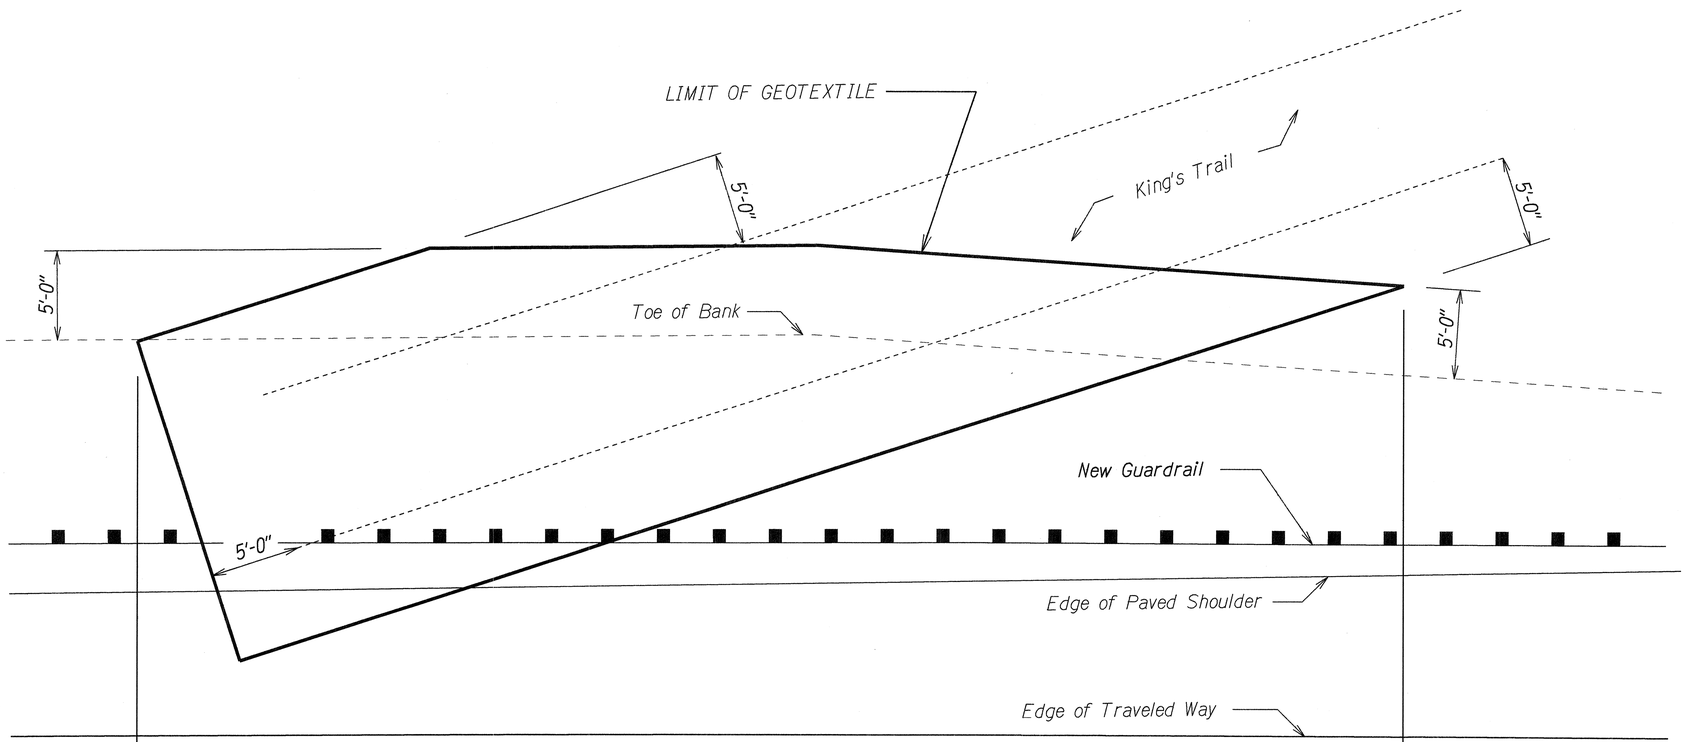

PLAN
Scale: 1" = 4'

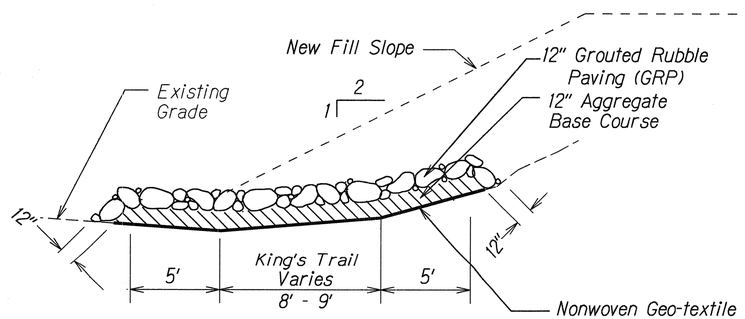

TYPICAL SECTION-KING'S TRAIL
Scale: 1" = 4'

Notes:

1. The Contractor shall fence the King's Trail so that there will be no disturbance of the trail and surrounding area during construction.
2. The King's Trail shall be preserved in accordance with the Historic Preservation Memorandum of Agreement for this project. The Contractor shall coordinate his work accordingly.
3. Geotextile material, Aggregate cushion material, 12" GRP, and all incidentals necessary to complete the work in place shall be paid for under Item No. 612.0110, Grouted Rubble Paving for King's Trail Preservation. The Contractor shall notify the Engineer two weeks prior to performing the work.
4. The Contractor shall exercise due care when working in the area. No disturbance of existing conditions is allowed at any time, other than as called for on the plans.
5. Should the Trail be otherwise disturbed in any way, the Contractor shall immediately notify the Engineer. All work in the immediate vicinity of the Trail shall stop until such time as approved to continue as given by the State Historic Preservation Office.
6. Cushion material shall be 2B aggregate cushion material or other cushion material accepted by the Engineer.
7. All Preservation work shall be hand placed.

ESTIMATED ITEM QUANTITIES	
Geotextile Material	95 sq. yds.
12" Cushion Material	35 cu. yds.
12" Grouted Rubble Paving	40 cu. yds.

ORIGINAL PLAN	SURVEY PLOTTED BY	DATE
	DRAWN BY X	
NOTE BOOK	TRACED BY	
	DESIGNED BY X	
	QUANTITIES BY	
No. dgn	CHECKED BY	

STATE OF HAWAI'I
DEPARTMENT OF TRANSPORTATION
HIGHWAYS DIVISION

KING'S TRAIL PRESERVATION

QUEEN KA'AHUMANU HIGHWAY
INTERSECTION IMPROVEMENTS TO
KALOKO-HONOKŌHAU NATIONAL HISTORICAL PARK
PROJECT NO. FLH-019-1(26)

Scale: Noted Date: Mar., 1998

SHEET No. 1 OF 1 SHEETS