FED. ROAD DIST. NO.	STATE	PROJ. NO.	FISCAL YEAR	SHEET NO.	TOTAL SHEETS
HAWAI'I	HAW.	HWY-H-08-00M	2000	8	9

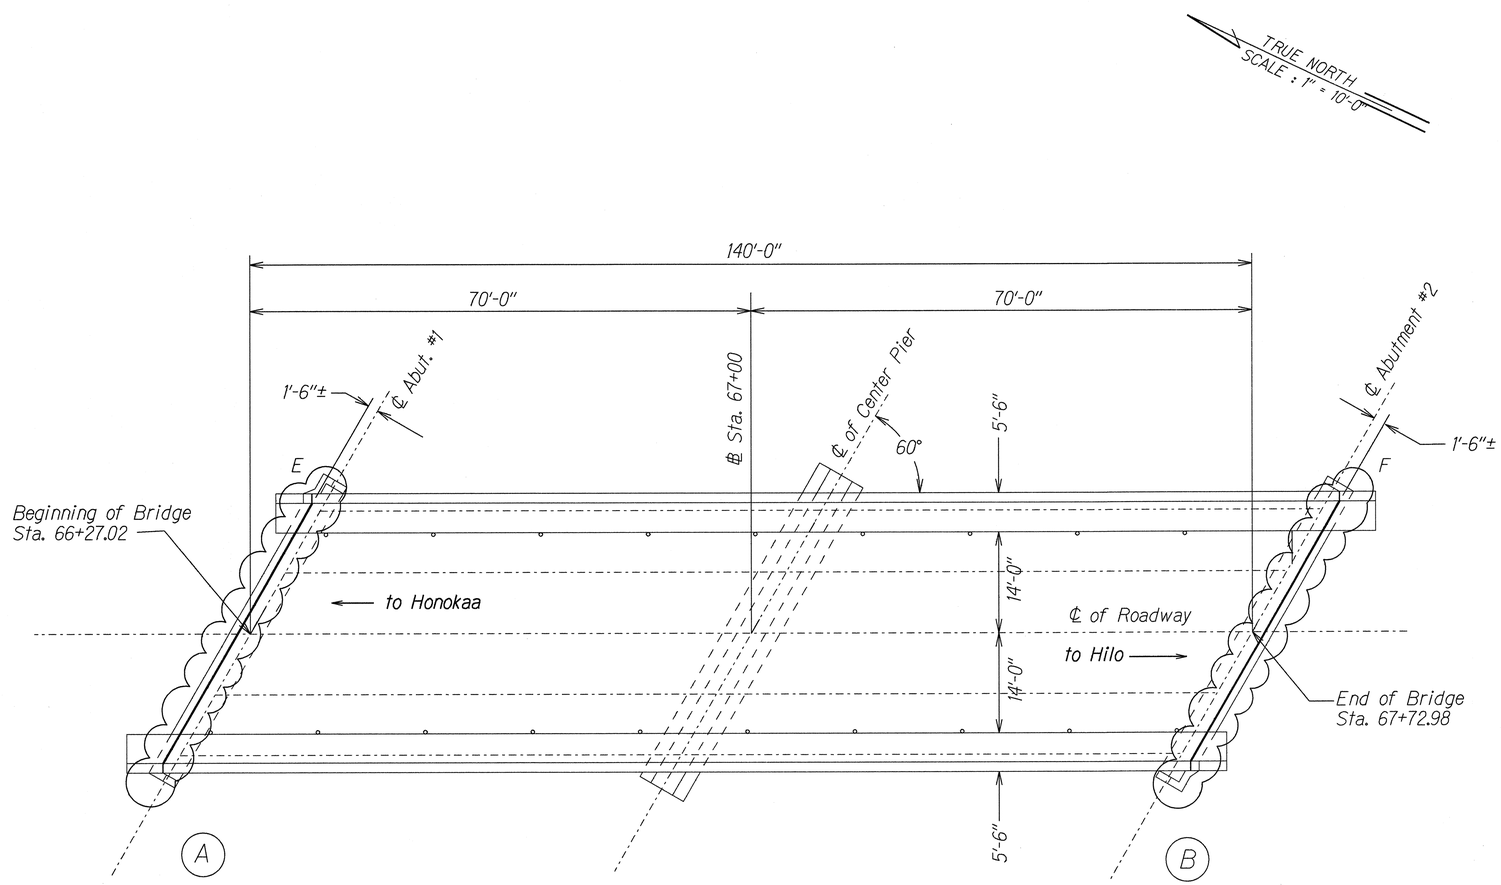

LAYOUT PLAN--PUKIHAE BRIDGE

Scale: 1" = 10'-0"

LEGEND

(A) See Detail "A" Sheet 4. (Expansion Joint)

(B) See Detail "B" Sheet 4. (Fixed Joint)

Key to Symbols

Replace Joint Seals

E Expansion Bearings

F Fixed Bearings

STATE OF HAWAI'I
DEPARTMENT OF TRANSPORTATION
HIGHWAYS DIVISION

PUKIHAE BRIDGE PLAN

MAULUA/PAHEEHEE/KAPUE/PUKIHAE
BRIDGE JOINT REPAIRS
PROJ. NO. HWY-H-08-00M

Scale: Noted Date: March, 2000

SHEET No. 4 OF 4 SHEETS

ORIGINAL PLAN | SURVEY PLOTTED BY | DRAWN BY X | TRACED BY | NOTE BOOK | INDEXED BY | QUANTITIES BY | CHECKED BY | DATE X