FED. ROAD DIST. NO.	STATE	PROJ. NO.	FISCAL YEAR	SHEET NO.	TOTAL SHEETS
HAWAII	HAW.	19J-01-03M	2003	8	24

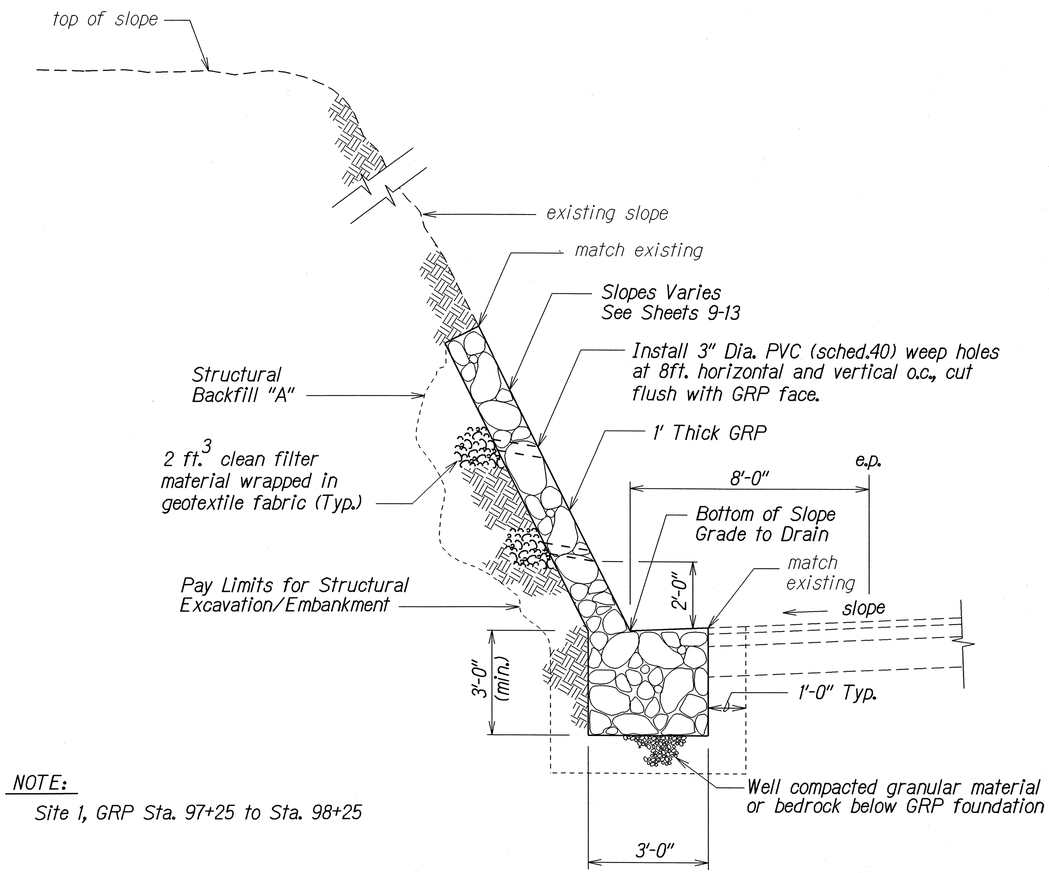

NOTE:

Site 1, GRP Sta. 97+25 to Sta. 98+25

GROUTED RUBBLE PAVING DETAIL-SITE 1

Not To Scale

SITE 1 - STRUCTURAL EXCAVATION/EMBANKMENT		
STATION	EXC. (C.Y.)	EMB. (C.Y.)
97+25 to 97+50	68	9
97+50 to 97+75	45	18
97+75 to 98+00	35	30
98+00 to 98+25	34	22
98+25 to 98+50	22	0
Total	204	79

ORIGINAL PLAN	SURVEY PLOTTED BY	DATE
	DRAWN BY L. Tomihiroda	12/20/96
NOTE BOOK	TRACED BY	
7thdetl.dgn	DESIGNED BY R. Takasu/D. Taniguchi	
N. Hayleave	QUANTITIES BY	
	CHECKED BY	

STATE OF HAWAII
DEPARTMENT OF TRANSPORTATION
HIGHWAYS DIVISION

DETAILS-SITE 1

HAWAII BELT ROAD, FLOOD DAMAGE REPAIRS VICINITY OF HONOMU
PROJECT NO. 19J-01-03M

Scale: As Shown Date: April, 2003

SHEET No. 1 OF 1 SHEETS