INDEX TO DRAWINGS	
SHEET	DESCRIPTION
1	TITLE SHEET
2	PLAN & PROFILE
3-4	CROSS SECTIONS

STATE OF HAWAII
DEPARTMENT OF TRANSPORTATION
HIGHWAYS DIVISION
PLANS OF
HAMAKUA FOREST RESERVE ROAD
PROJ. NO. G-3262-01-61

DISTRICT OF HAMAKUA
ISLAND OF HAWAII

SCALES

PLAN ..... 1 INCH = 100 FT.
PROFILE ..... HOR. 1 INCH = 100 FT.
VER. 1 INCH = 10 FT.
CROSS SECTION ..... HOR. 1 INCH = 10 FT.
VER. 1 INCH = 10 FT.

DIST. NO.	STATE	PROJ. NO.	FISCAL YEAR	SHEET NO.	TOTAL SHEETS
HAWAII	HAW	G-3262-01-61	1962	1	4

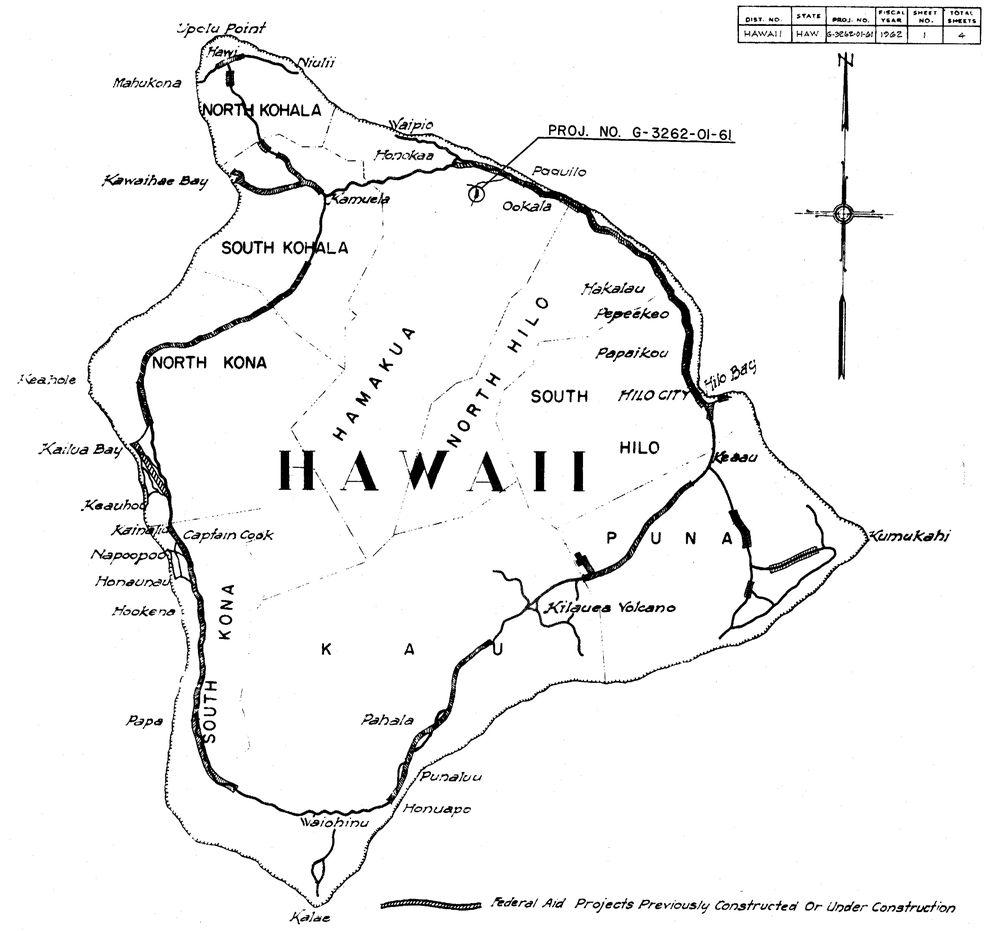

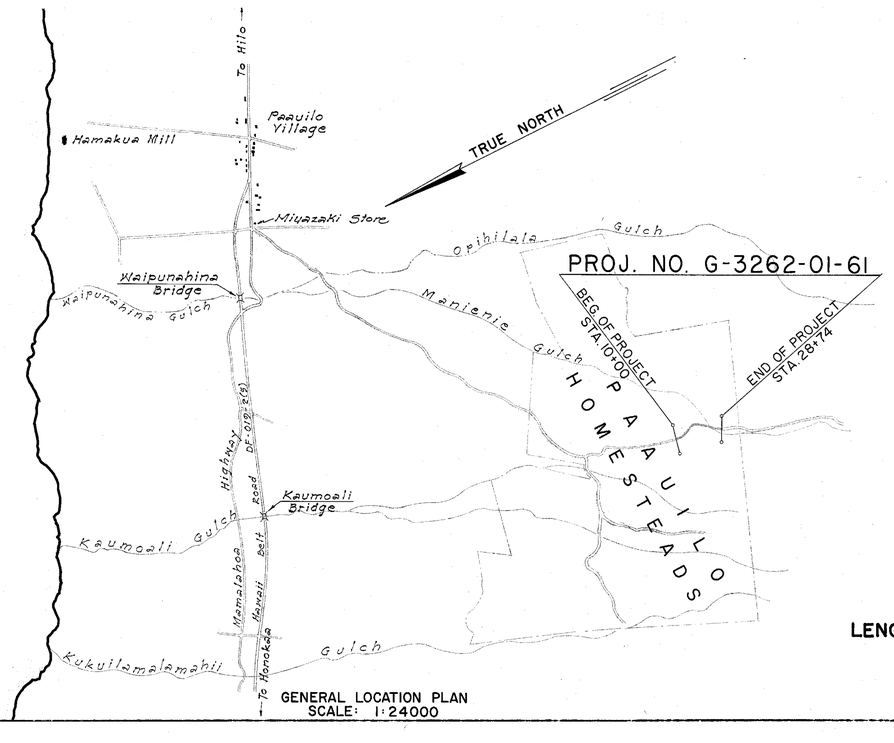

GENERAL LOCATION PLAN
SCALE: 1:24000

LENGTH OF PROJECT : 0.355 MILE

APPROVED: DATE 3/23/62
DIRECTOR OF TRANSPORTATION

ORIGINAL PLAN	SURVEY PLOTTED BY	DATE
	TRACED BY	
	DESIGNED BY	
	TRACED BY	
	QUANTITIES CHECKED BY	
	QUANTITIES CHECKED BY	
	CHECKED BY	

D-1-10

G32620161.1