FED. ROAD DIST. NO.	STATE	PROJ. NO.	FISCAL YEAR	SHEET NO.	TOTAL SHEETS
HAWAII	HAW.	130B-01-92	1997	63	115

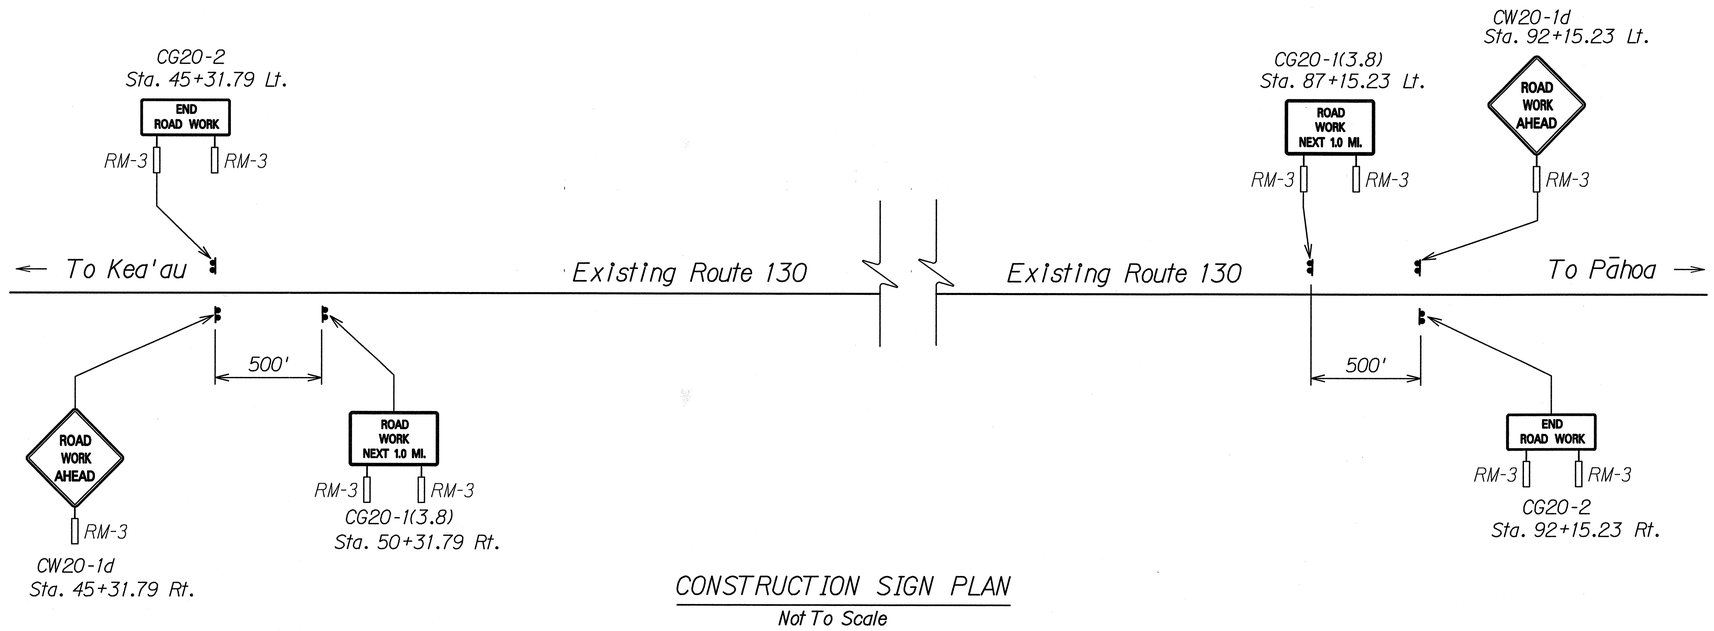

CONSTRUCTION SIGN PLAN

Not To Scale

CONSTRUCTION SIGN SCHEDULE

ROAD AND LOCATION *	STATION	LEFT	RIGHT	ITEM No. 621.7120 (two posts)
(Existing Route 130)	45+31.79	●		CG20-1(3.8)
	45+31.79		●	CG20-1(3.8)
	50+31.79		●	CG20-2
	87+15.23	●		CG20-2
	92+15.23		●	CW20-1d
	92+15.23	●		CW20-1d
Total Construction Signs				6

* - Final locations of all signs to be determined in the field by the Engineer .

ORIGINAL PLAN	SURVEY PLOTTED BY	DATE
	DRAWN BY	
	TRACED BY	
NOTE BOOK	DESIGNED BY	
	QUANTITIES BY	
No. 5690/0.1/0.0	CHECKED BY	

NANCY E. BURNS
LICENSED PROFESSIONAL ENGINEER
No. 6812-C
HAWAII, U.S.A.

THIS WORK WAS PREPARED BY ME OR UNDER MY SUPERVISION.

Nancy E Burns

DATE: 5/22/97

STATE OF HAWAII
DEPARTMENT OF TRANSPORTATION
HIGHWAYS DIVISION

CONSTRUCTION SIGN PLAN

KEA'AU-PAHOA ROAD VICINITY OF KEA'AU TOWN (KEA'AU BYPASS ROAD)

PROJECT NO. 130B-01-92, PHASE 1

Scale: N.T.S. Date: May, 1997

SHEET No. 1 OF 1 SHEETS