FED. ROAD DIST. NO.	STATE	PROJ. NO.	FISCAL YEAR	SHEET NO.	TOTAL SHEETS
HAWAII	HAW.	130B-01-98	1999	102	210

Notes:

1 *Prior to opening the Bypass Road to permanent traffic, work is required to remove detours; remove conflicting signing and striping; and install permanent signing and striping on adjacent roads. The work also includes resurfacing the Kea'au Kula (Connector) Road and installing A.C. Sidewalks on the existing Route 130. The work is described on the following sheets:*

Sheets	Description
103-110	Removal of temporary striping and signing set up for Phase 1 one-way detour plan.
111	Removal of shoulder lane on the bypassed portion of the existing route 130.
112-113	Paving, permanent striping and signing plan for the Kea'au Kula (Connector) road.
114-117	Installing A.C. Sidewalks, permanent striping and signing plan for the existing route 130, Road B, and Road A.

2 *Permanent striping and signing on the Bypass Road, Phase 1, are shown on sheets 97 & 98.*

3 *Removal of signs and striping shall be considered incidental to contract items and installation of permanent signs, striping, and asphalt pavement shall be paid for as provided on the proposed schedule.*

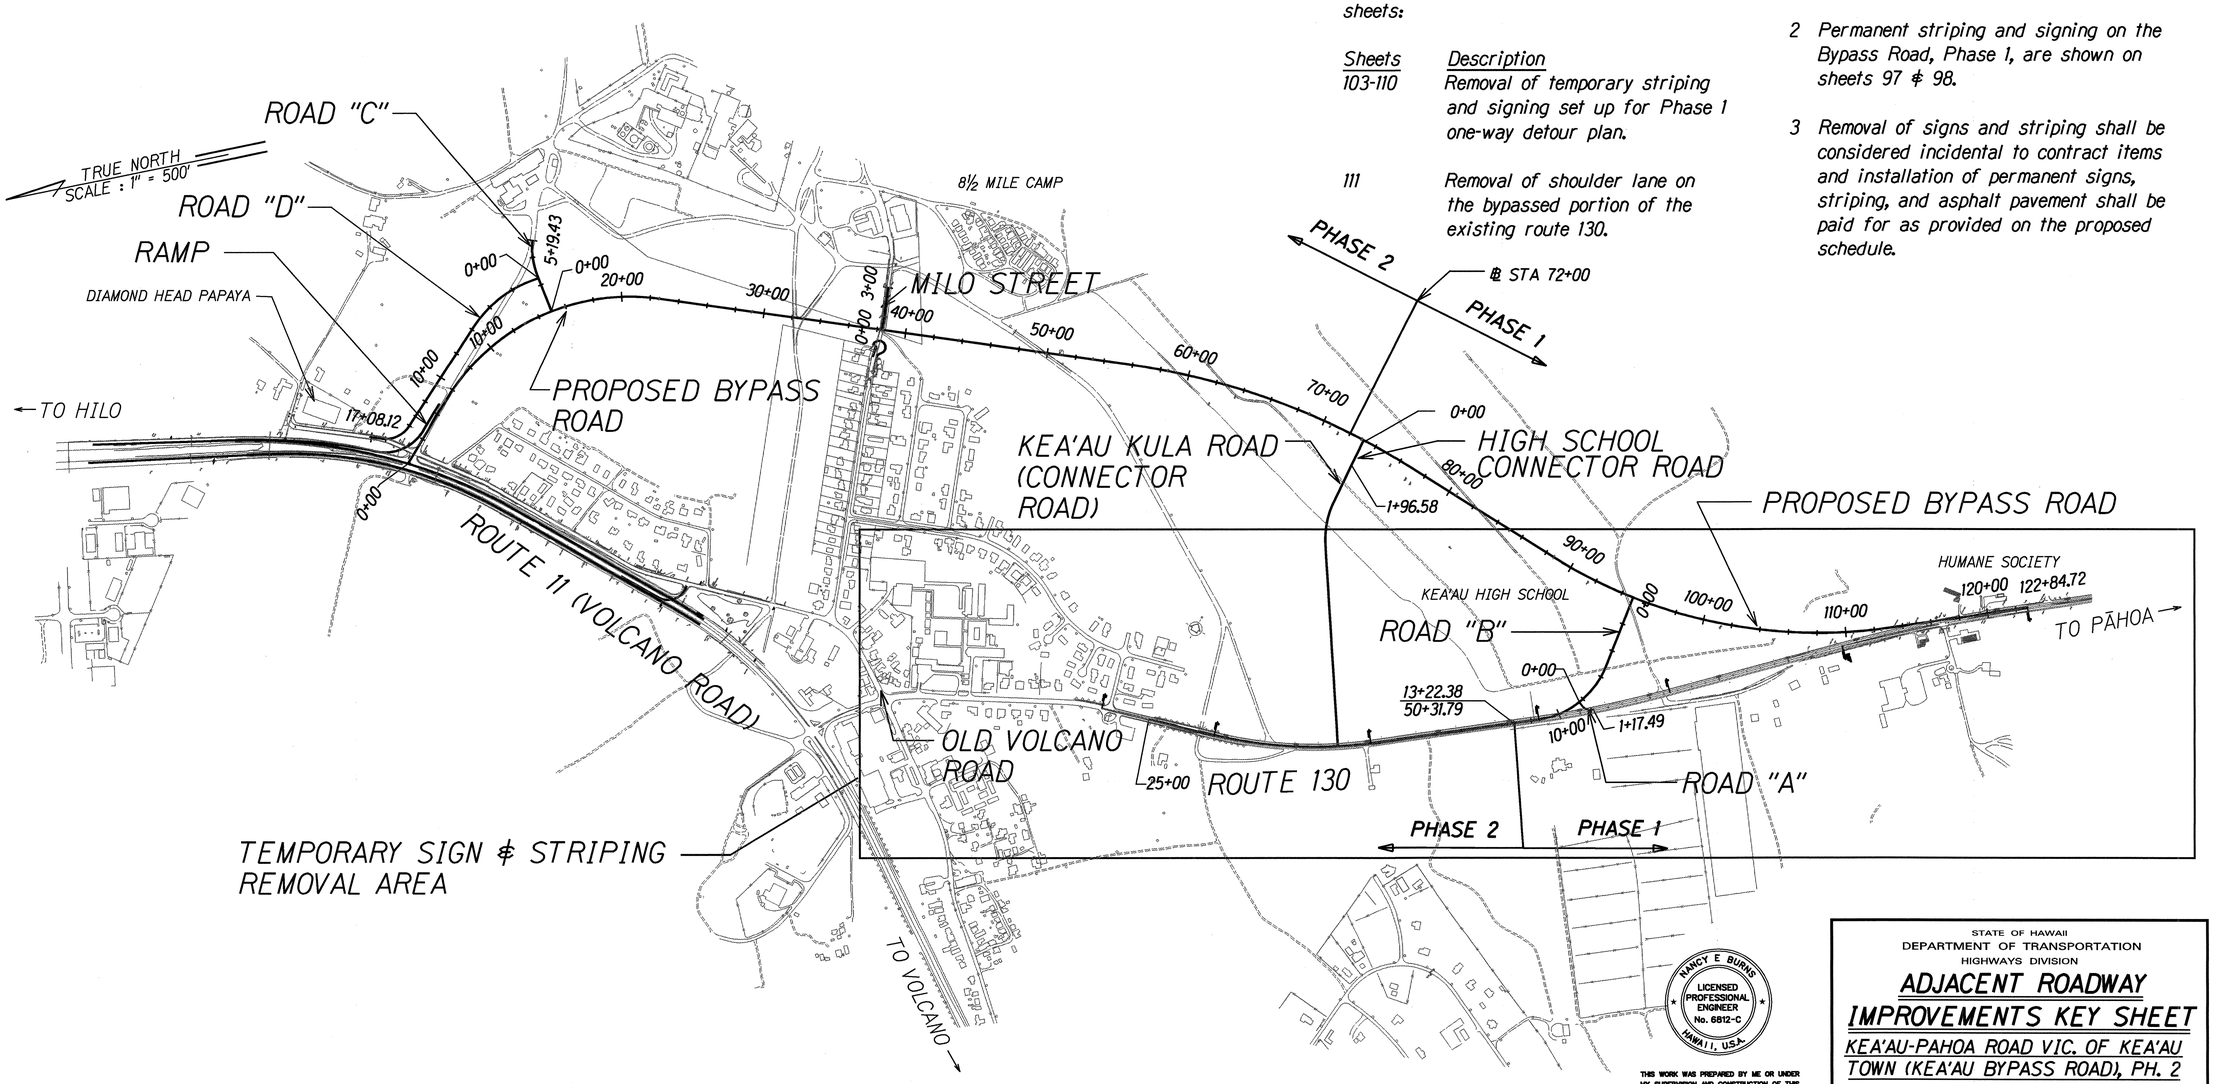

ORIGINAL PLAN	SURVEY PLOTTED BY	DATE
	DRAWN BY	
	TRACED BY	
NOTE BOOK	DESIGNED BY	
N.A.	QUANTITIES BY	
	CHECKED BY	

NANCY E BURNS
LICENSED PROFESSIONAL ENGINEER
No. 6812-C
HAWAII, U.S.A.

THIS WORK WAS PREPARED BY ME OR UNDER MY SUPERVISION AND CONSTRUCTION OF THIS PROJECT WILL BE UNDER MY OBSERVATION.

Nancy E Burns

DATE: 9/11/98

STATE OF HAWAII
DEPARTMENT OF TRANSPORTATION
HIGHWAYS DIVISION

ADJACENT ROADWAY IMPROVEMENTS KEY SHEET

KEA'AU-PAHOA ROAD VIC. OF KEA'AU TOWN (KEA'AU BYPASS ROAD), PH. 2

PROJECT NO. 130B-01-98

Scale: 1"=500' Date: August, 1998

SHEET No. 1 OF 1 SHEETS

ADD. 102