FED. ROAD DIST. NO.	STATE	PROJ. NO.	FISCAL YEAR	SHEET NO.	TOTAL SHEETS
HAWAII	HAW.	130B-01-07	2007	26	29

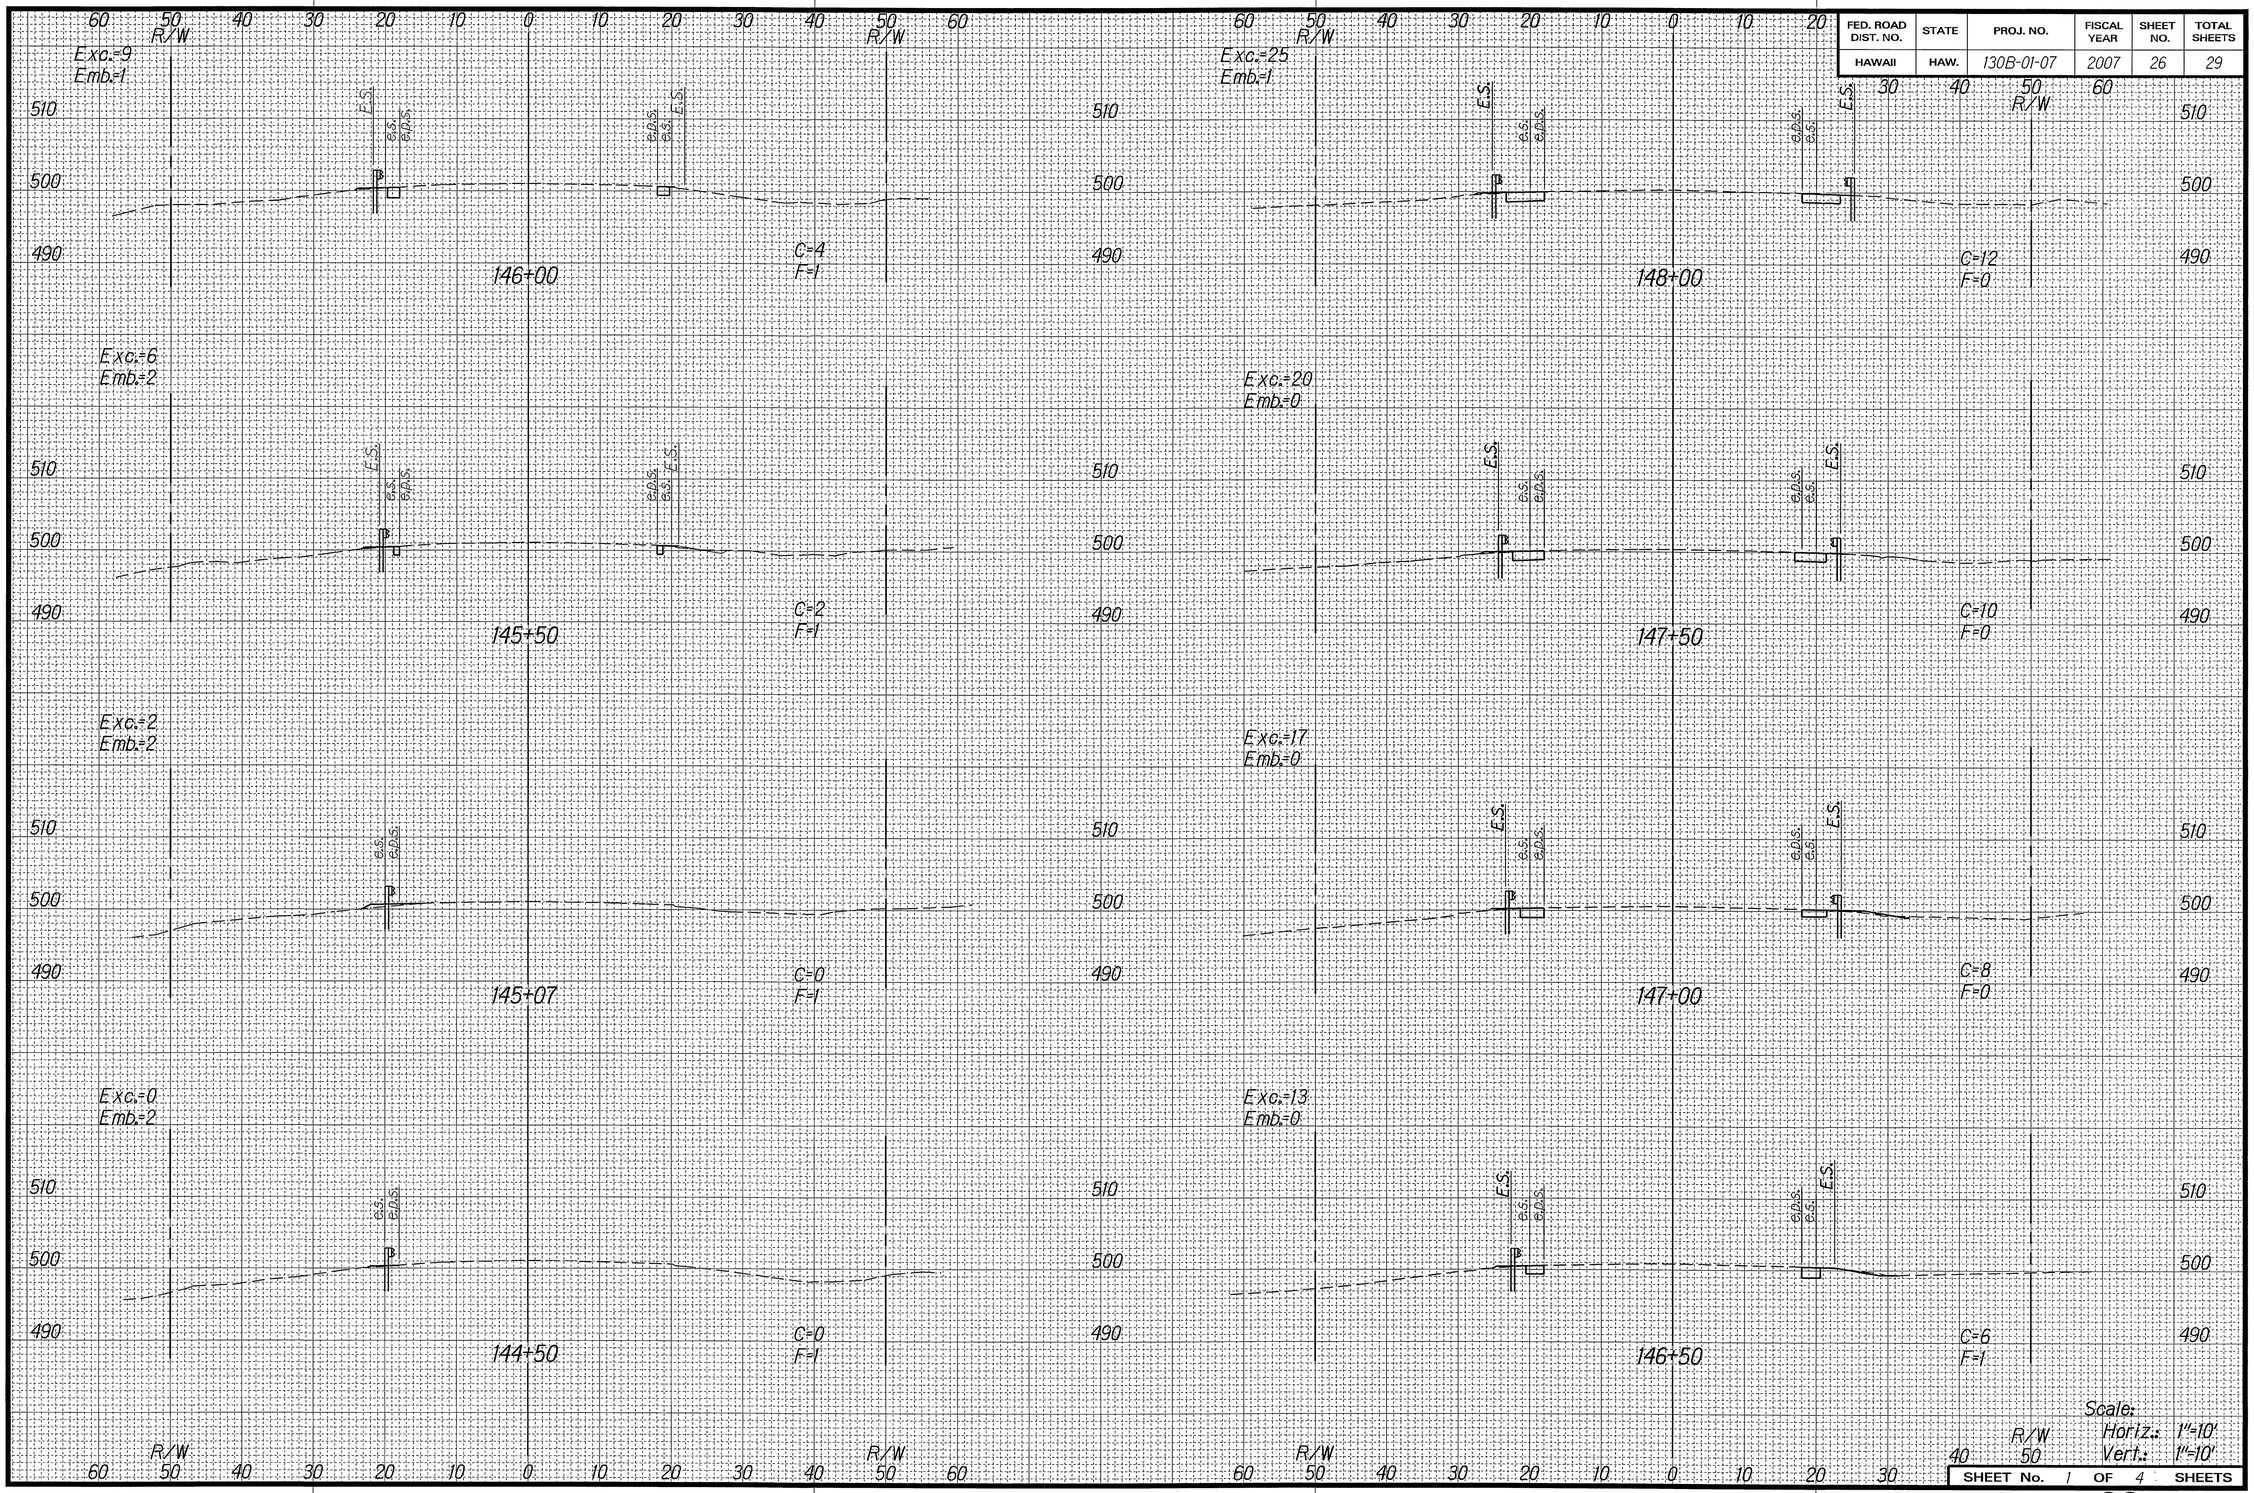

ORIGINAL PLAN	SURVEY PLOTTED BY	DATE 2/2007
	DRAWN BY LH	
	TRACED BY BL	
NOTE BOOK	DESIGNED BY	
	QUANTITIES BY	
	CHECKED BY	

Scale:
Horiz.: 1"=10'
Vert.: 1"=10'

SHEET No. 1 OF 4 SHEETS

FED. ROAD DIST. NO.	STATE	PROJ. NO.	FISCAL YEAR	SHEET NO.	TOTAL SHEETS
HAWAII	HAW.	130B-01-07	2007	27	29

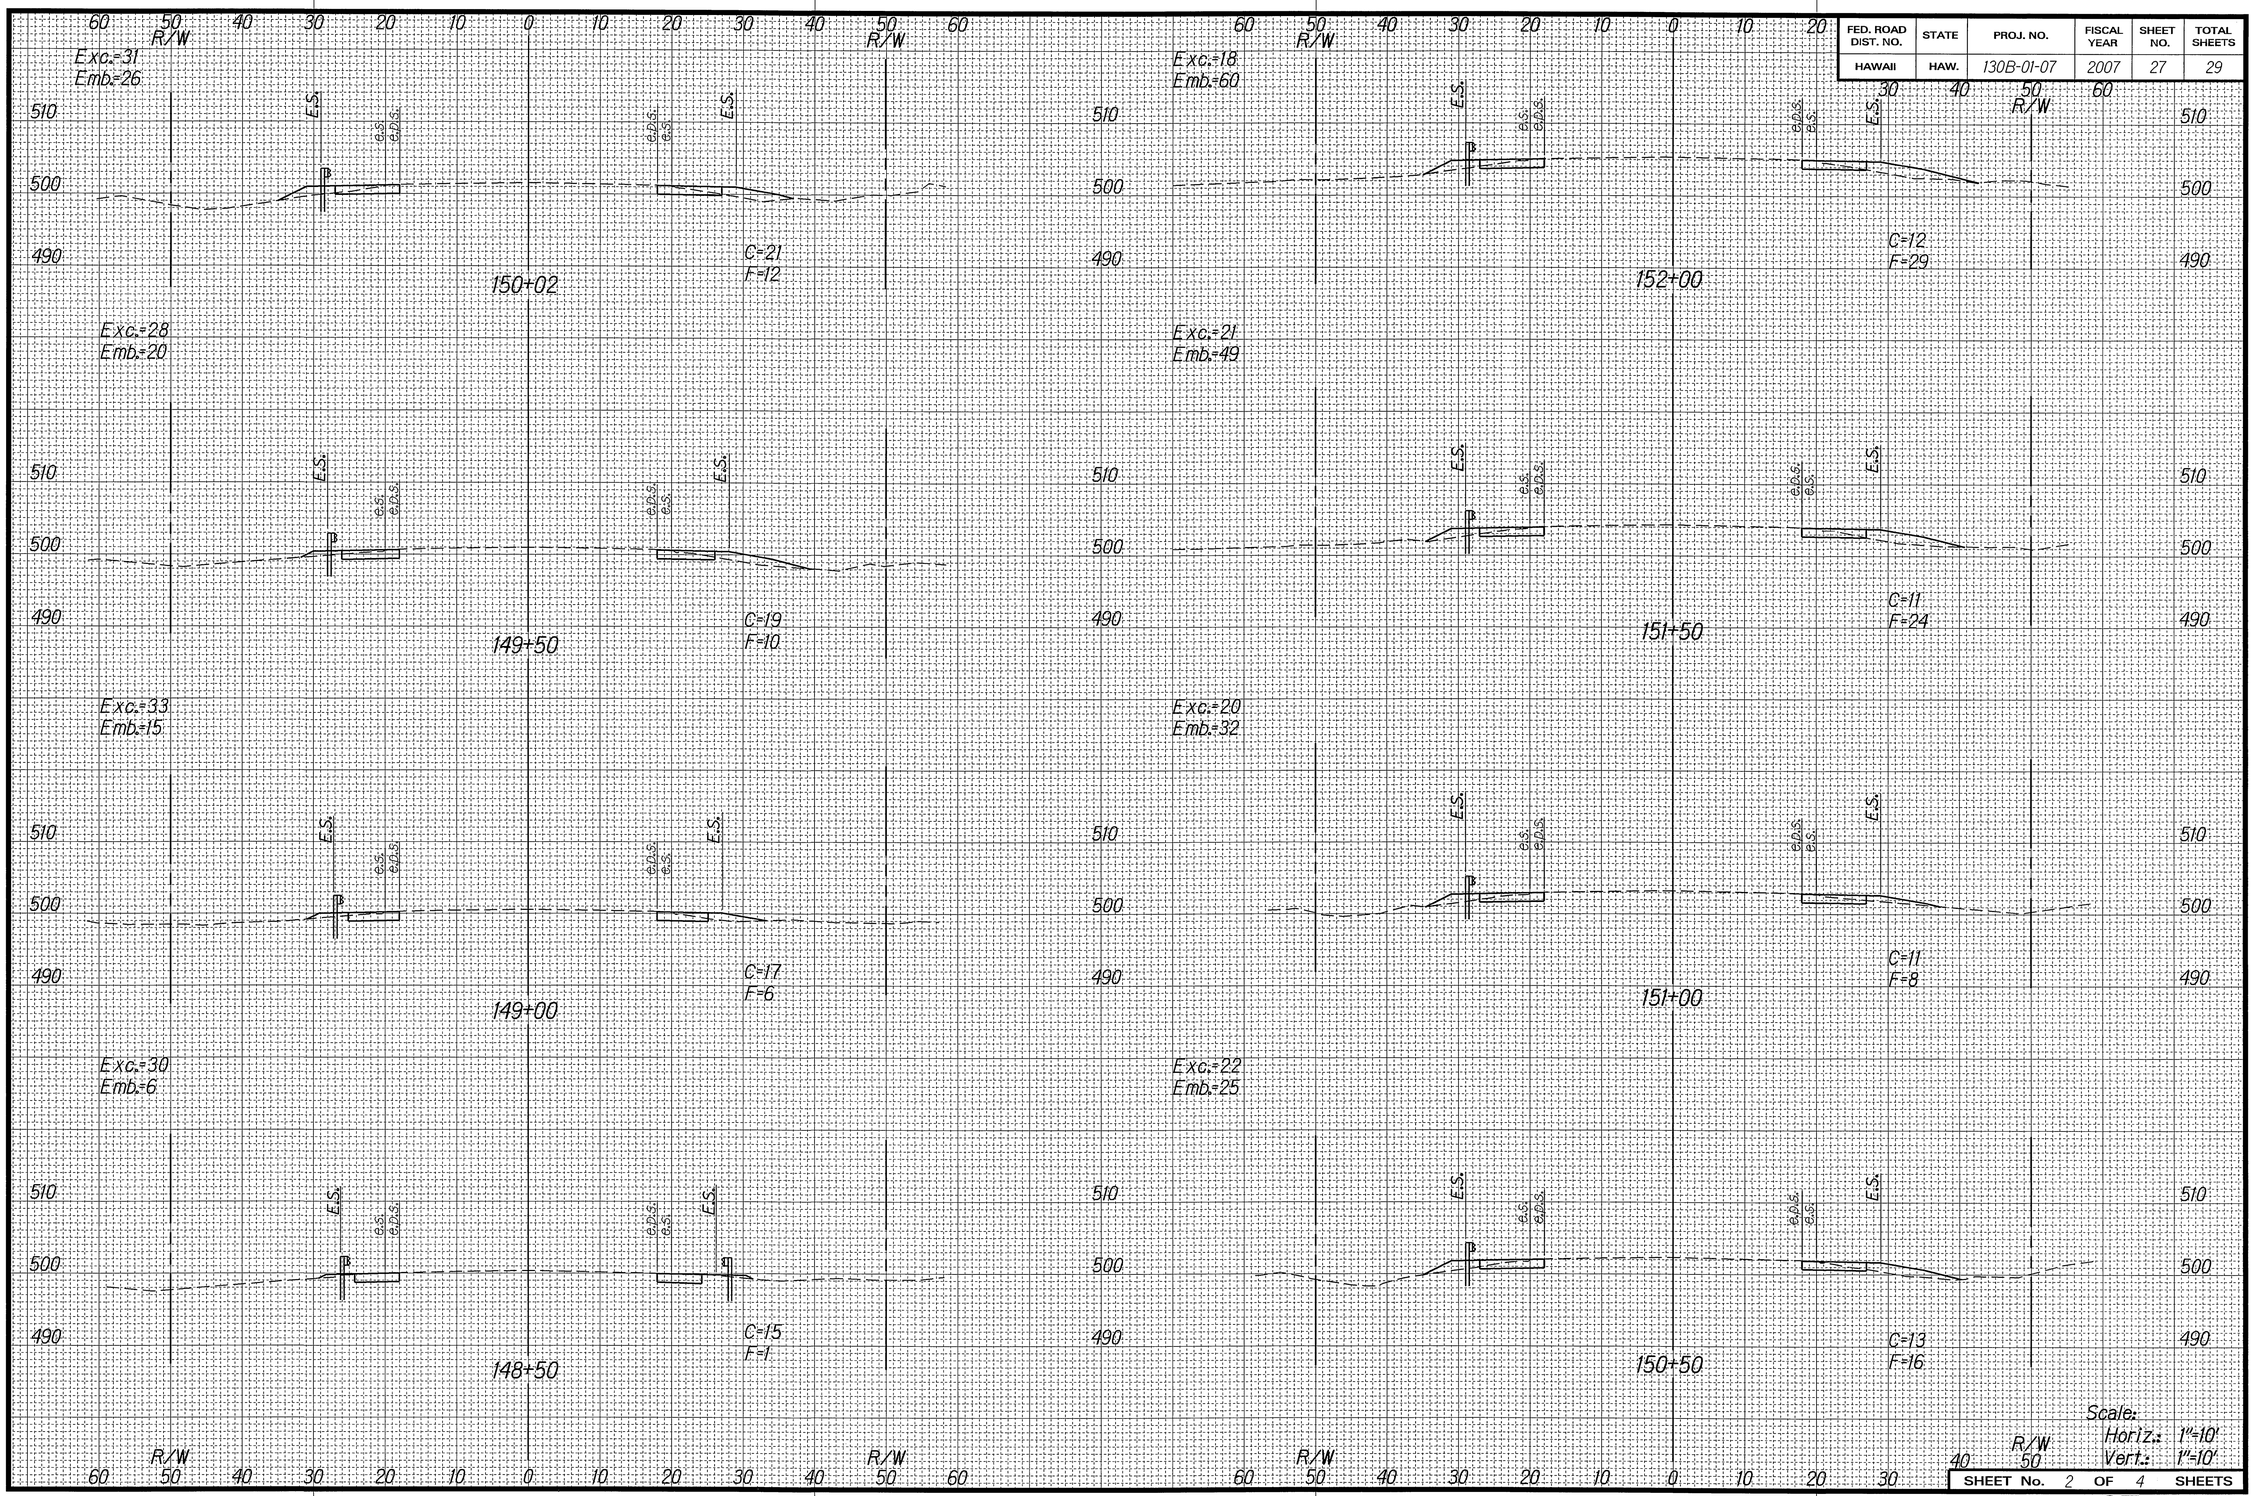

ORIGINAL PLAN	SURVEY PLOTTED BY	DATE 2/22/07
	DRAWN BY H	
NOTE BOOK	TRACED BY BJ	
	DIGITIZED BY	
	QUANTITIES BY	
	CHECKED BY	

Scale:
Horiz.: 1"=10'
Vert.: 1"=10'

SHEET No. 2 OF 4 SHEETS

FED. ROAD DIST. NO.	STATE	PROJ. NO.	FISCAL YEAR	SHEET NO.	TOTAL SHEETS
HAWAII	HAW.	130B-01-07	2007	28	29

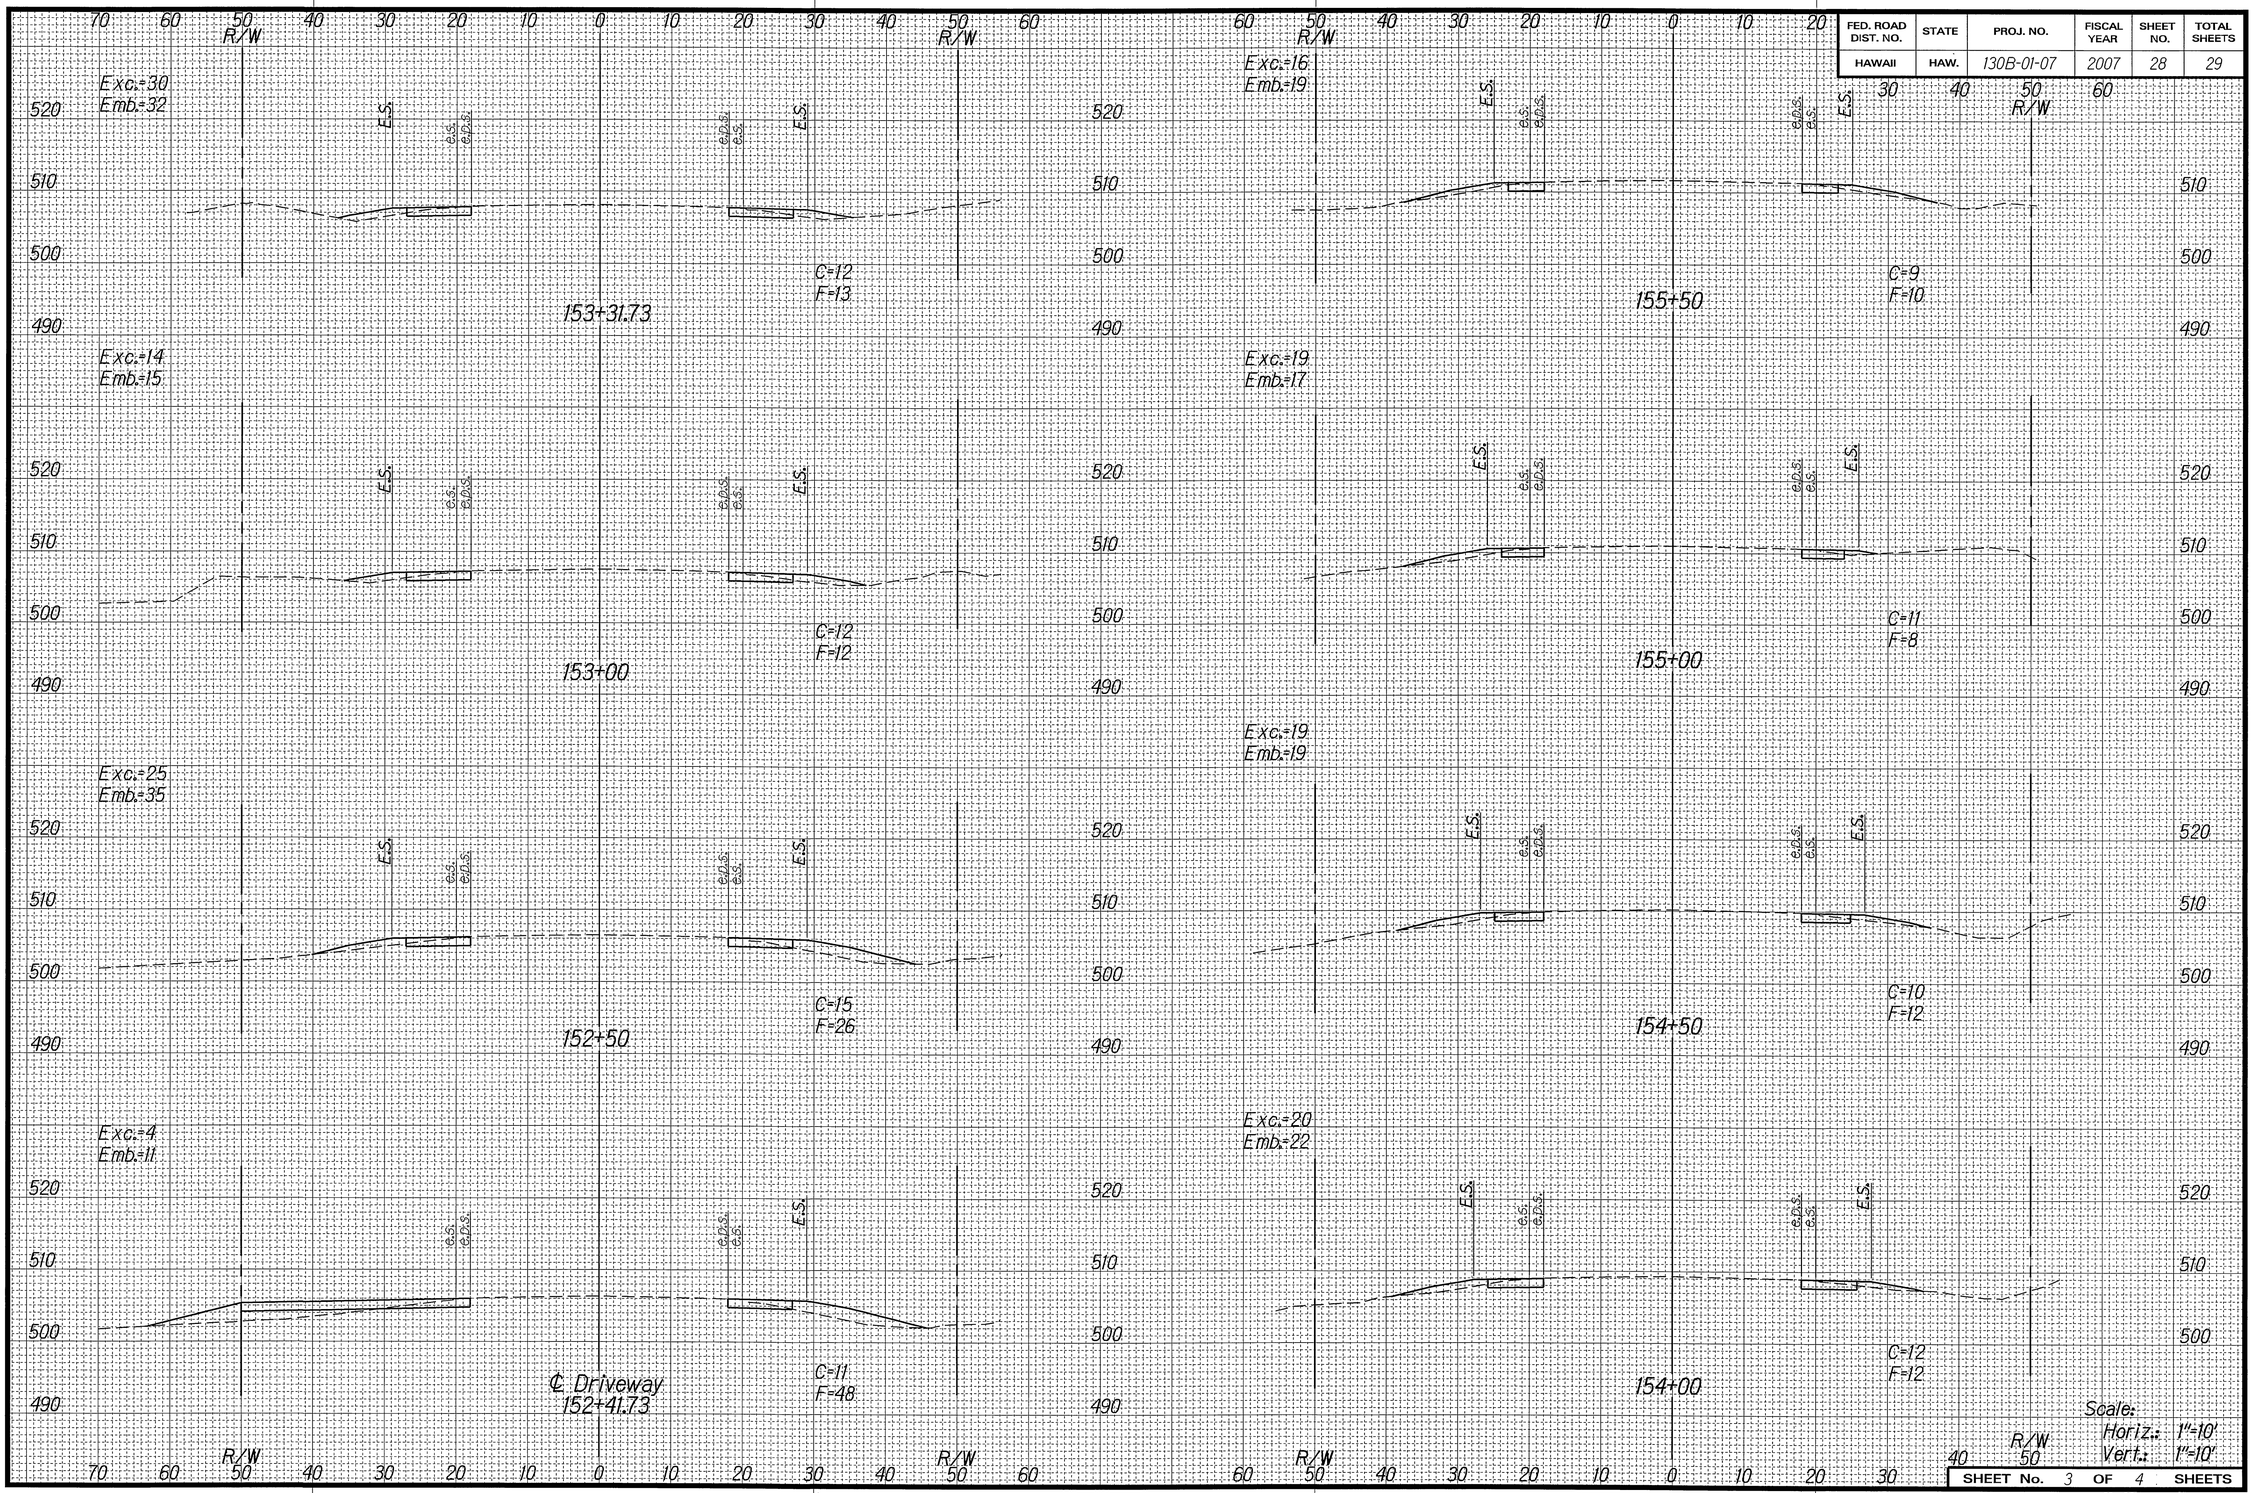

ORIGINAL PLAN	SURVEY PLOTTED BY	
	DRAWN BY JH	DATE 2/21/07
NOTE BOOK	TRACED BY	
	DESIGNED BY EL	
	QUANTITIES BY	
	CHECKED BY	

SHEET No. 3 OF 4 SHEETS

FED. ROAD DIST. NO.	STATE	PROJ. NO.	FISCAL YEAR	SHEET NO.	TOTAL SHEETS
HAWAII	HAW.	130B-01-07	2007	29	29

Earthwork Summary
Exc. = 475 c.y.
Emb. = 433 c.y.

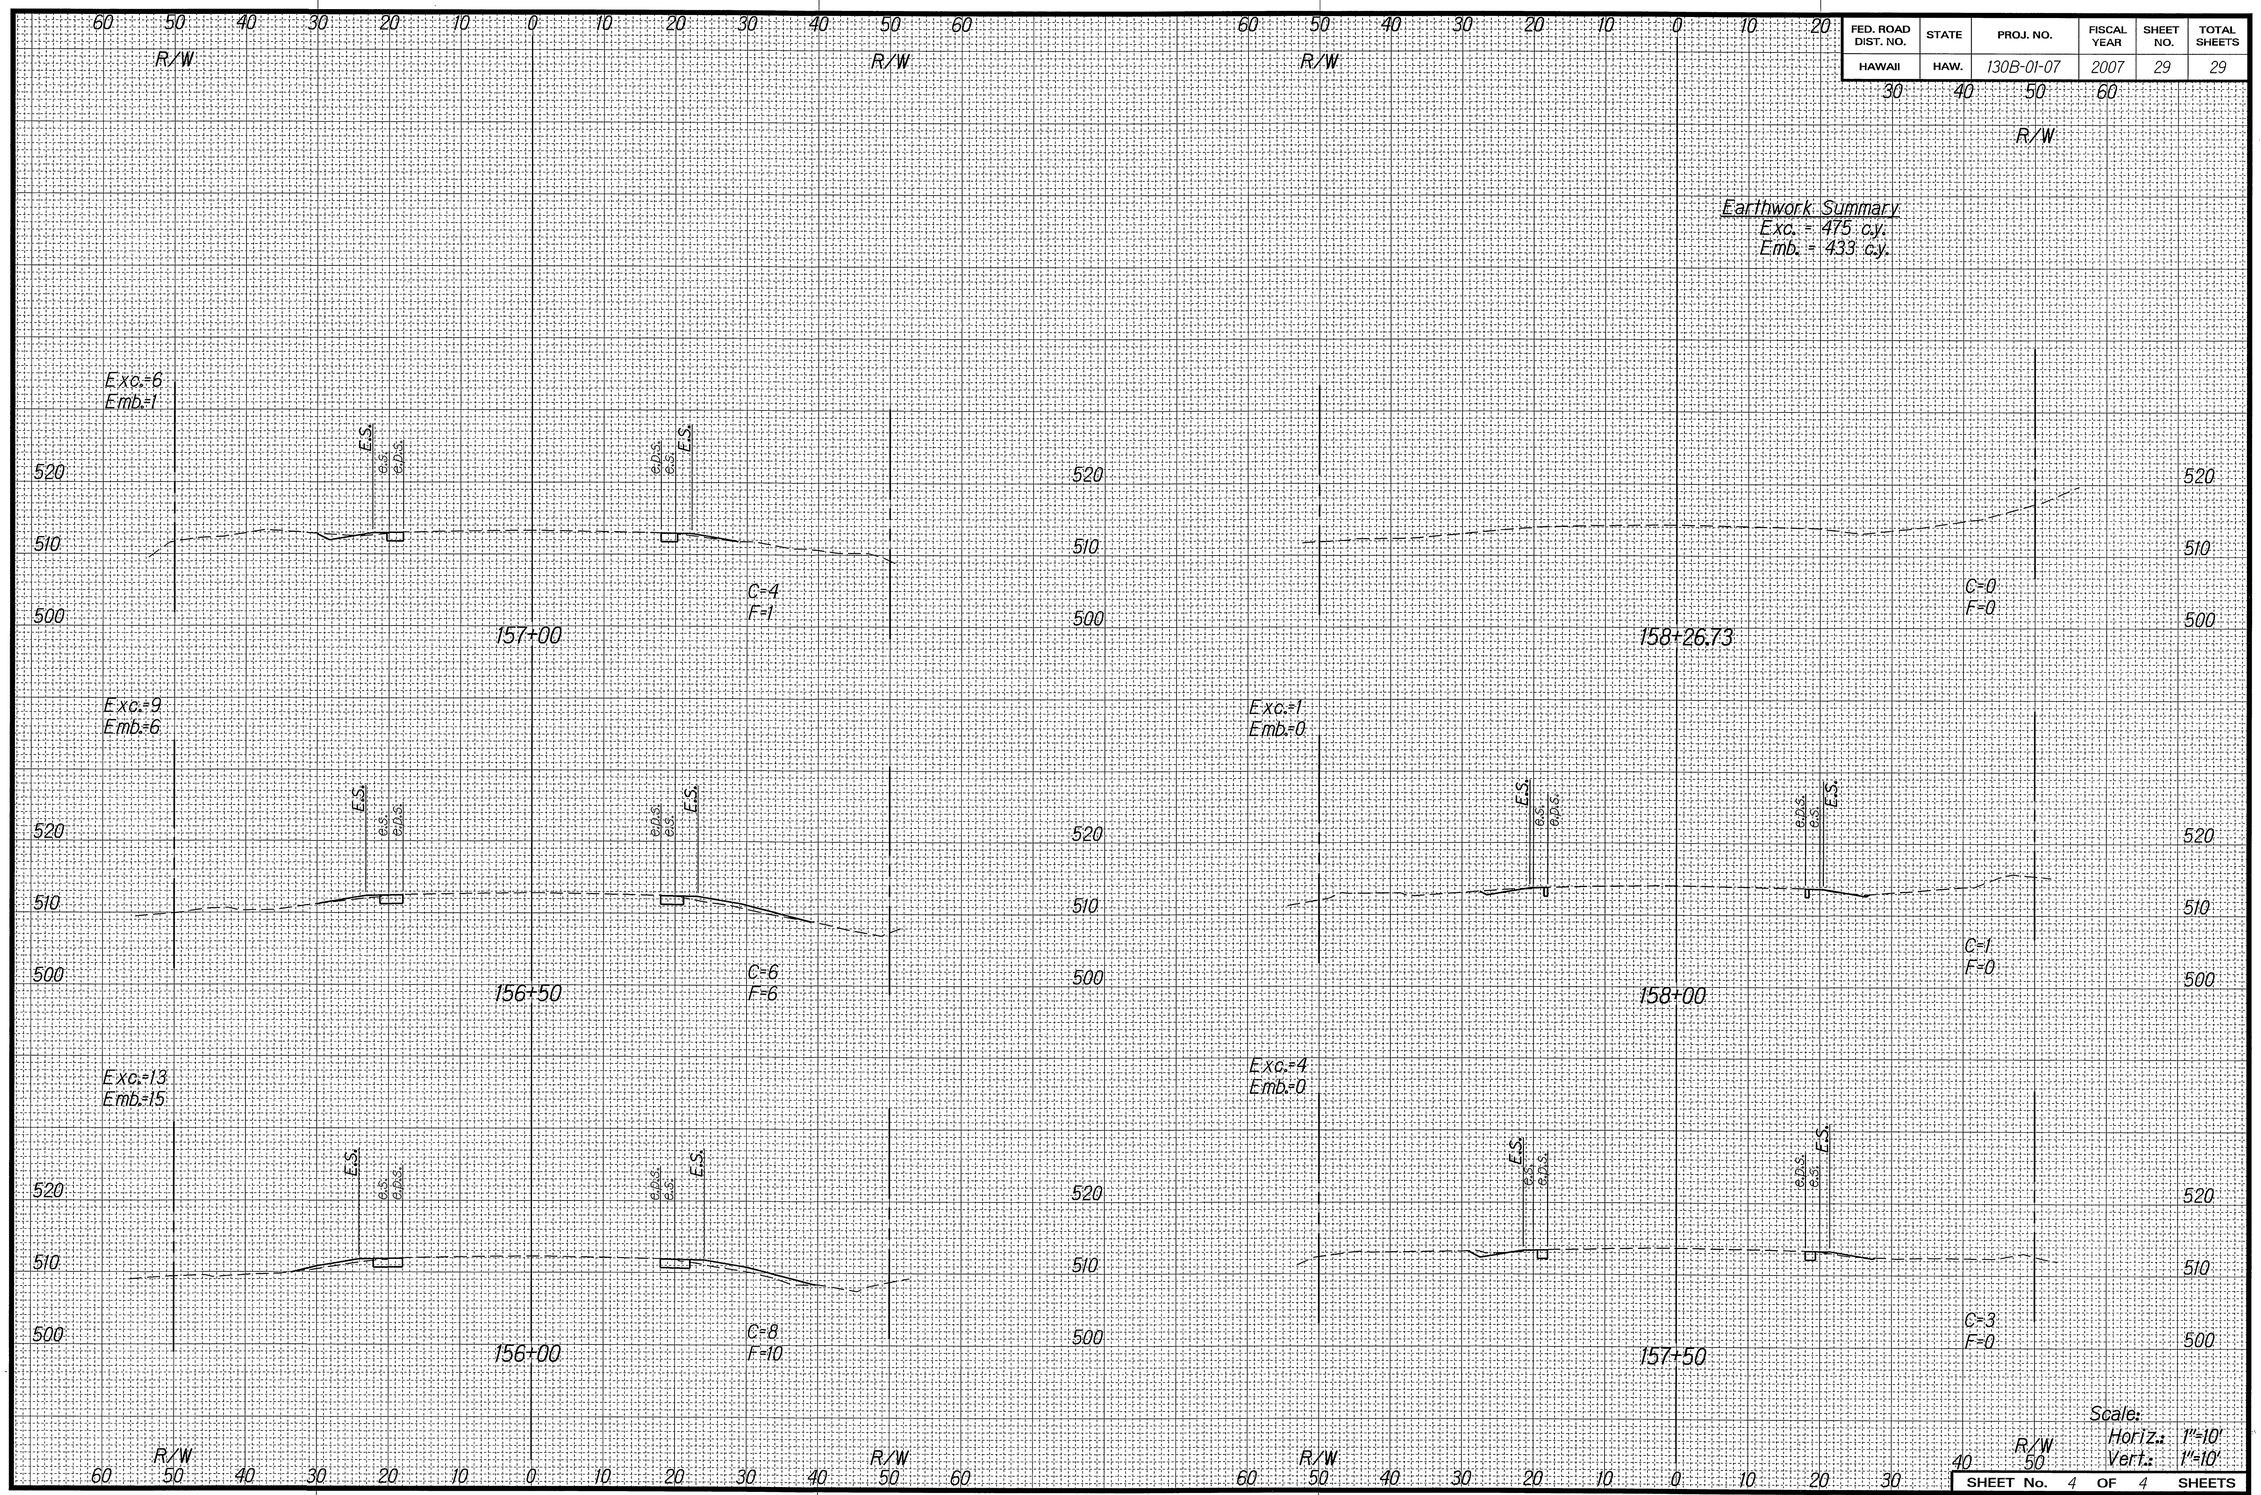

ORIGINAL PLAN	SURVEY PLOTTED BY	DATE 2/2/07
	DRAWN BY LH	
	TRACED BY	
NOTE BOOK Volume Volume No.	DESIGNED BY BH	
	QUANTITIES BY	
	CHECKED BY	

Scale:
Horiz.: 1"=10'
Vert.: 1"=10'

SHEET No. 4 OF 4 SHEETS