FED. ROAD DIST. NO.	STATE	FED. AID PROJ. NO.	FISCAL YEAR	SHEET NO.	TOTAL SHEETS
HAWAII	HAW.	HSIP-0130(031)	2013	22	103

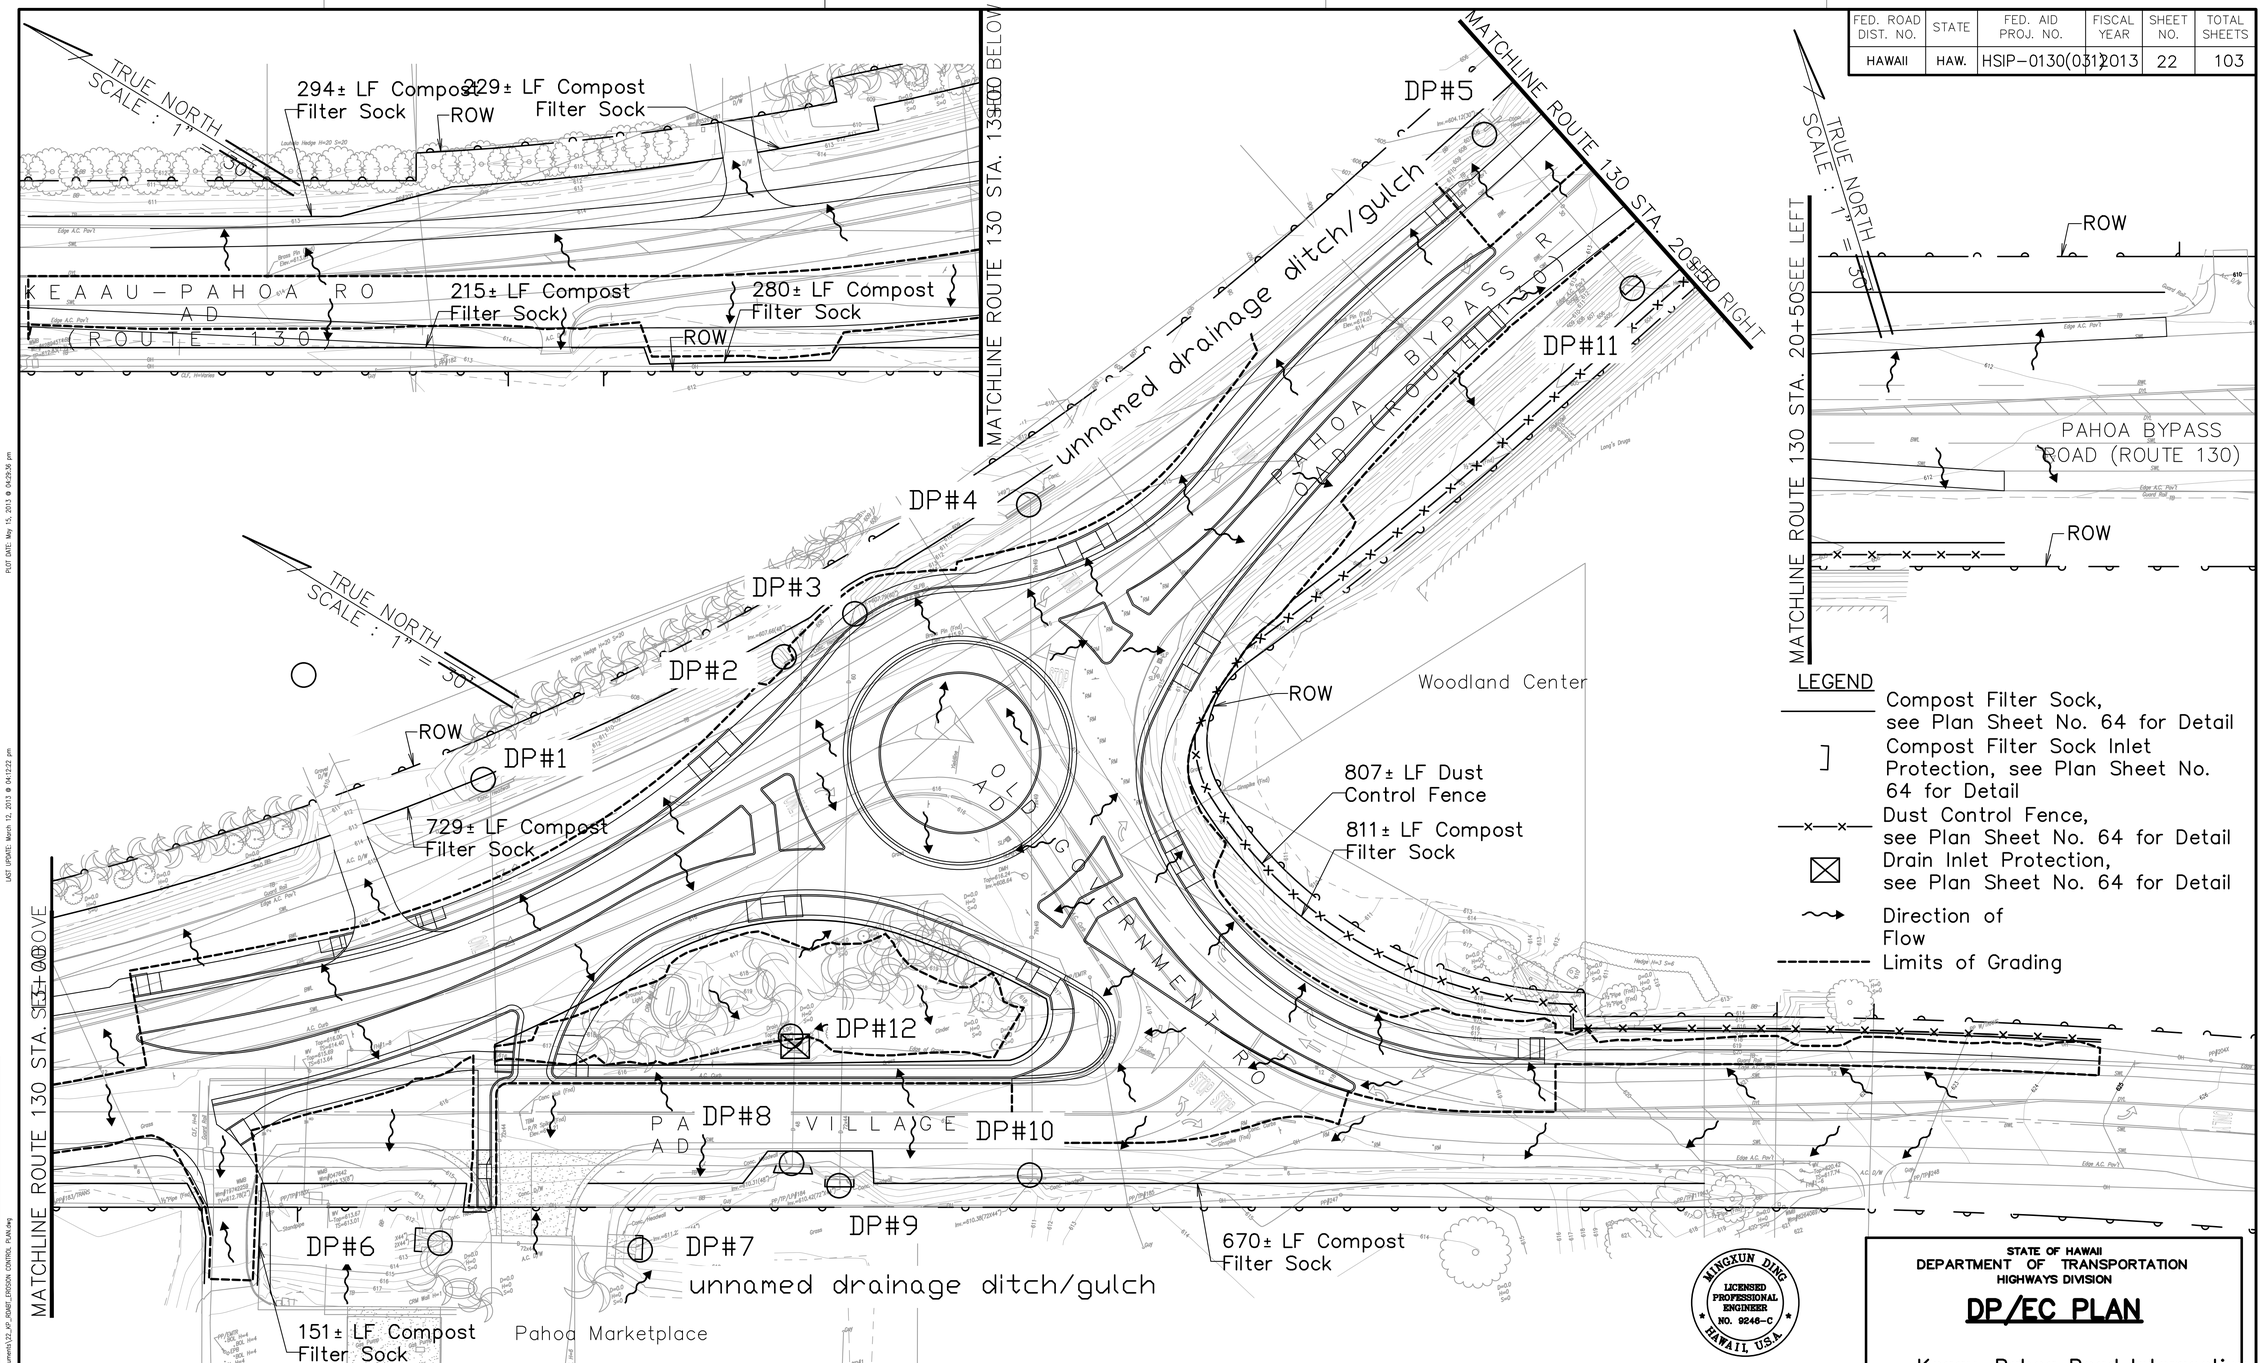

DISCHARGE POINTS/ EROSION CONTROL PLAN

Scale: 1" = 30'

0 30 60 90
HORIZ: 1" = 30' FEET

MINGXUN DING
LICENSED PROFESSIONAL ENGINEER
NO. 9246-C
HAWAII, U.S.A.

LICENSE EXPIRES 4/30/14

THIS WORK WAS PREPARED BY ME OR UNDER MY SUPERVISION

STATE OF HAWAII
DEPARTMENT OF TRANSPORTATION
HIGHWAYS DIVISION

DP/EC PLAN

Keaau-Pahoa Road Intersection Improvements at Old Government Road
Federal-Aid Project No. HSIP-0130(031)

Scale: As Shown Date: April 2013

SHEET No. 1 OF 1 SHEETS

ORIGINAL PLAN	SURVEY PLOTTED BY	DATE
	DRAWN BY	
	TRACED BY	
NOTE BOOK	DESIGNED BY	
	QUANTITIES BY	
No.	CHECKED BY	

PATH/FILENAME: C:\Users\dingm\Documents\22_KP_RDABT_EROSION CONTROL PLAN.dwg

LAST UPDATE: March 12, 2013 @ 04:12:22 pm

PLOT DATE: May 15, 2013 @ 04:29:36 pm

FIGURE 3