FED. ROAD DIST. NO.	STATE	PROJ. NO.	FISCAL YEAR	SHEET NO.	TOTAL SHEETS
HAWAI'I	HAW.	139A-01-05M	2007	102	106

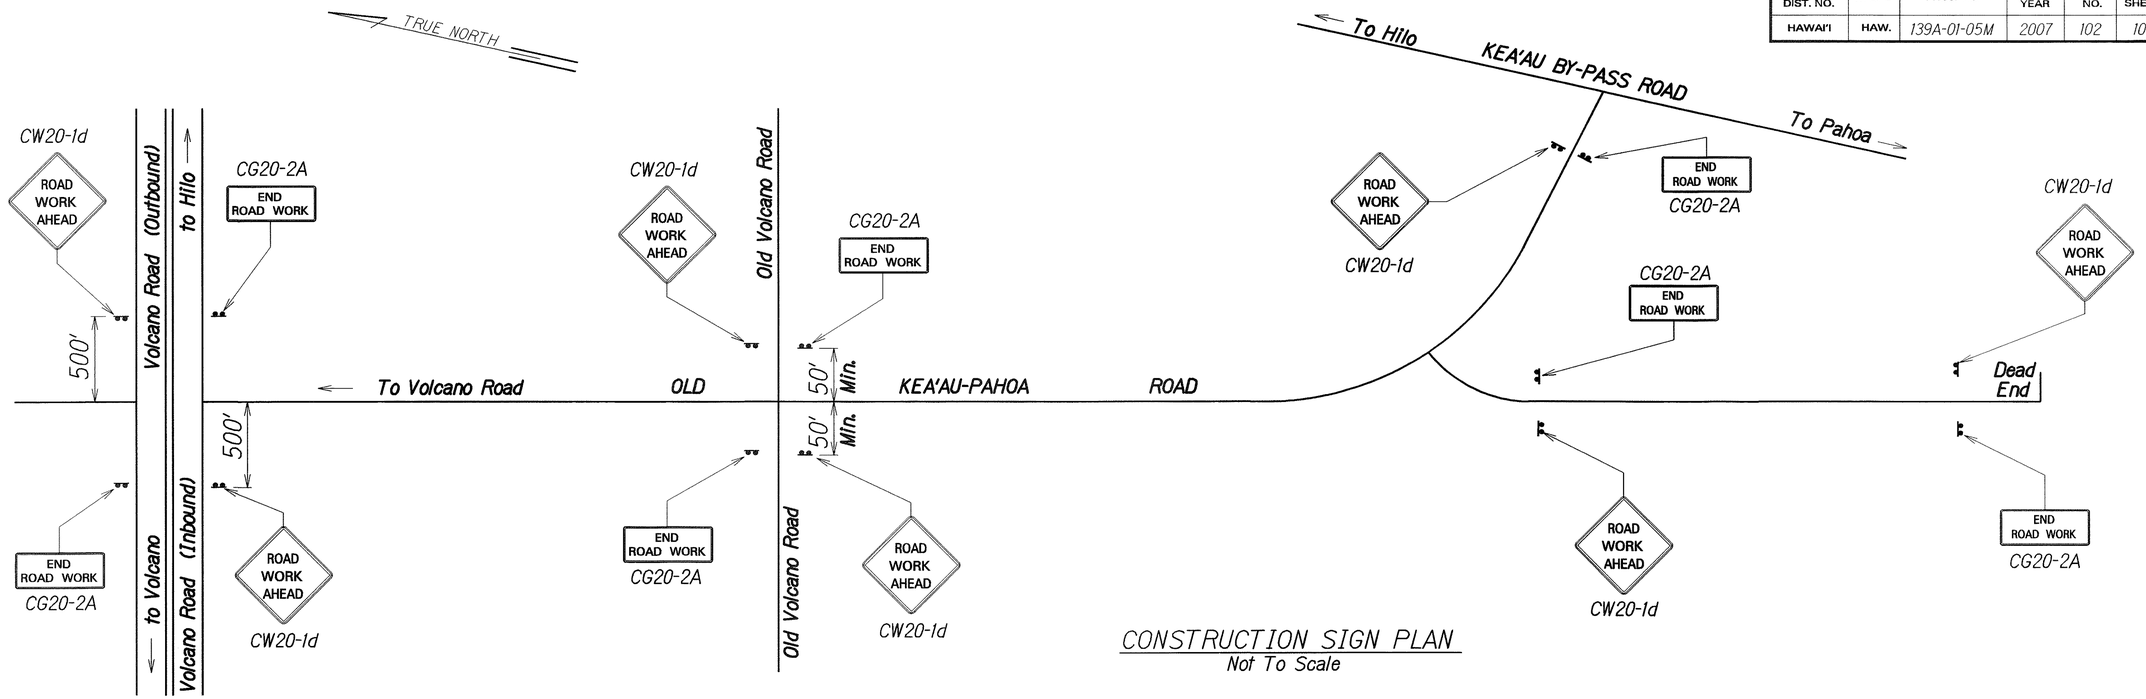

CONSTRUCTION SIGN PLAN
Not To Scale

CONSTRUCTION SIGN SCHEDULE

ROAD AND LOCATION *	ROUTE 19 CENTERLINE STATION **	LEFT	RIGHT	TYPE
Volcano Road (Route 11)				
	1062+22.73		●	CW20-1d
	1062+22.73	●		CG20-2A
	1072+22.73		●	CW20-1d
	1072+22.73	●		CG20-2A
Old Volcano Road				
	-1+00.00		●	CW20-1d
	-1+00.00	●		CG20-2A
	1+50.00		●	CW20-1d
	1+50.00	●		CG20-2A
Old Kea'au-Pahoa Road (Route 139)				
	62+00.00	●		CW20-1d
	62+00.00		●	CG20-2A
Old Route 130 (Road A)				
	2+00.00		●	CW20-1d
	2+00.00	●		CG20-2A
	17+00.00	●		CW20-1d
	17+00.00		●	CG20-2A

* - Final locations of all signs to be determined in the field by the Engineer.
** - Signs erected on side roads must be located 50' (Min.), from E. P.

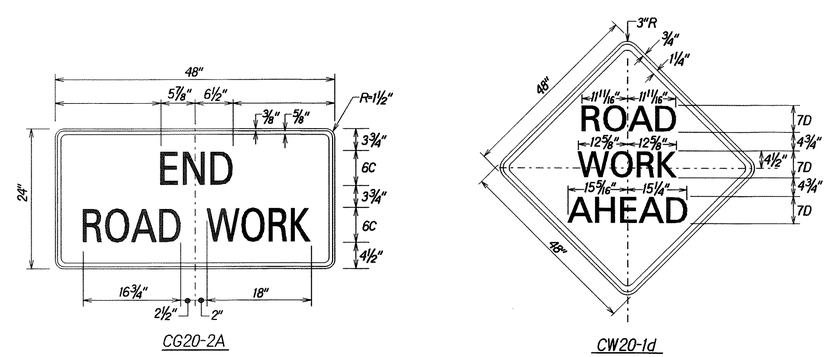

SIGN DETAILS
Not To Scale

ORIGINAL PLAN	SURVEY PLOTTED BY	DATE
	DRAWN BY	
	TRACED BY	
NOTE BOOK	DESIGNED BY	
	QUANTITIES BY	
N.	CHECKED BY	

STATE OF HAWAI'I
DEPARTMENT OF TRANSPORTATION
HIGHWAYS DIVISION

CONSTRUCTION SIGN PLAN & SCHEDULE

OLD KEA'AU-PAHOA ROAD RESURFACING
KEA'AU TO KEAAU HIGH SCHOOL
PROJECT NO 139A-01-05M

Scale: As Shown Date: Nov., 2004

SHEET No. 1 OF 1 SHEETS