FED. ROAD DIST. NO.	STATE	FED. AID PROJ. NO.	FISCAL YEAR	SHEET NO.	TOTAL SHEETS
HAWAII	HAW.	10-C(1)	1938	1	46

INDEX TO DRAWINGS

SHEET NO.	DESCRIPTION
1	Title Sheet
2	Typical Sections
3 - 9	Plan & Profile
10 - 11	Standard Details (H-2)(H-1)
12 - 16	Culverts
17	Concrete Bridge
18 - 26	Timber Bridges
27 - 46	Cross Sections

TERRITORY OF HAWAII

TERRITORIAL HIGHWAY DEPARTMENT

HONOLULU - T. H.

PLANS OF

HAWAII BELT ROAD

KEAMUKU SECTION

FEDERAL AID PROJECT NO. F.A.P. 10C(1)

DISTRICT OF SOUTH KOHALA

ISLAND OF HAWAII

SCALES

PLAN	1 INCH = 100 FEET
PROFILE	HOR. 1 INCH = 100 FEET VER. 1 INCH = 10 FEET
CROSS SECTIONS	1 INCH = 10 FEET

CONVENTIONAL SIGNS

PRESENT ROAD
BOUNDARY LINE NOT FENCED
RAILROAD
CENTER LINE
BRIDGE
CULVERT
WIRE FENCE
TELEPHONE LINE

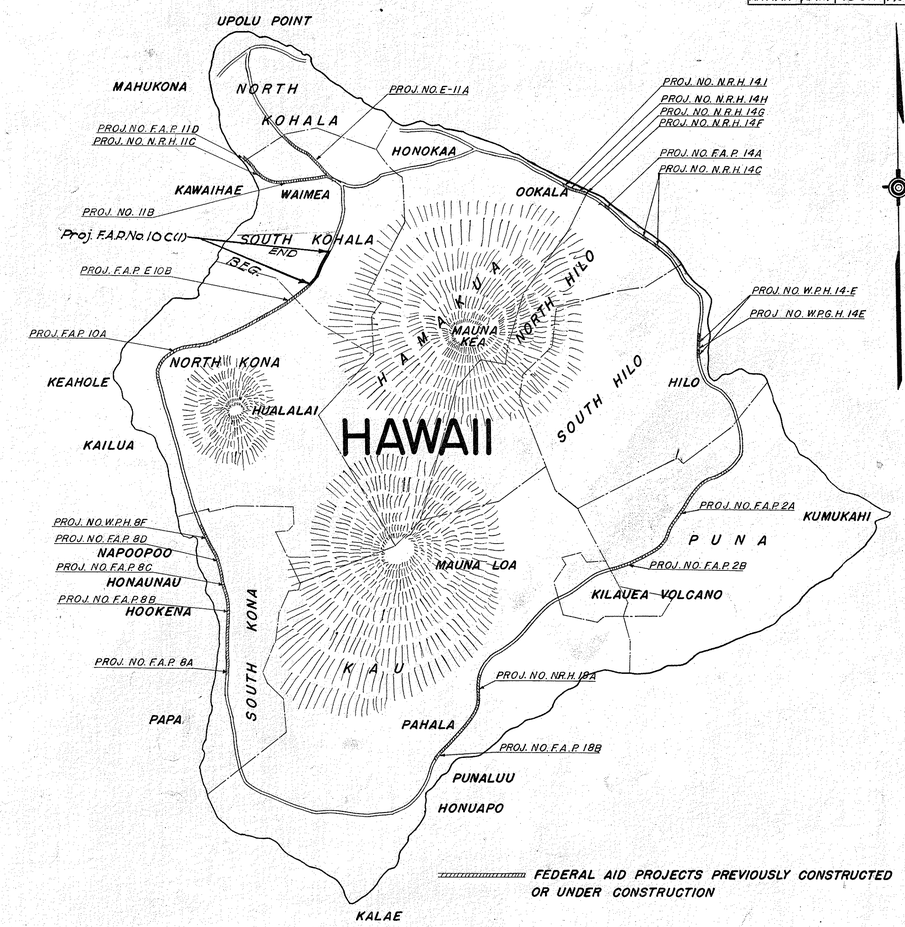

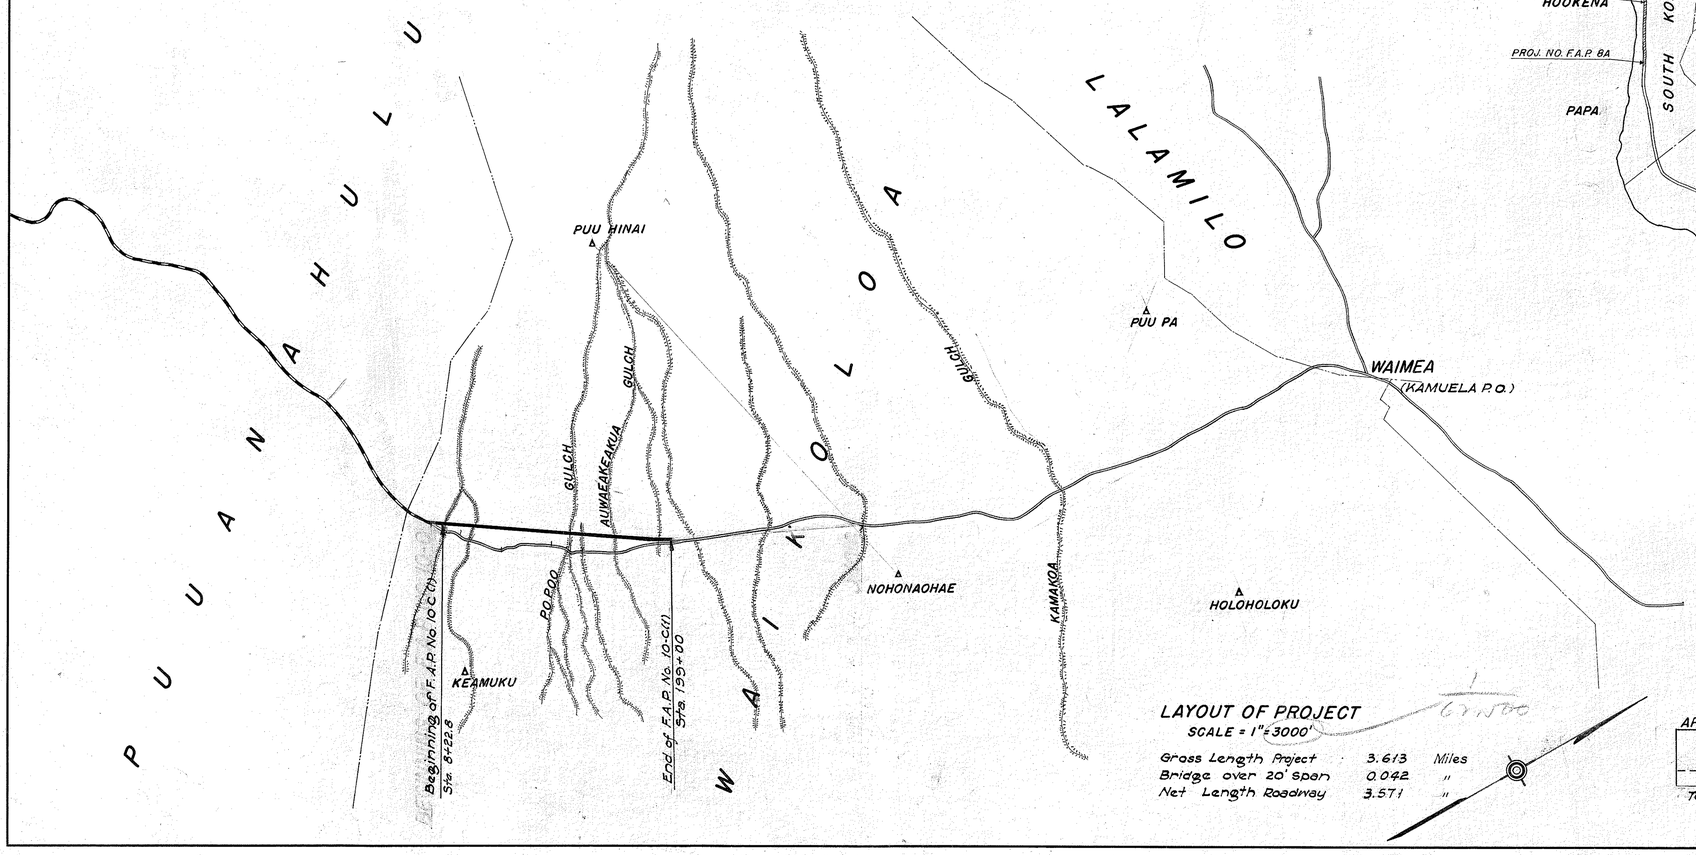

LAYOUT OF PROJECT

SCALE = 1" = 3000'

Gross Length Project	3.613	Miles
Bridge over 20' span	0.042	"
Net Length Roadway	3.571	"

APPROVED

Louis Olaru

Territorial Highway Engineer

RECOMMENDED FOR APPROVAL

[redacted]

Principal Highway Engr., Bureau of Public Roads

RECOMMENDED FOR APPROVAL

[redacted]

Deputy Chief Engr., Bureau of Public Roads

APPROVED

[redacted]

Chief, Div. of Design - Bureau of Public Roads

APPROVED BY THE SECRETARY OF AGRICULTURE [redacted]

PROJECT AGREEMENT EXECUTED [redacted]

ORIGINAL PLAN		DATE
	SURVEY PLOTTED BY	"
	DESIGNED BY	"
	DRAWN BY	"
NOTE BOOK	TRACED BY	"
	QUANTITIES BY	"
No.	QUANTITIES CHECKED BY	"
	CHECKED BY	"

10-11
15-19

4481.1

K & E CO., N.Y.
"IMPERIAL" TRACING CLOTH
PRINTED ON