FED. ROAD DIST. NO.	STATE	PROJ. NO.	FISCAL YEAR	SHEET NO.	TOTAL SHEETS
HAWAII	HAW.	190B-02-91	1992	4	13

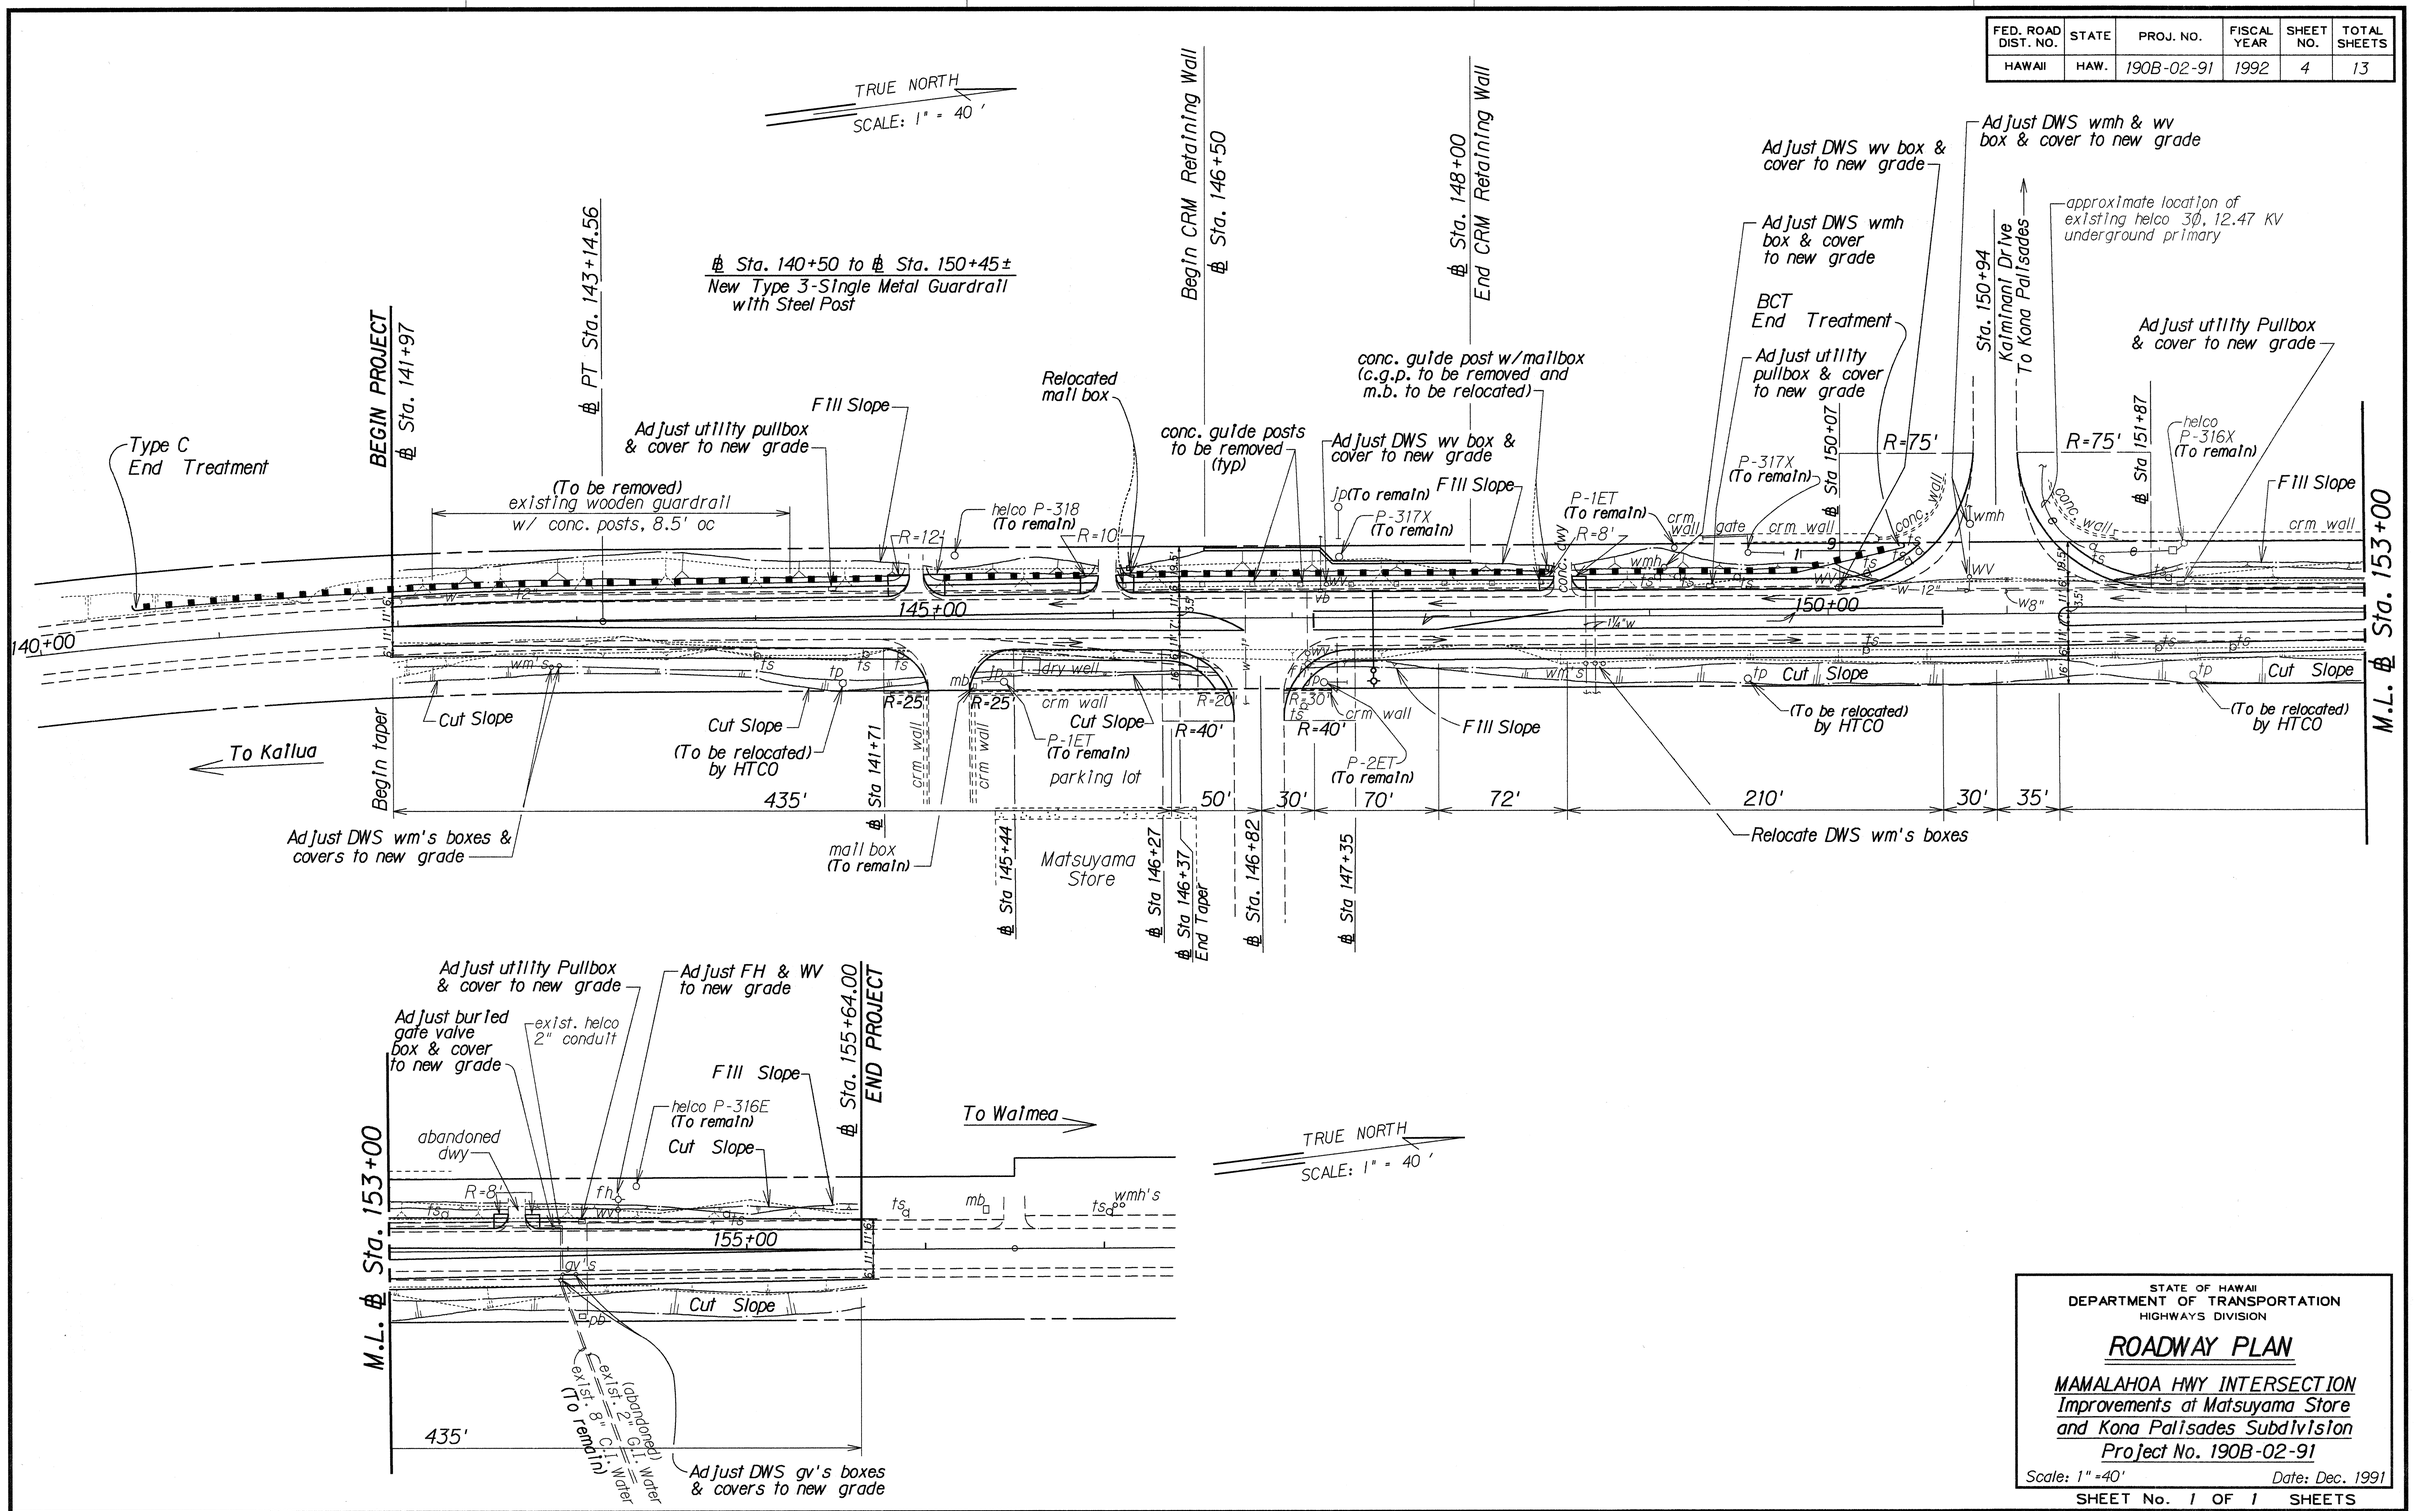

ORIGINAL PLAN | SURVEY PLOTTED BY | DRAWN BY | TRACED BY | DESIGNED BY | QUANTITIES BY | CHECKED BY | DATE | NOTE BOOK | No.

STATE OF HAWAII
DEPARTMENT OF TRANSPORTATION
HIGHWAYS DIVISION

ROADWAY PLAN

MAMALAHOA HWY INTERSECTION
Improvements at Matsuyama Store
and Kona Palisades Subdivision
Project No. 190B-02-91

Scale: 1" =40' Date: Dec. 1991

SHEET No. 1 OF 1 SHEETS

1mmldpl.dgn 5/12/92