FED. ROAD DIST. NO.	STATE	PROJ. NO.	FISCAL YEAR	SHEET NO.	TOTAL SHEETS
HAWAII	HAW.	190E-01-98M	1998	30	30

ROADWAY CURVE QUANTITIES

EXC = 121 C.Y.
EMB = 141 C.Y.

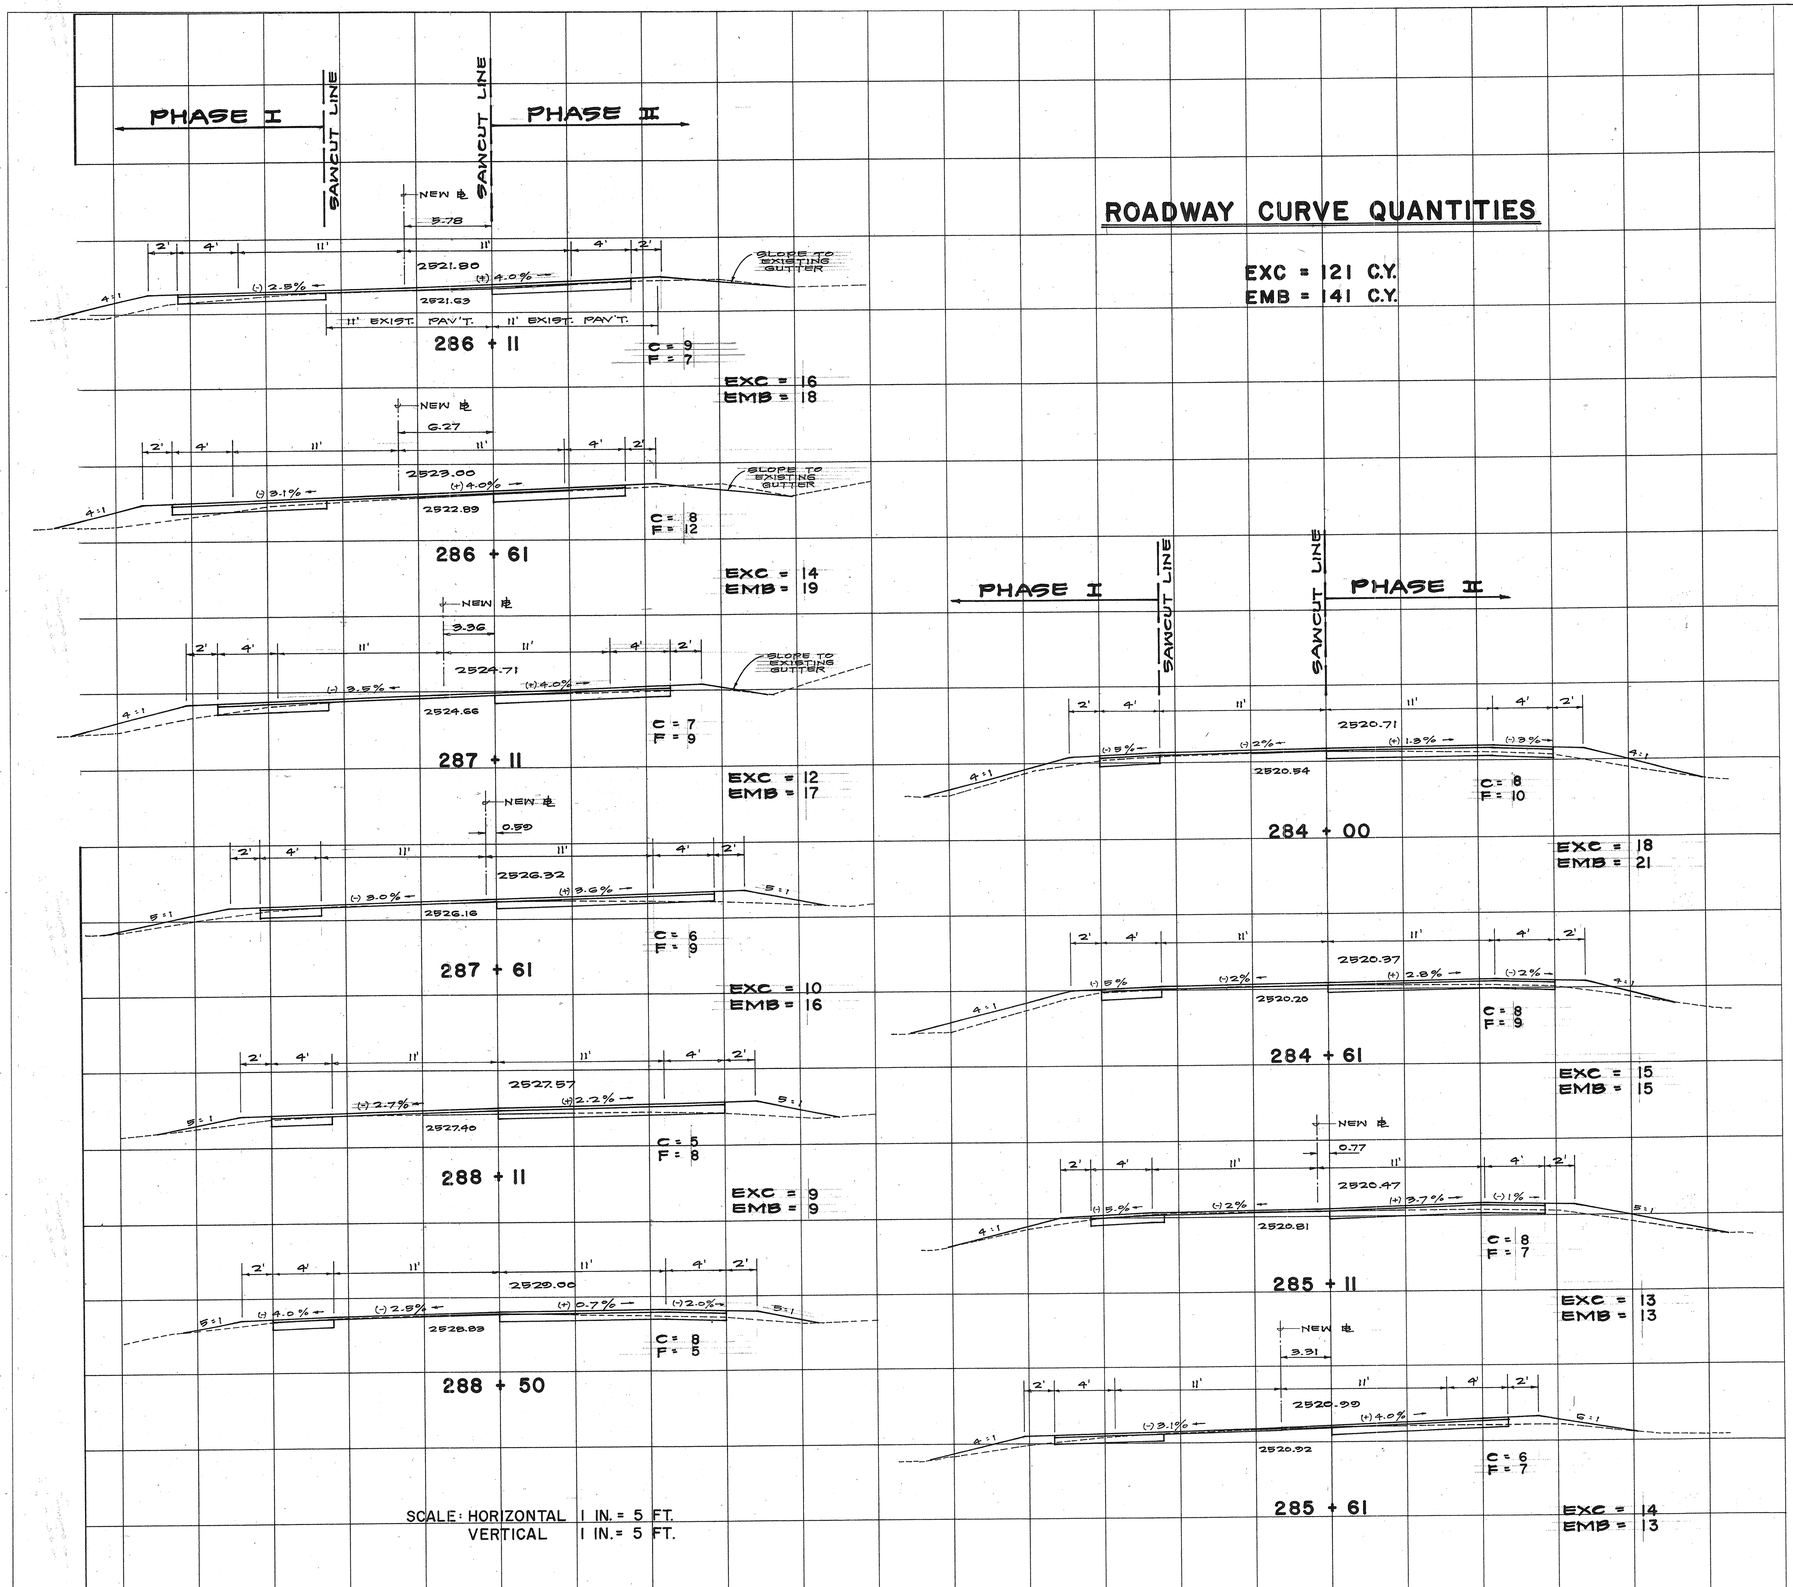

SCALE: HORIZONTAL 1 IN. = 5 FT.
VERTICAL 1 IN. = 5 FT.

ORIGINAL PLAN		DATE
	SURVEY PLOTTED BY	
	DRAWN BY	" " " "
	TRACED BY	" " " "
	DESIGNED BY	" " " "
NOTE BOOK	QUANTITIES BY	
No.	CHECKED BY	

GORDON Y. IMATA
LICENSED PROFESSIONAL ENGINEER
No. 2726-C
HAWAII, U.S.A.

THIS WORK WAS PREPARED BY ME OR UNDER MY SUPERVISION.

STATE OF HAWAII
DEPARTMENT OF TRANSPORTATION
HIGHWAYS DIVISION

CROSS-SECTIONS
STA. 288+50 TO 284+00

MAMALAHOA HIGHWAY RESURFACING
WAIMEA TO KAMAKOA BRIDGE NO. 1
PROJECT NO. 190E-01-98M

Scale: As Shown Date: APRIL, 1998

SHEET No. 1 OF 1 SHEETS