FED. ROAD DIST. NO.	STATE	FED. AID PROJ. NO.	FISCAL YEAR	SHEET NO.	TOTAL SHEETS
HAWAII	HAW.	STP-0190(016)	2016	23	36

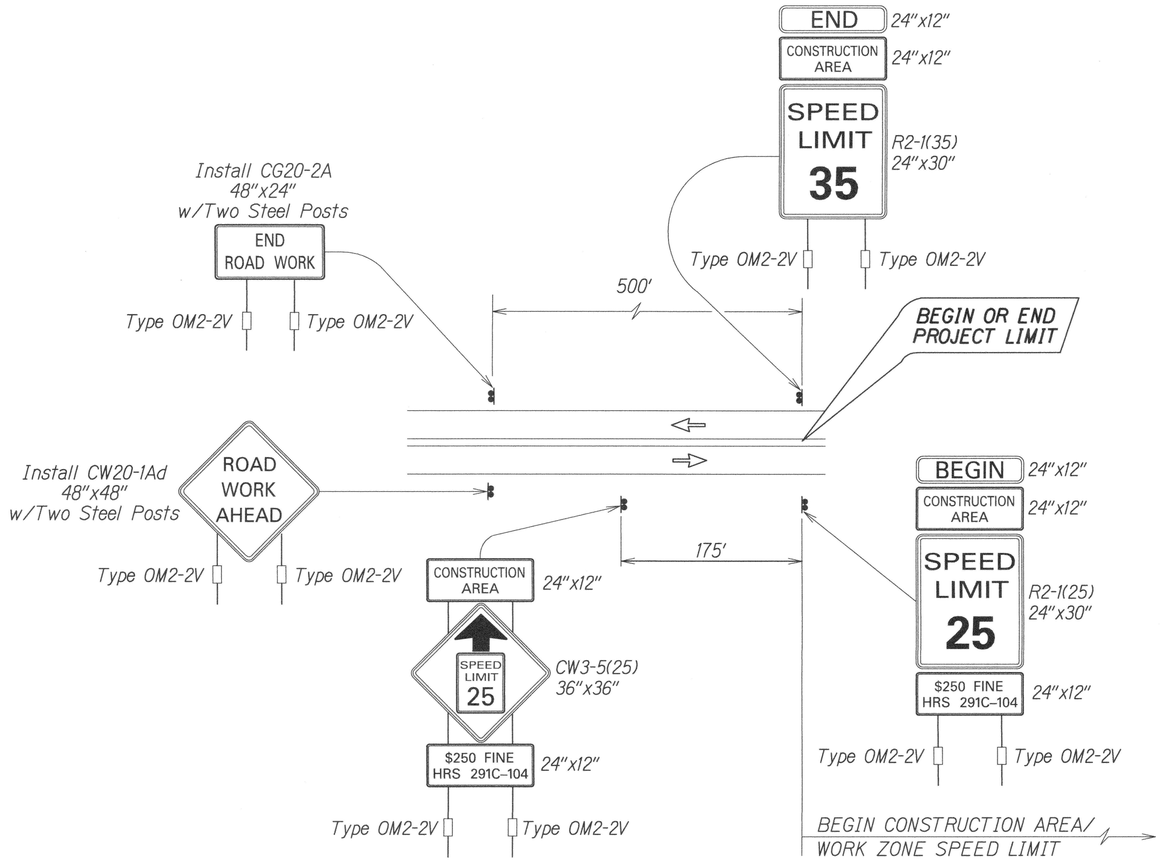

TYPICAL DETAIL FOR WORK ZONE SIGNS ON TWO LANE LOW SPEED HIGHWAY

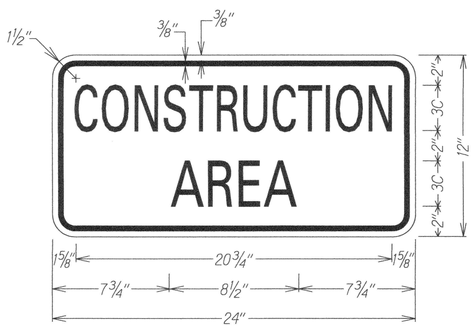

LEGEND: BLACK
BACKGROUND: ORANGE

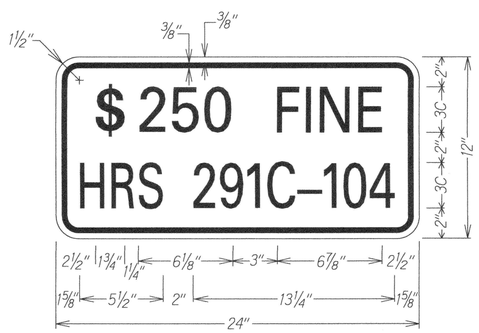

LEGEND: BLACK
BACKGROUND: WHITE

Work Zone Notes:

1. *This Work Zone Sign Plan is intended for use on long-term stationary work zones/construction phases (3 days or more).*
2. *All existing regulatory speed limit signs within the work zone/project limits shall be temporarily replaced with applicable signs. Work zone speed limit sign assemblies and supplemental signs shall be temporarily installed within work zone/project limits.*
3. *Work Zone sign assemblies shall be installed on both the approaching and trailing ends of each work zone as shown on this plan.*
4. *Each construction warning sign and work zone speed limit assembly shall have a minimum of two (2) Type OM2-2V. Installation of each Type OM2-2V shall be considered incidental to Item No. 645.1000 - Traffic Control.*
5. *Upon the completion of all physical work or as directed by the Engineer, all construction signs and work zone speed limit assemblies shall be removed. All speed limit signs and posts that were existing at the start of the project within the work zone/project limits shall be replaced.*
6. *Placement of Work Zone signs shall not obstruct the path of pedestrians and bicyclists.*
7. *Maintenance and removal of work zone speed limit sign assemblies shall be considered incidental to Item No. 645.1000 - Traffic Control.*

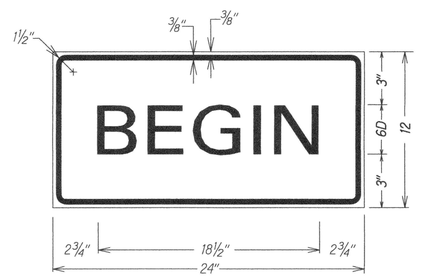

LEGEND: BLACK
BACKGROUND: ORANGE

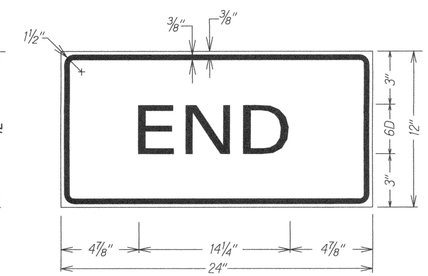

LEGEND: BLACK
BACKGROUND: ORANGE

LENNIE OKANO-KENDRICK
Licensed Professional Engineer
No. 11108-C
HAWAII, U.S.A.

This work was prepared by me or under my supervision.

Jennie Okano-Kendrick

Expiration Date of License 4/18

STATE OF HAWAII
DEPARTMENT OF TRANSPORTATION
HIGHWAYS DIVISION

WORK ZONE SIGNING PLAN, NOTES & DETAILS

MAMALAHOA HIGHWAY
DRAINAGE IMPROVEMENTS
Vicinity of Puuwaawaa Ranch Road
Federal-Aid Project No. STP-0190(016)

Scale: Not to Scale Date: April 2016

SHEET No. 1 OF 1 SHEETS