FED. ROAD DIST. NO.	STATE	PROJ. NO.	FISCAL YEAR	SHEET NO.	TOTAL SHEETS
HAWAII	HAW.	200A-01-10	2012	0	0

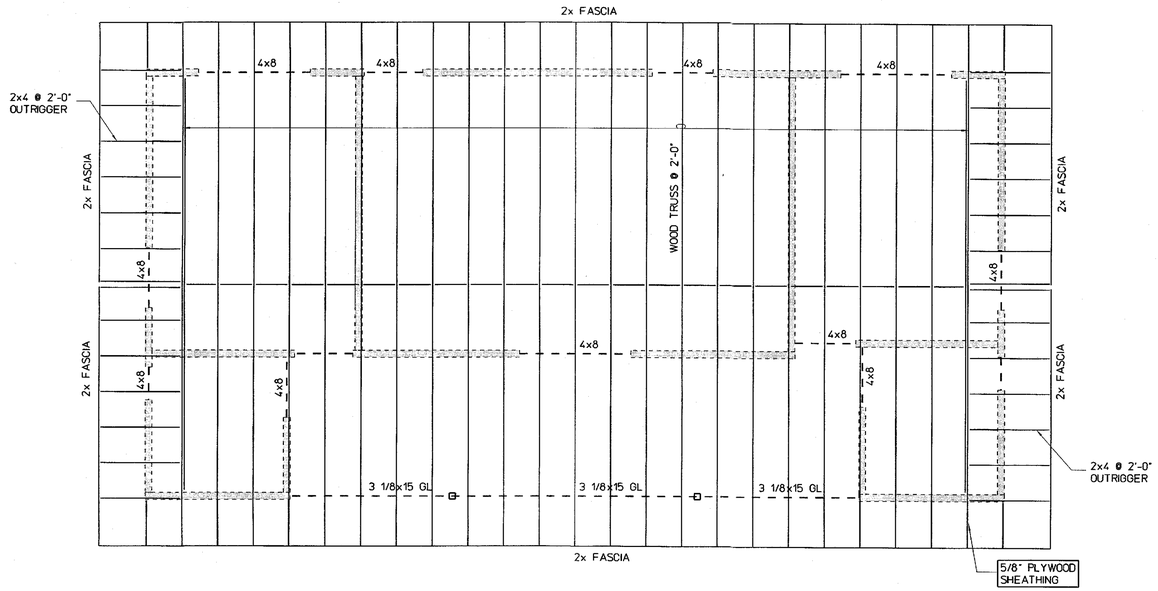

RENTAL CABIN - ROOF FRAMING PLAN

SCALE: 3/16" = 1'-0"

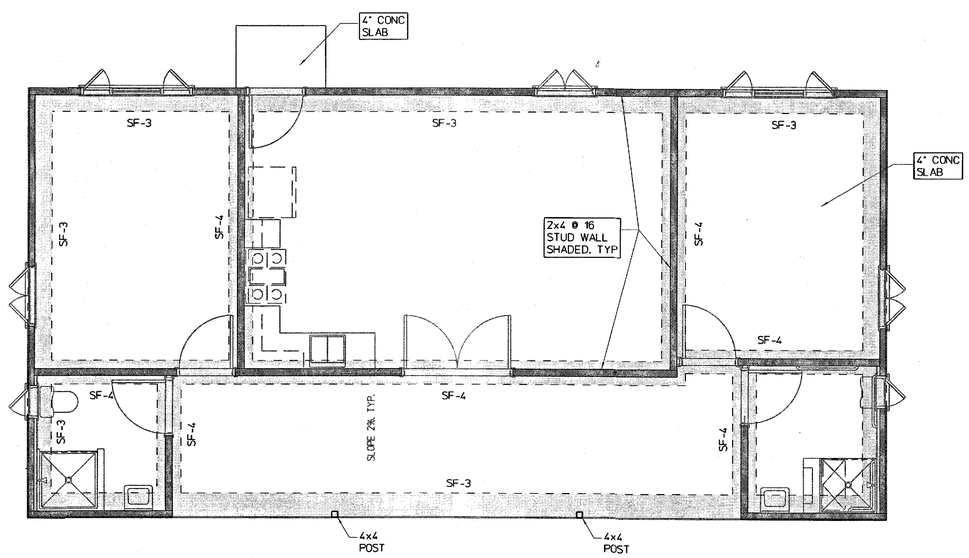

RENTAL CABIN - 1ST FLOOR / FOUNDATION PLAN

SCALE: 3/16" = 1'-0"

8 4 0 8 16
Scale: 1/4"=1'-0"

S:/11029-00-Saddle-Road-Baseyard/Drawings/Structural/Me10_formal/SE1.1_Rental-Cab-Found

RICHARD M. SAITO
LICENSED PROFESSIONAL ENGINEER
No. 2298-S
HAWAII, U.S.A.

04-30-16
SIGNATURE EXP. DATE OF THE LICENSE
THIS WORK WAS PREPARED BY ME OR UNDER MY SUPERVISION

STATE OF HAWAII
DEPARTMENT OF TRANSPORTATION
HIGHWAYS DIVISION

RENTAL CABIN

MAUNA KEA MAINTENANCE BASEYARD

Saddle Road

Project No. 200A-01-10

Scale: As Noted Date: September, 2015

SE1.1

SHEET No. 1 OF X SHEETS