FISCAL YEAR	SHEET NO	TOTAL SHEETS
1957	1	7

INDEX TO DRAWINGS

SHEET	DESCRIPTION
1	TITLE SHEET
2	TYPICAL SECTION 51 MI. POST
3	PLAN OF EXIST. BRIDGE 51 MI. POST
4	PLAN OF 51 MILE POST BRIDGE
5	TYPICAL SECTION 53 MI. POST
6	PLAN OF EXIST. BRIDGE 53 MI. POST
7	PLAN OF 53 MILE POST BRIDGE

TERRITORY OF HAWAII

TERRITORIAL HIGHWAY DEPARTMENT

HONOLULU T.H.

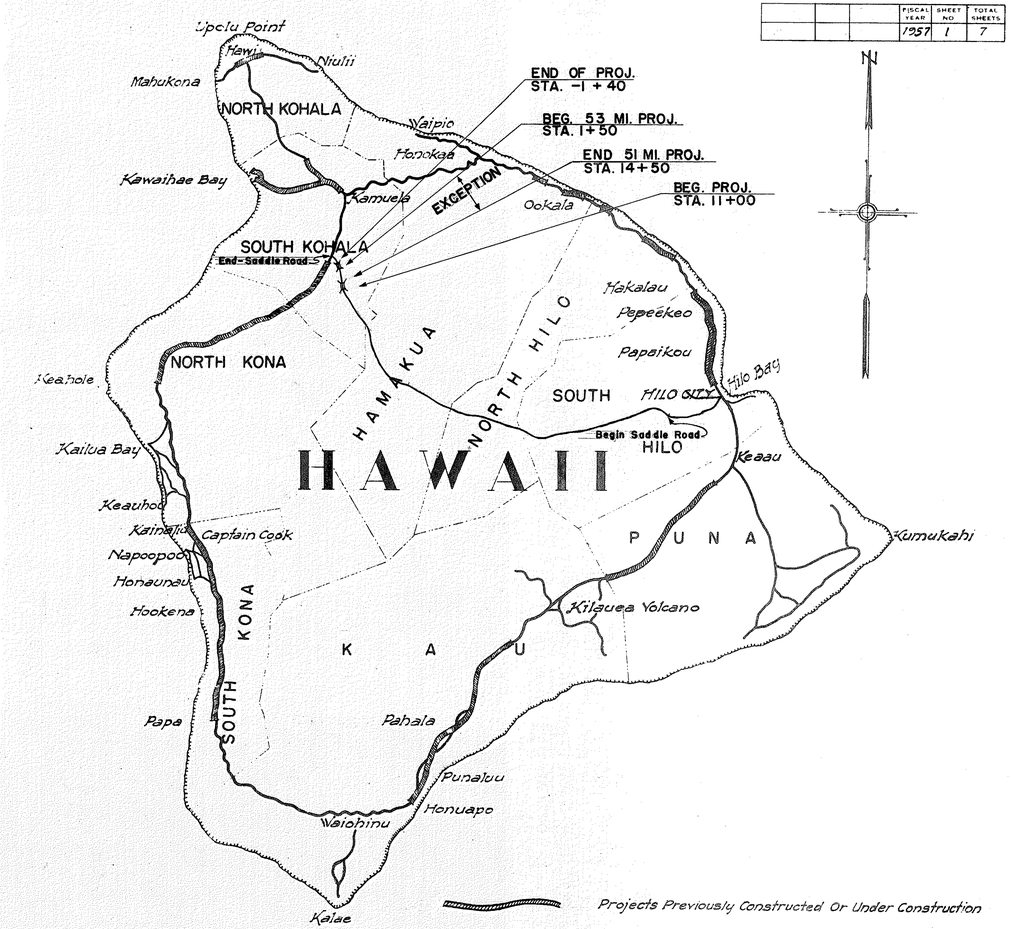

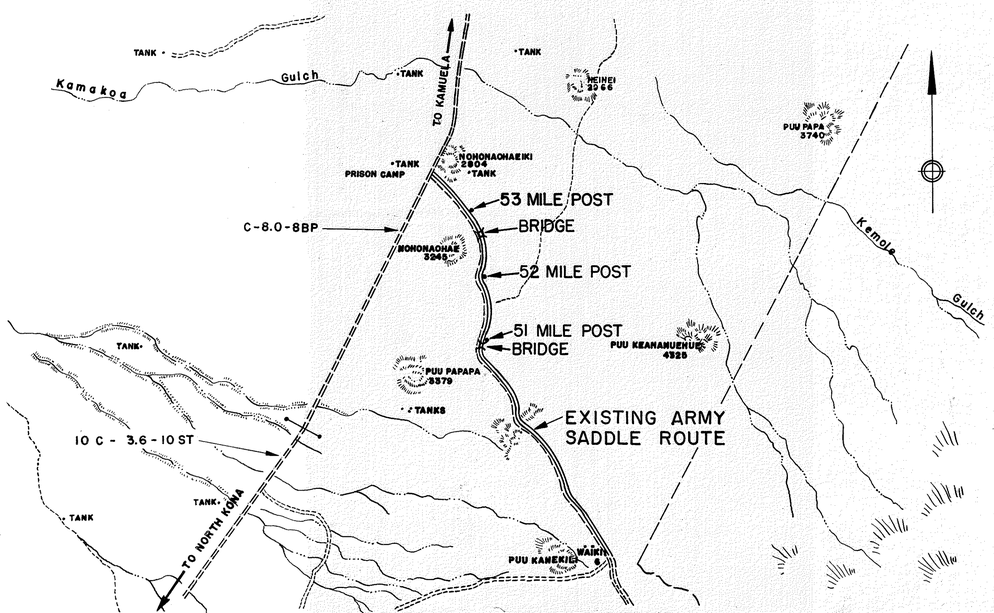

LAYOUT OF PROJECT

SCALE IN MILES

0 1 2 3 4

GROSS LENGTH OF PROJECT	1.7689 MI.
ROADWAY EXCEPTIONS	1.6477 MI.
NET LENGTH OF PROJECT	0.1212 MI.
BRIDGES OVER 20' SPAN	0.0114 MI.
NET LENGTH OF ROADWAY	0.1098 MI.

ORIGINAL PLAN	SURVEY PLOTTED BY	DATE
	TRACED BY	"
	DESIGNED BY	"
	DRAWN BY	"
NOTE BOOK	QUANTITIES BY	
	TRACED BY	"
	QUANTITIES CHECKED BY	"
No.	CHECKED BY	"

APPROVED: DATE 5/7/57

Wm Wachtler
TERRITORIAL HIGHWAY ENGINEER

TERRITORIAL HIGHWAY DEPARTMENT
TERRITORY OF HAWAII

RECONSTRUCTION OF PORTIONS OF SADDLE ROAD AT 51 & 53 MILE POSTS

WAIKOLOA, SOUTH KOHALA, HAWAII

Scale: As Noted April 1957

5912.1