INDEX TO DRAWINGS	
SHEET NO.	DESCRIPTION
1	TITLE SHEET
2	STANDARD PLANS SUMMARY
3	TYPICAL SECTION AND NOTES
4	TREE TRIMMING AND REMOVAL DETAILS

FED. ROAD DIST. NO.	STATE	PROJ. NO.	FISCAL YEAR	SHEET NO.	TOTAL SHEETS
HAWAII	HAW.	250A-02-96M	1996	1	4

250

STATE OF HAWAII

DEPARTMENT OF TRANSPORTATION

HIGHWAYS DIVISION

HONOLULU, HAWAII

PLANS FOR

KOHALA MOUNTAIN ROAD TREE TRIMMING

CUTTING AND TRIMMING TREES ALONG ROADSIDES

PROJECT NO. 250A-02-96M

DISTRICTS OF NORTH AND SOUTH KOHALA
ISLAND OF HAWAII

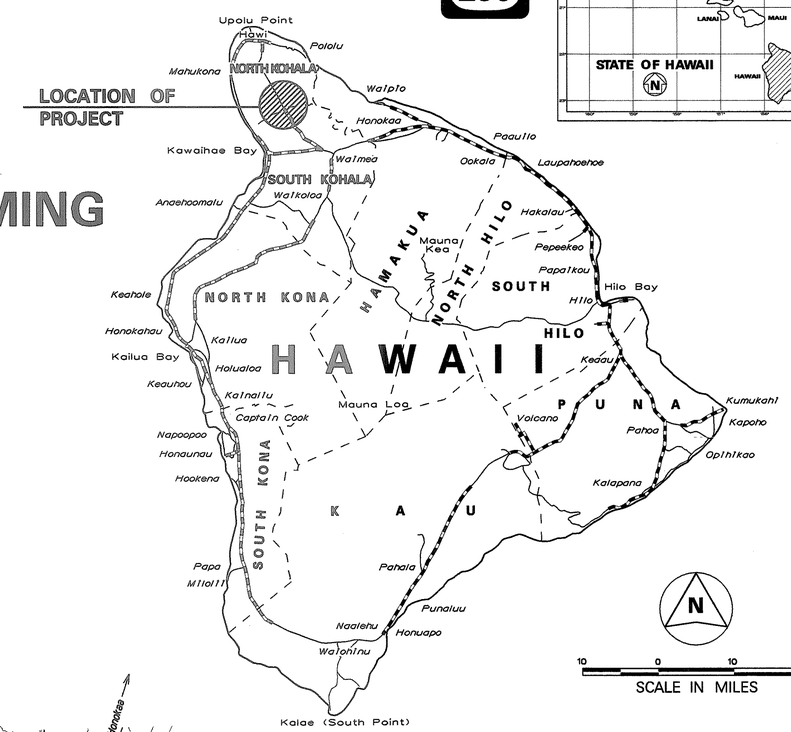

FEDERAL AID PROJECTS PREVIOUSLY CONSTRUCTED OR UNDER CONSTRUCTION

MILE POST 8.75 TO MILE POST 20.09

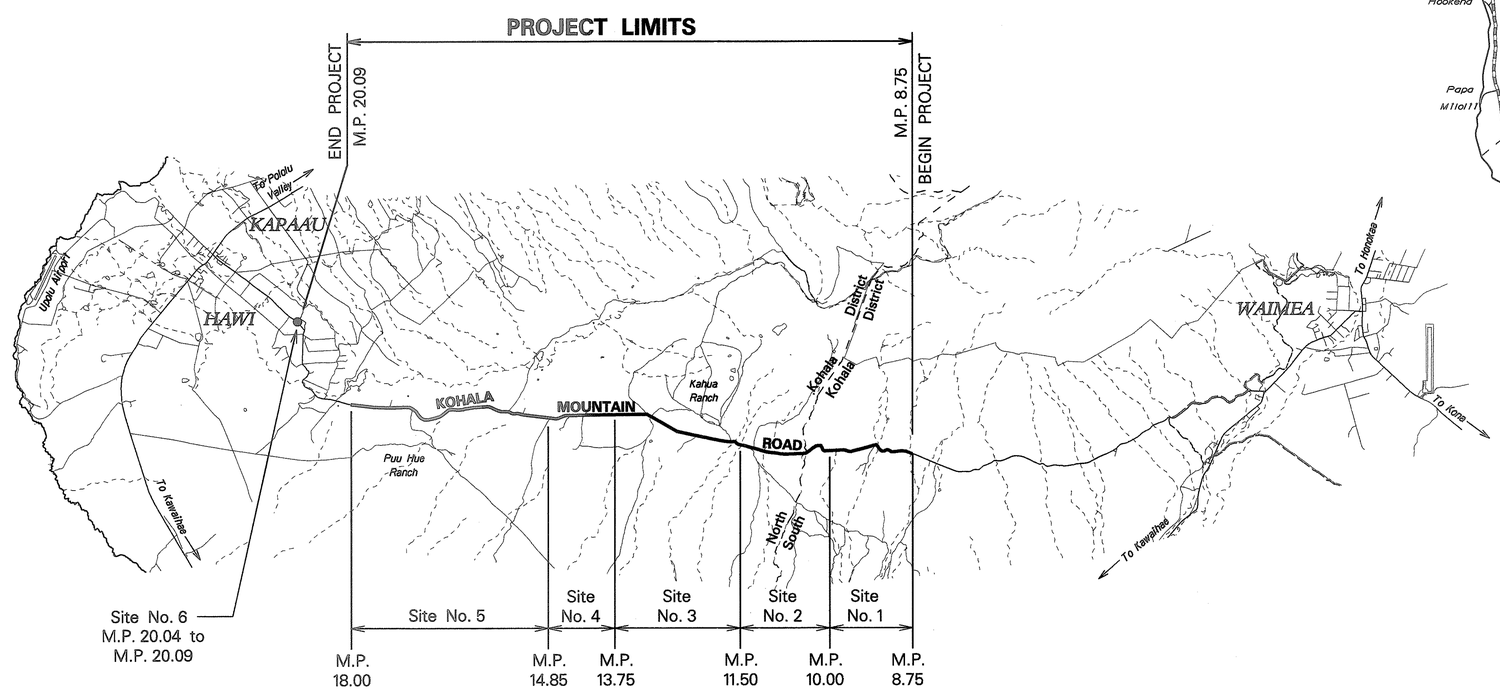

LAYOUT PLAN

GROSS LENGTH OF PROJECT..... 11.34 MILES
NET LENGTH OF PROJECT..... 9.30 MILES

HAWAII DISTRICT	KEVIN ITO	587-2244	APRIL 1996
DESIGNED BY	P. S. & E. BY	PHONE	DATE

DEPARTMENT OF TRANSPORTATION STATE OF HAWAII	
APPROVED:	
	5/20/96
DIR. OF TRANSPORTATION	DATE