FED. ROAD DIST. NO.	STATE	PROJ. NO.	FISCAL YEAR	SHEET NO.	TOTAL SHEETS
HAWAII	HAW.	250A-02-09	2012	8	14

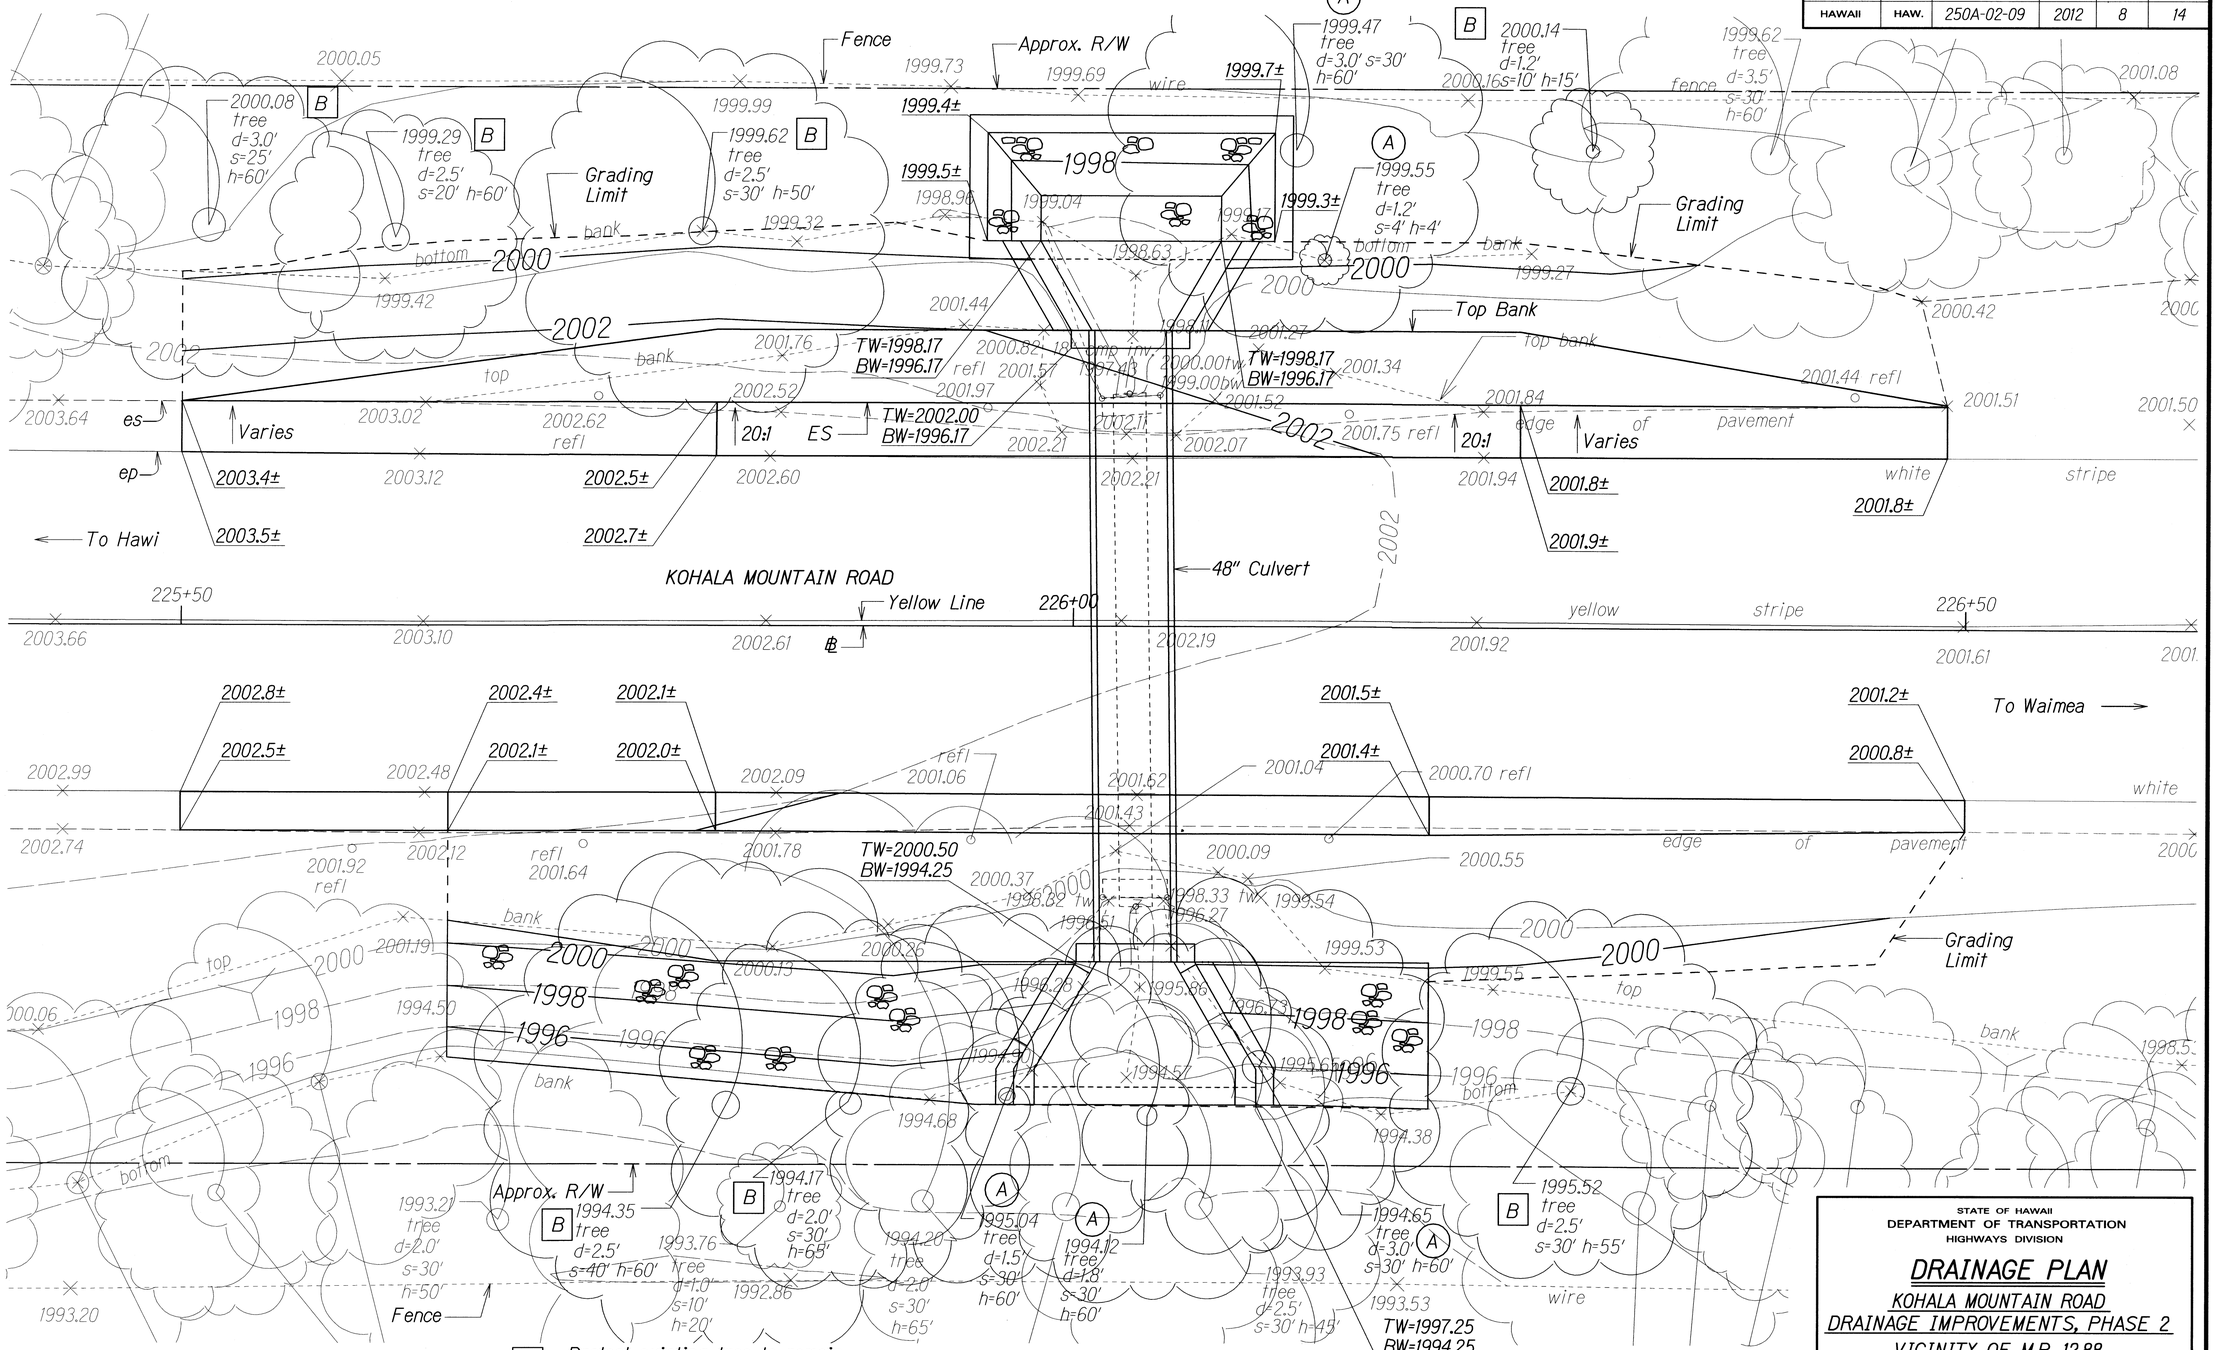

GRADING PLAN

STATE OF HAWAII
DEPARTMENT OF TRANSPORTATION
HIGHWAYS DIVISION

DRAINAGE PLAN

KOHALA MOUNTAIN ROAD
DRAINAGE IMPROVEMENTS, PHASE 2
VICINITY OF M.P. 12.88
Project No. 250A-02-09

Scale: 1/4" = 1'-0" Date: March 2012

SHEET No. H3 OF 6 SHEETS

ORIGINAL PLAN	SURVEY PLOTTED BY	DATE
	DRAWN BY	
	TRACED BY	
NOTE BOOK	DESIGNED BY	
	QUANTITIES BY	
	CHECKED BY	