FED. ROAD DIST. NO.	STATE	PROJ. NO.	FISCAL YEAR	SHEET NO.	TOTAL SHEETS
HAWAII	HAW.	270B-01-93M	1993	1	27

INDEX TO DRAWINGS

SHEET NO.	DESCRIPTION
1	TITLE SHEET
2	STANDARD PLANS SUMMARY
3	GENERAL NOTES AND LEGEND
4 – 5	TYPICAL SECTIONS AND DETAILS
6 – 15	ROADWAY PLAN
16	PAVEMENT MARKING LEGEND, DETAILS AND NOTES
17–26	SIGNING AND PAVEMENT MARKING PLAN
27	TRAFFIC SUMMARIES

STATE OF HAWAII

DEPARTMENT OF TRANSPORTATION

HIGHWAYS DIVISION

HONOLULU, HAWAII

PLANS FOR

POLOLU VALLEY ROAD RESURFACING

PROJ. NO. 270B-01-93M

DISTRICT OF NORTH KOHALA

ISLAND OF HAWAII

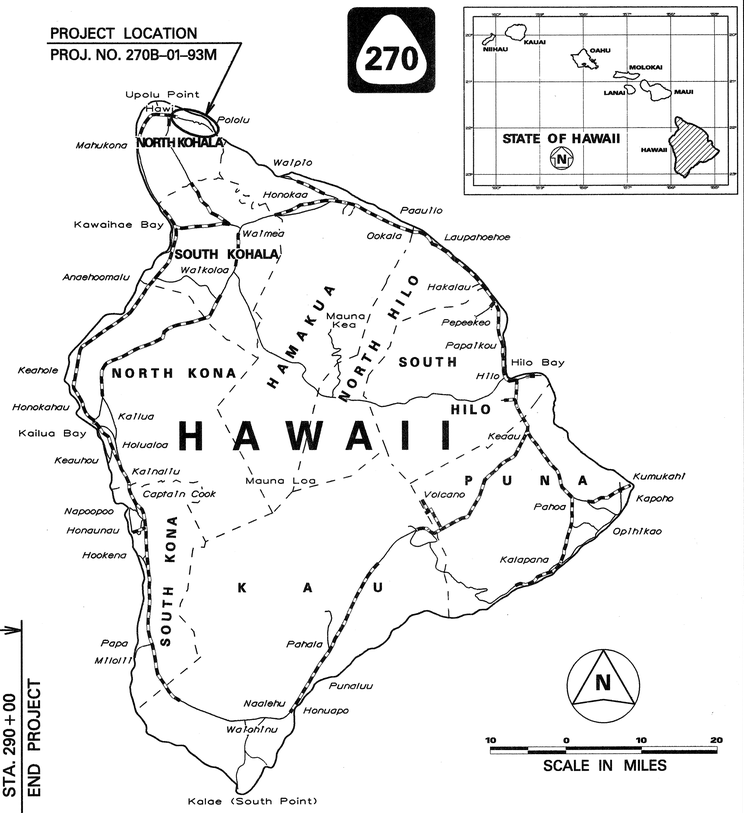

FEDERAL AID PROJECTS PREVIOUSLY CONSTRUCTED OR UNDER CONSTRUCTION

MILE POST 23.43 TO MILE POST 28.93

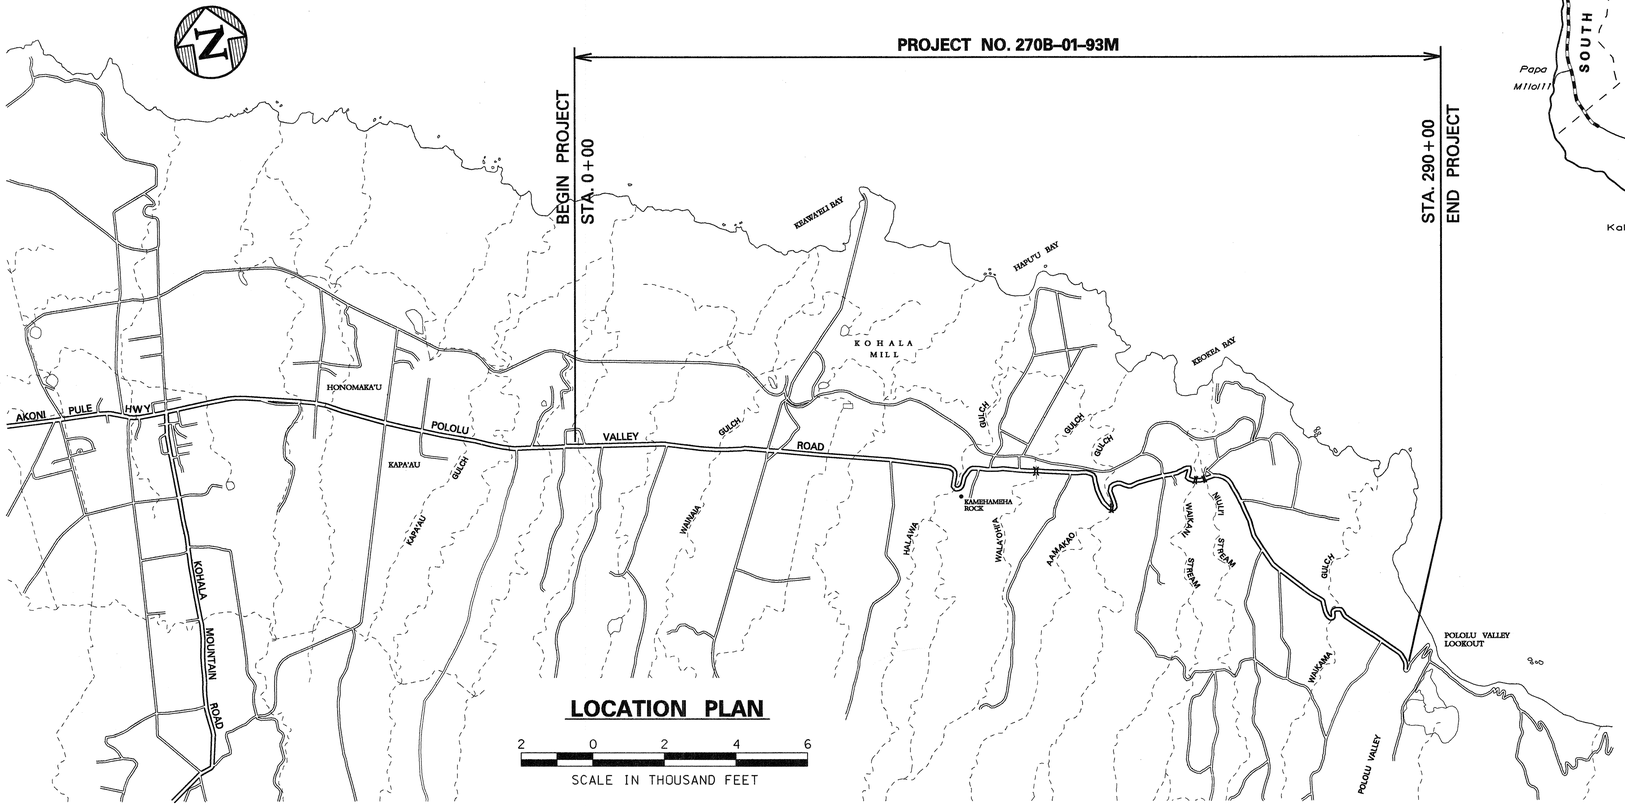

LOCATION PLAN

2 0 2 4 6

SCALE IN THOUSAND FEET

DESIGN UNIT "C" / DESIGNED BY — J. KASAMOTO / P. S. & E. BY — 587-2250 / PHONE — SEPT., 1992 / DATE

DEPARTMENT OF TRANSPORTATION
STATE OF HAWAII

APPROVED:

5/12/93

FOR DIR. OF TRANSPORTATION — DATE

login: jason 1pvrdtsht.dgn 5-17-93