FED. ROAD DIST. NO.	STATE	FEDERAL – AID PROJ. NO.	FISCAL YEAR	SHEET NO.	TOTAL SHEETS
HAWAII	HAW.	BR-0270(18)	2006	11	31

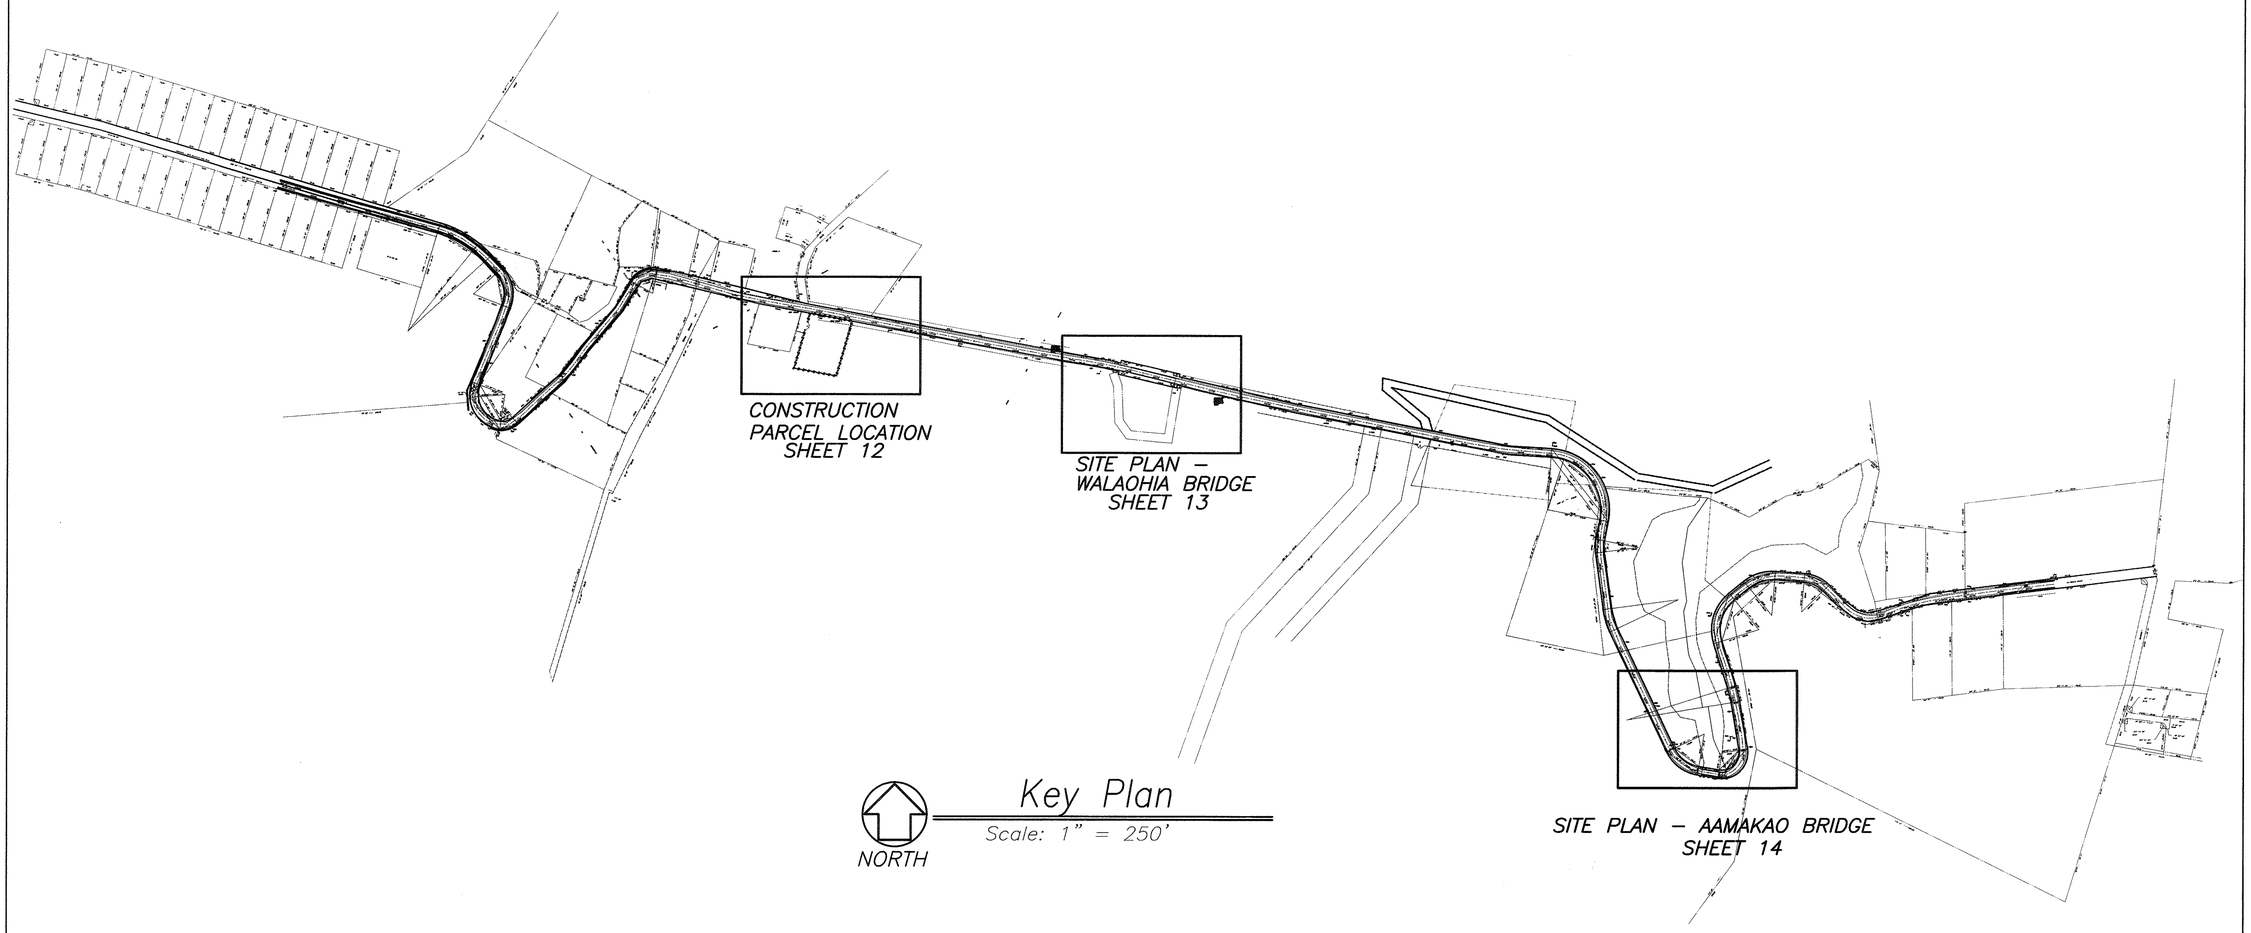

Key Plan

Scale: 1" = 250'

ORIGINAL PLAN		DATE
	SURVEY PLOTTED BY	
	DRAWN BY	
	TRACED BY	
NOTE BOOK	DESIGNED BY	
	QUANTITIES BY	
No.	CHECKED BY	

GRAPHIC SCALE

250' 125' 0 250' 500' 750'

JASON Y. KAGE
LICENSED PROFESSIONAL ENGINEER
No. 9930-C
HAWAII U.S.A.

THIS WORK WAS PREPARED BY ME OR UNDER MY SUPERVISION

04/30/08

EXPIRATION DATE OF THE LICENSE

STATE OF HAWAII
DEPARTMENT OF TRANSPORTATION
HIGHWAYS DIVISION

KEY PLAN

WALAOHIA & AAMAKAO BRIDGES

AKONI PULE HIGHWAY, SEISMIC RETROFIT OF WALAOHIA AND AAMAKAO BRIDGES

FAIP No. BR-0270(18)

Scale: 1"=250' Date: May 2006

SHEET No. 1 OF 1 SHEETS

FILE: \\aloha\drawings\ICP\ICP.dgn
XREF: R:\Akoni Pule Hwy\Shift.dwg
PROJ. NO.: 02022-00