FED. ROAD DIST. NO.	STATE	PROJ. NO.	FISCAL YEAR	SHEET NO.	TOTAL SHEETS
HAWAII	HAW.	2000E-01-00	2000	2	60

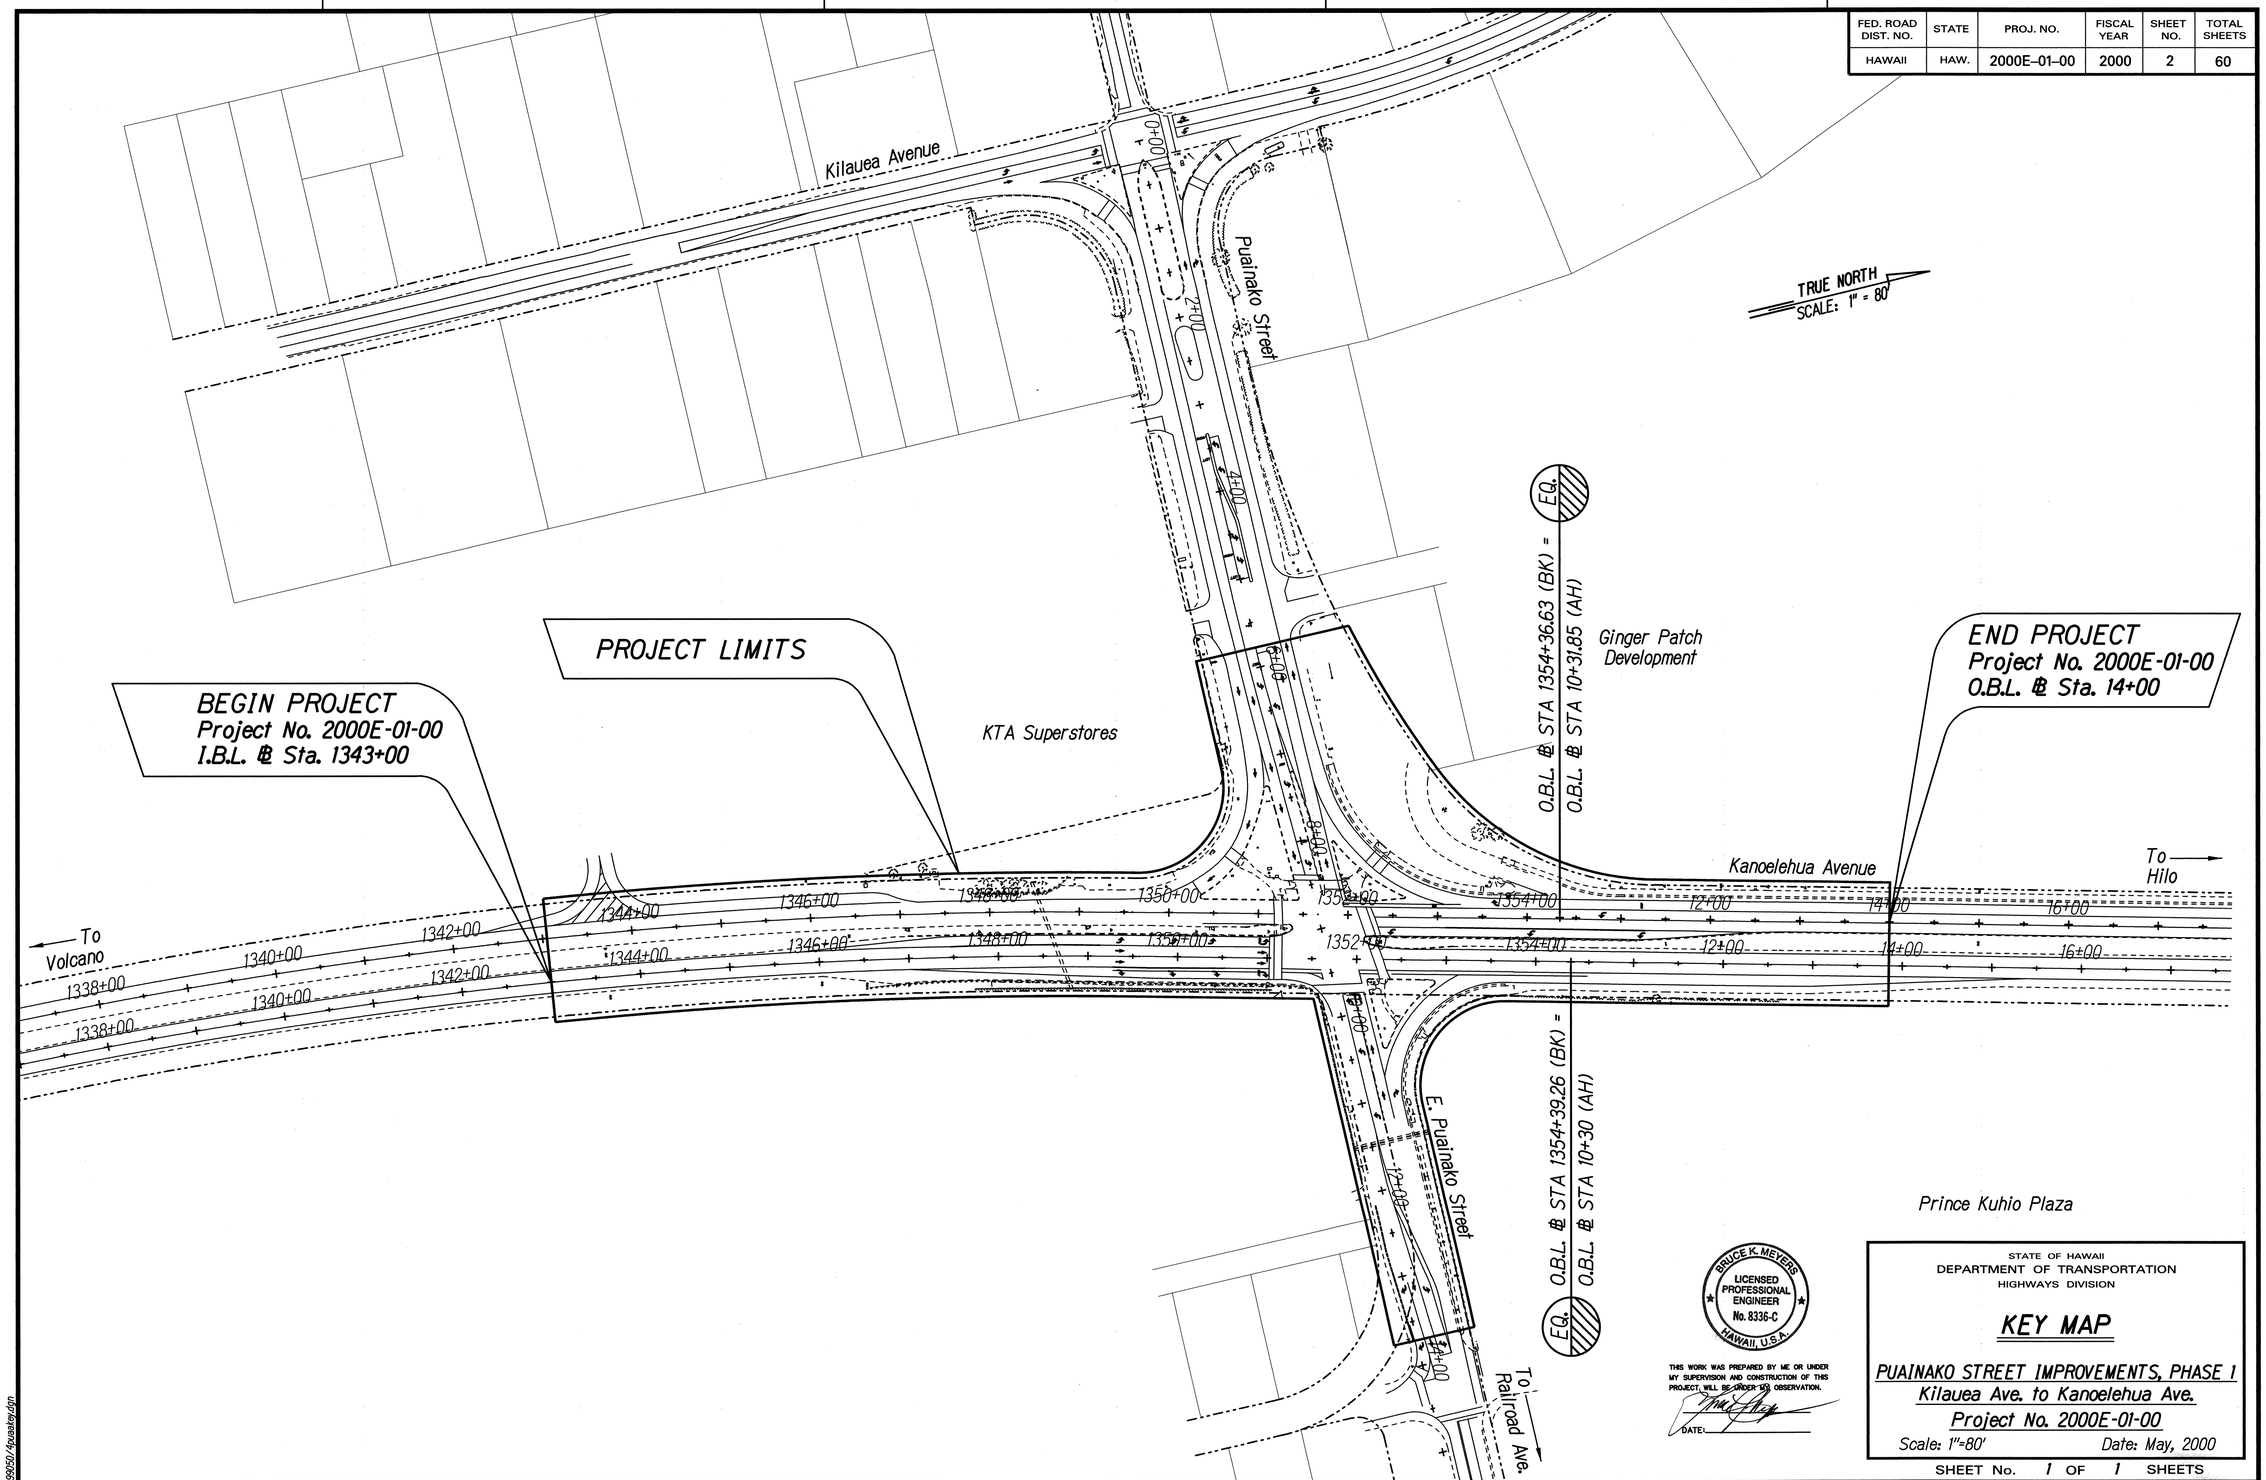

ORIGINAL PLAN	SURVEY PLOTTED BY	DATE
	DRAWN BY	
	TRACED BY	
NOTE BOOK	DESIGNED BY	
	QUANTITIES BY	
No. X	CHECKED BY	

99050/4puaiako.dgn

BRUCE K. MEYERS
LICENSED PROFESSIONAL ENGINEER
No. 8336-C
HAWAII, U.S.A.

THIS WORK WAS PREPARED BY ME OR UNDER MY SUPERVISION AND CONSTRUCTION OF THIS PROJECT, WILL BE UNDER MY OBSERVATION.

DATE:

STATE OF HAWAII
DEPARTMENT OF TRANSPORTATION
HIGHWAYS DIVISION

KEY MAP

PUAINAKO STREET IMPROVEMENTS, PHASE 1
Kilauea Ave. to Kanoelehua Ave.
Project No. 2000E-01-00

Scale: 1"=80' Date: May, 2000

SHEET No. 1 OF 1 SHEETS