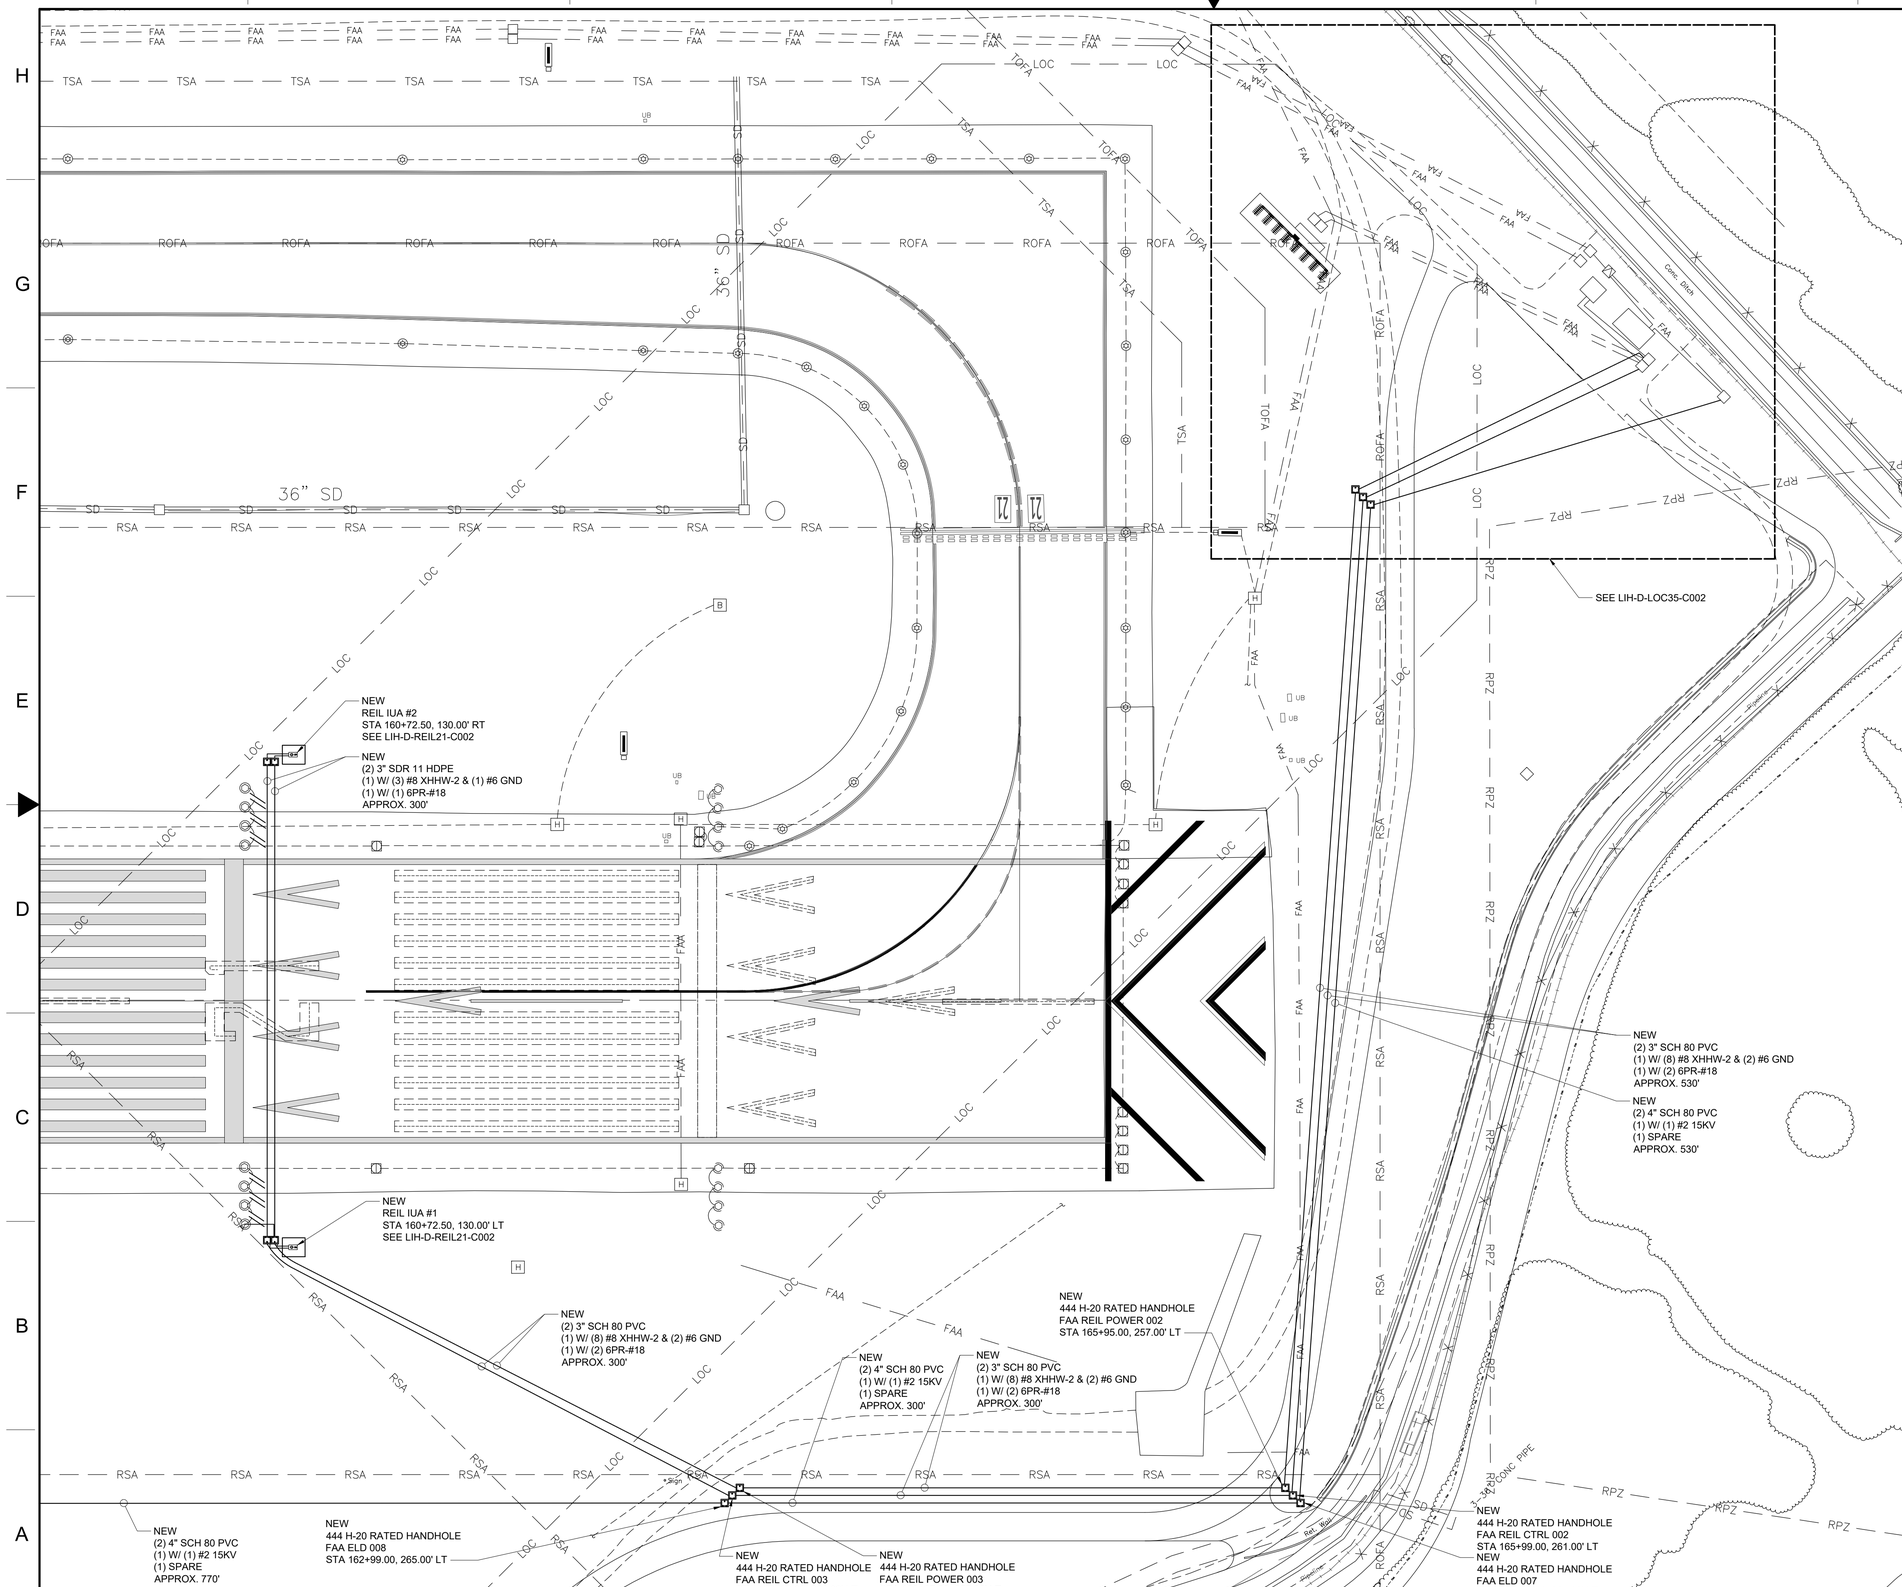

NOTES:

1. STATIONING BEGINS AT 100+00 AT THE RUNWAY 03 THRESHOLD, LT AND RT CALLOUTS ARE BASED ON DIRECTION OF APPROACH TO RUNWAY 21. UNLESS OTHERWISE INDICATED ALL STRUCTURES ARE ALIGNED WITH 03/21 CENTERLINE. THE RUNWAY 21 THRESHOLD IS LOCATED AT STATION 160+45.00.
2. CONTACT FAA PROJECT ENGINEER FOR CABLE COLOR CODING REQUIREMENTS.

REV	APPROVED DATE	DESCRIPTION	JCN	REDLINE DATE	APVD

DEPARTMENT OF TRANSPORTATION
FEDERAL AVIATION ADMINISTRATION
ATO - TECHNICAL OPERATIONS — WESTERN SERVICE AREA

REIL
RUNWAY 21
REIL SITE PLAN

LIHUE — LIHUE AIRPORT — HI

REVIEWED BY	SUBMITTED BY (DO NOT SIGN)	APPROVED BY (DO NOT SIGN)	
	PROJECT ENGINEER, AJW-2W14B	PLATFORM MANAGER, AJW-2W14B	
DESIGNED ADM	ISSUED BY	DATE 01/06/2023	JCN 1798073
DRAWN ADM	ENGINEERING SERVICES NAVAIDS	DRAWING NO LIH-D-REIL21-C001	REV
CHECKED			

ISSUED FOR: BID

EDM: lih-d-reil21-c001.dwg

THIS DRAWING PRODUCED ON THE WSA AUTOCAD SYSTEM