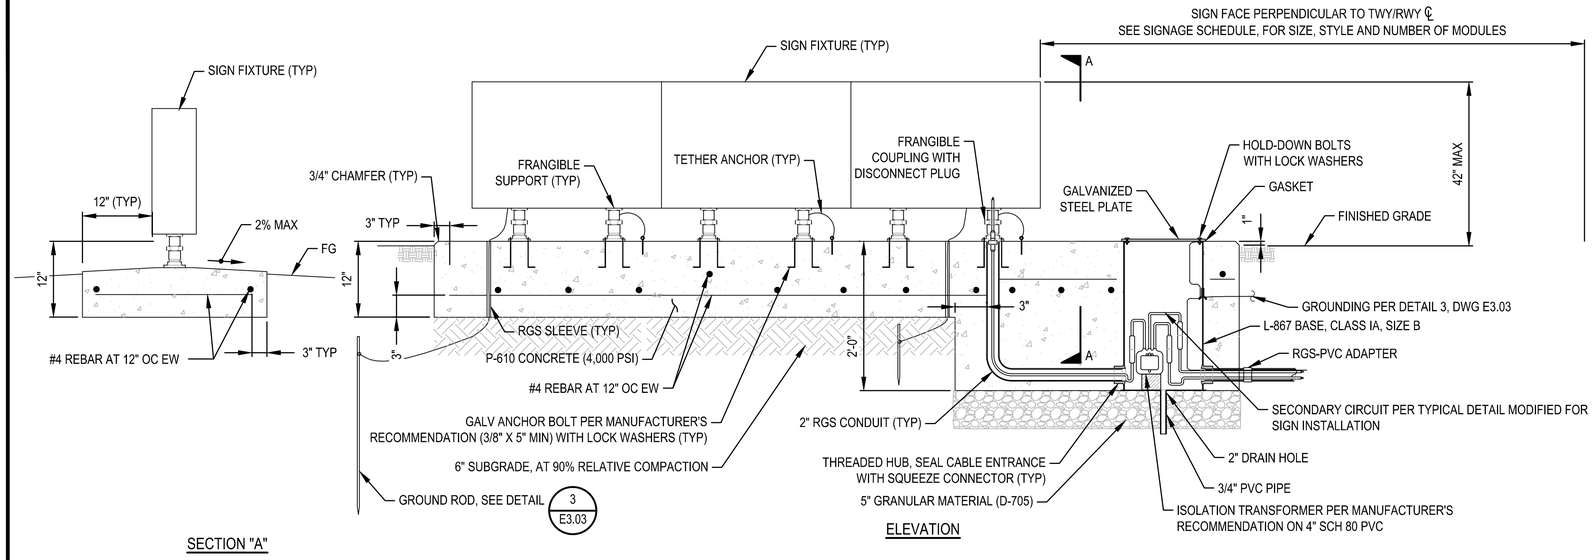

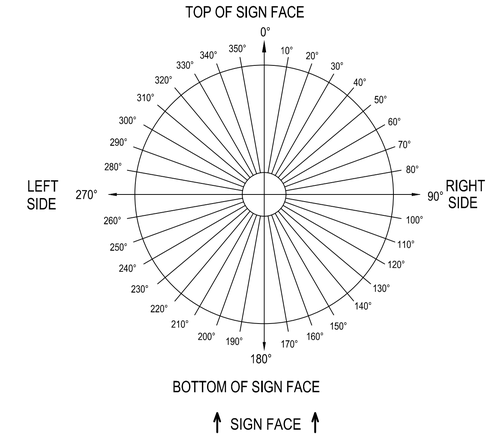

ARROWS SHALL BE ALIGNED WITHIN ±2° OF THE DEGREE LISTED IN THE SIGN SCHEDULE. ARROWS WITH NO DEGREES ARE AT EVEN 90° INCREMENTS OR ARE ON PANELS INTENDED TO BE REUSED.

TYPICAL - ARROW ROTATION ANGLE — 2 / E3.04

SCALE: N.T.S.

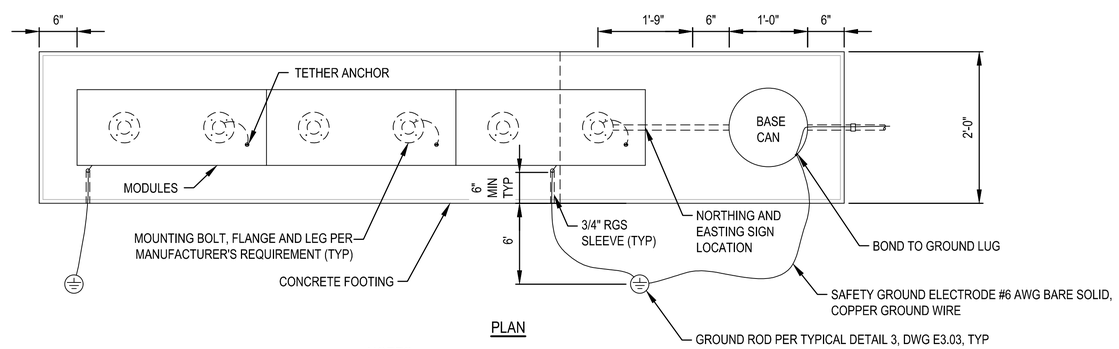

NOTES:

EXTEND PVC DRAIN PIPE INTO THE SUBGRADE

TYPICAL SIGN DETAIL — 1 / E3.04

SCALE: N.T.S.

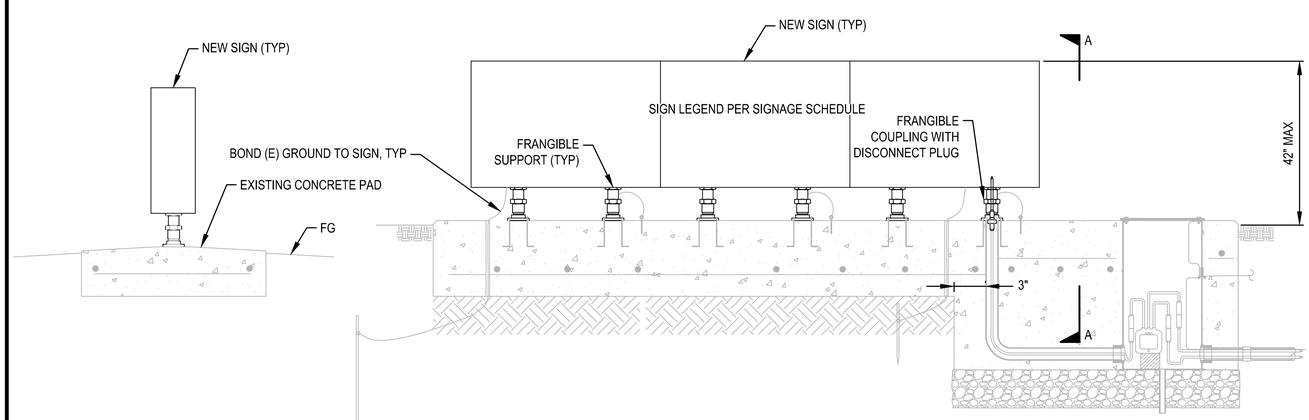

TYPICAL SIGN ON EXISTING PAD DETAIL — 3 / E3.04

SCALE: N.T.S.

NOTES:

1. FOR EXTENSION OF EXISTING SIGN PAD MODIFICATION SEE DETAIL 1 ON SHEET E3.14.

Airports Division
DEPARTMENT OF TRANSPORTATION
STATE OF HAWAII

CHRISTOPHER T. BRISKORN
LICENSED PROFESSIONAL ENGINEER
PE-19550
HAWAII, U.S.A.

CHRIS BRISKORN, PE
ELECTRICAL ENGINEER
4/30/24
Expiration Date

DSGN.	DRWN.	CHKD.	APPD.
HF	HT	JB	DY

KEY PLAN / NOTES:

NO.	DATE	REVISIONS

CONSTRUCTION DOCUMENTS

JULY 2022
DATE

PROJECT TITLE :

RELOCATE RUNWAY 3-21

AT LIHUE AIRPORT LIHUE, KAUAI, HAWAII

PROJECT NO.:

AK1031-14

SHEET TITLE:

TAXIWAY AND RUNWAY SIGN DETAILS

DATE : **07/2022**

SHEET : 348 OF 376 SHEETS

DWG. NO. E3.04

C:\USERS\GALLARDOA\BOX\LIHUE RSA\900-CAD-GIS\900-CAD\20-SHEETS\E3.04.DWG