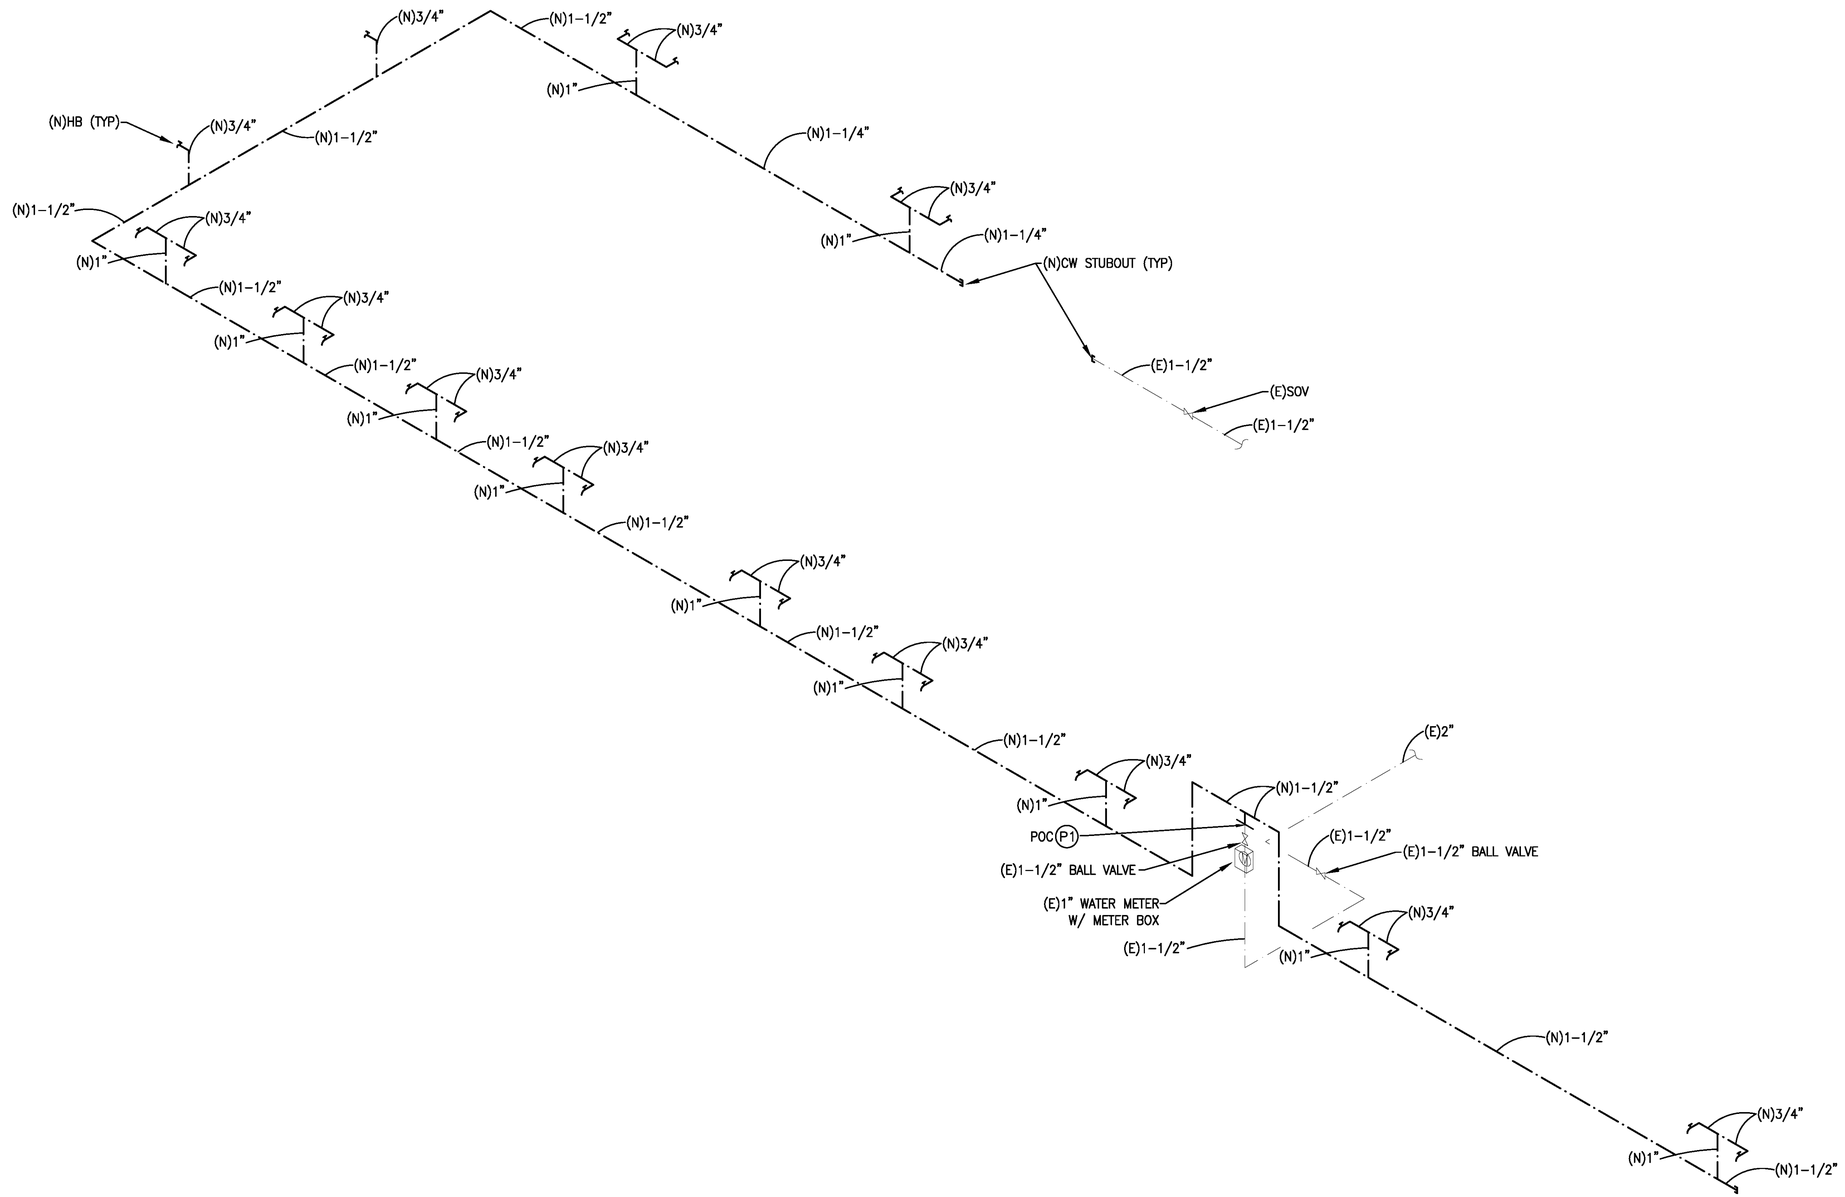

1 / M-6 WATER PIPING DIAGRAM

SCALE: NOT TO SCALE

PLUMBING GENERAL NOTES:

CONTRACTOR SHALL FIELD VERIFY AND COORDINATE FINAL LOCATION OF NEW HOSE BIBBS WITH USERS AND STATE.

PLUMBING NEW WORK NOTES:

(P1) CUT/CONNECT NEW 1-1/2" COLD WATER LINE TO EXISTING 1-1/2" COLD WATER LINE AS INDICATED. CONTRACTOR TO FIELD VERIFY. PATCH/REPAIR TO MATCH EXISTING.

REVISION	DATE	DESCRIPTION	BY	APPROVED

ROSS R. TANAKA
LICENSED PROFESSIONAL ENGINEER
No. 9301-M
HAWAII, U.S.A.

THIS WORK WAS PREPARED BY ME OR UNDER MY SUPERVISION
EXP 4-30-24

MECHANICAL ENTERPRISE, INC.

STATE OF HAWAII
DEPARTMENT OF TRANSPORTATION
HARBORS DIVISION

JOB TITLE
FENDER AND WATERLINE REPAIRS AT PORT ALLEN, KAUAI, HAWAII

SHEET TITLE
WATER PIPING DIAGRAM

DESIGNED BY: MEI
DRAWN BY: MEI
CHECKED BY: RRT
DATE: 04/2023
SCALE: AS SHOWN

JOB NUMBER
S70145

SHEET
M-6
19 OF 19 SHTS.

Plotted: Apr 17, 2023, 1:18pm