| FED. ROAD DIST. NO. | STATE | PROJ. NO. | FISCAL YEAR | SHEET NO. | TOTAL SHEETS |
|---|---|---|---|---|---|
| HAWAII | HAW. | 5508-01-92M | 1992 | 7 | 7 |

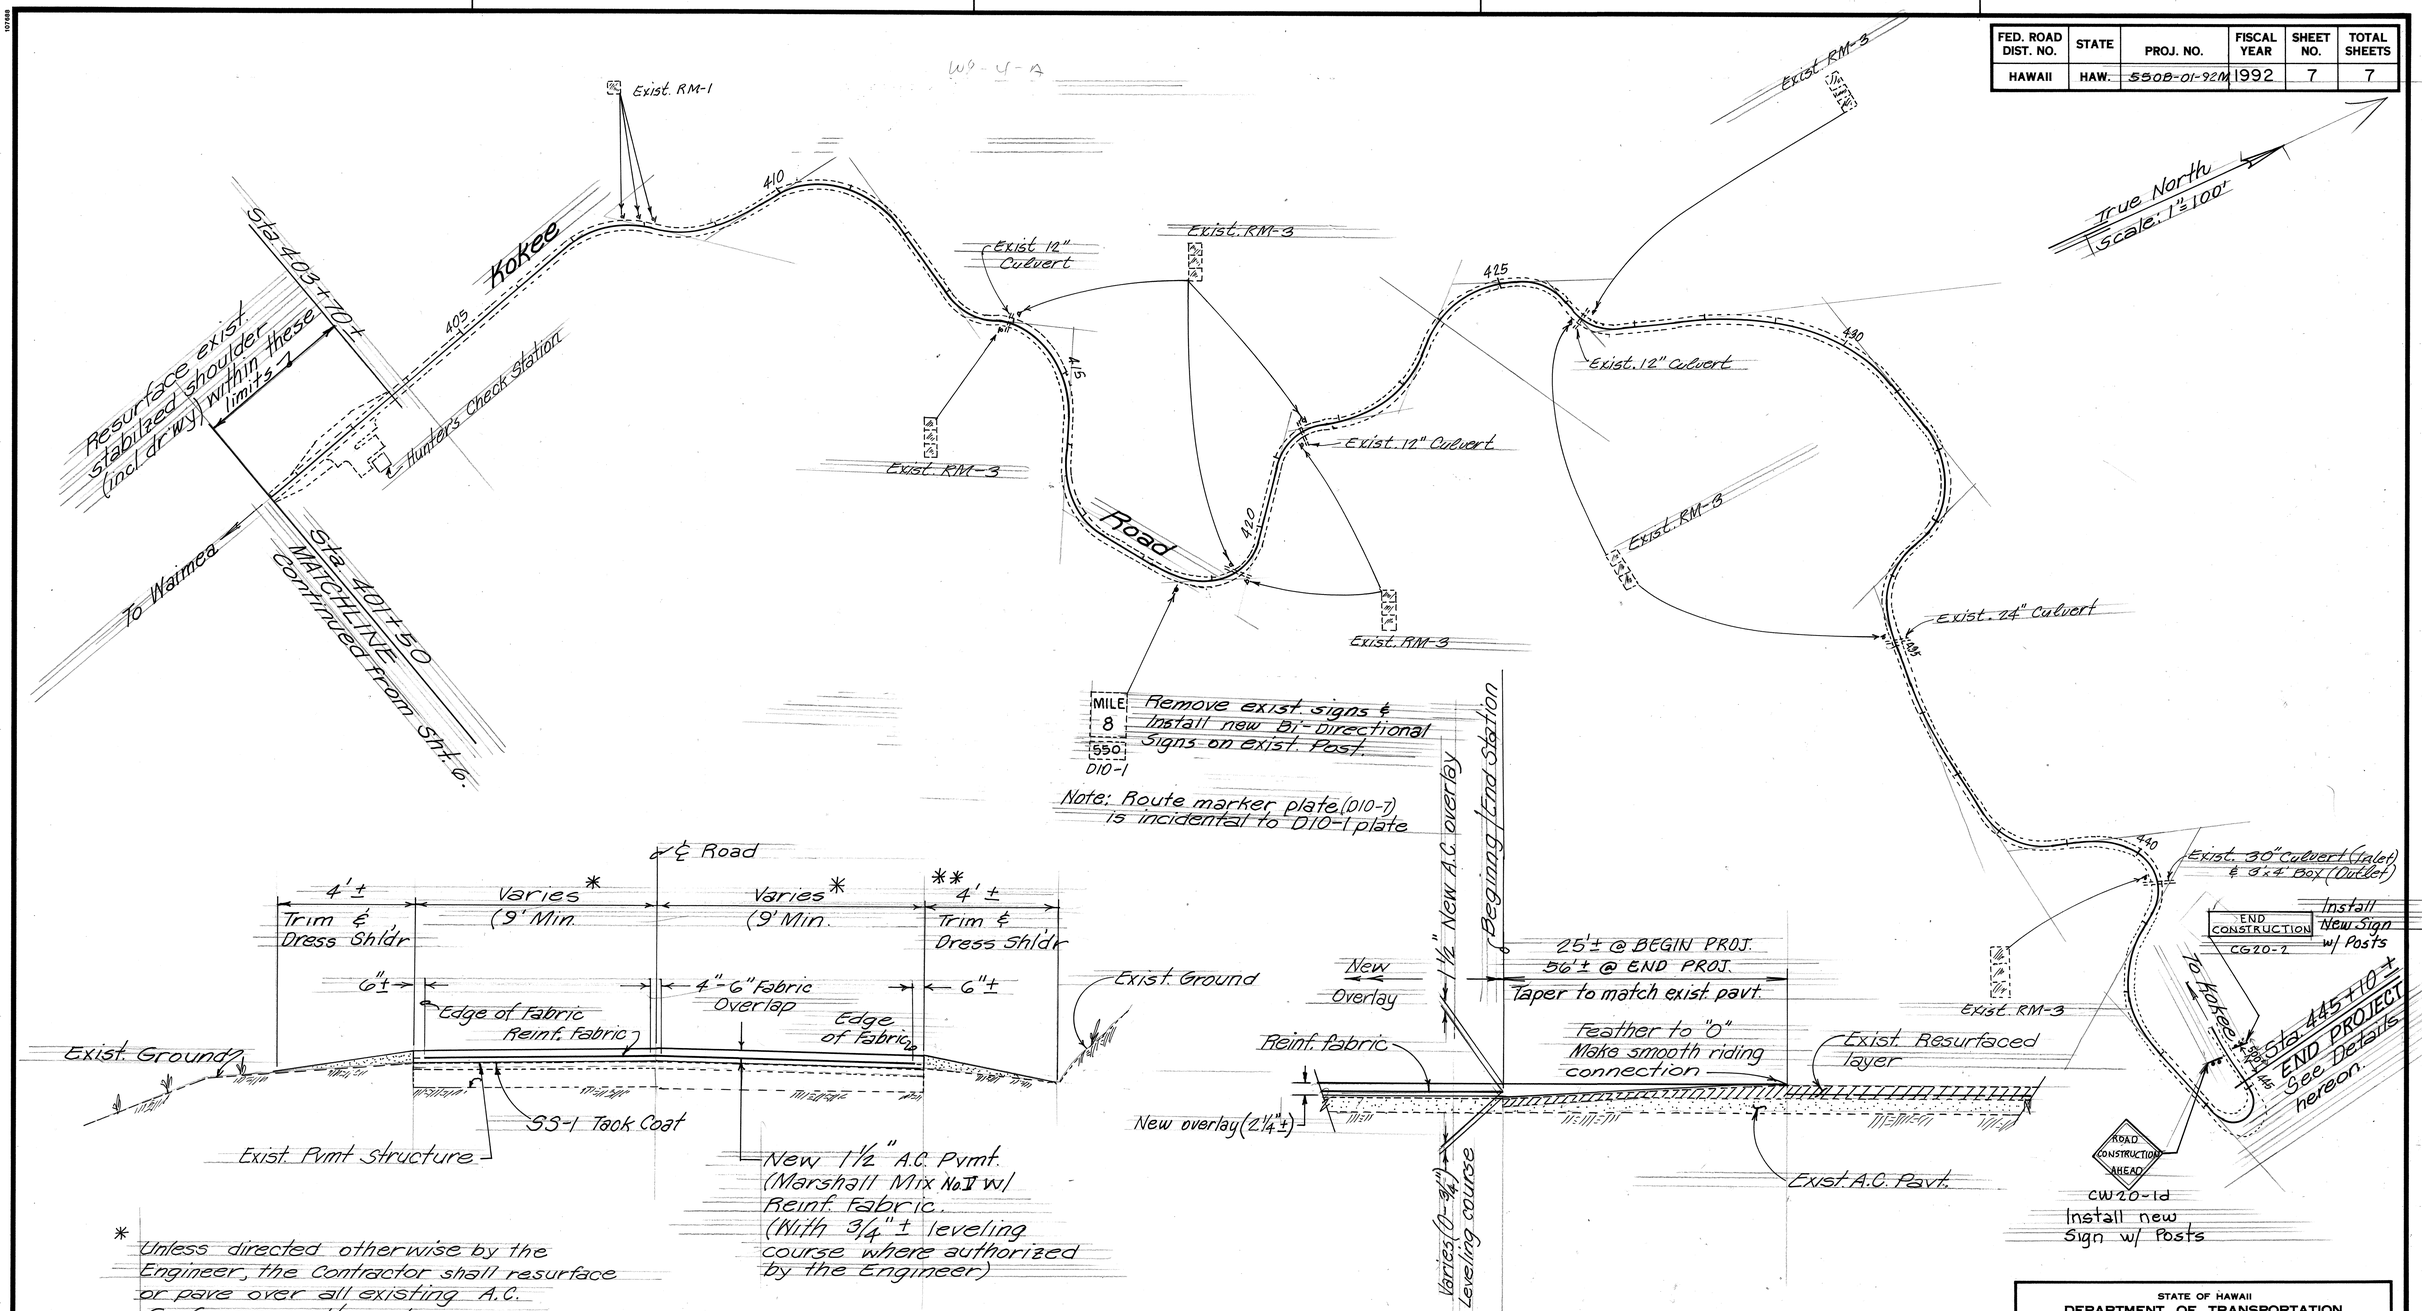





* Unless directed otherwise by the Engineer, the Contractor shall resurface or pave over all existing A.C. Surfaces and/or base course material within the Road area.

** If 4' dimension cannot be met, Contractor shall trim & dress shoulder to bottom cut.

## TYPICAL SECTION KOKEE ROAD (N.T.S.)

## PAVEMENT TRANSITION AT BEGIN/END OF PROJECT N.T.S. (Kokee Rd.)

STATE OF HAWAII
DEPARTMENT OF TRANSPORTATION
HIGHWAYS DIVISION

# PLAN

STA. 401+50 to STA. 445+10

KOKEE ROAD RESURFACING

PROJ. NO. 5508-01-92M

SCALE: 1" = 100' DATE: JULY, 1991

SHEET No. 7 OF 7 SHEETS

| ORIGINAL PLAN | SURVEY PLOTTED BY | DATE |
|---|---|---|
| | DRAWN BY | |
| | TRACED BY | |
| NOTE BOOK | DESIGNED BY | |
| | QUANTITIES BY | |
| No. | CHECKED BY | |