



DIST. NO.	STATE	FED. AID PROJ. NO.	FISCAL YEAR	SHEET NO.	TOTAL SHEETS
HAWAII	HAW.	DE-F-051-1(3)	1974	50	61


Exc = 241
Emb = 37

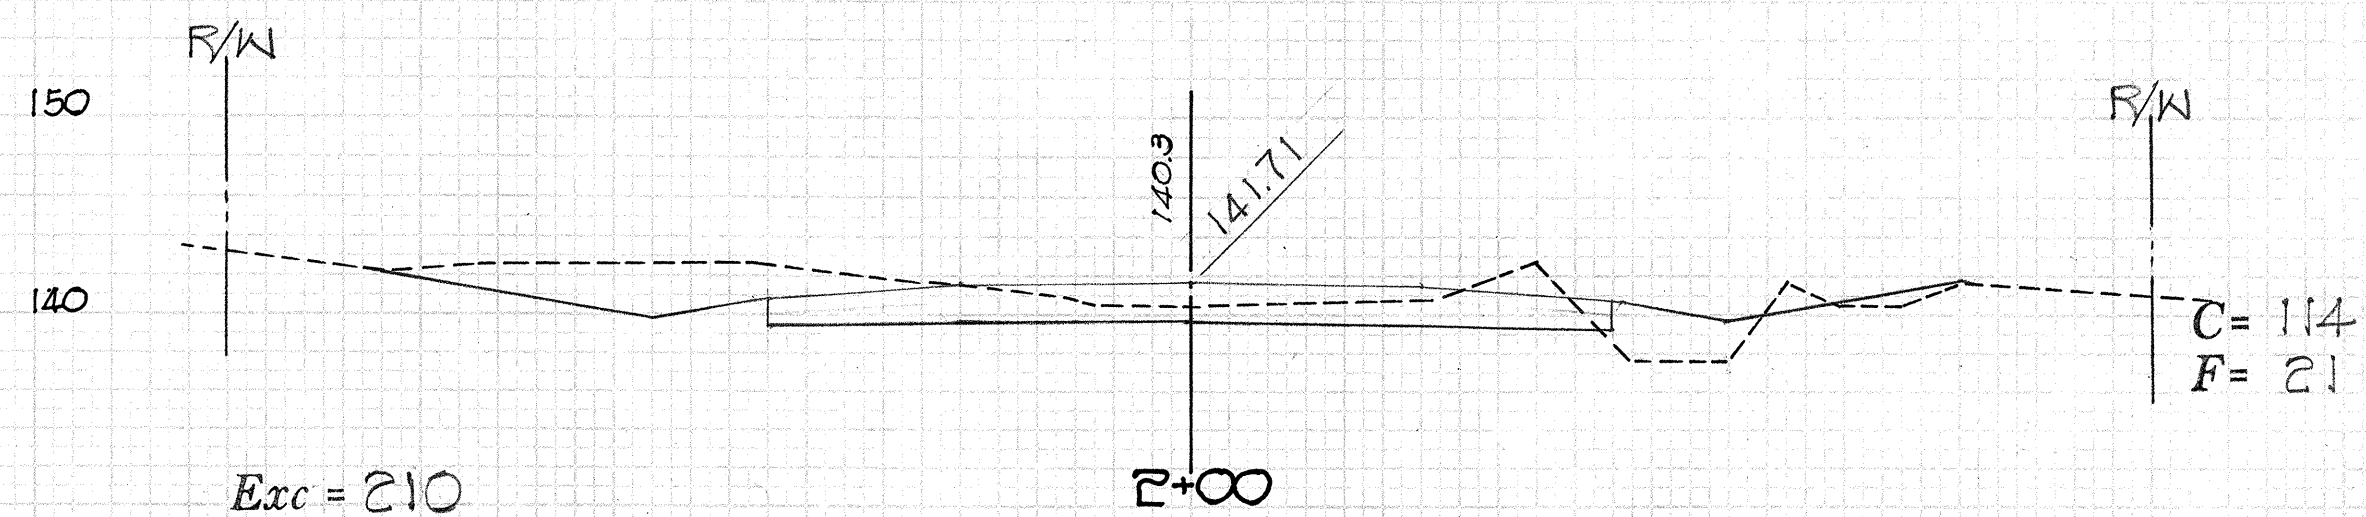


Exc = 210
Emb = 39

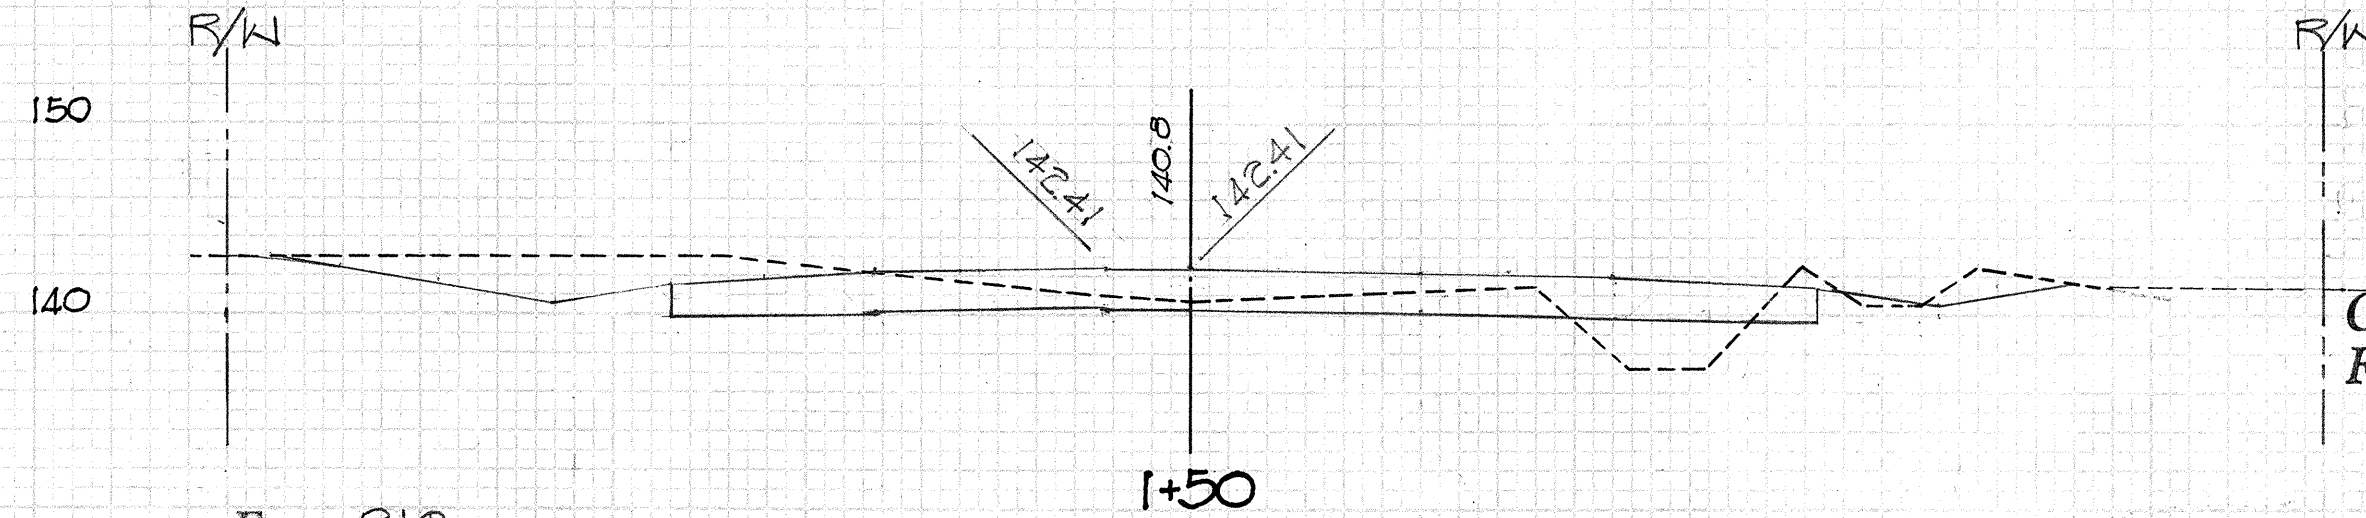


Exc = 219
Emb = 40

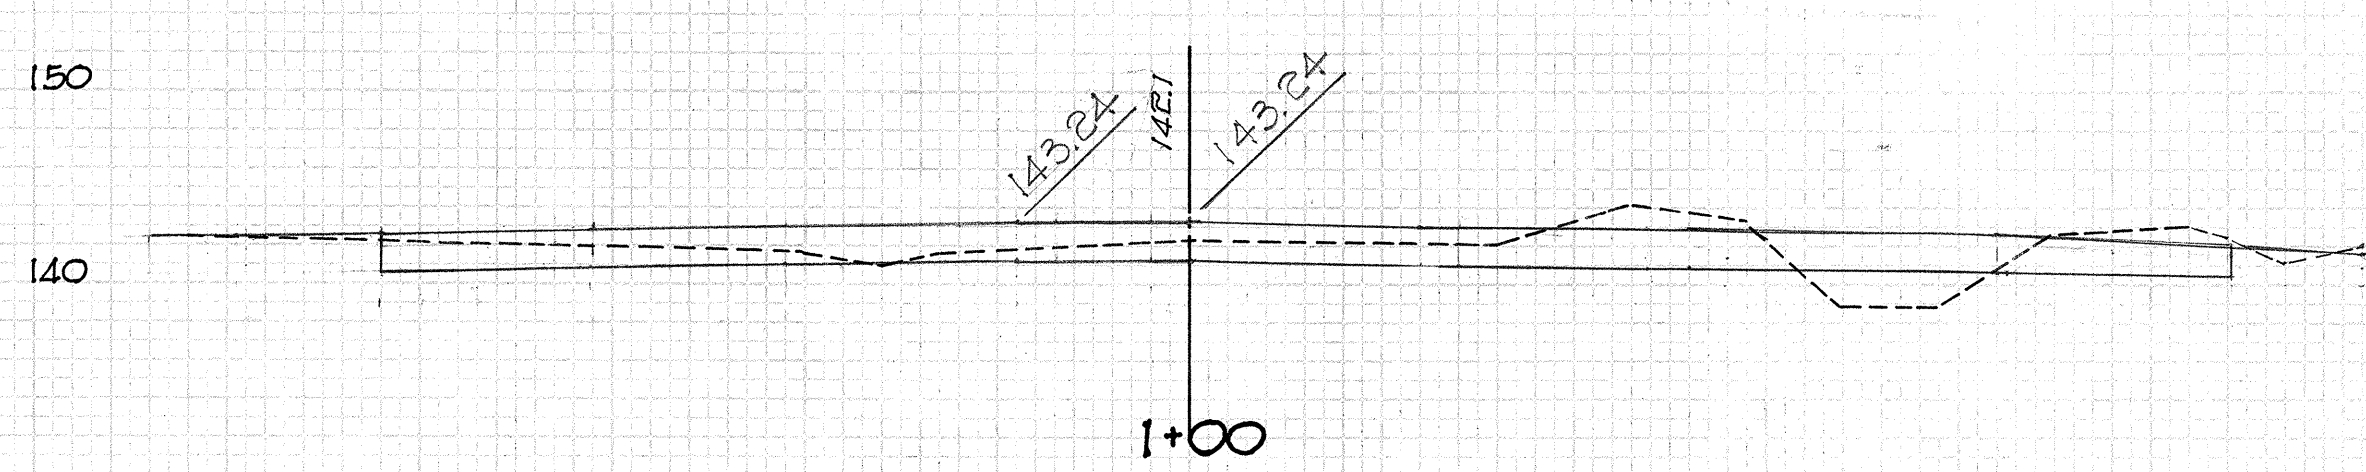

1+00

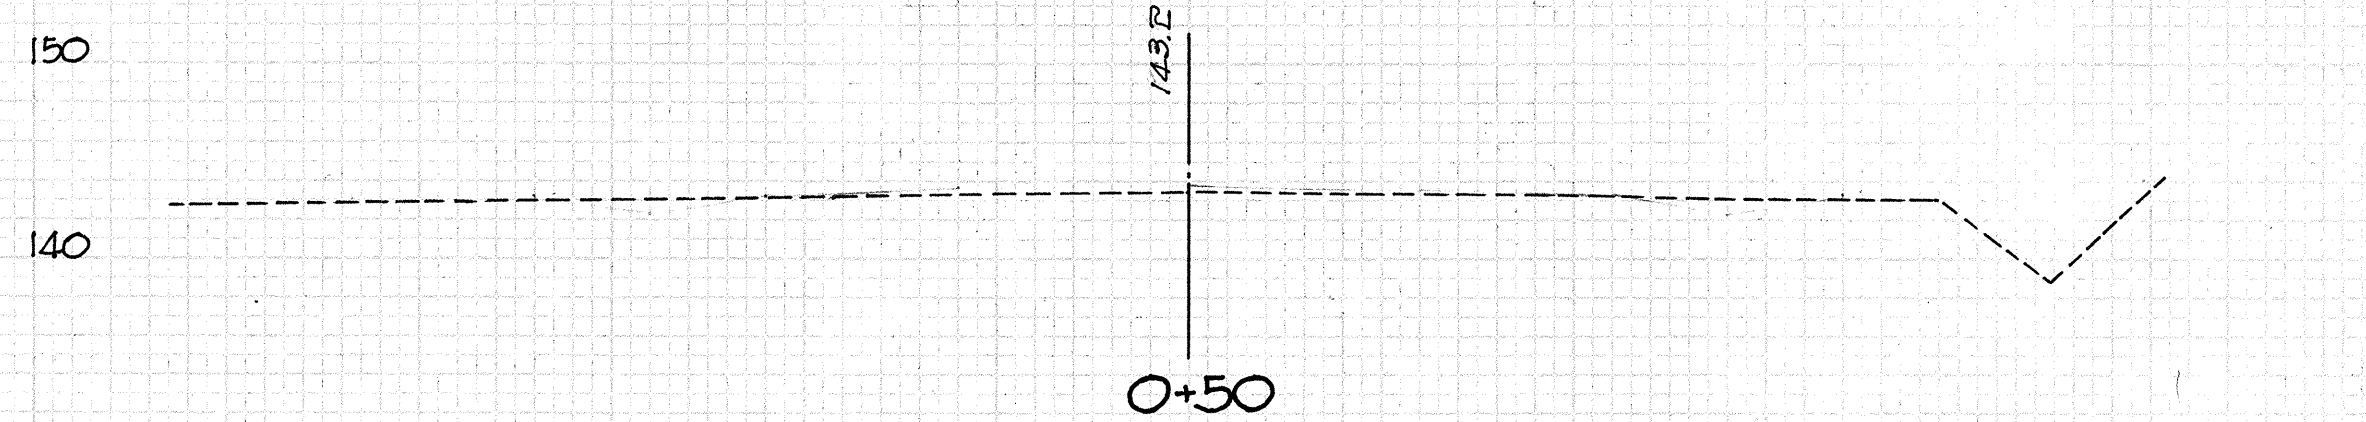


0+50

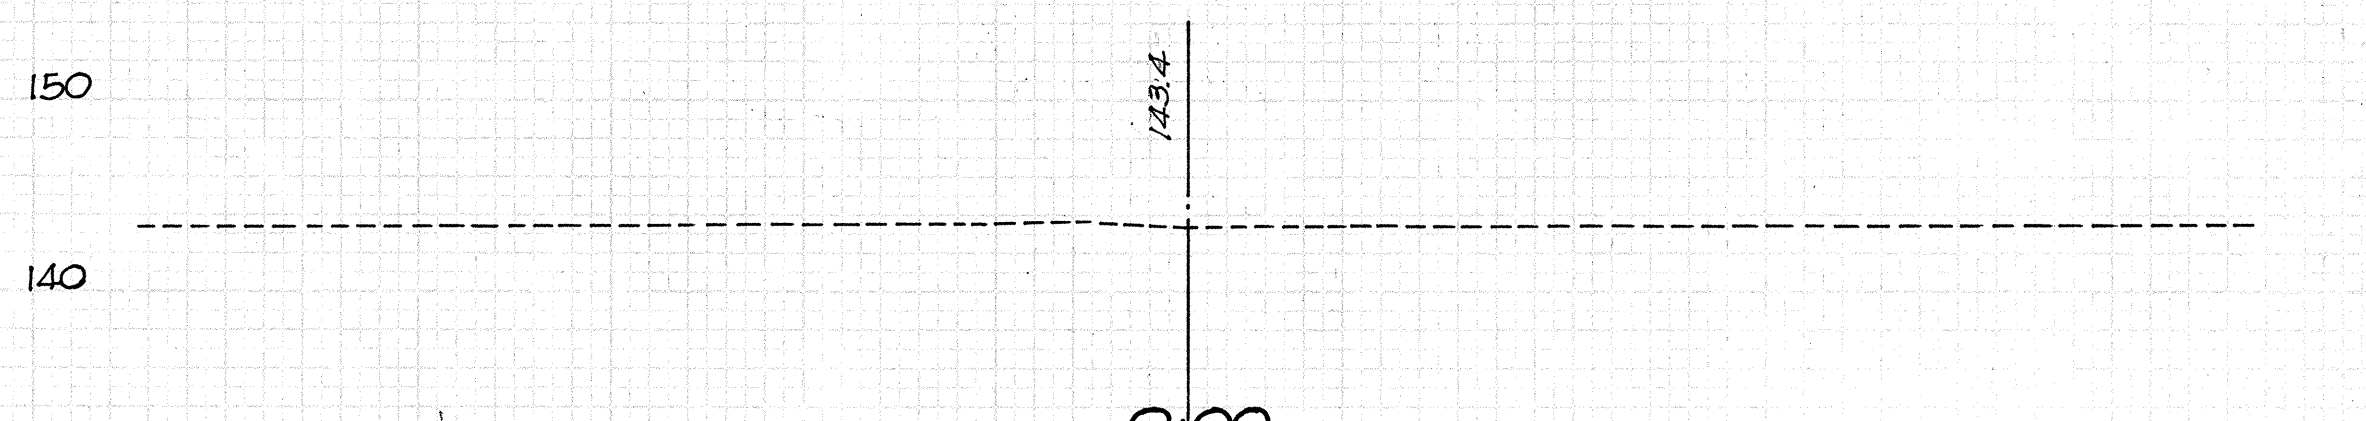


0+00

Scale: Horiz. = 1" = 10.0'
Vert. = 1" = 10.0'


Exc = 369
Emb = 3

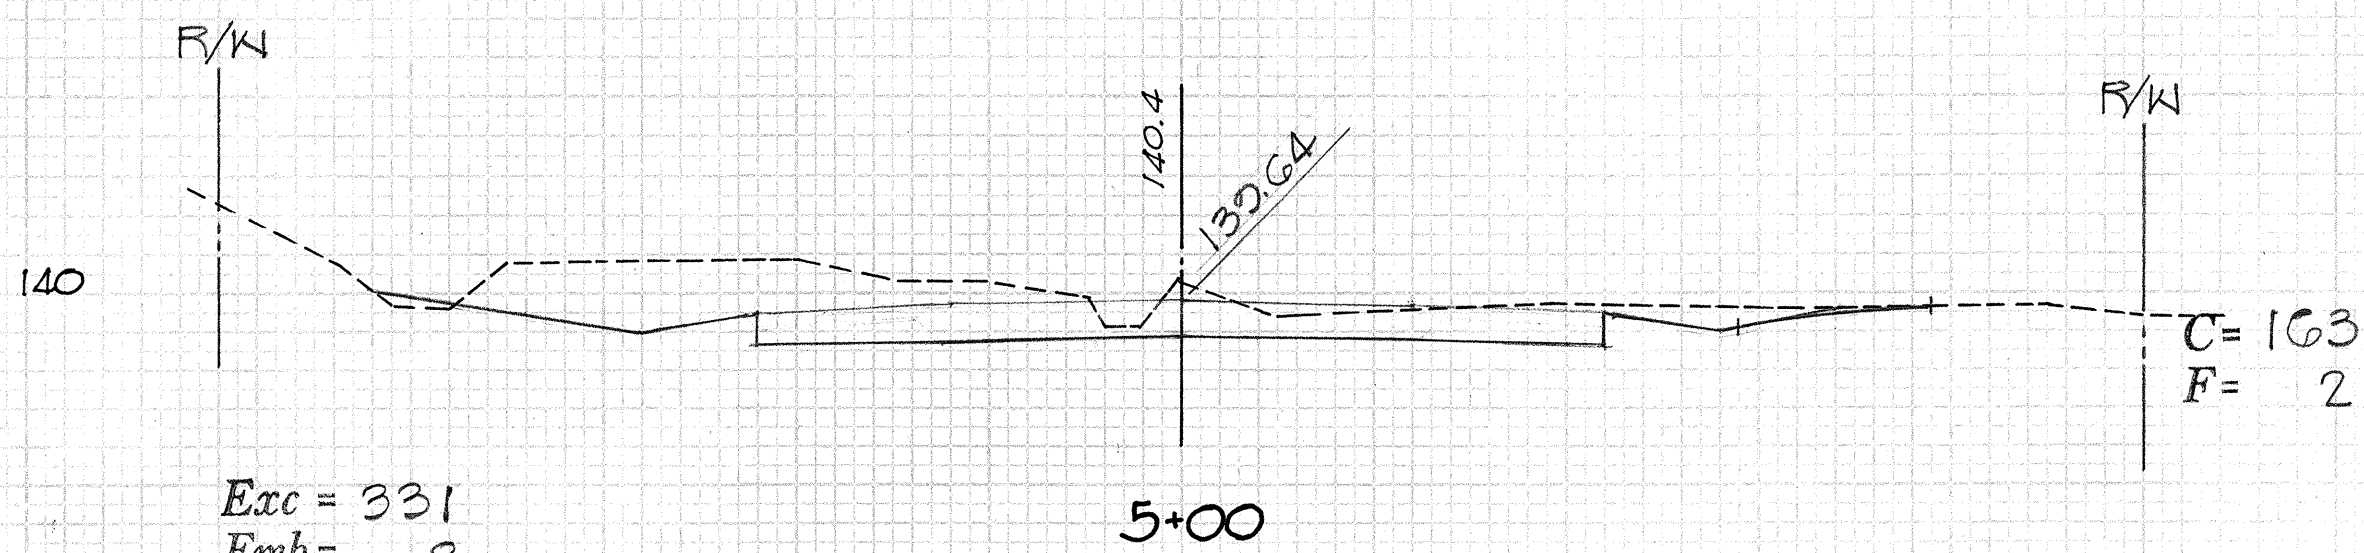


Exc = 331
Emb = 8

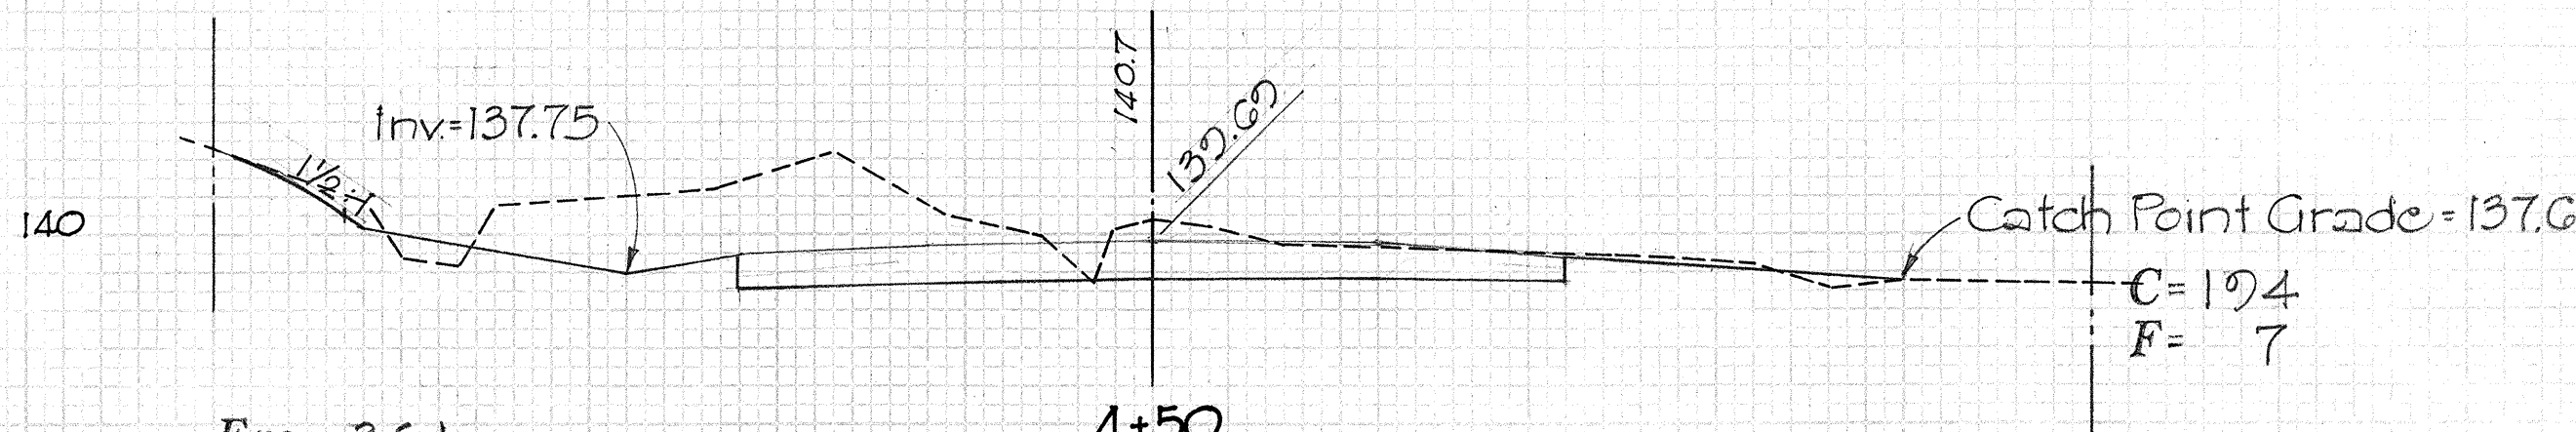


Exc = 361
Emb = 11

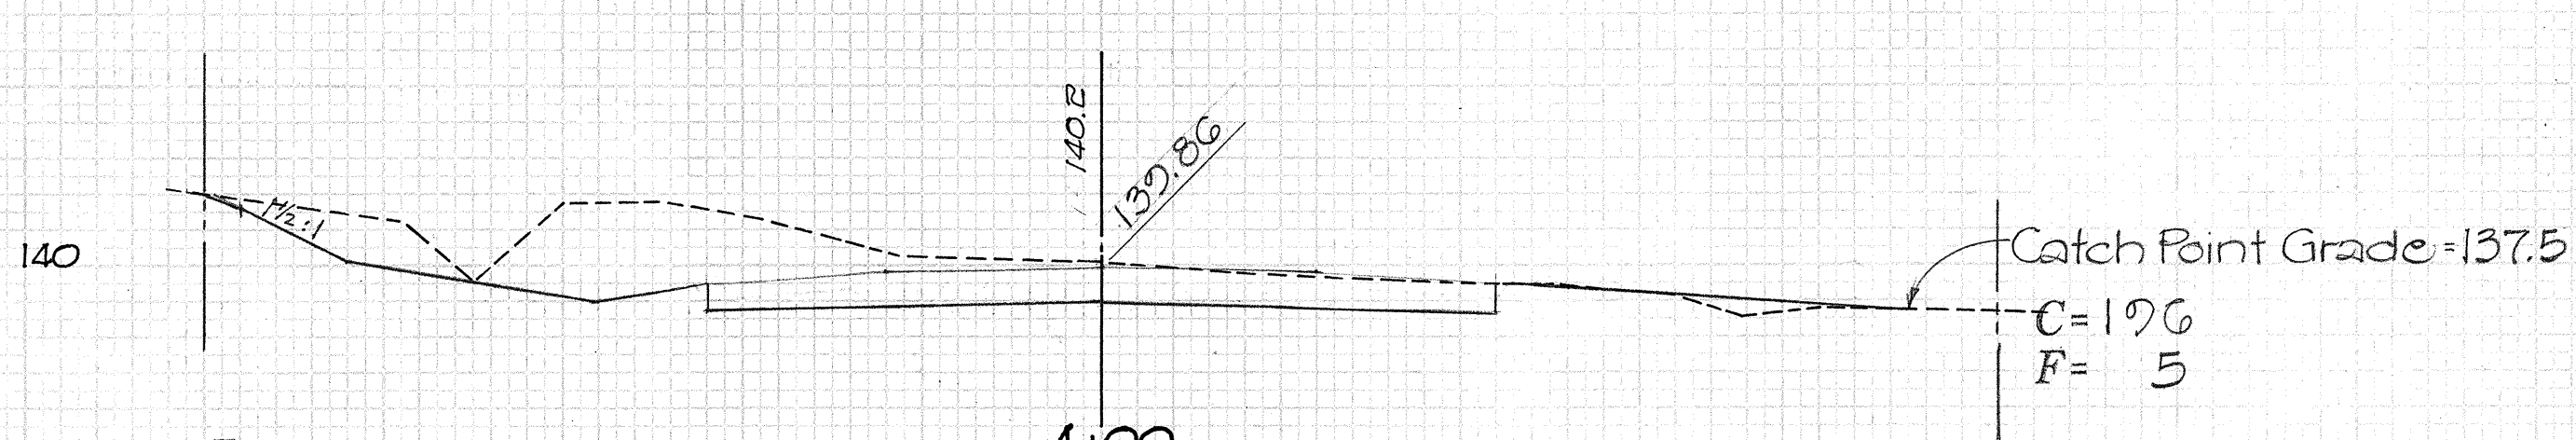


Exc = 357
Emb = 31

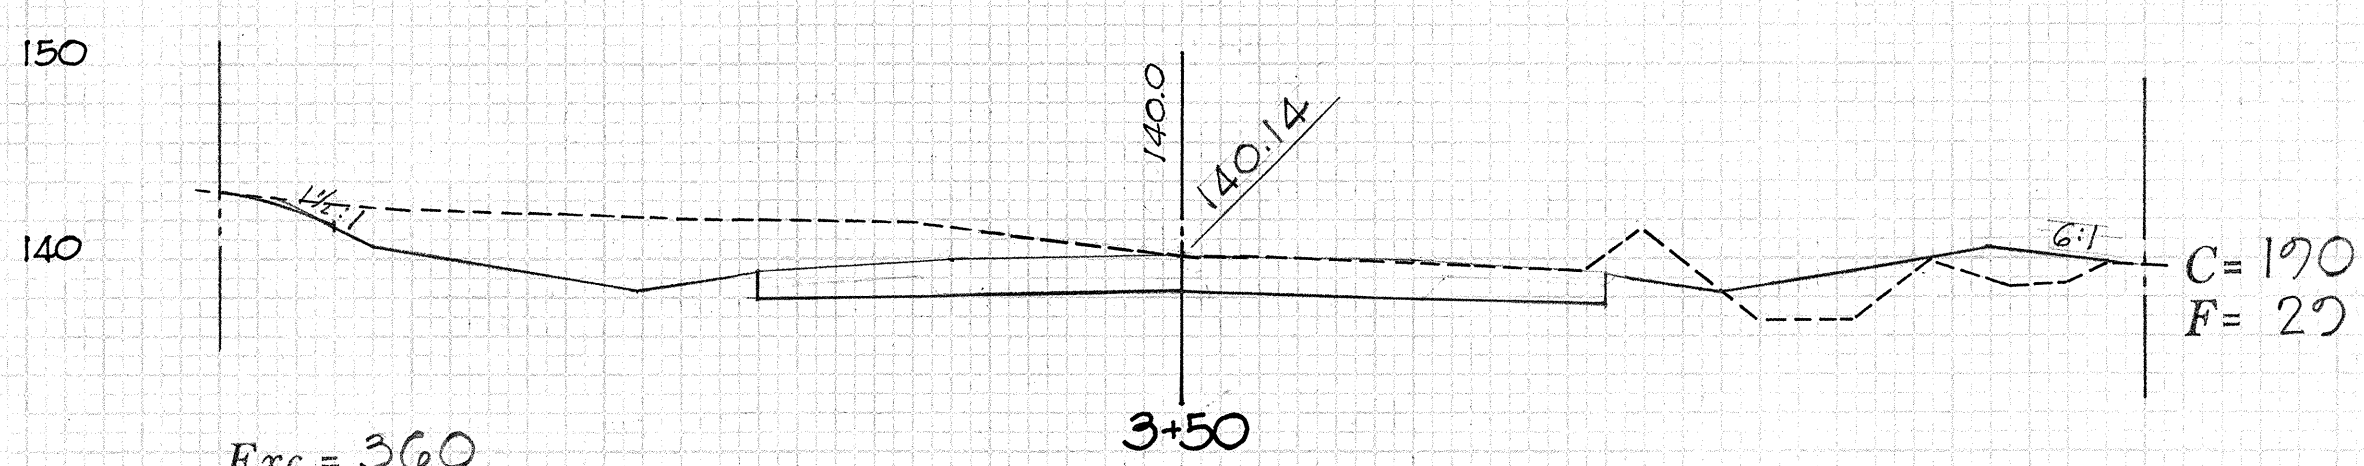

Exc = 360
Emb = 44

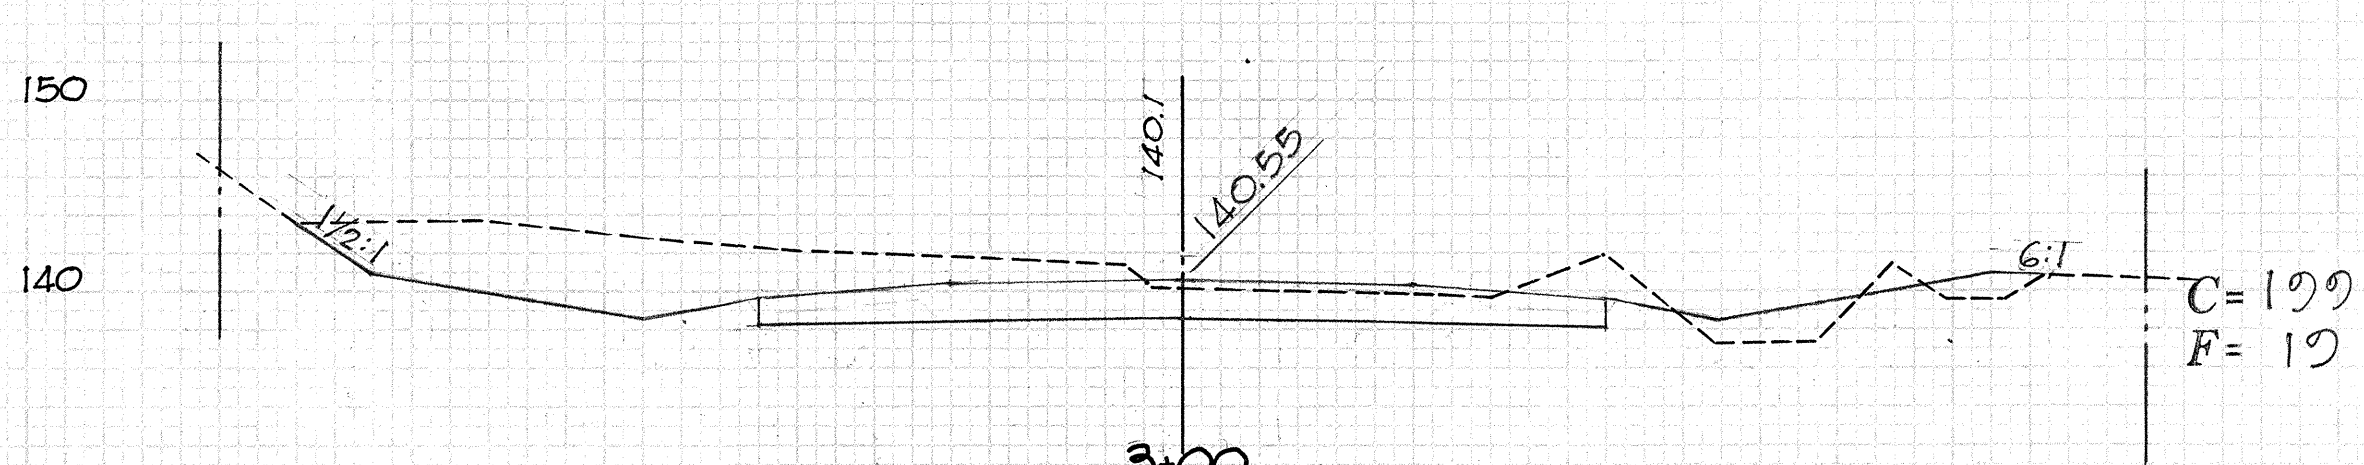

Exc = 319
Emb = 35


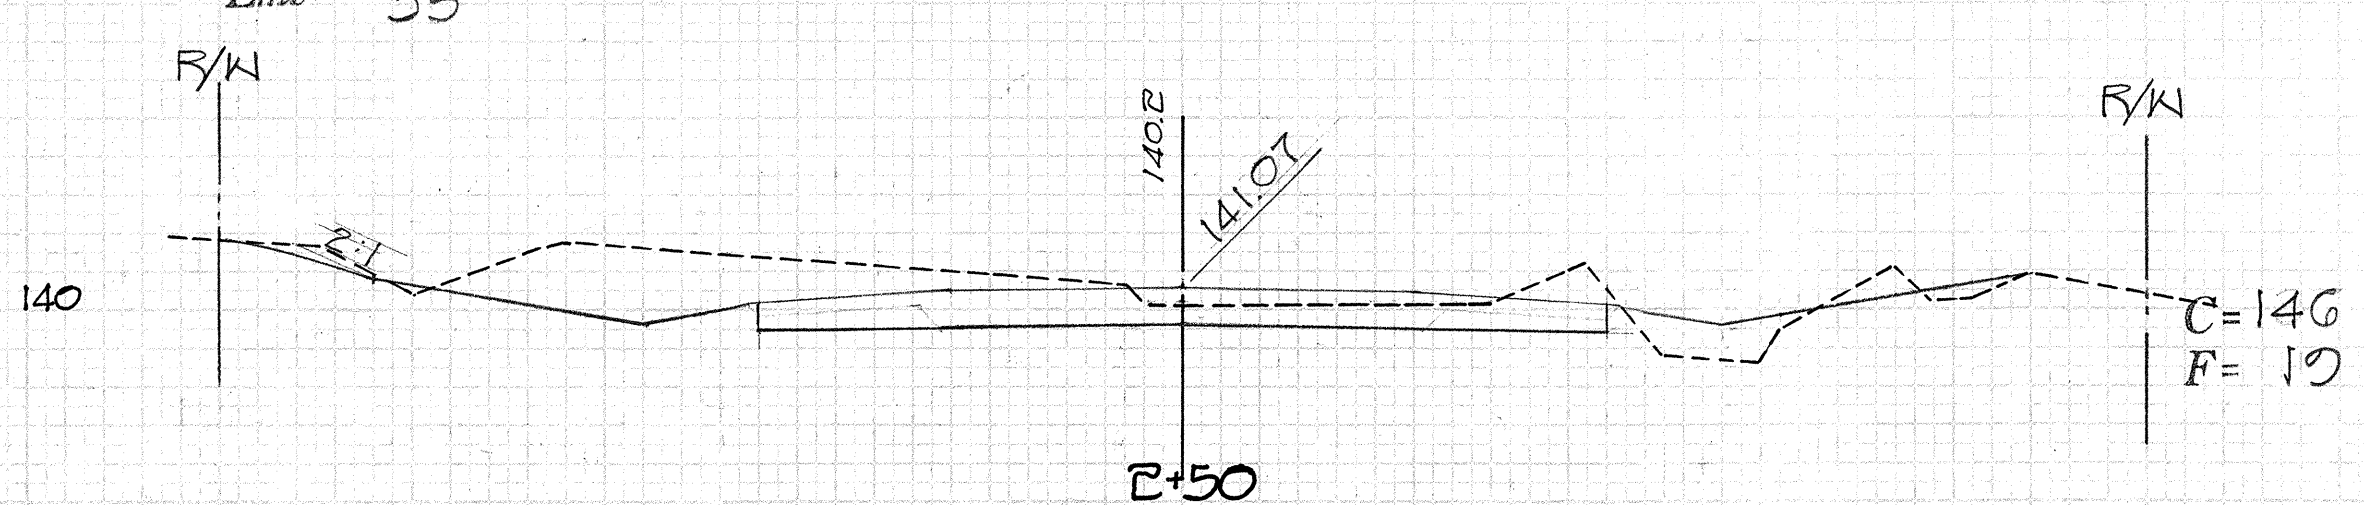


2+50



DIST. NO.	STATE	FED. AID PROJ. NO.	FISCAL YEAR	SHEET NO.	TOTAL SHEETS
HAWAII	HAW.	DP-E-031-1(3)	1974	51	61


DATE	BY	REVIEWED	DATE
NO.	NO.	NO.	NO.

DATE	BY	REVIEWED	DATE
NO.	NO.	NO.	NO.






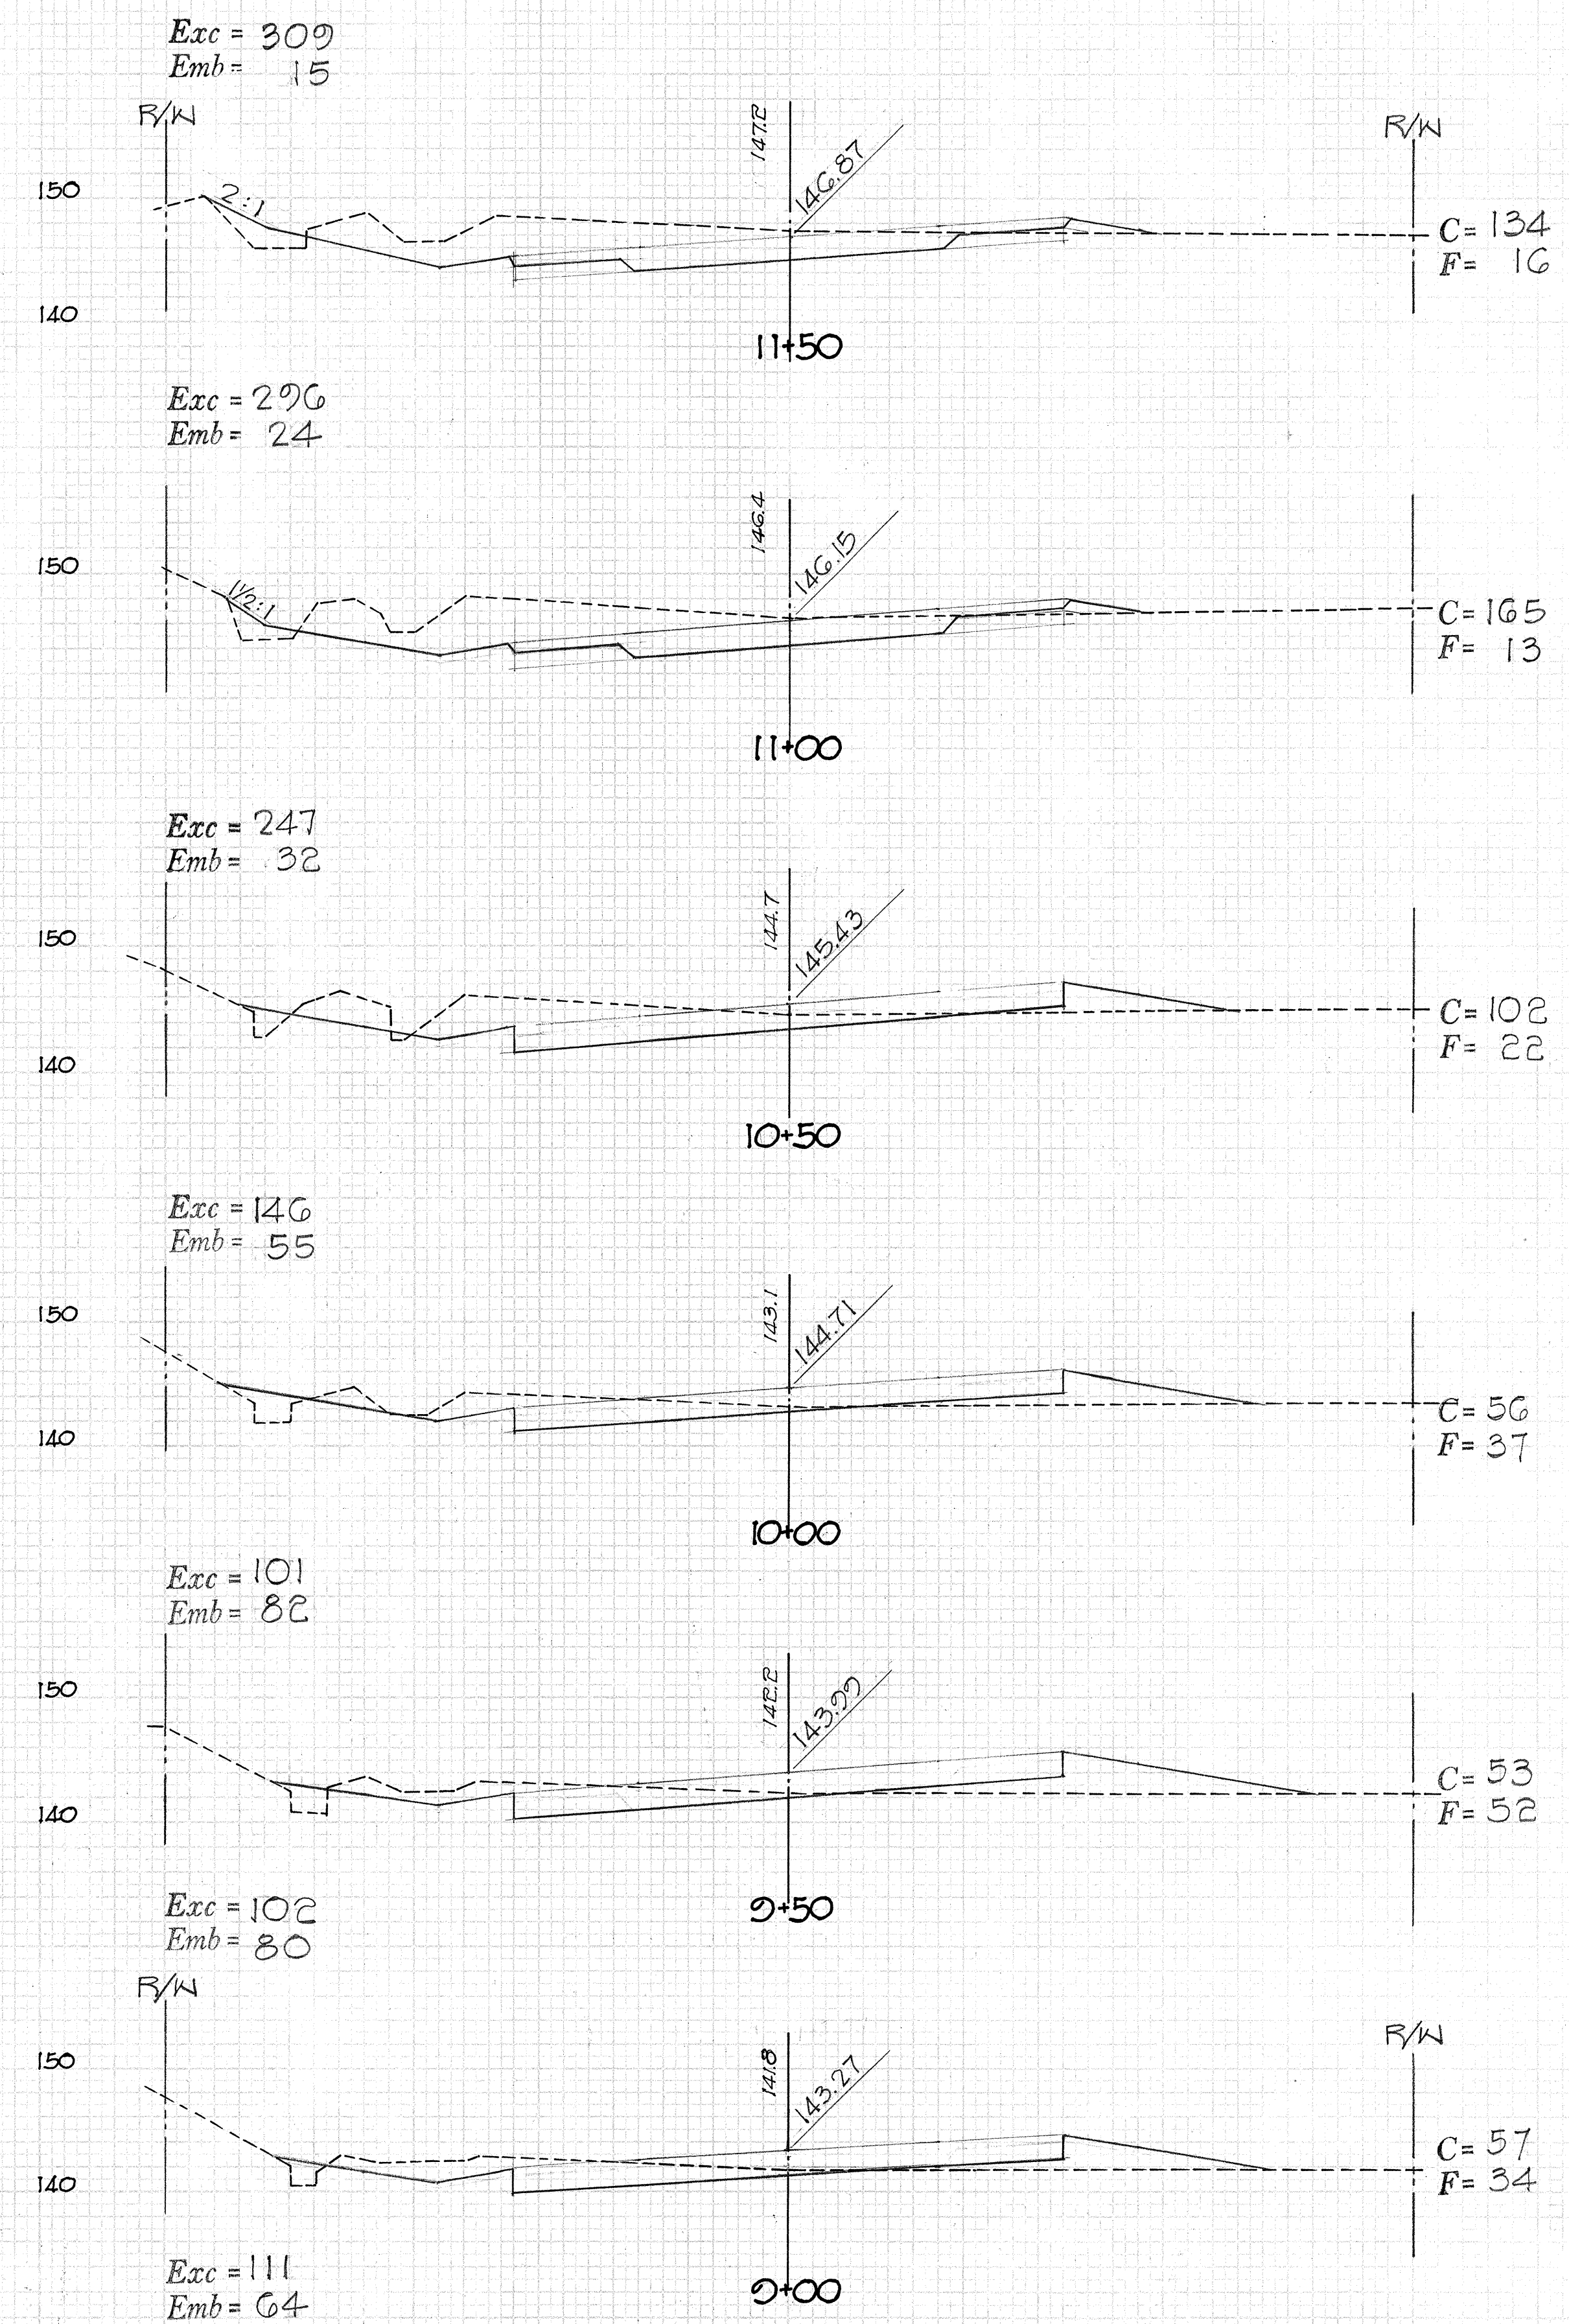
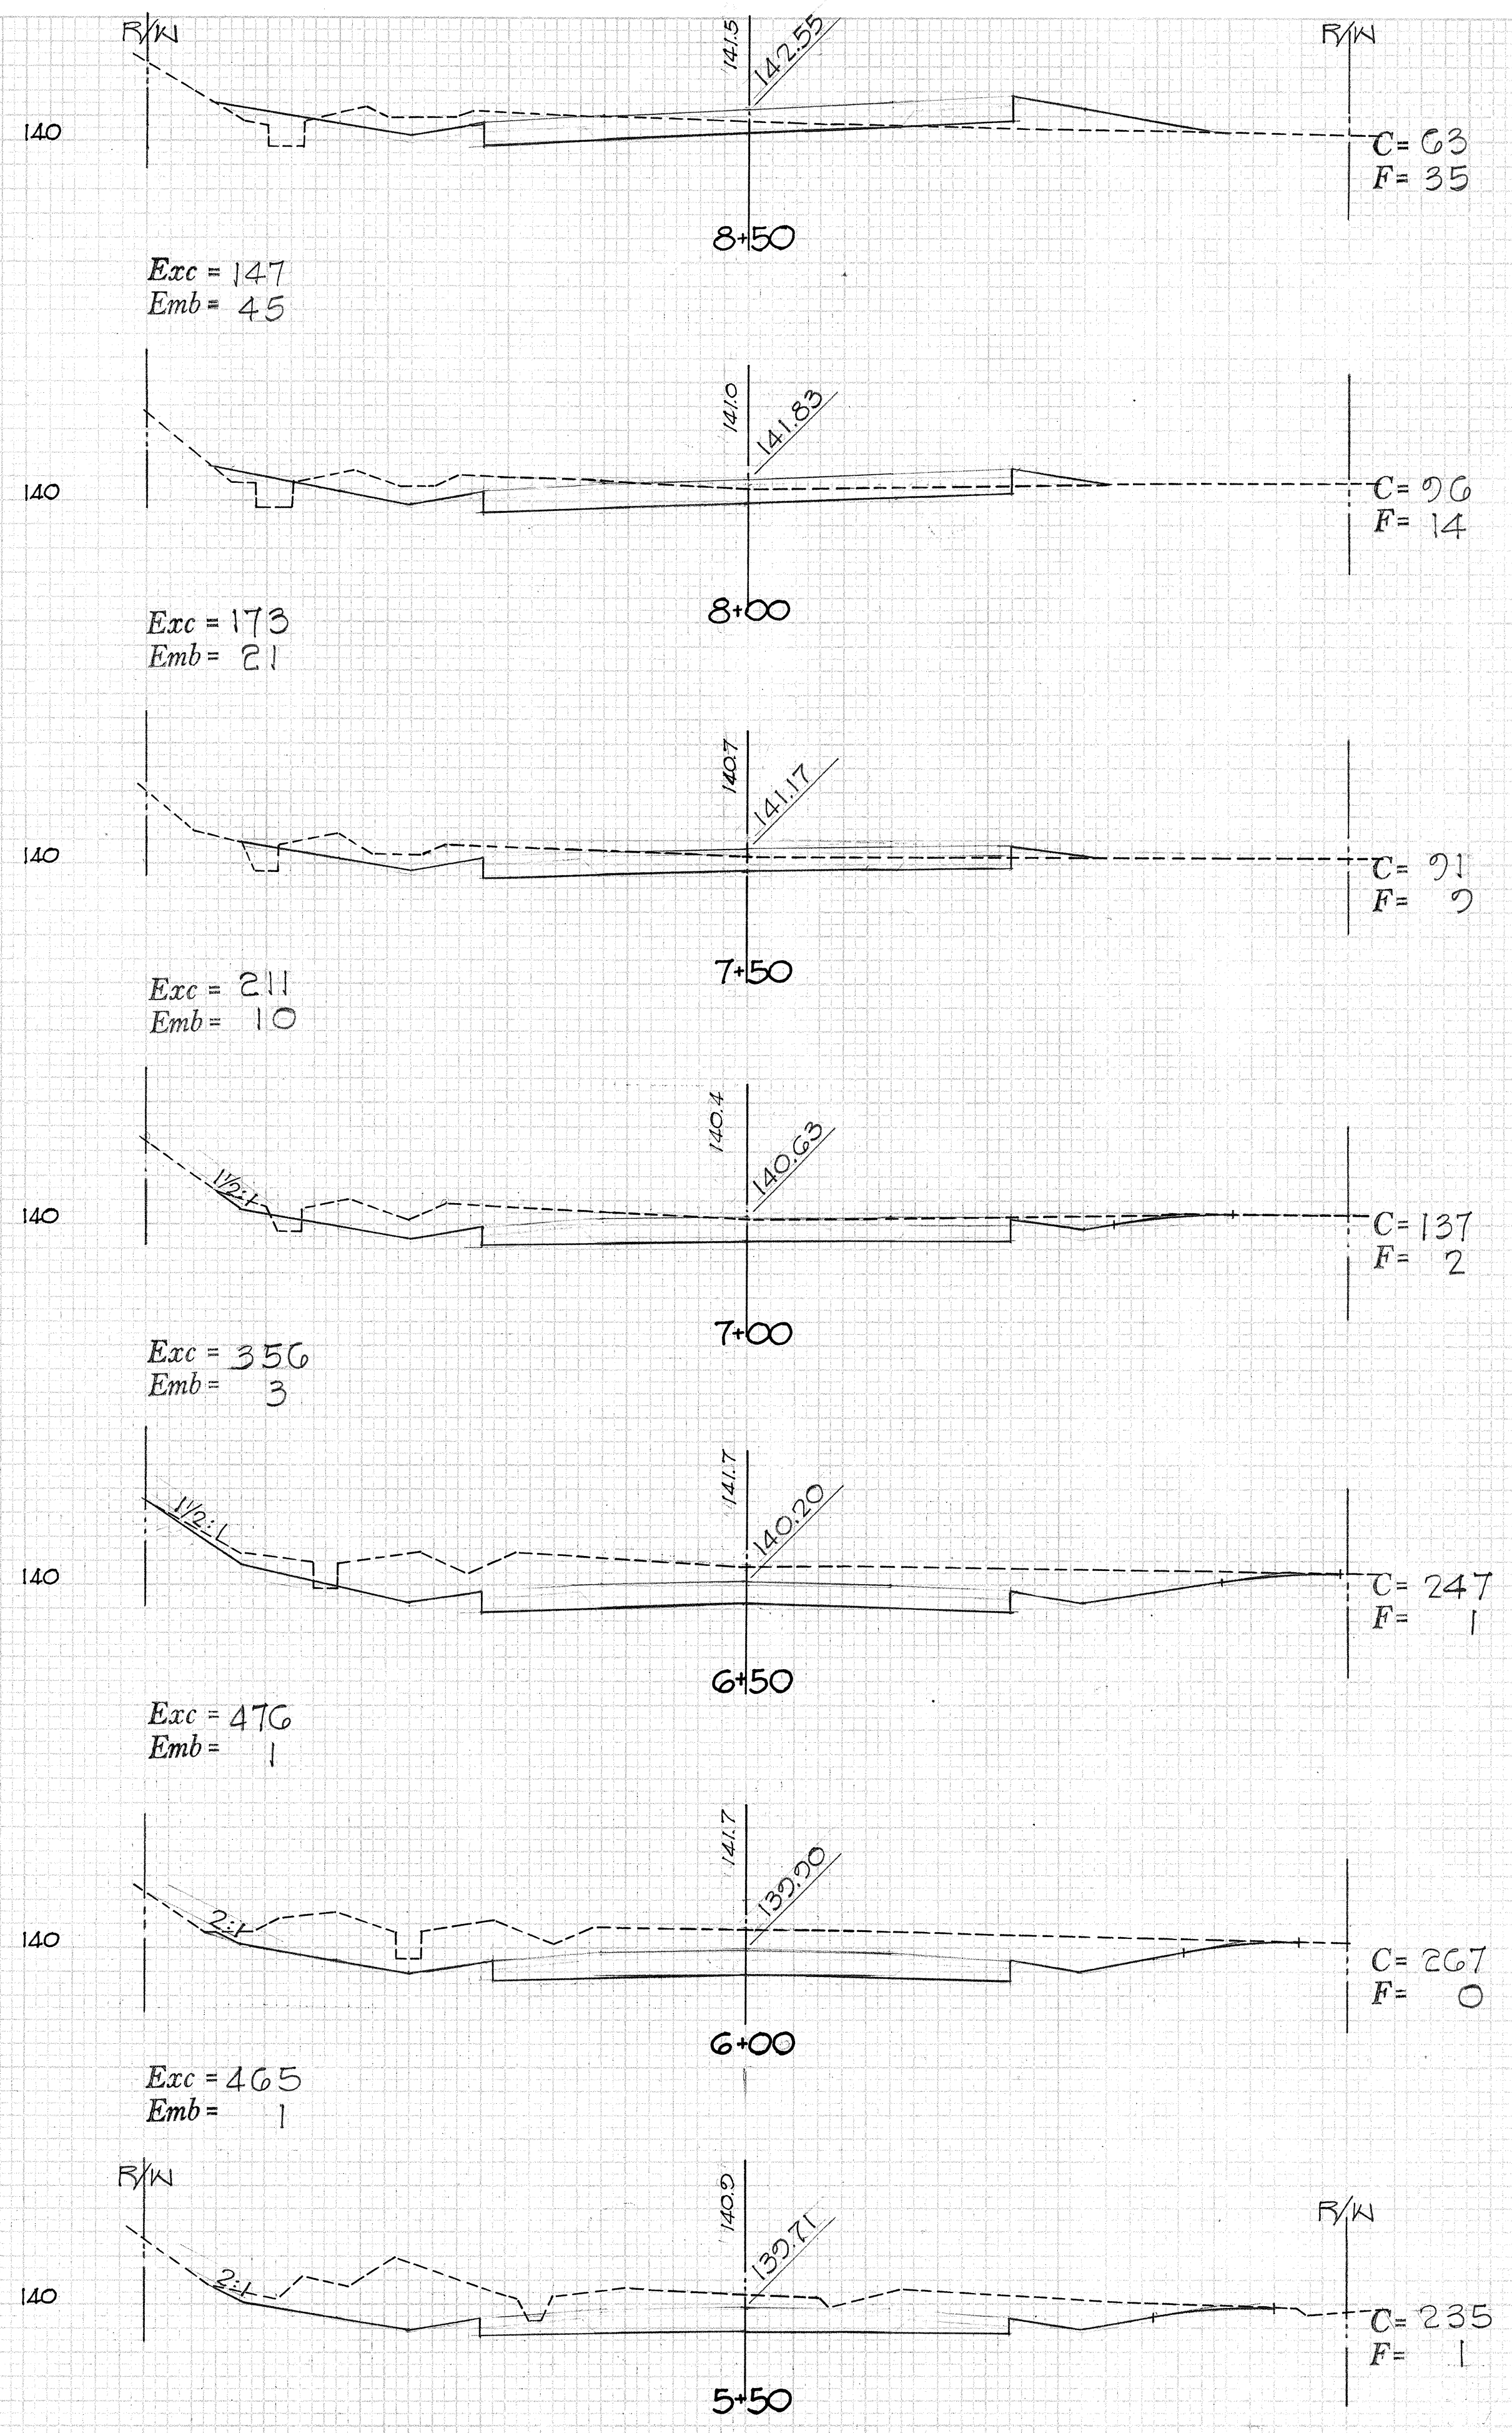


DIST. NO.	STATE	FED. AID PROJ. NO.	FISCAL YEAR	SHEET NO.	TOTAL SHEETS
HAWAII	HAW.	DP-F-051-1(3)	1974	52	61





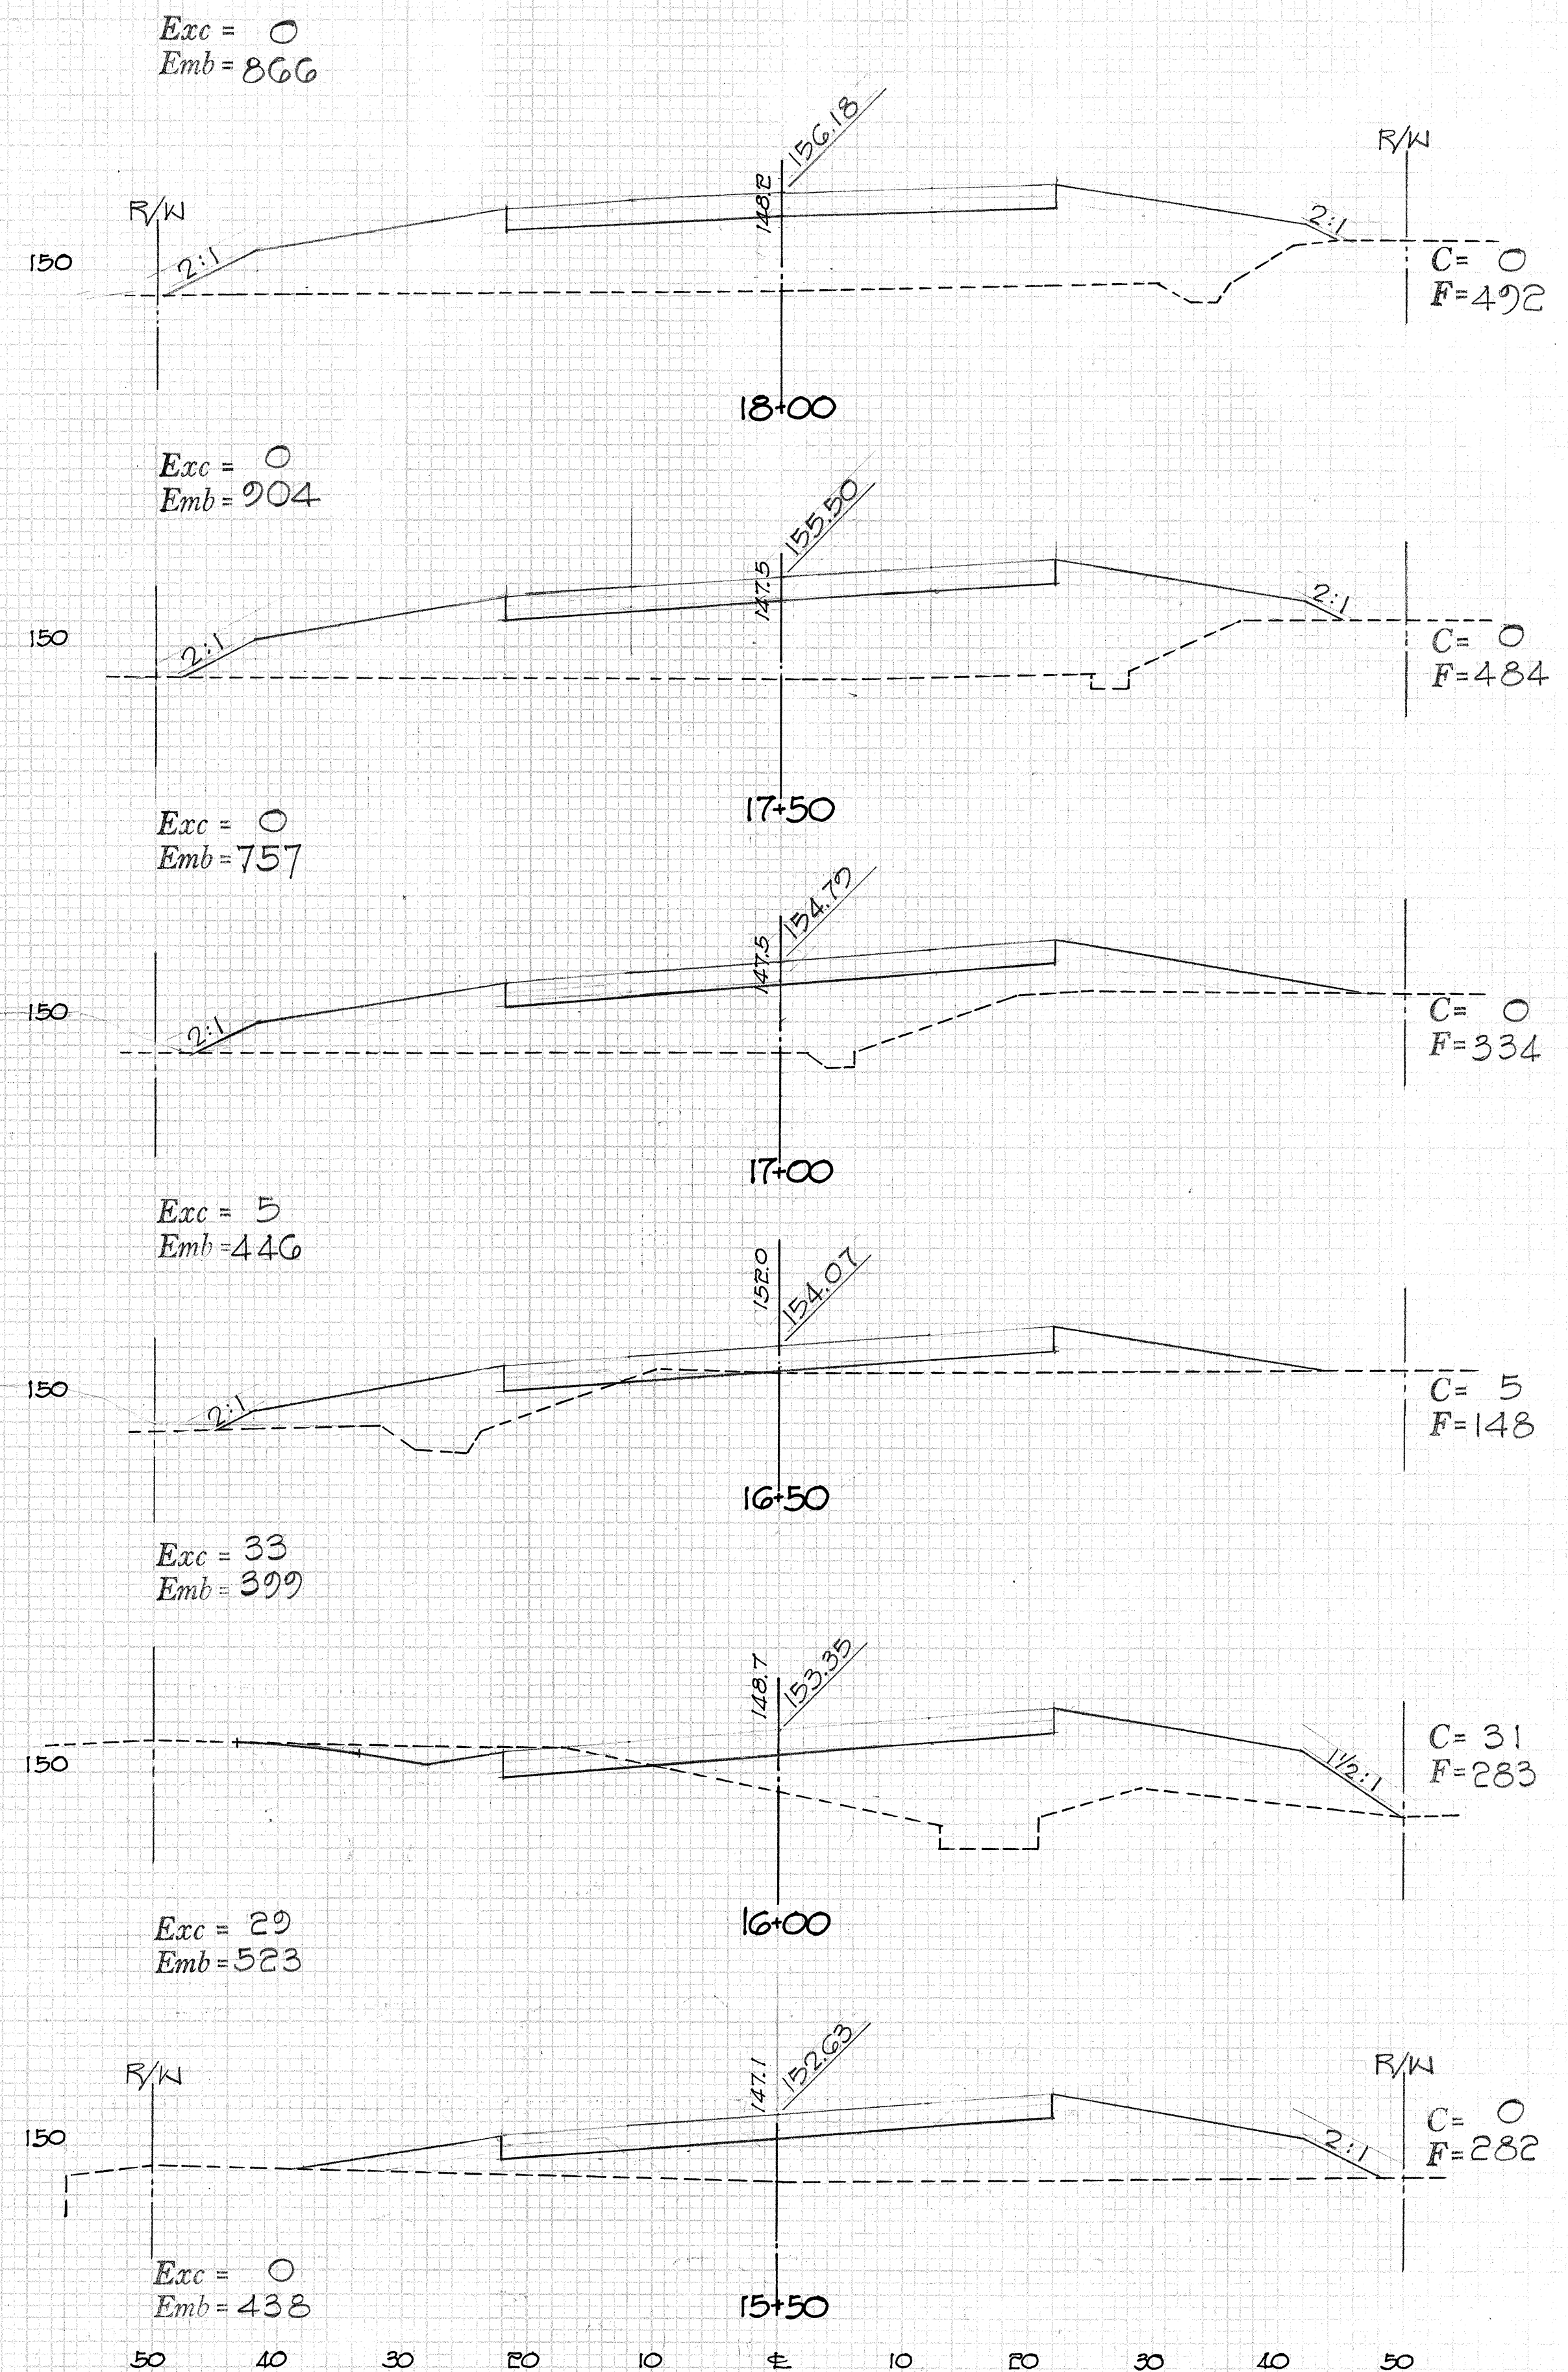
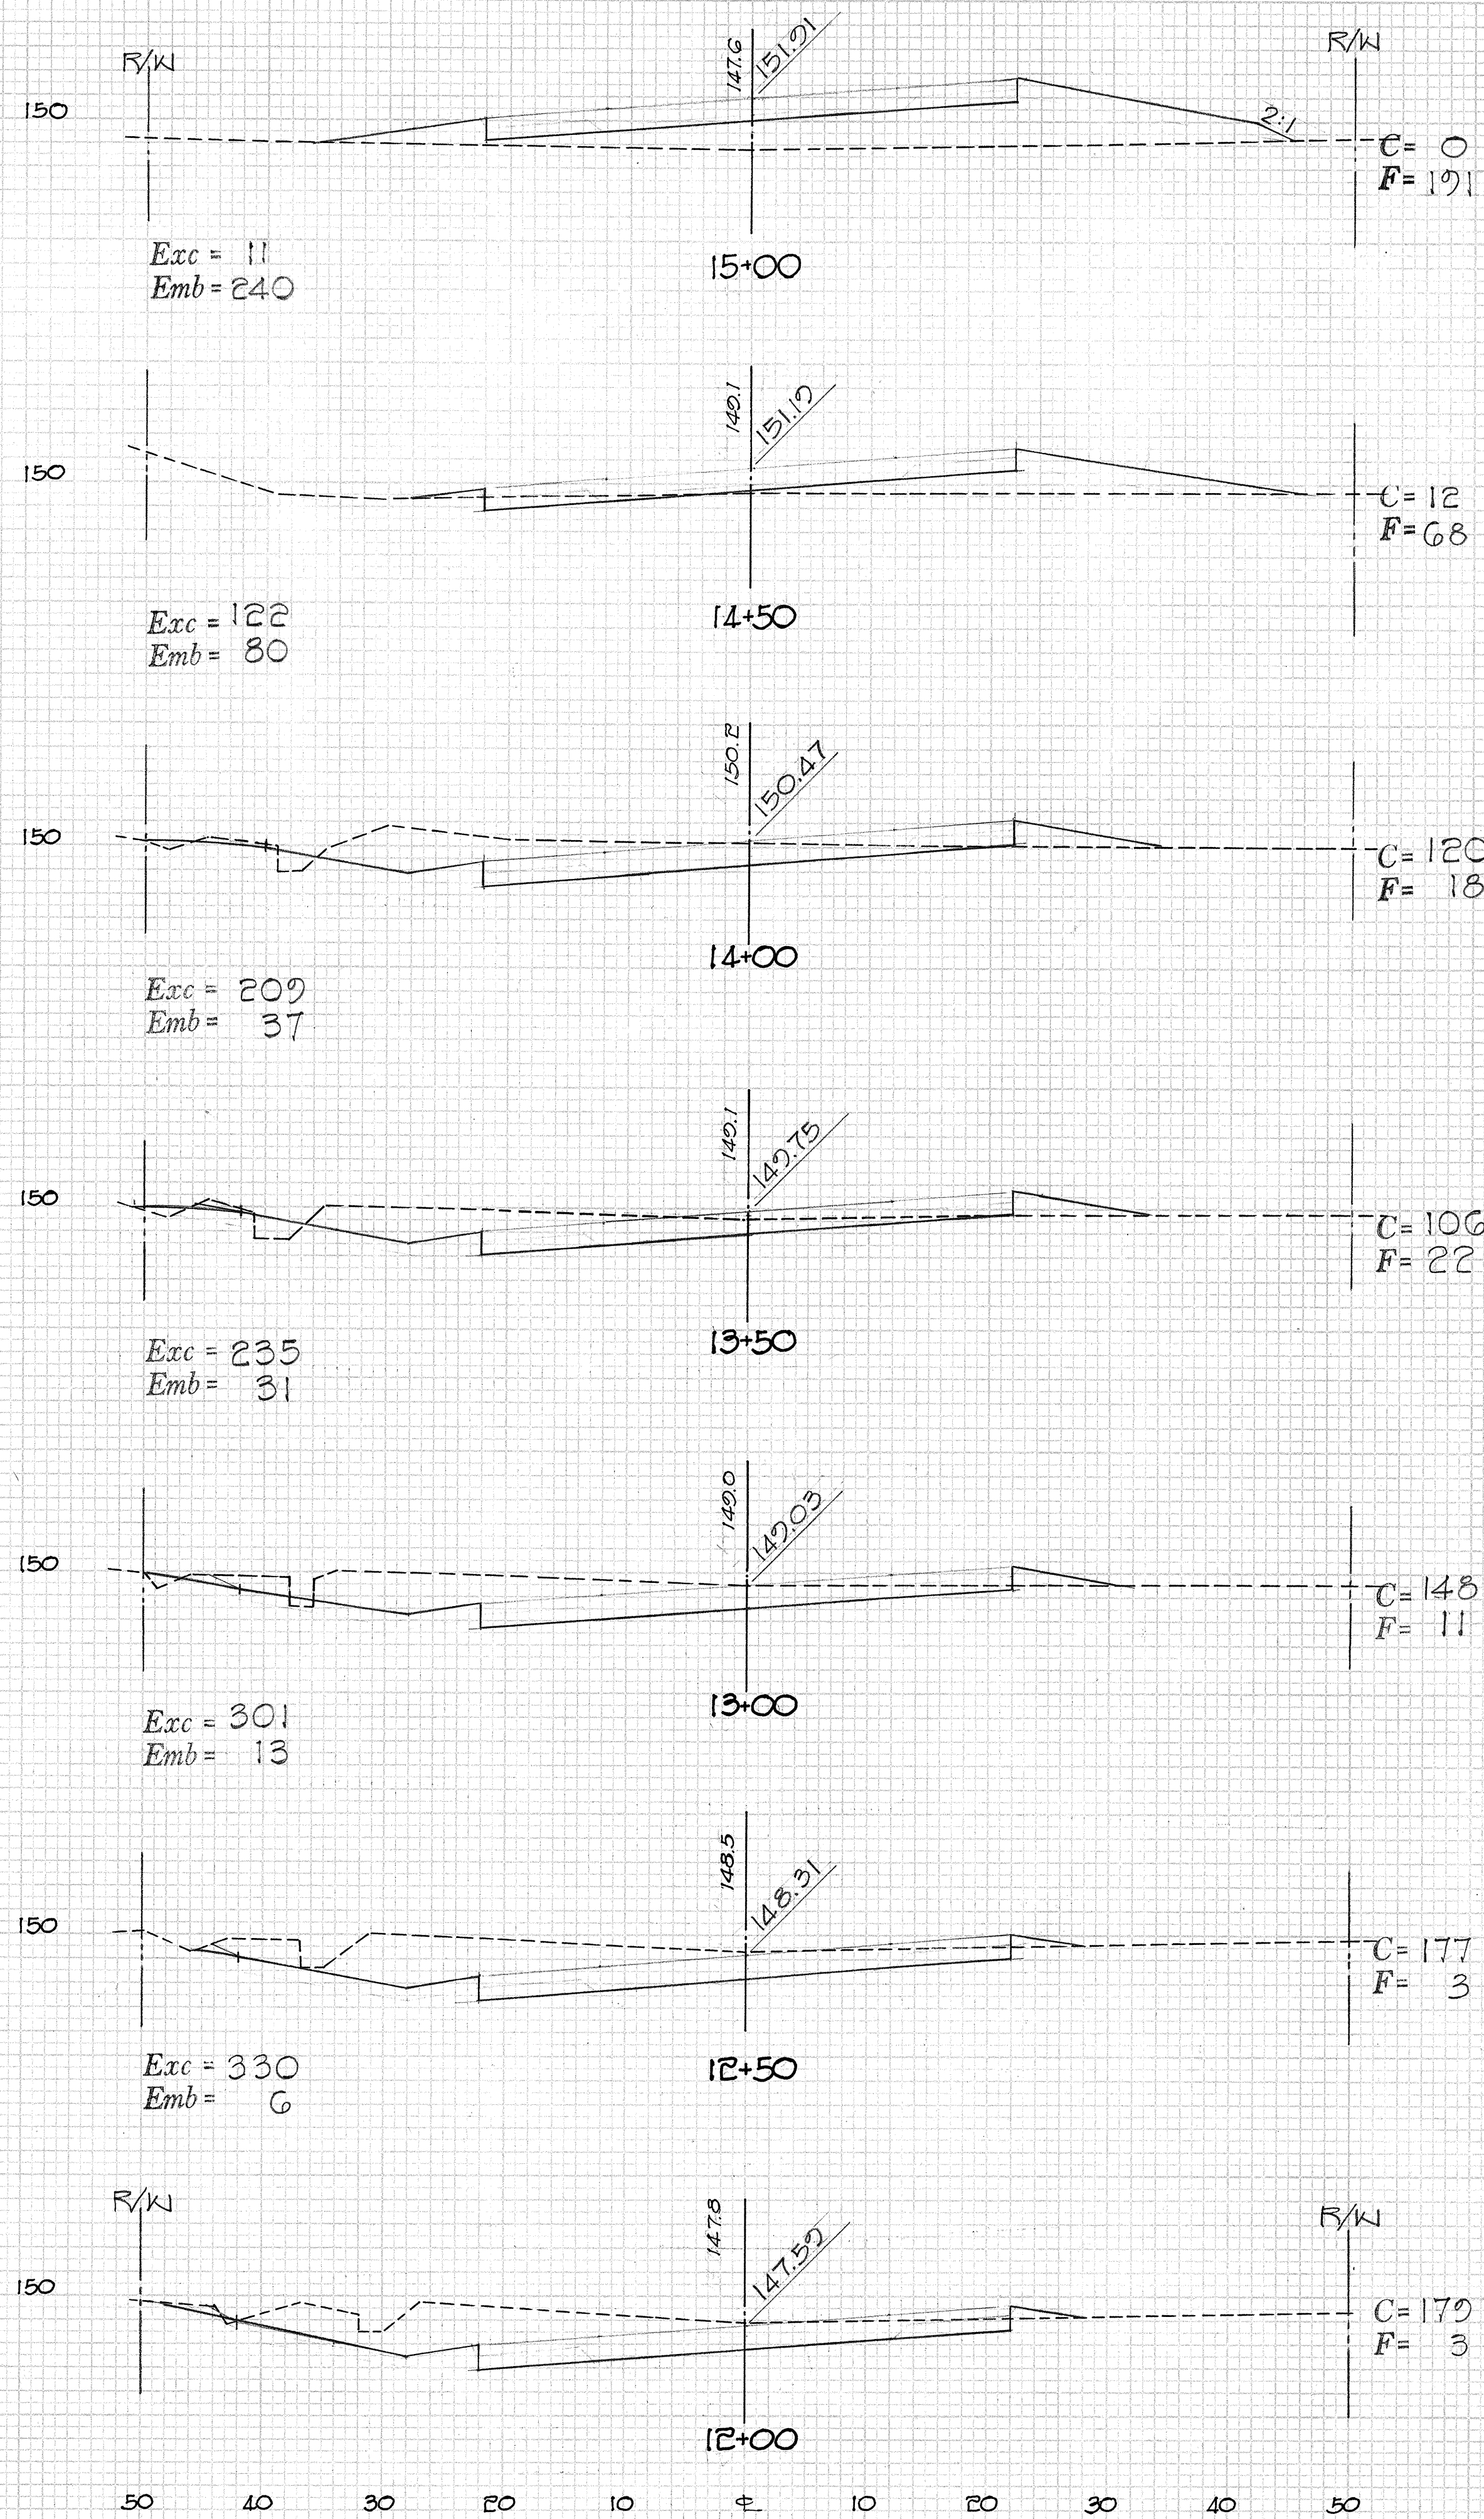


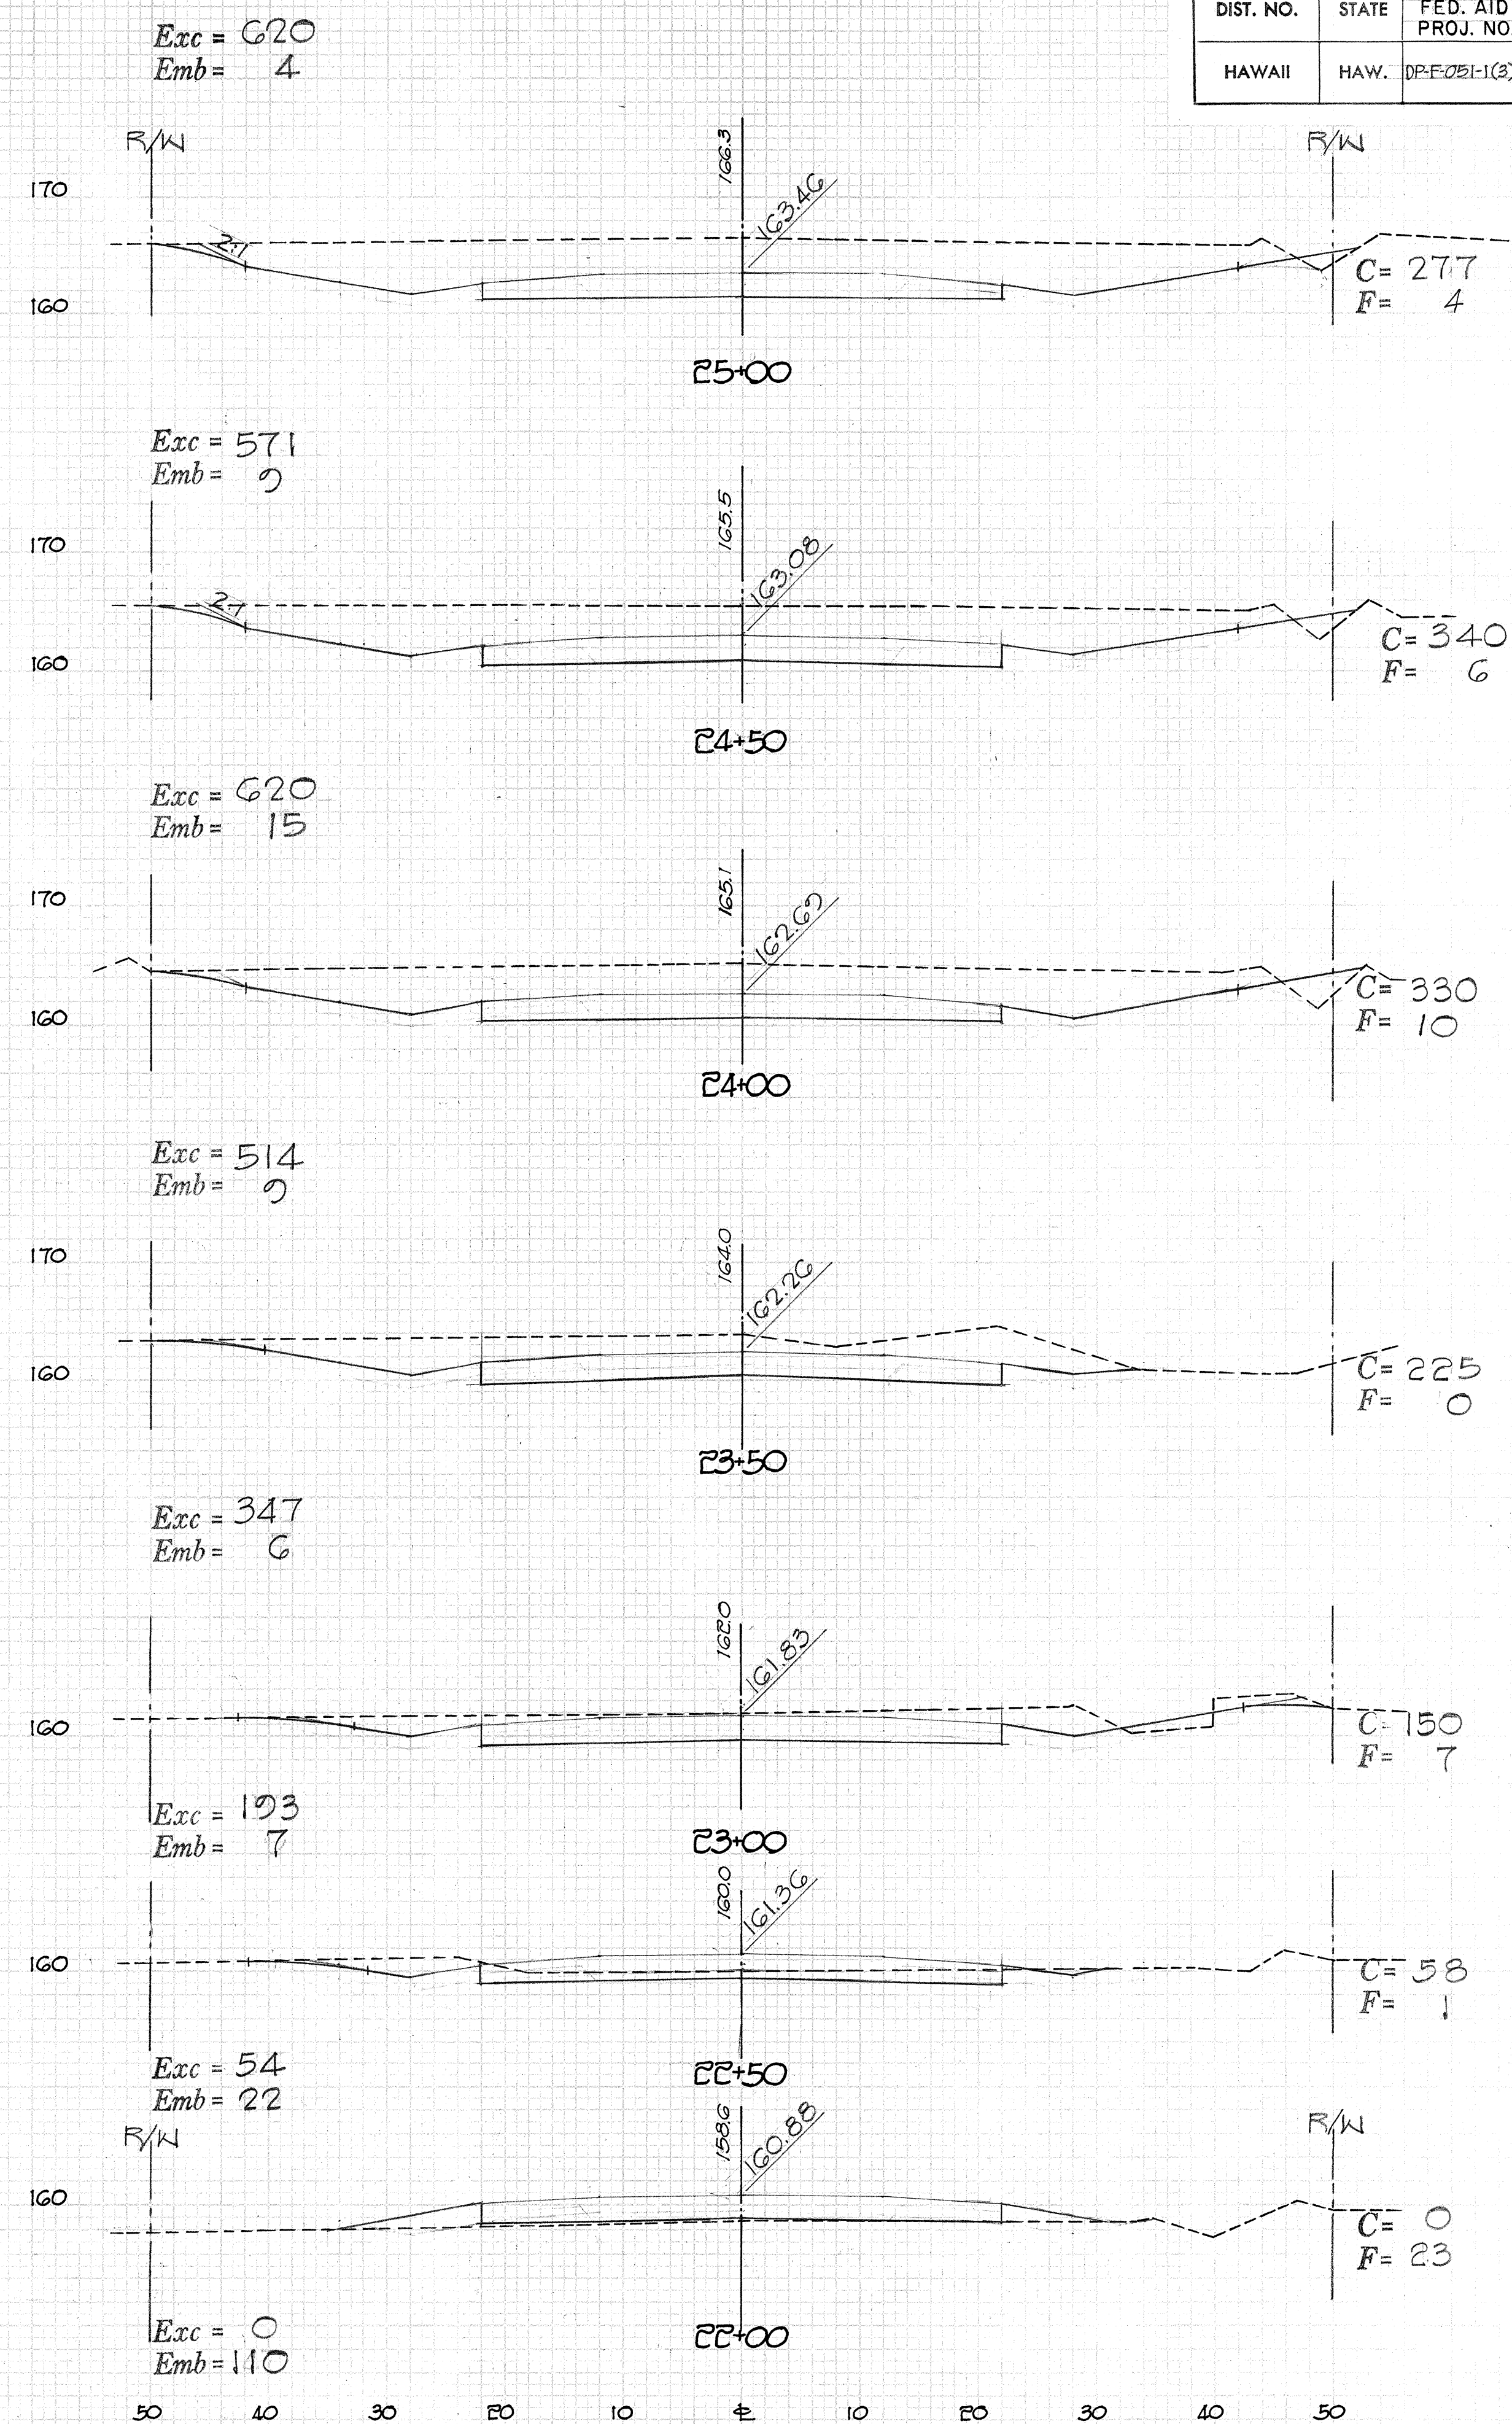



DIST. NO.	STATE	FED. AID PROJ. NO.	FISCAL YEAR	SHEET NO.	TOTAL SHEETS
HAWAII	HAW.	DP-F-051-1(3)	1974	54	61

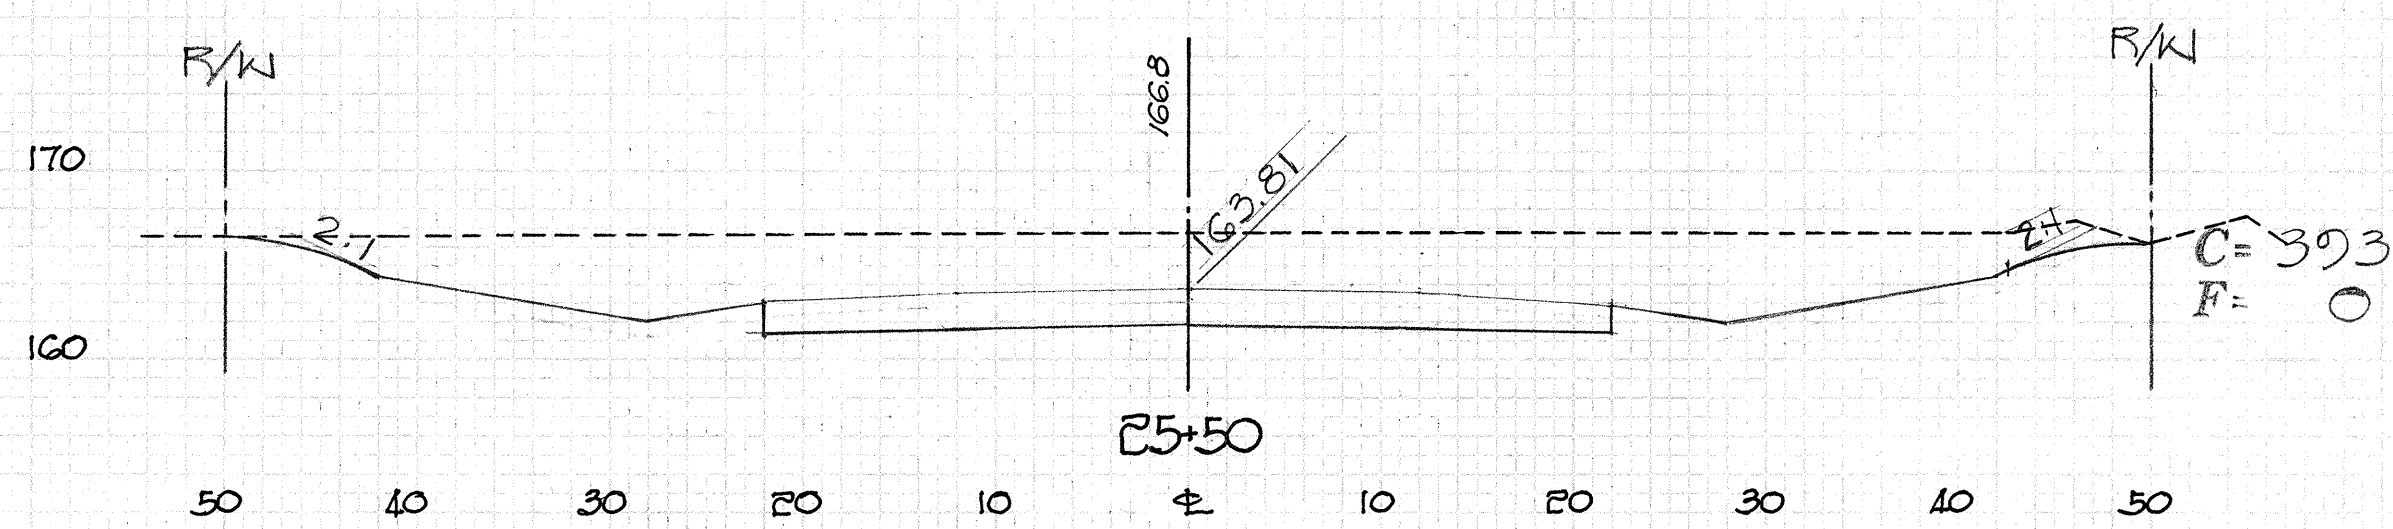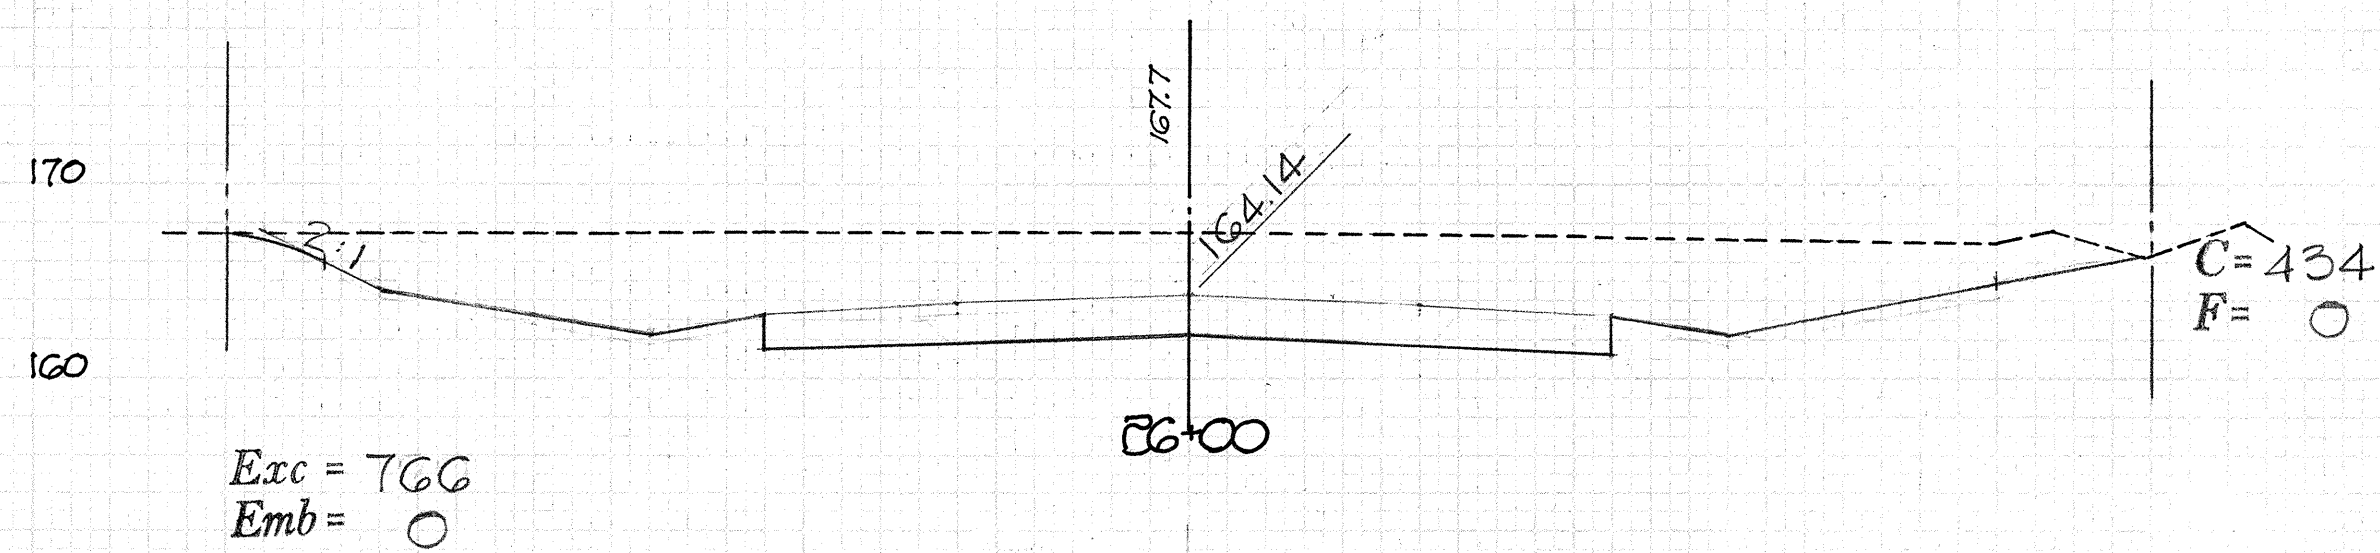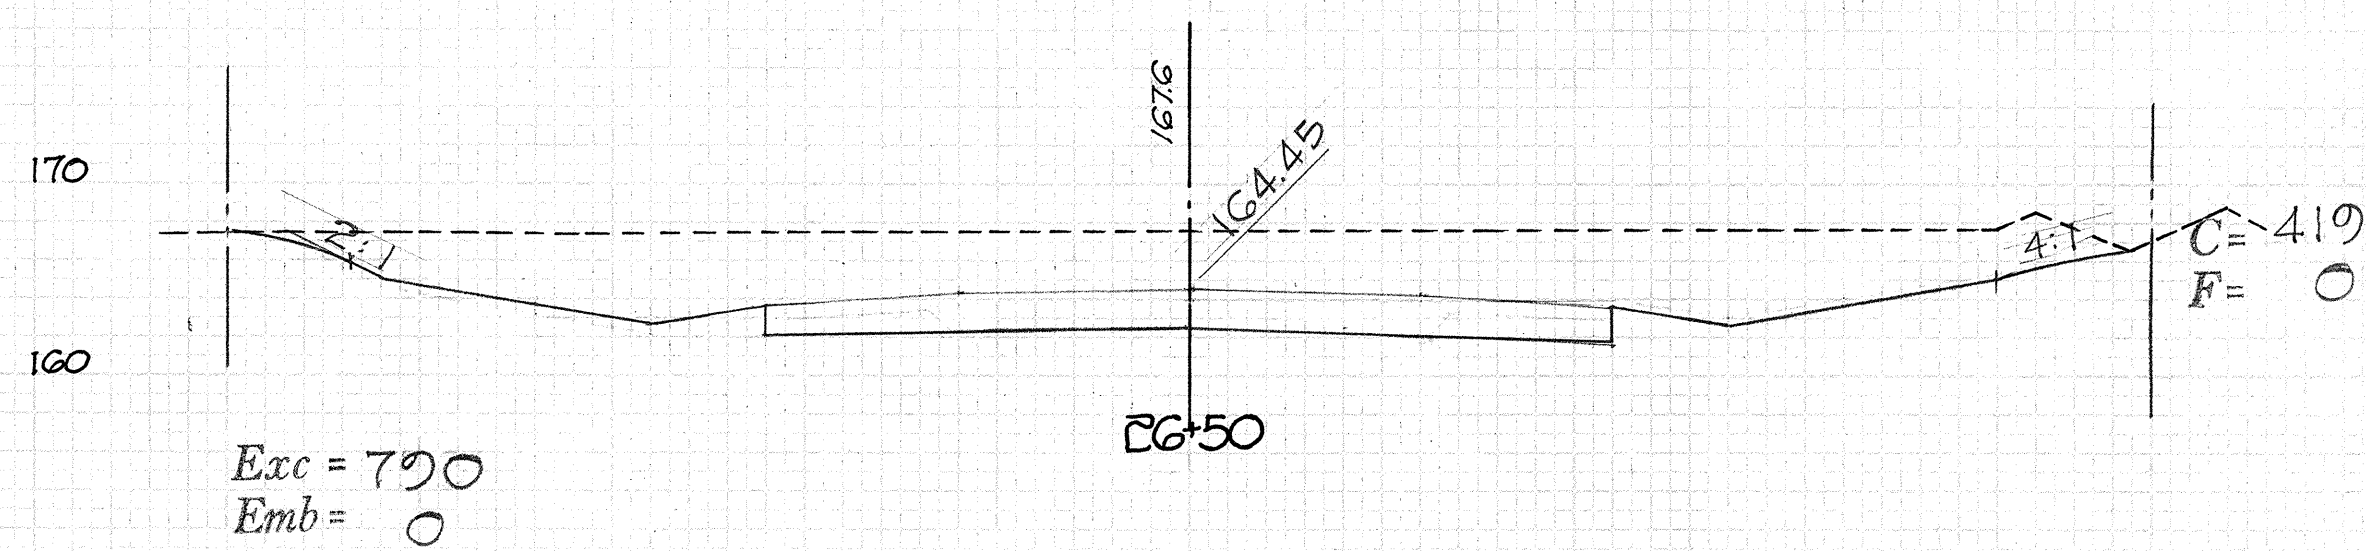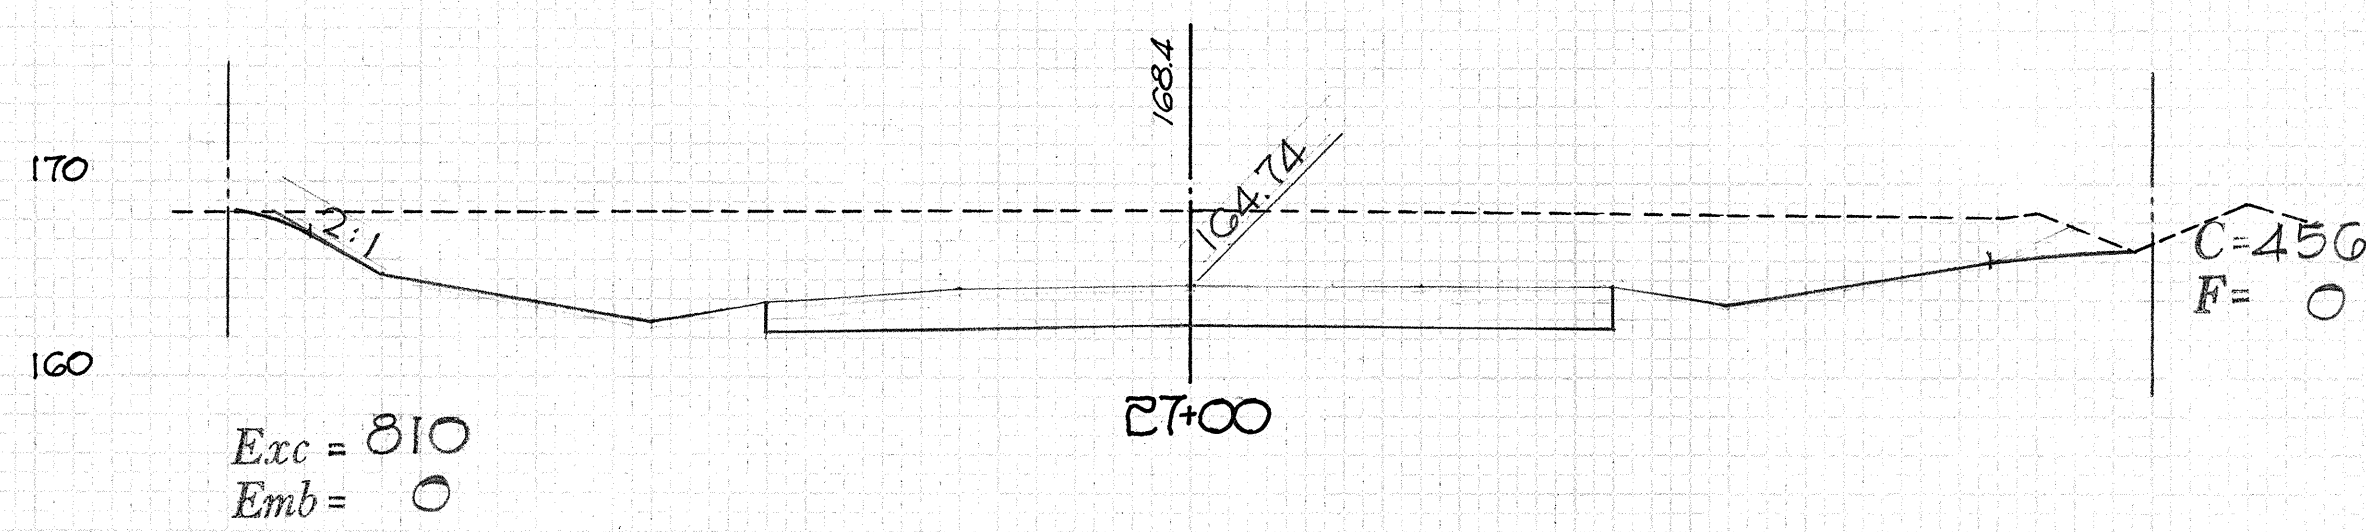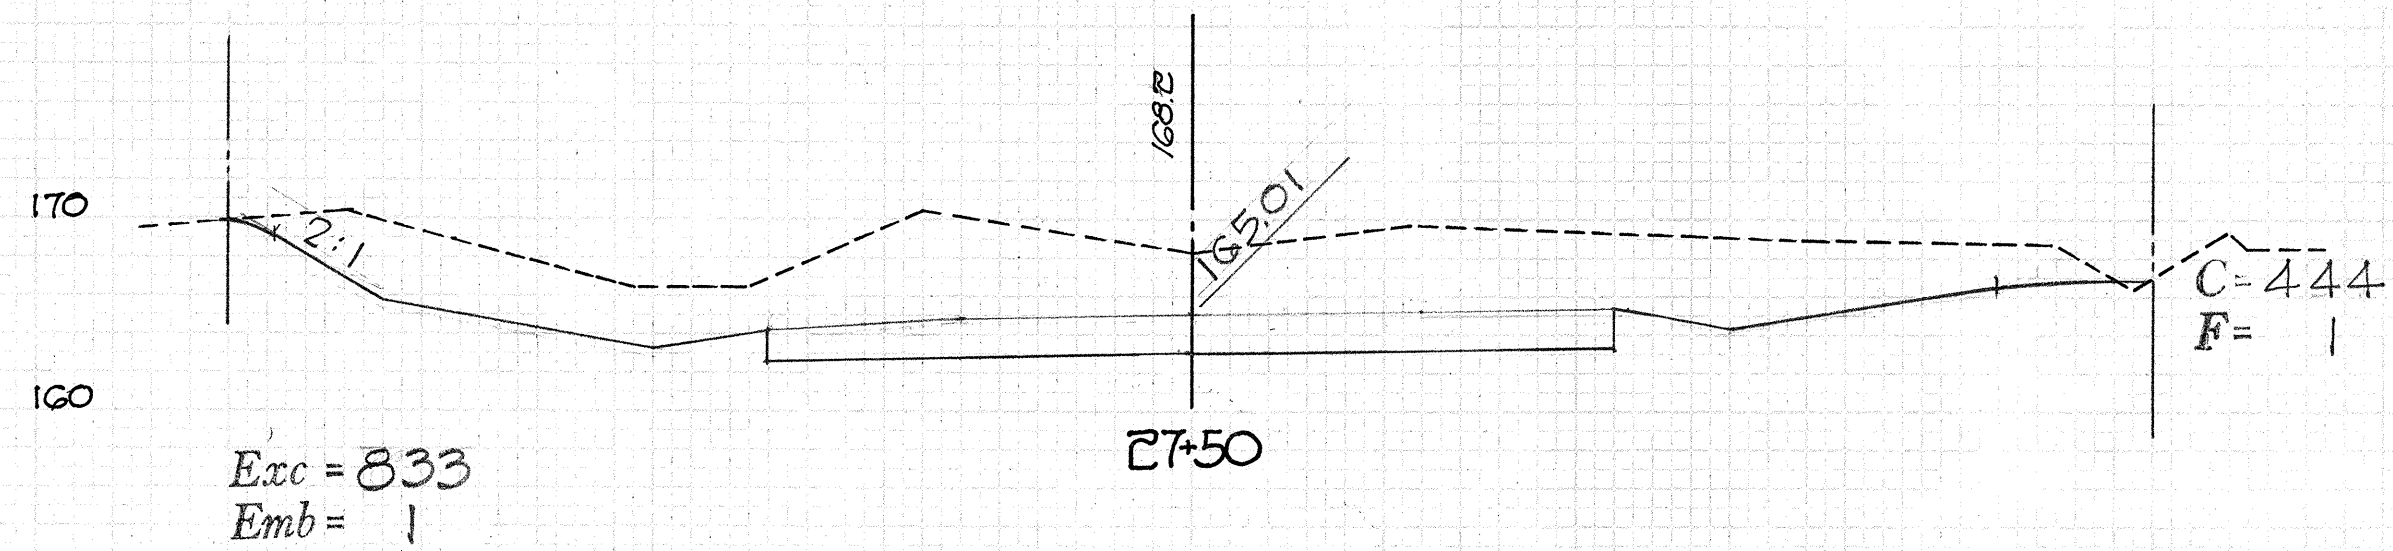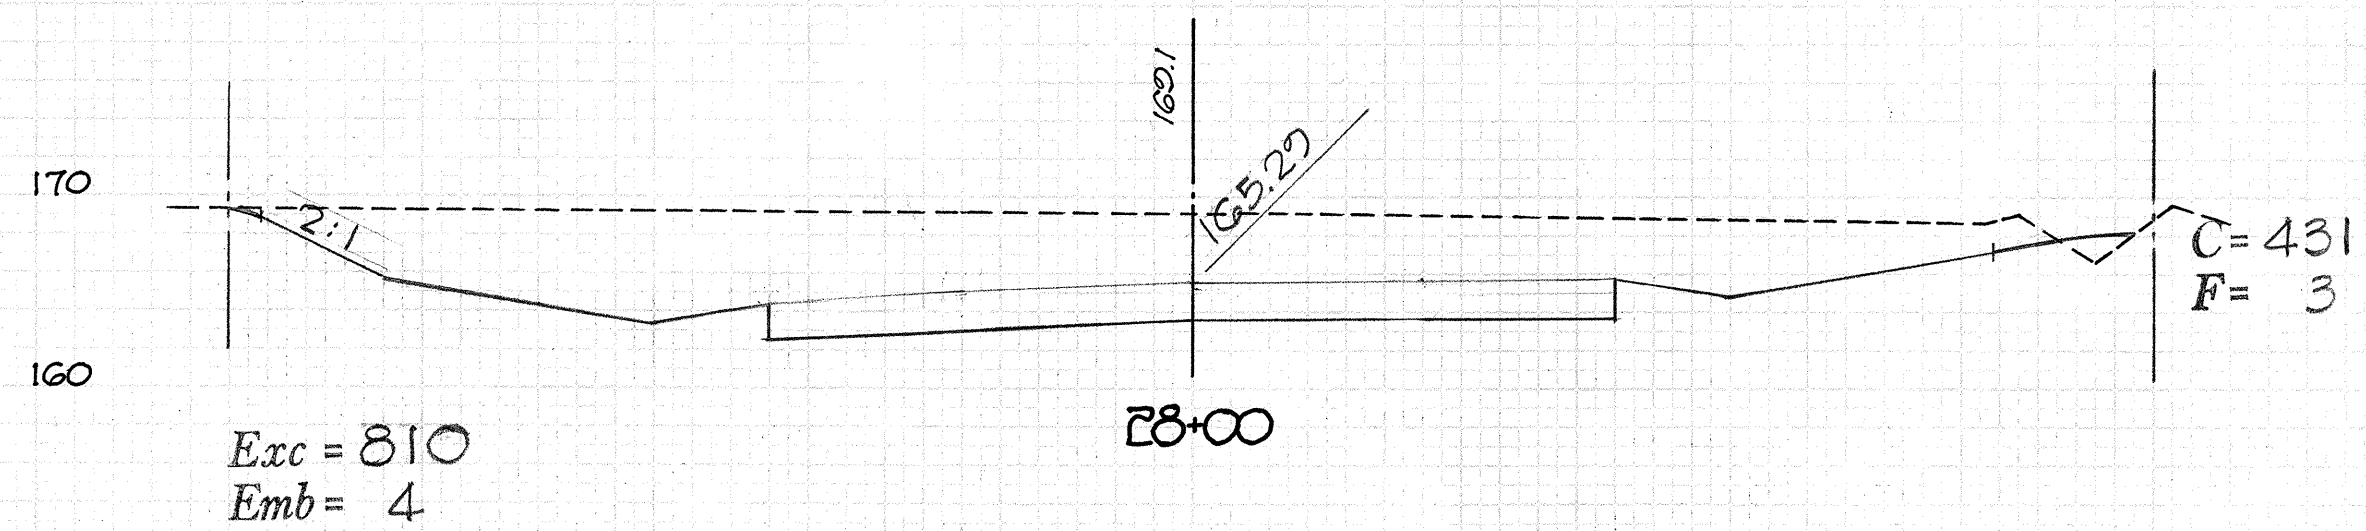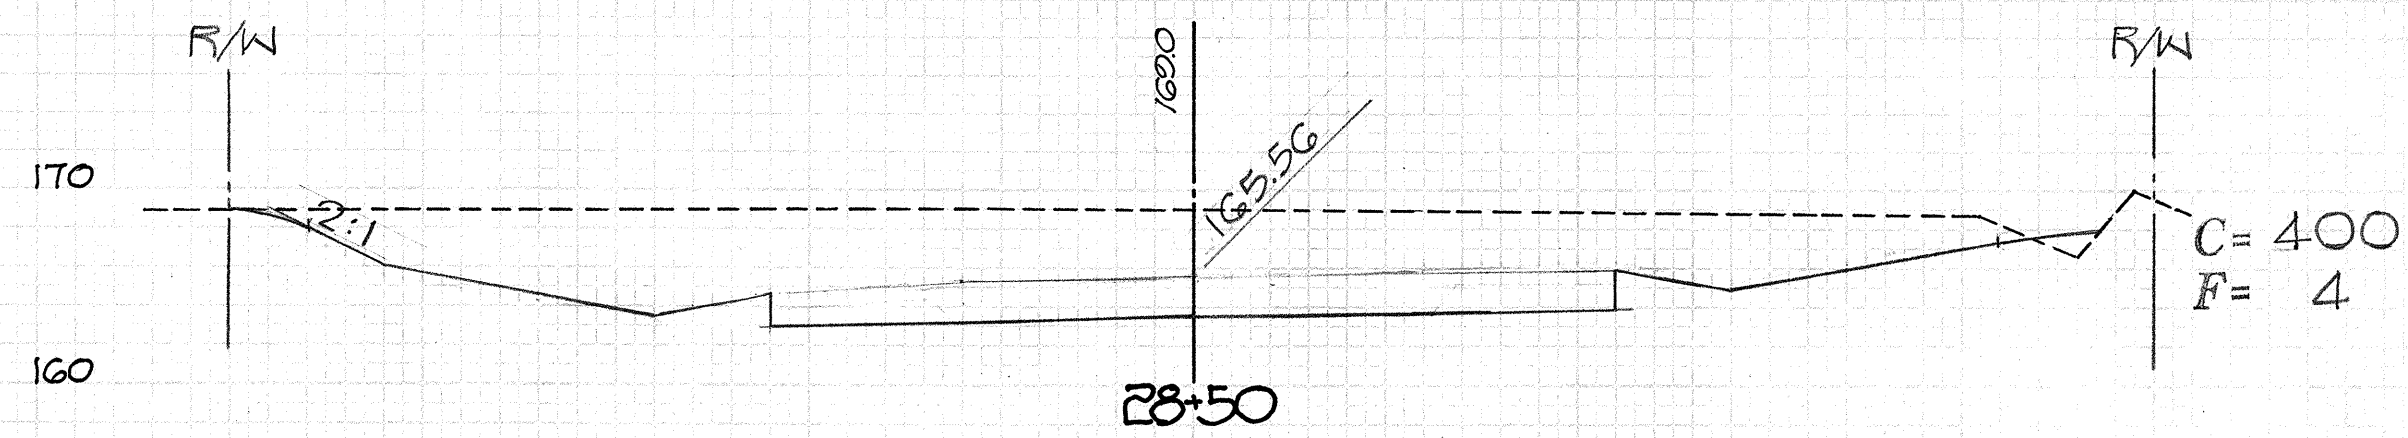



Exc = 212
Emb = 2

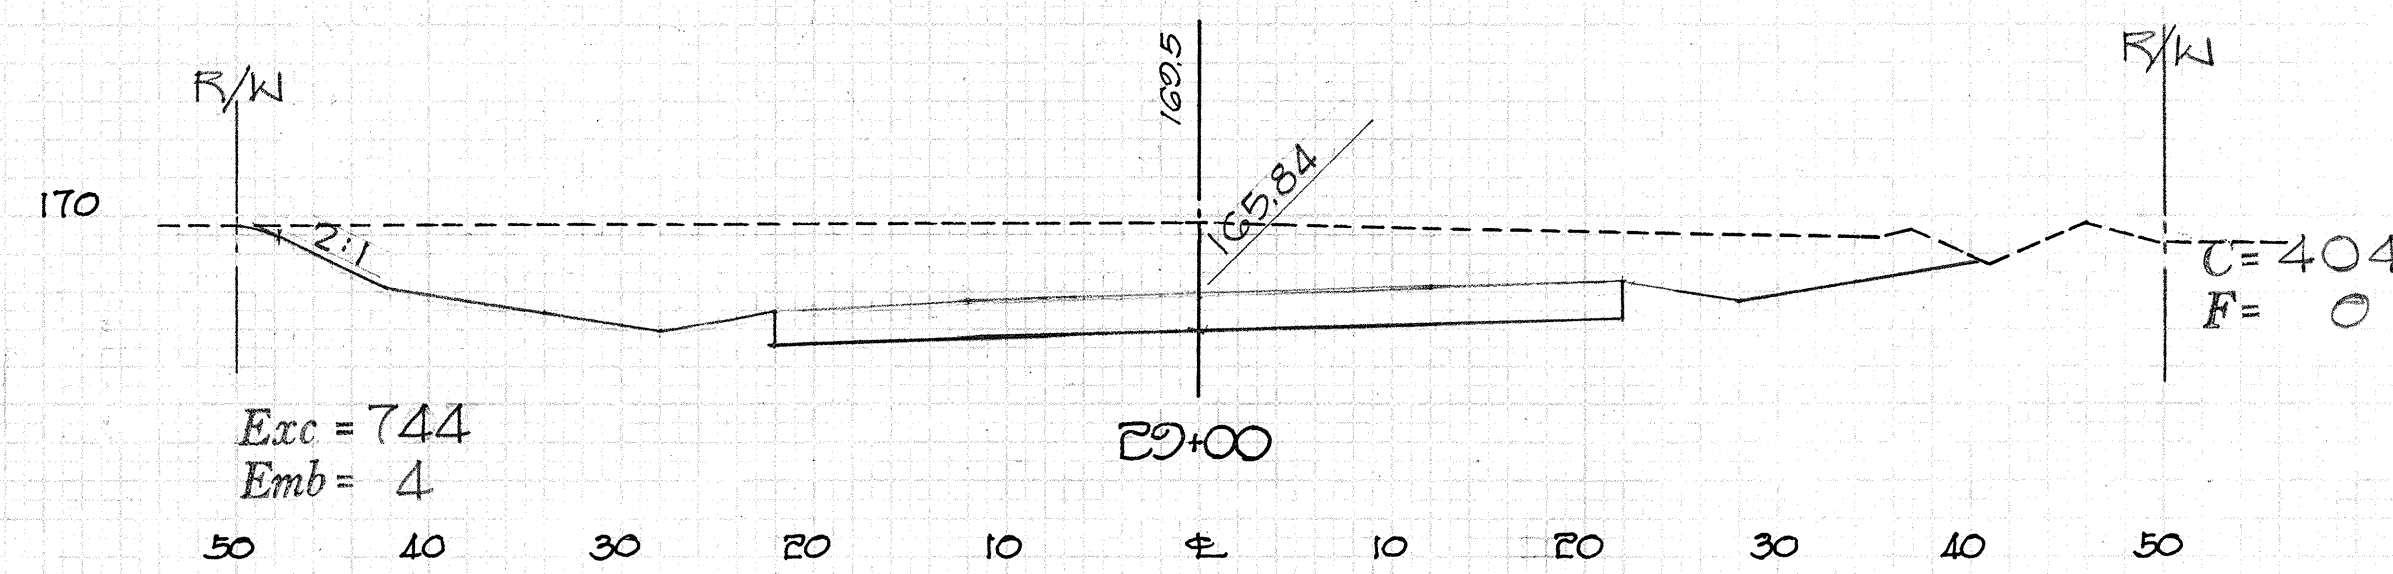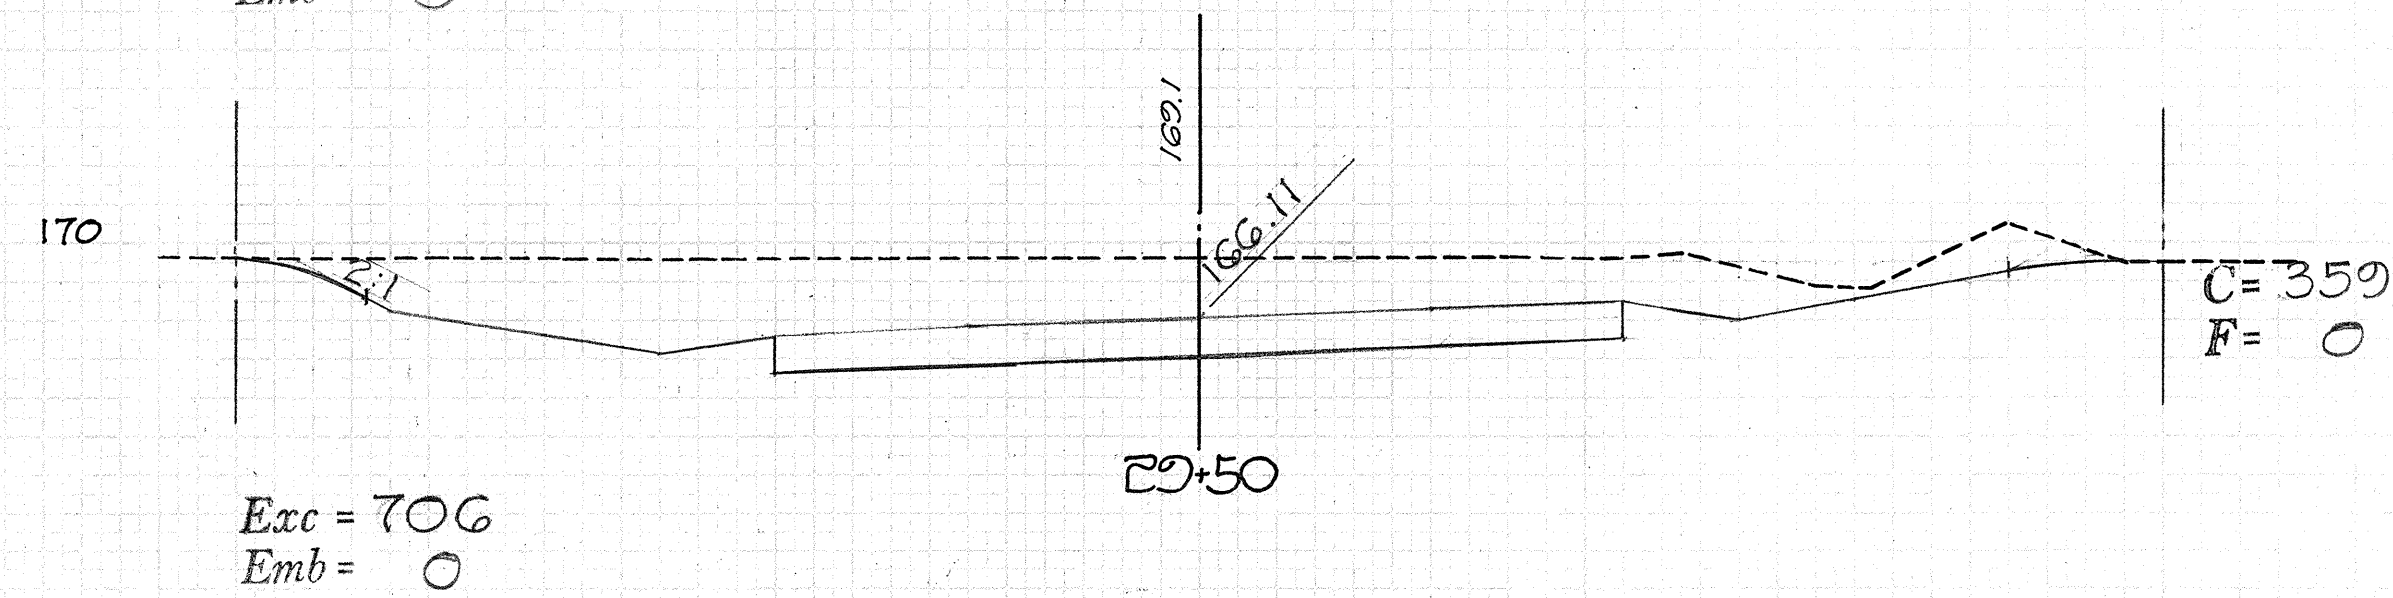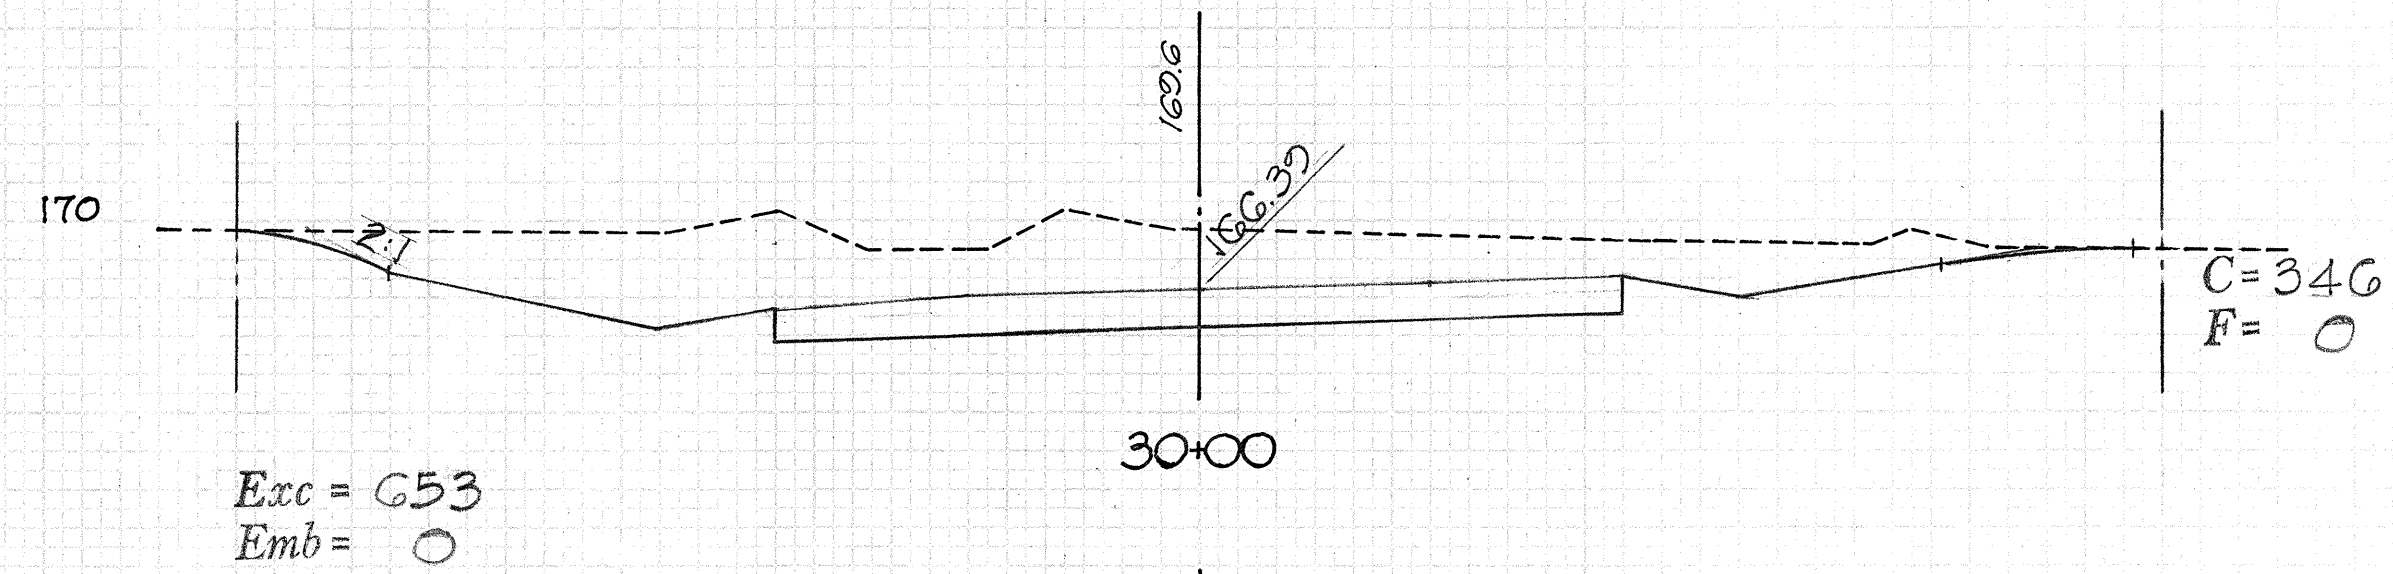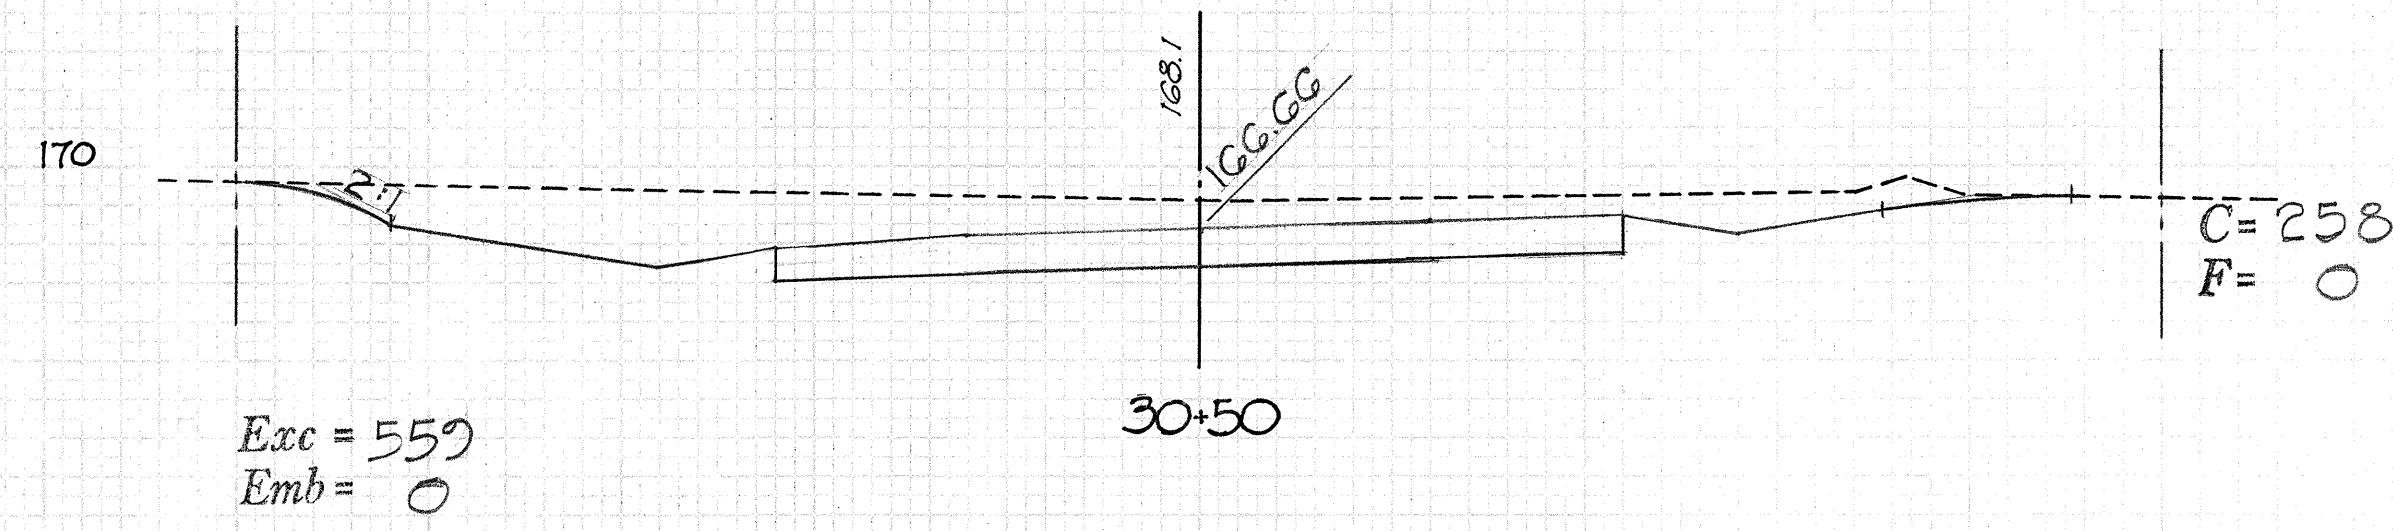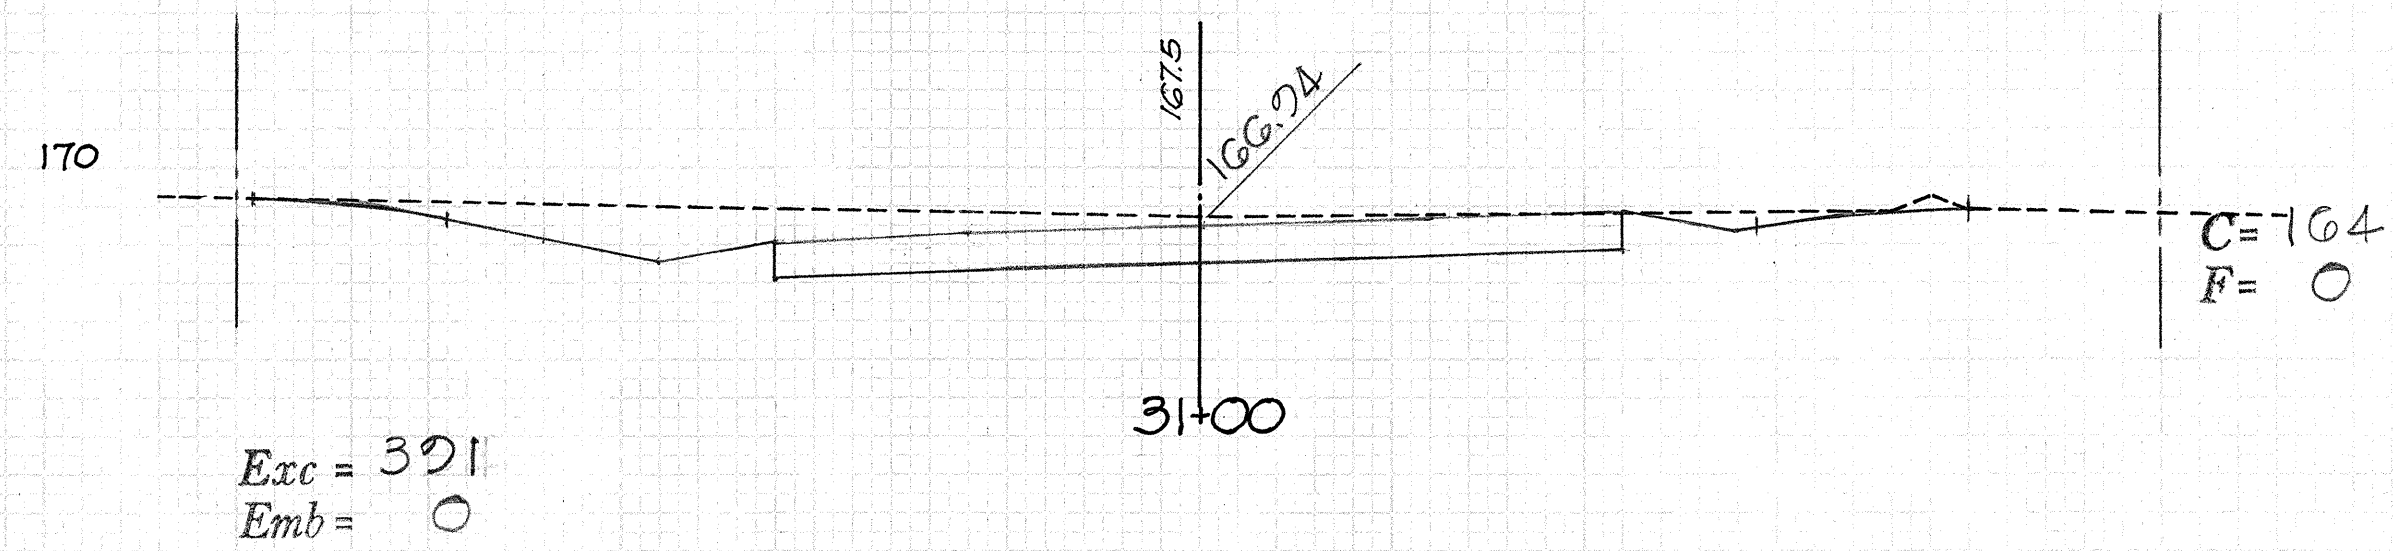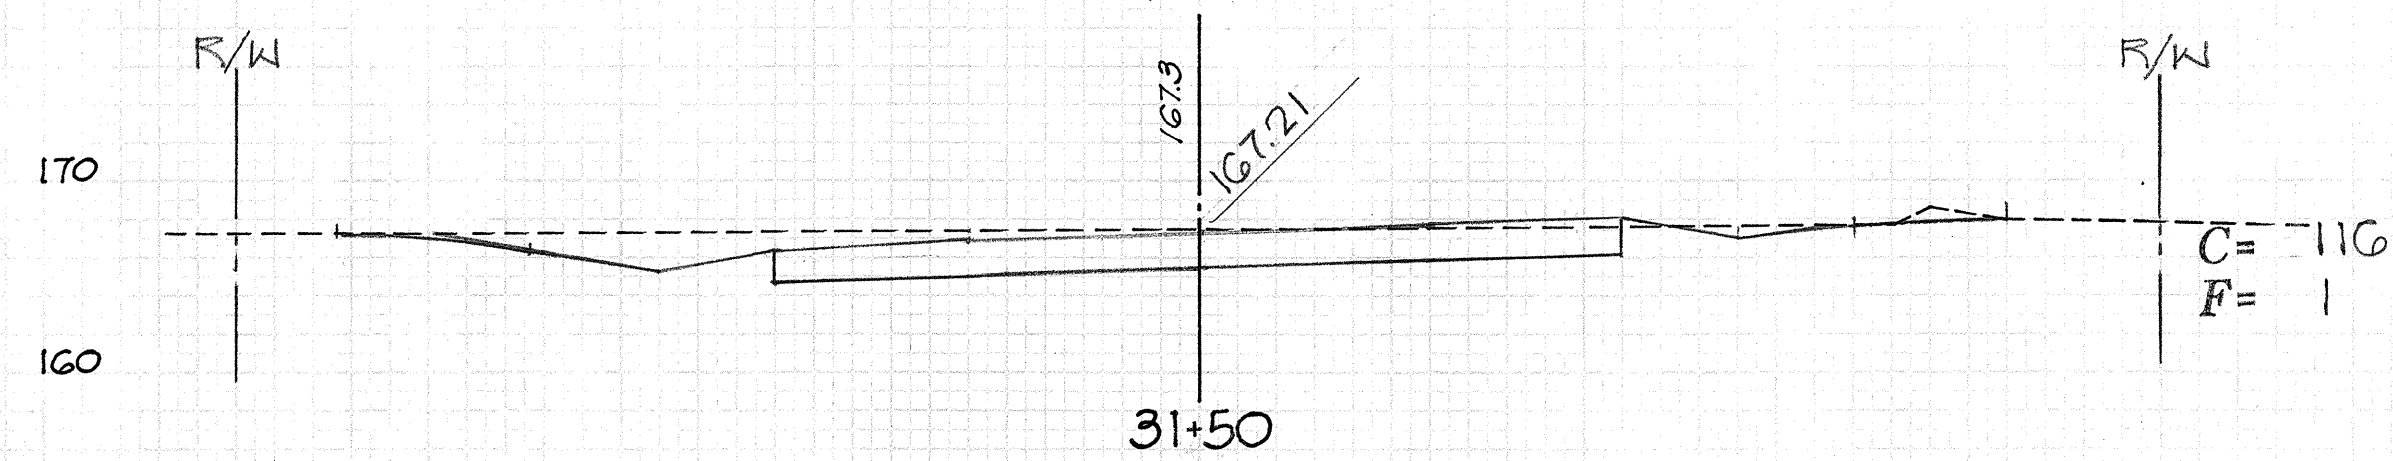



DIST. NO.	STATE	FED. AID PROJ. NO.	FISCAL YEAR	SHEET NO.	TOTAL SHEETS
HAWAII	HAW.	DP-F-051-1(3)	1974	55	61

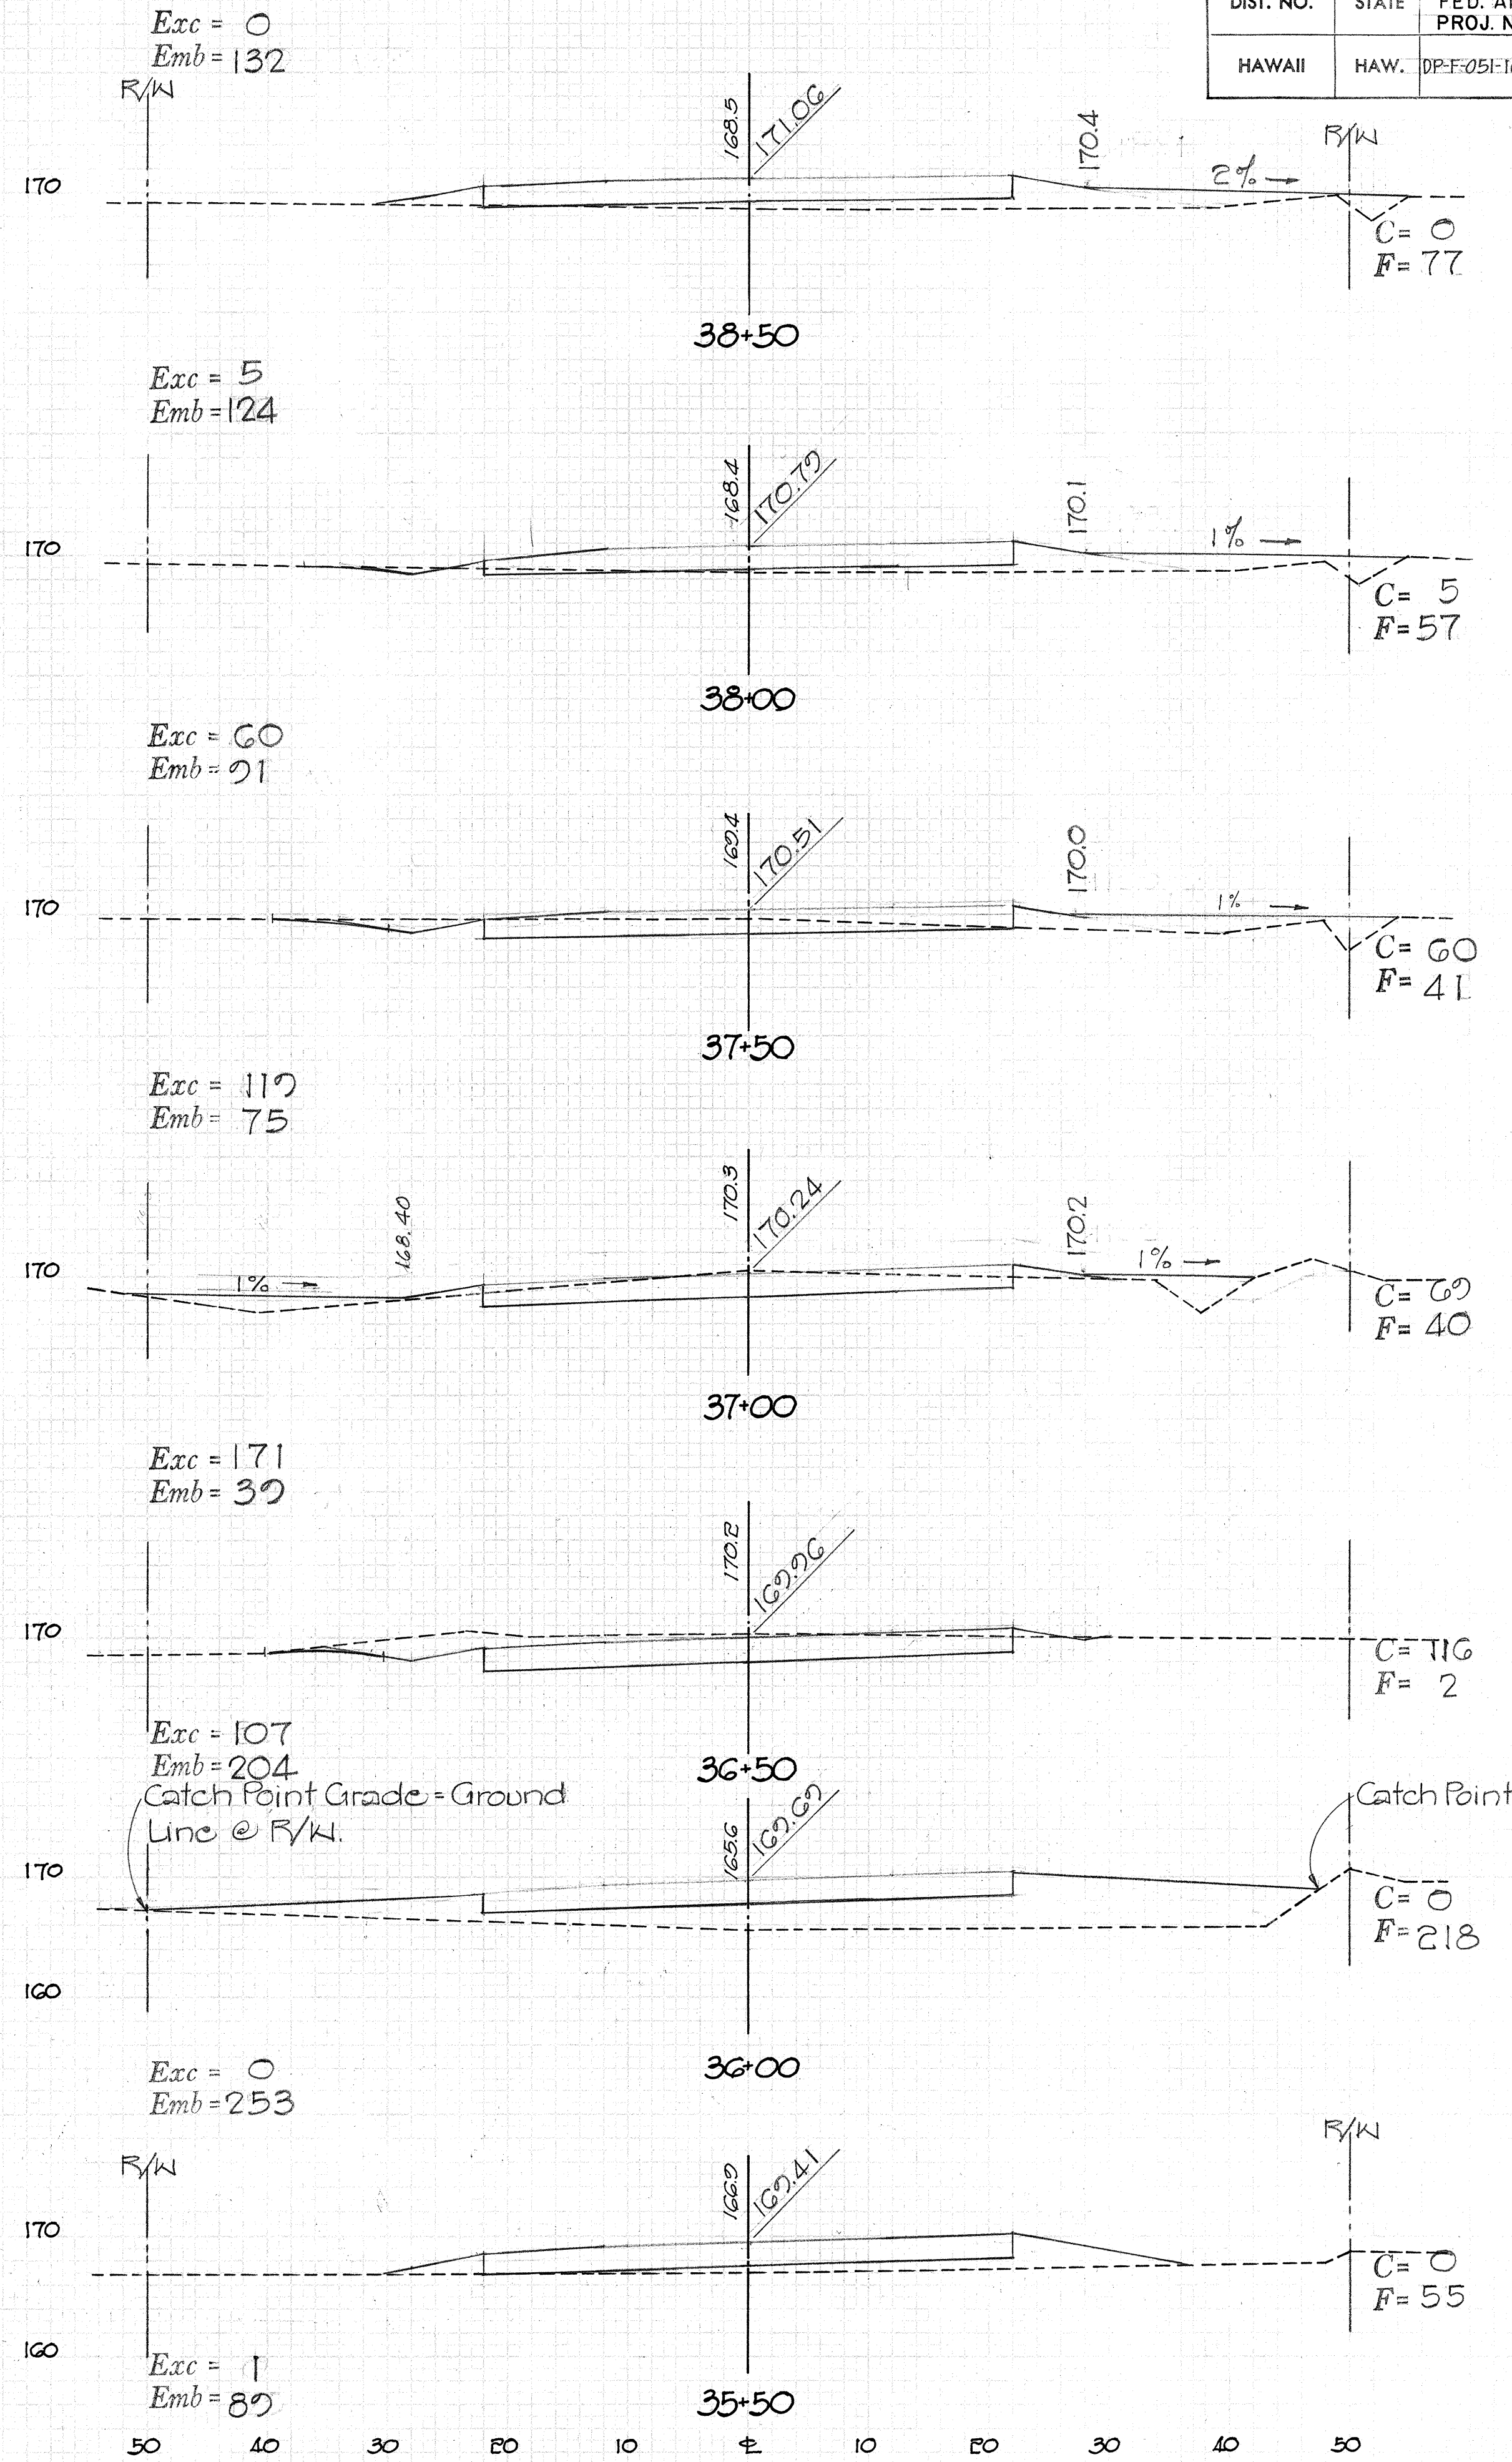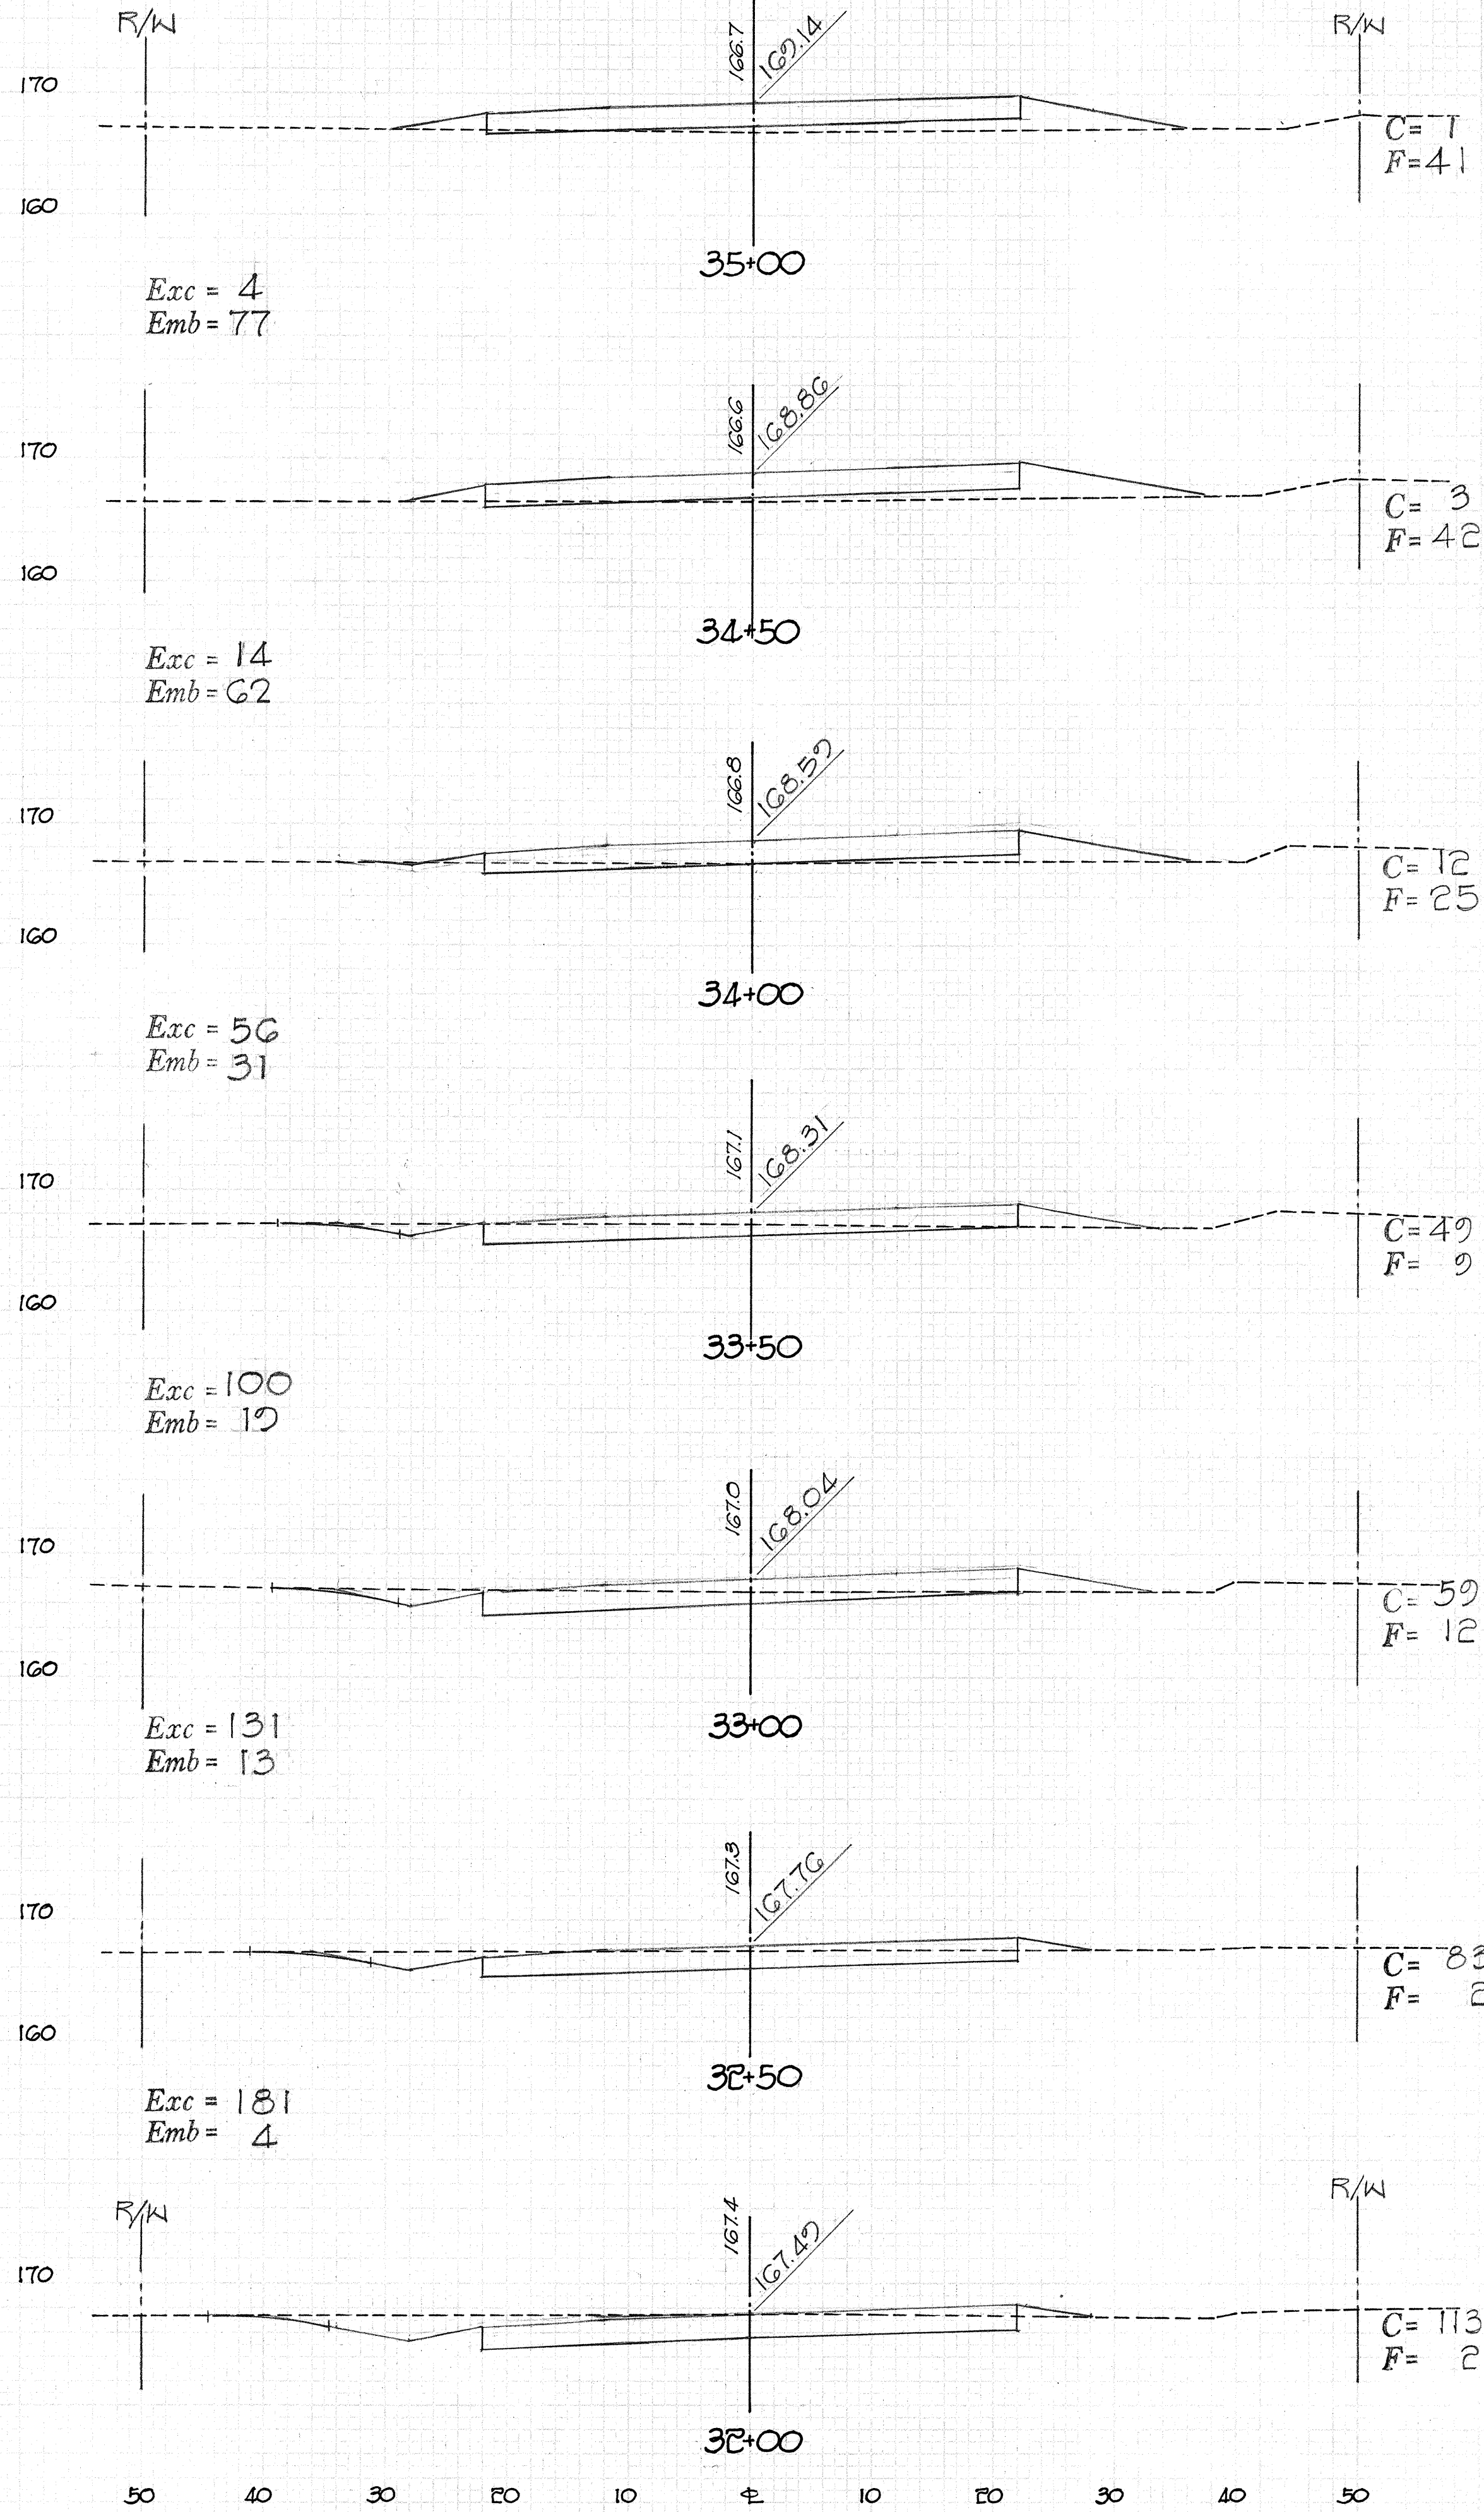


DIST. NO.	STATE	FED. AID PROJ. NO.	FISCAL YEAR	SHEET NO.	TOTAL SHEETS
HAWAII	HAW.	DP-F-051-1(3)	1974	56	61

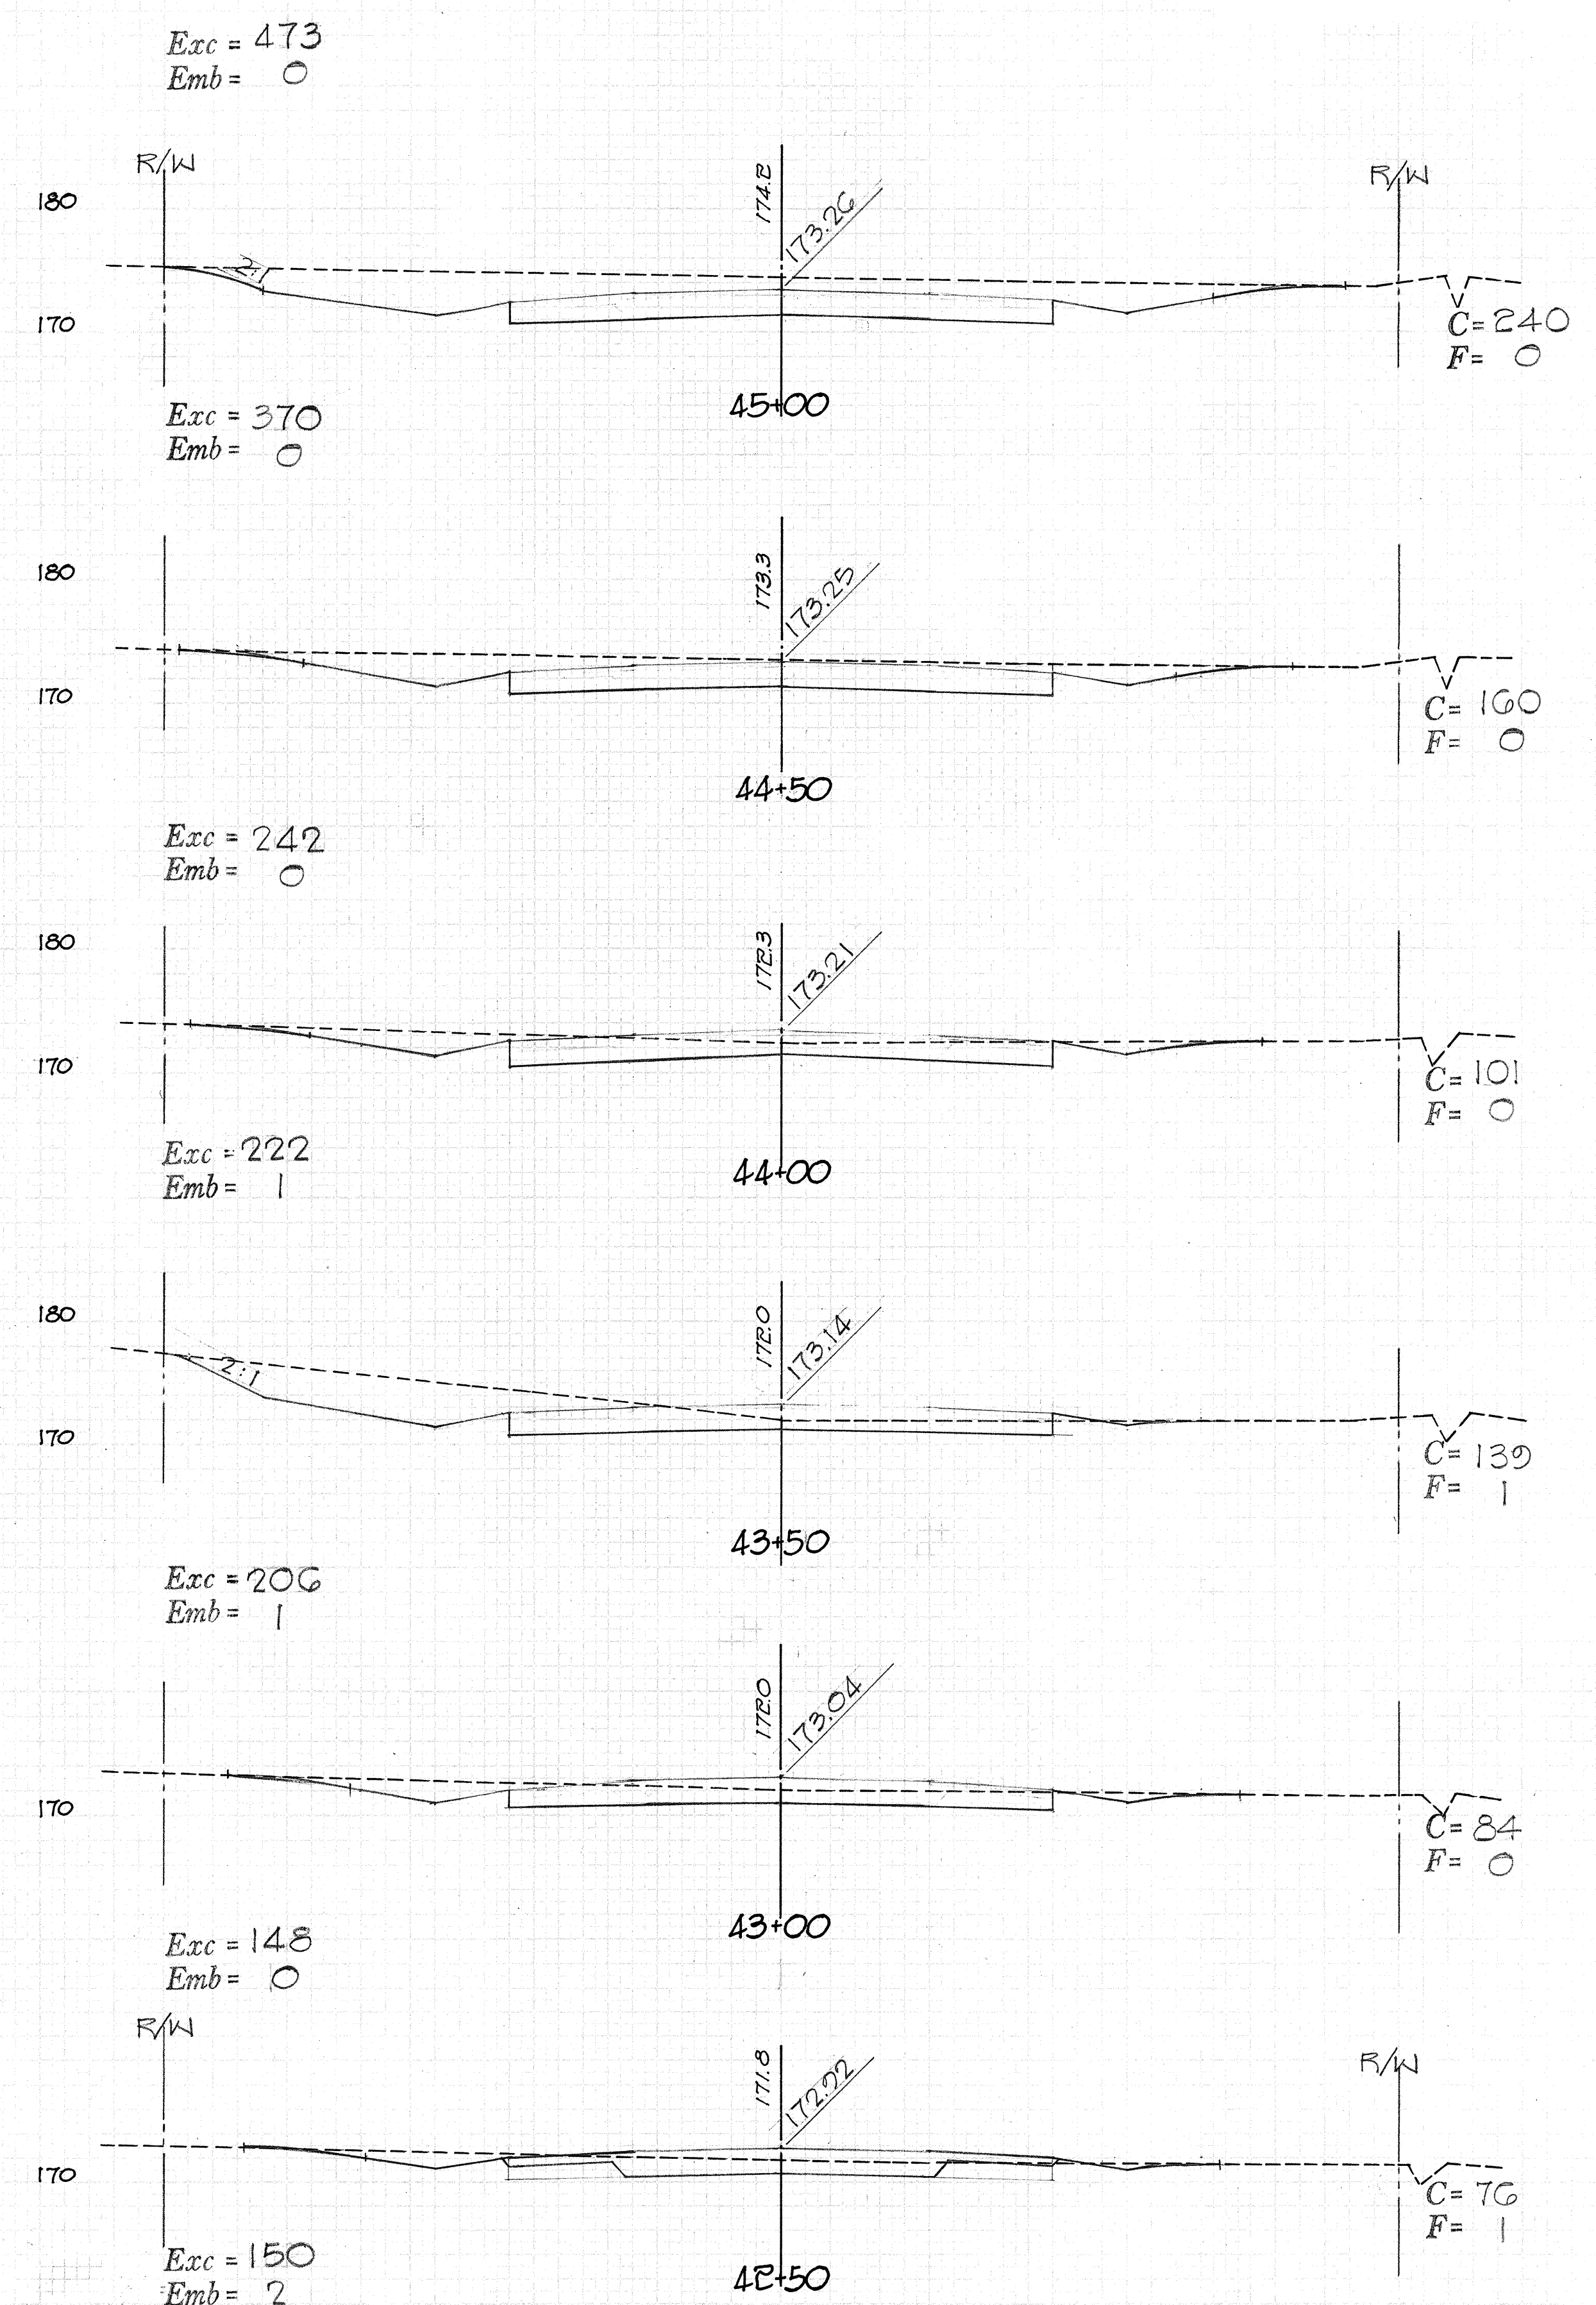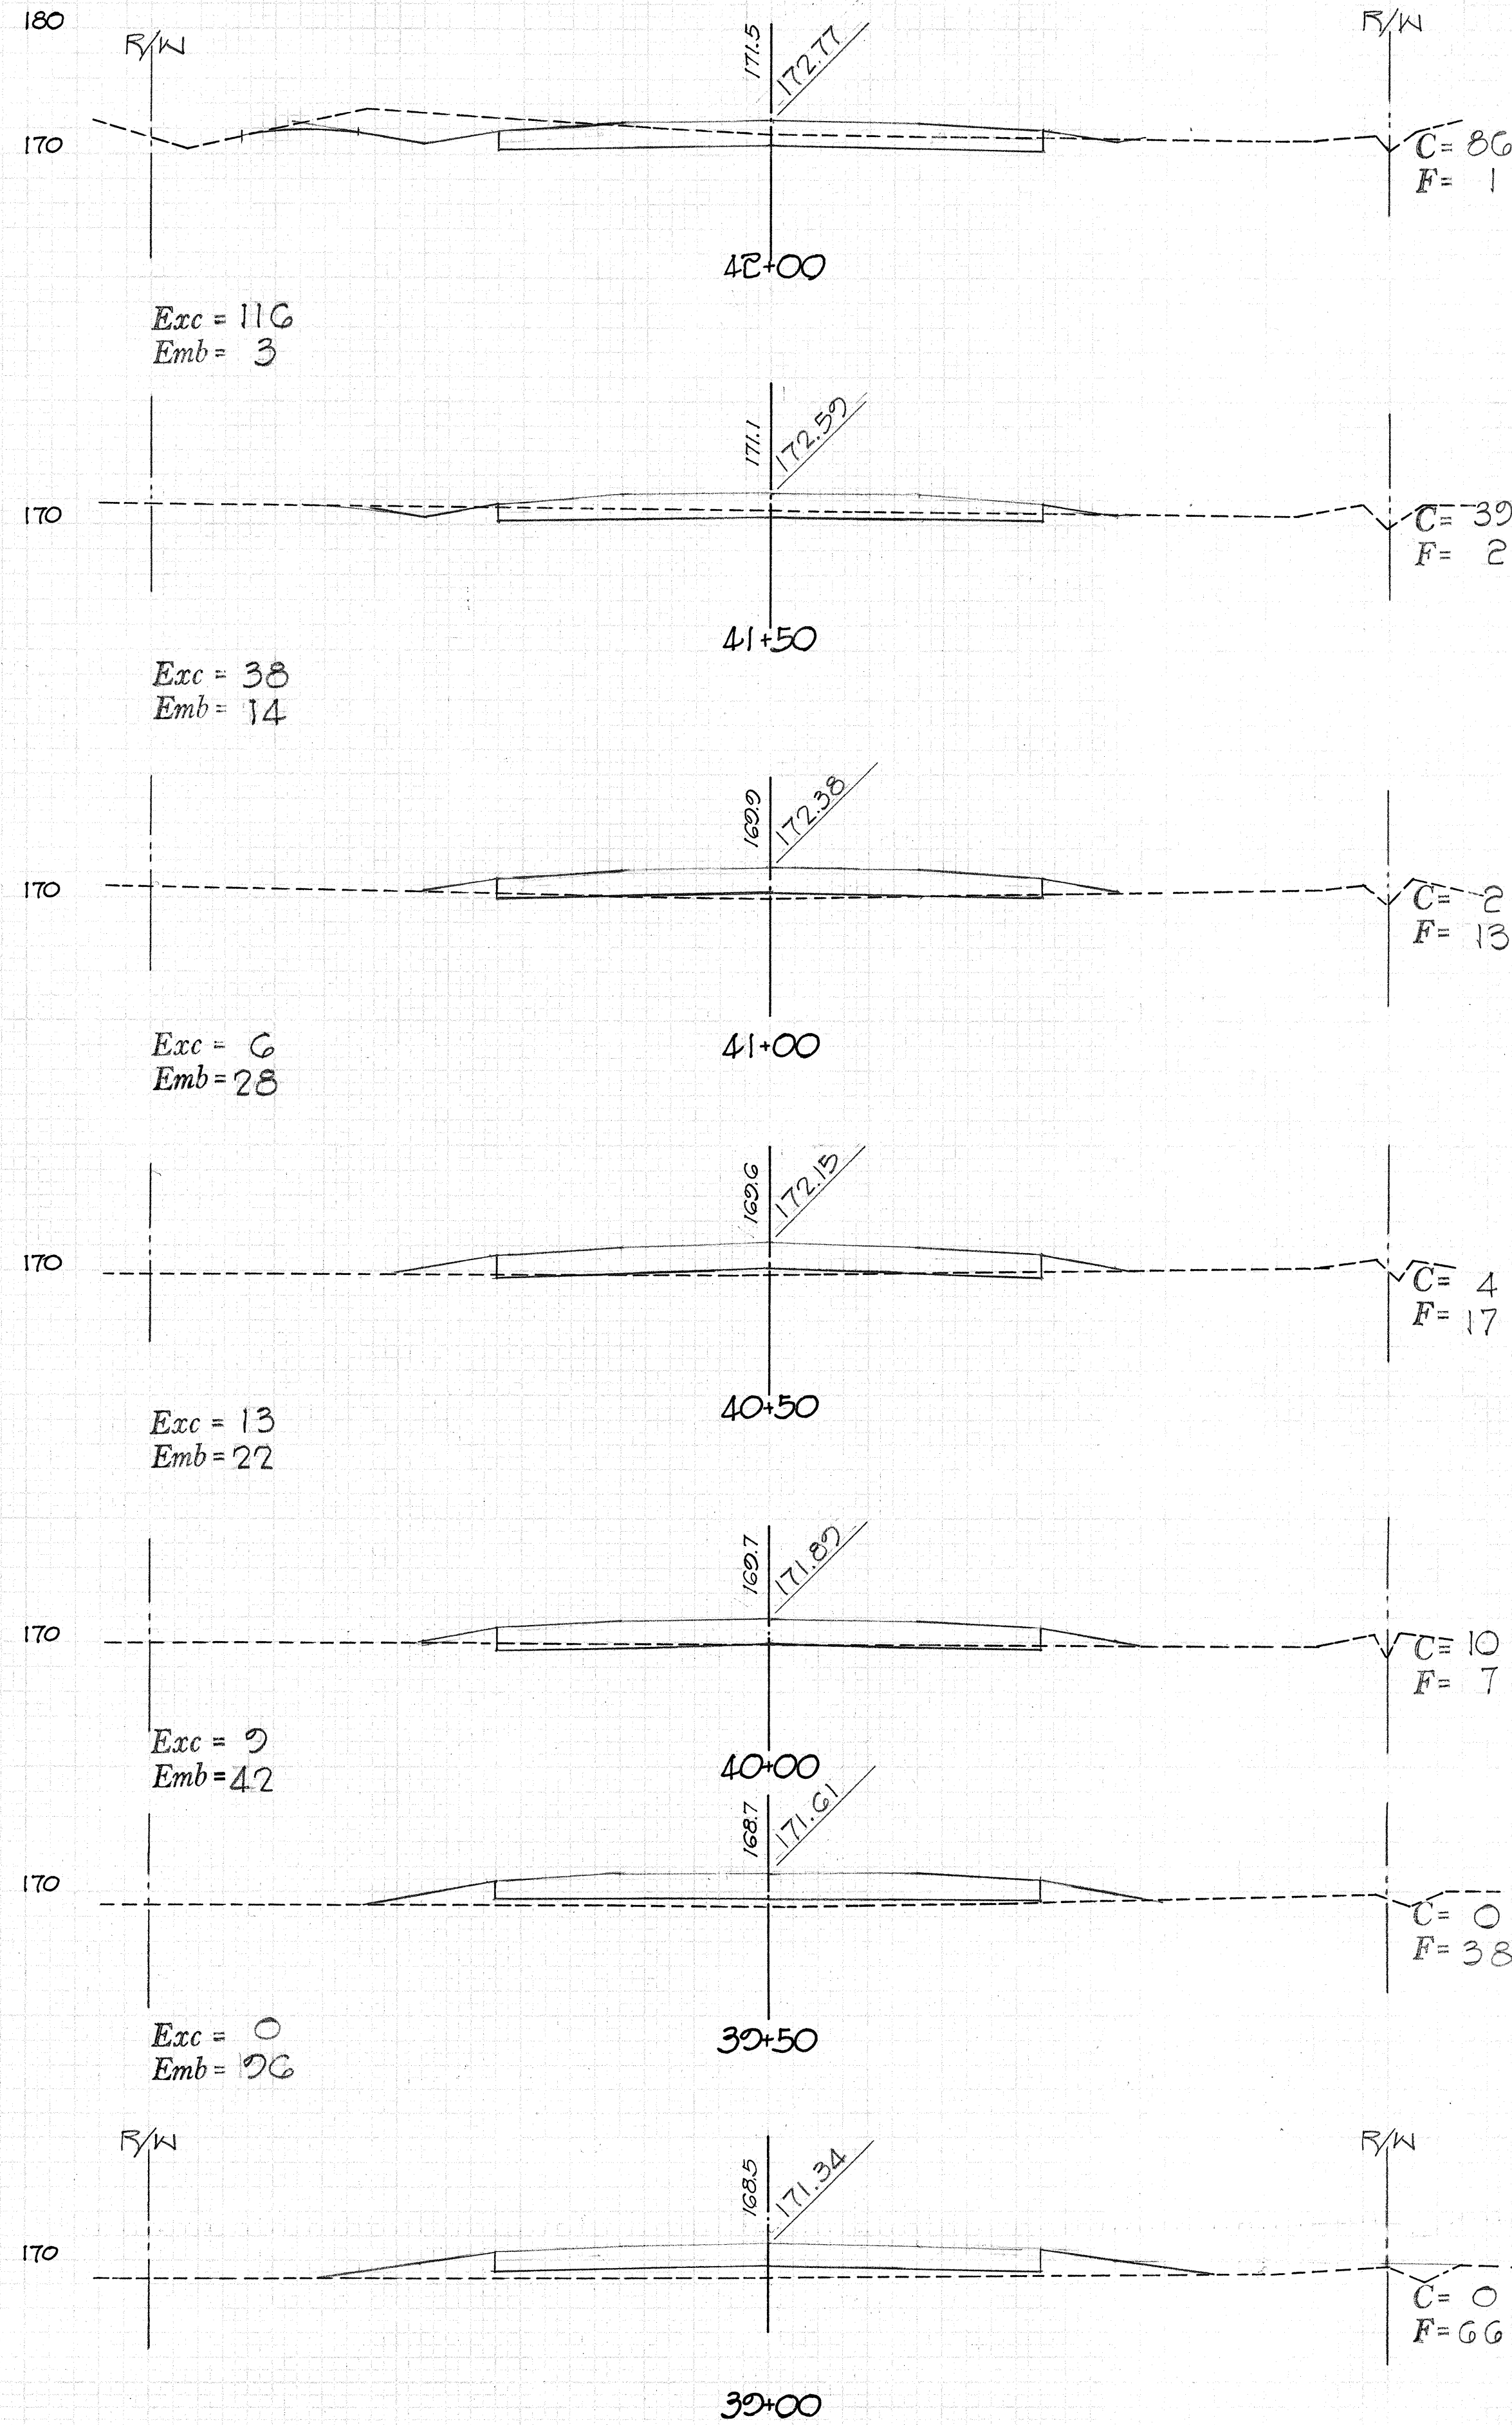

DIST. NO.	STATE	FED. AID PROJ. NO.	FISCAL YEAR	SHEET NO.	TOTAL SHEETS
HAWAII	HAW.	DP-F-05E(2)	1974	57	61

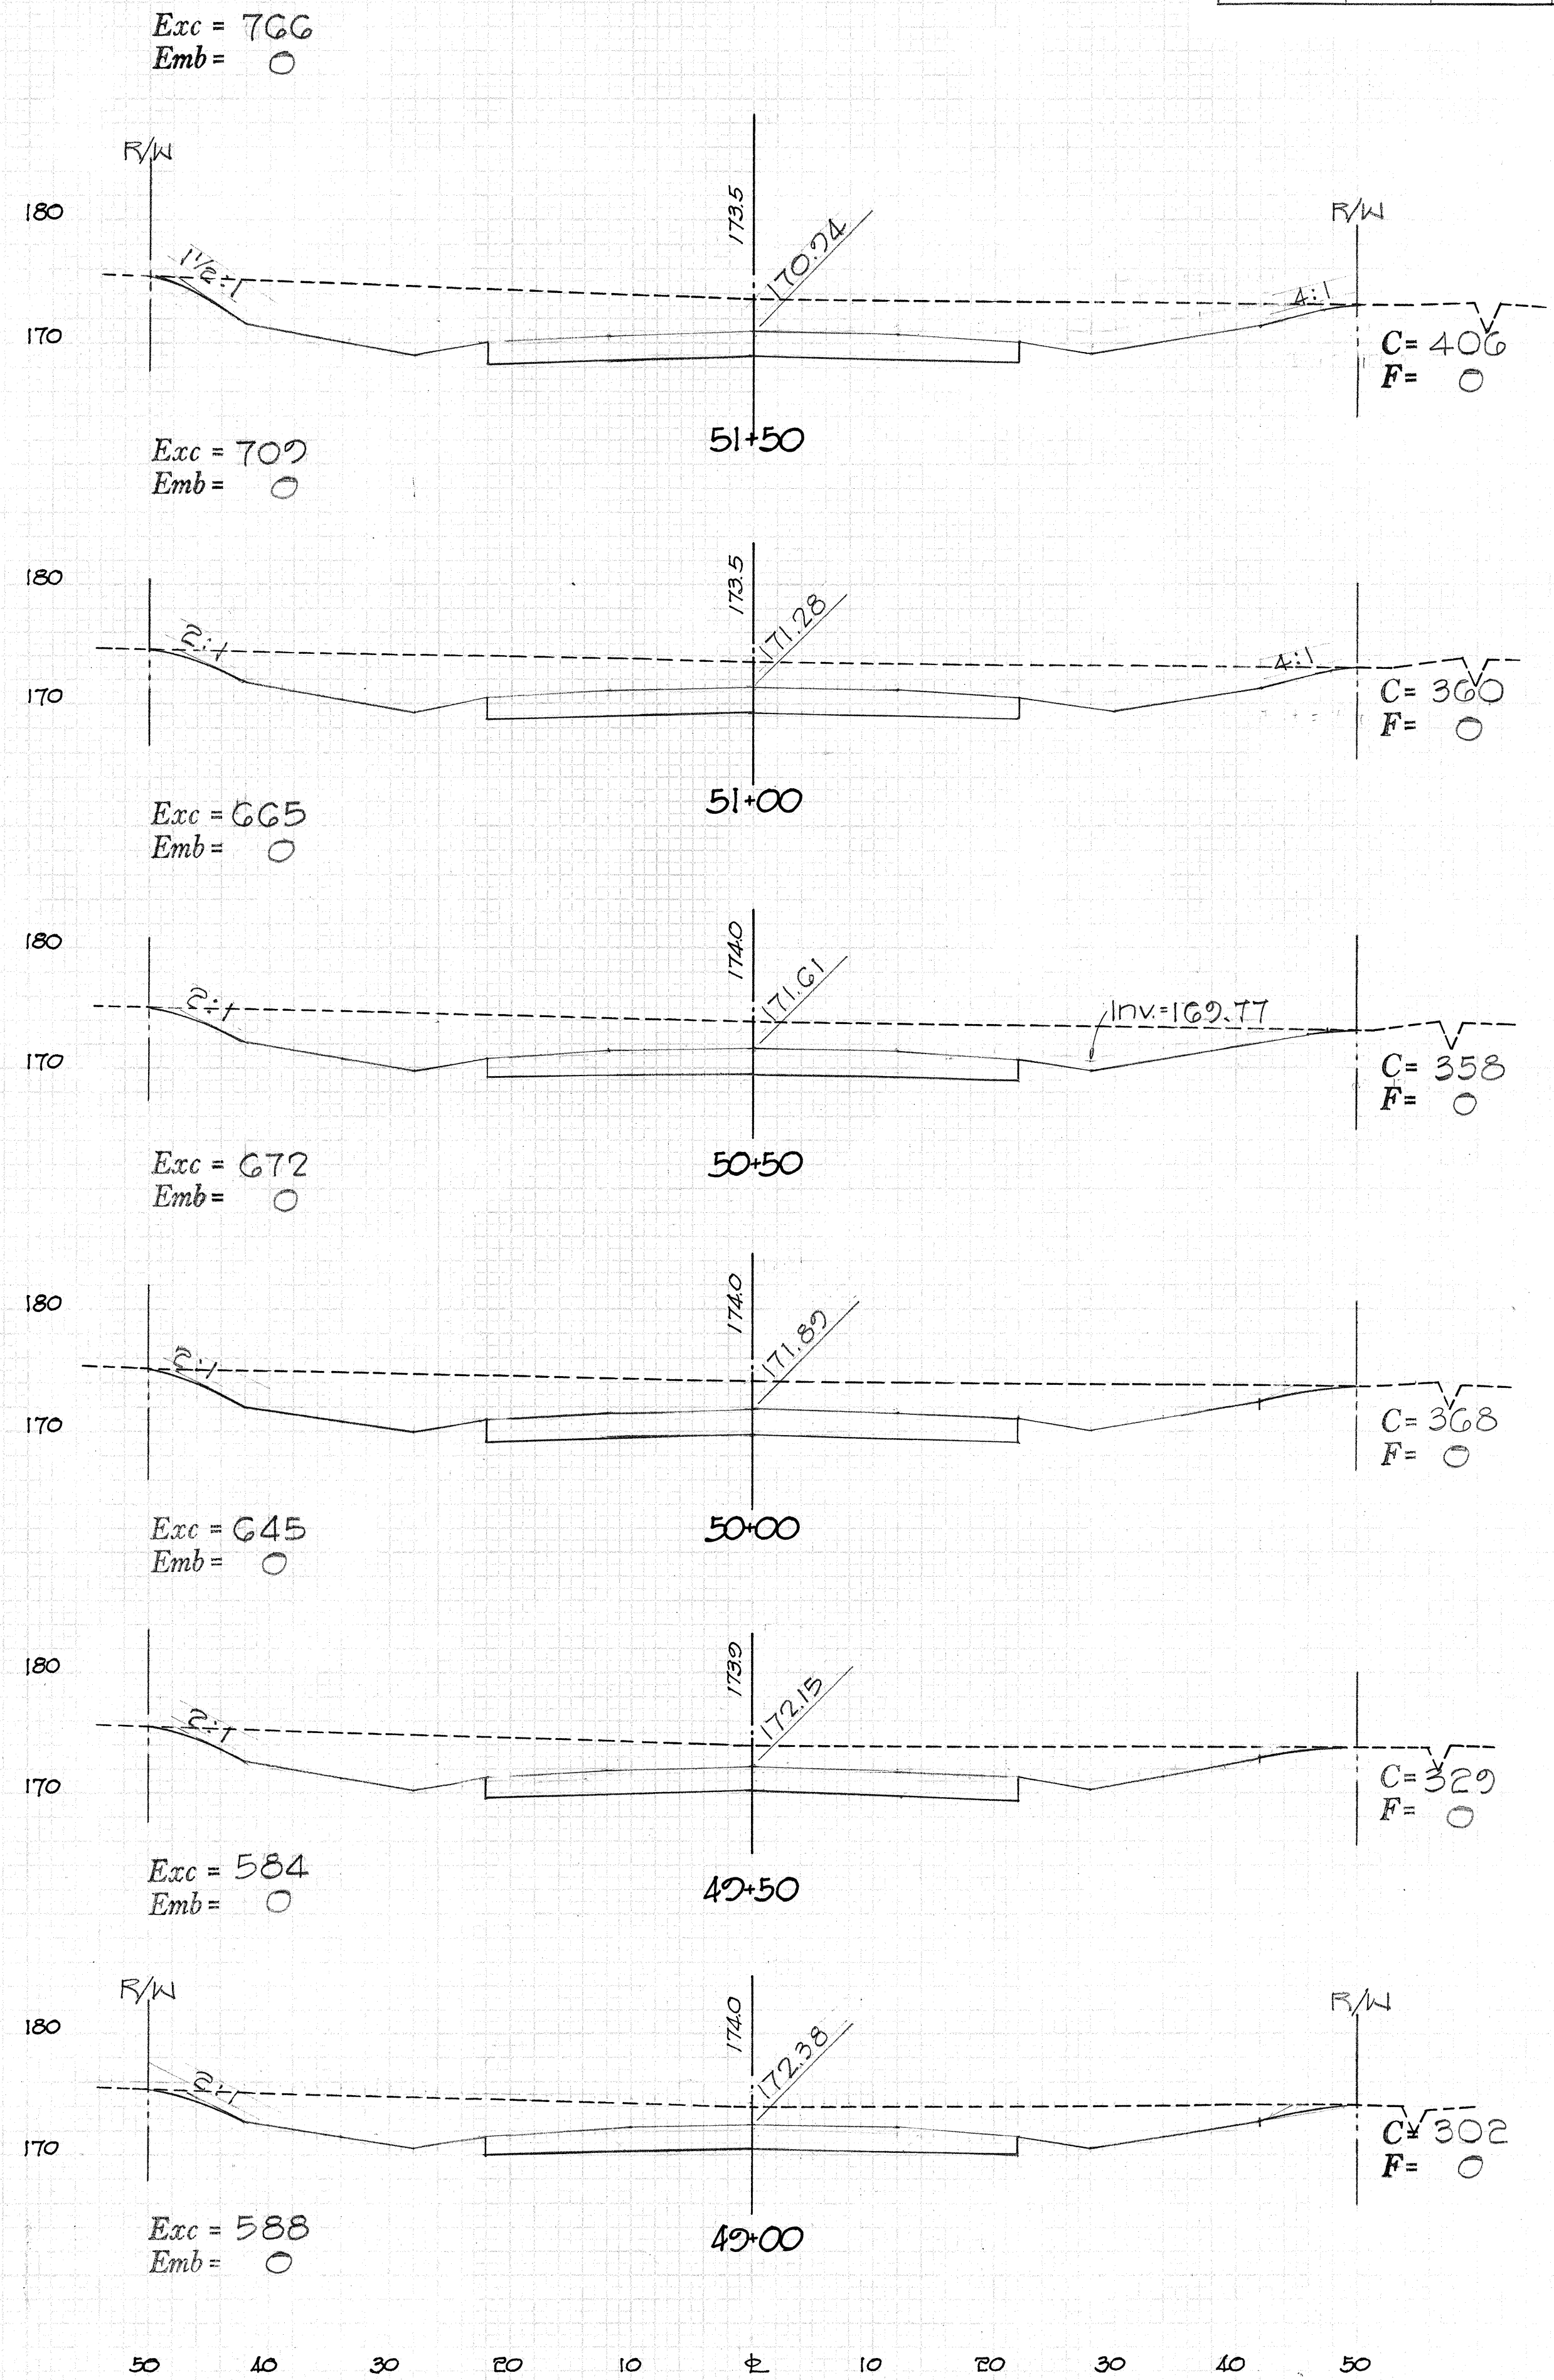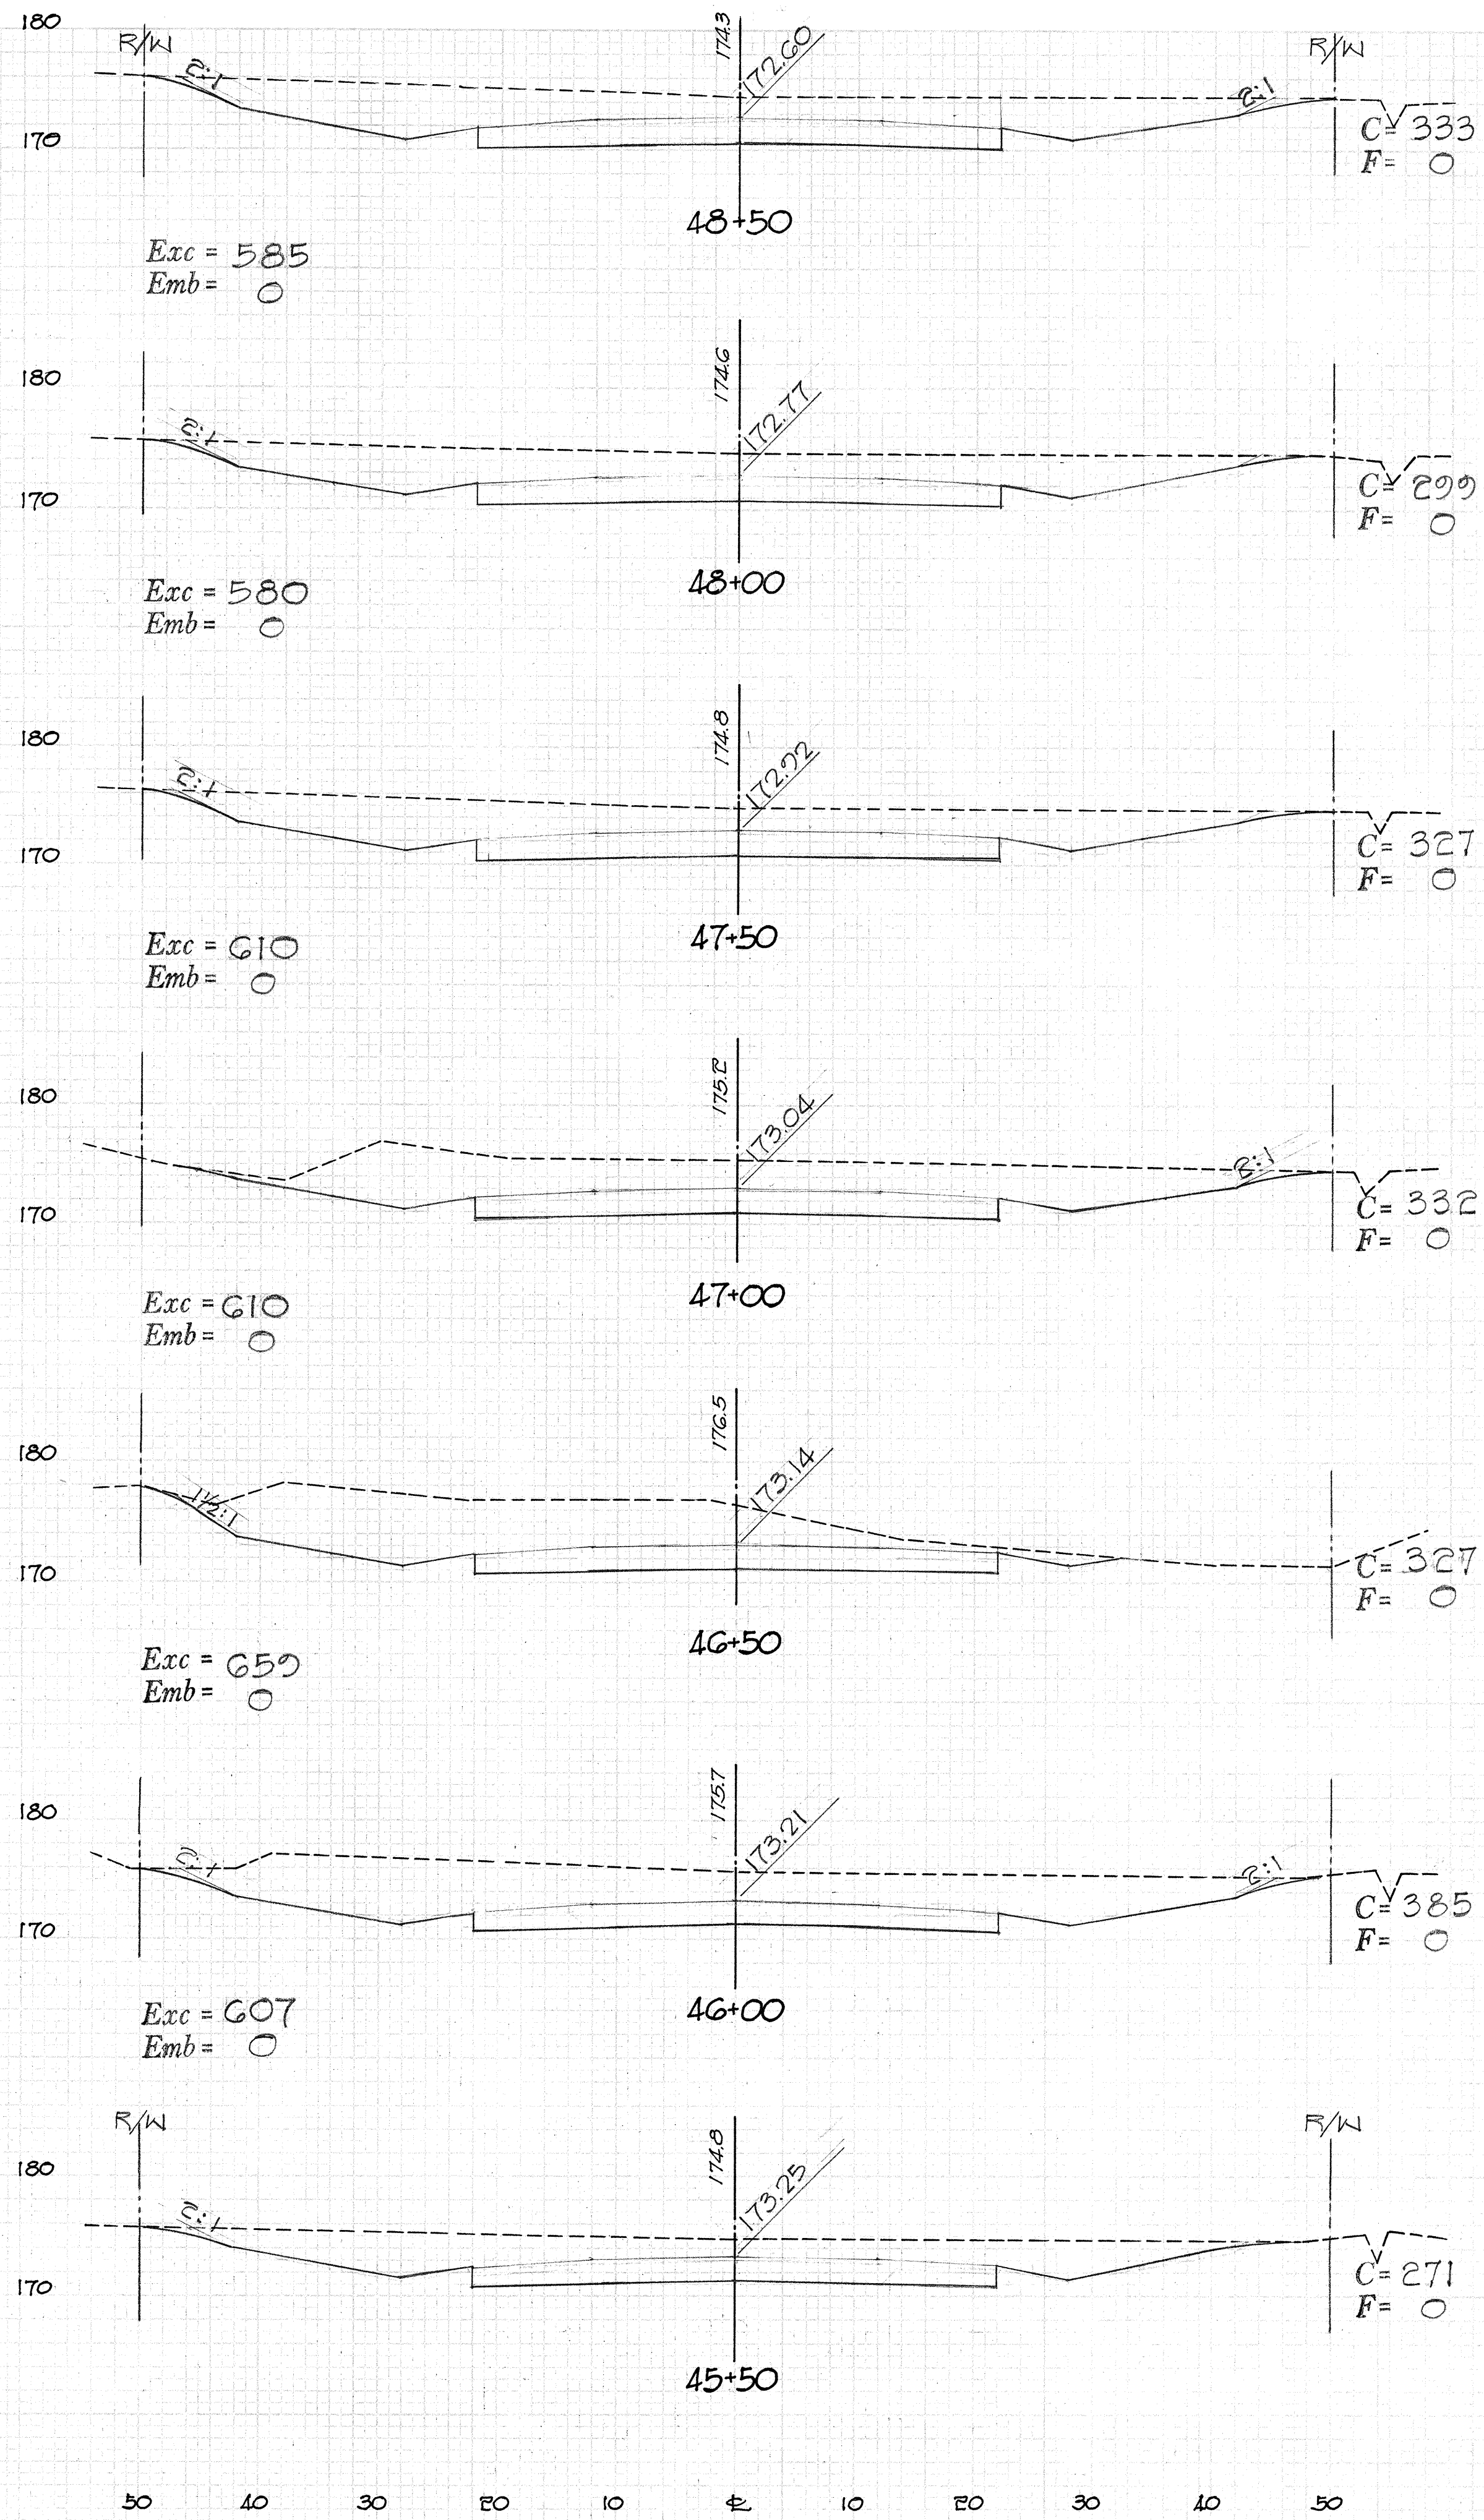



ORIGINAL	SURVEYED	BY	DATE
SURVEY	PLOTTED		
NOTE BOOK	TEMPLATE		
	AREAS		
NO.	AREAS CHECKED		

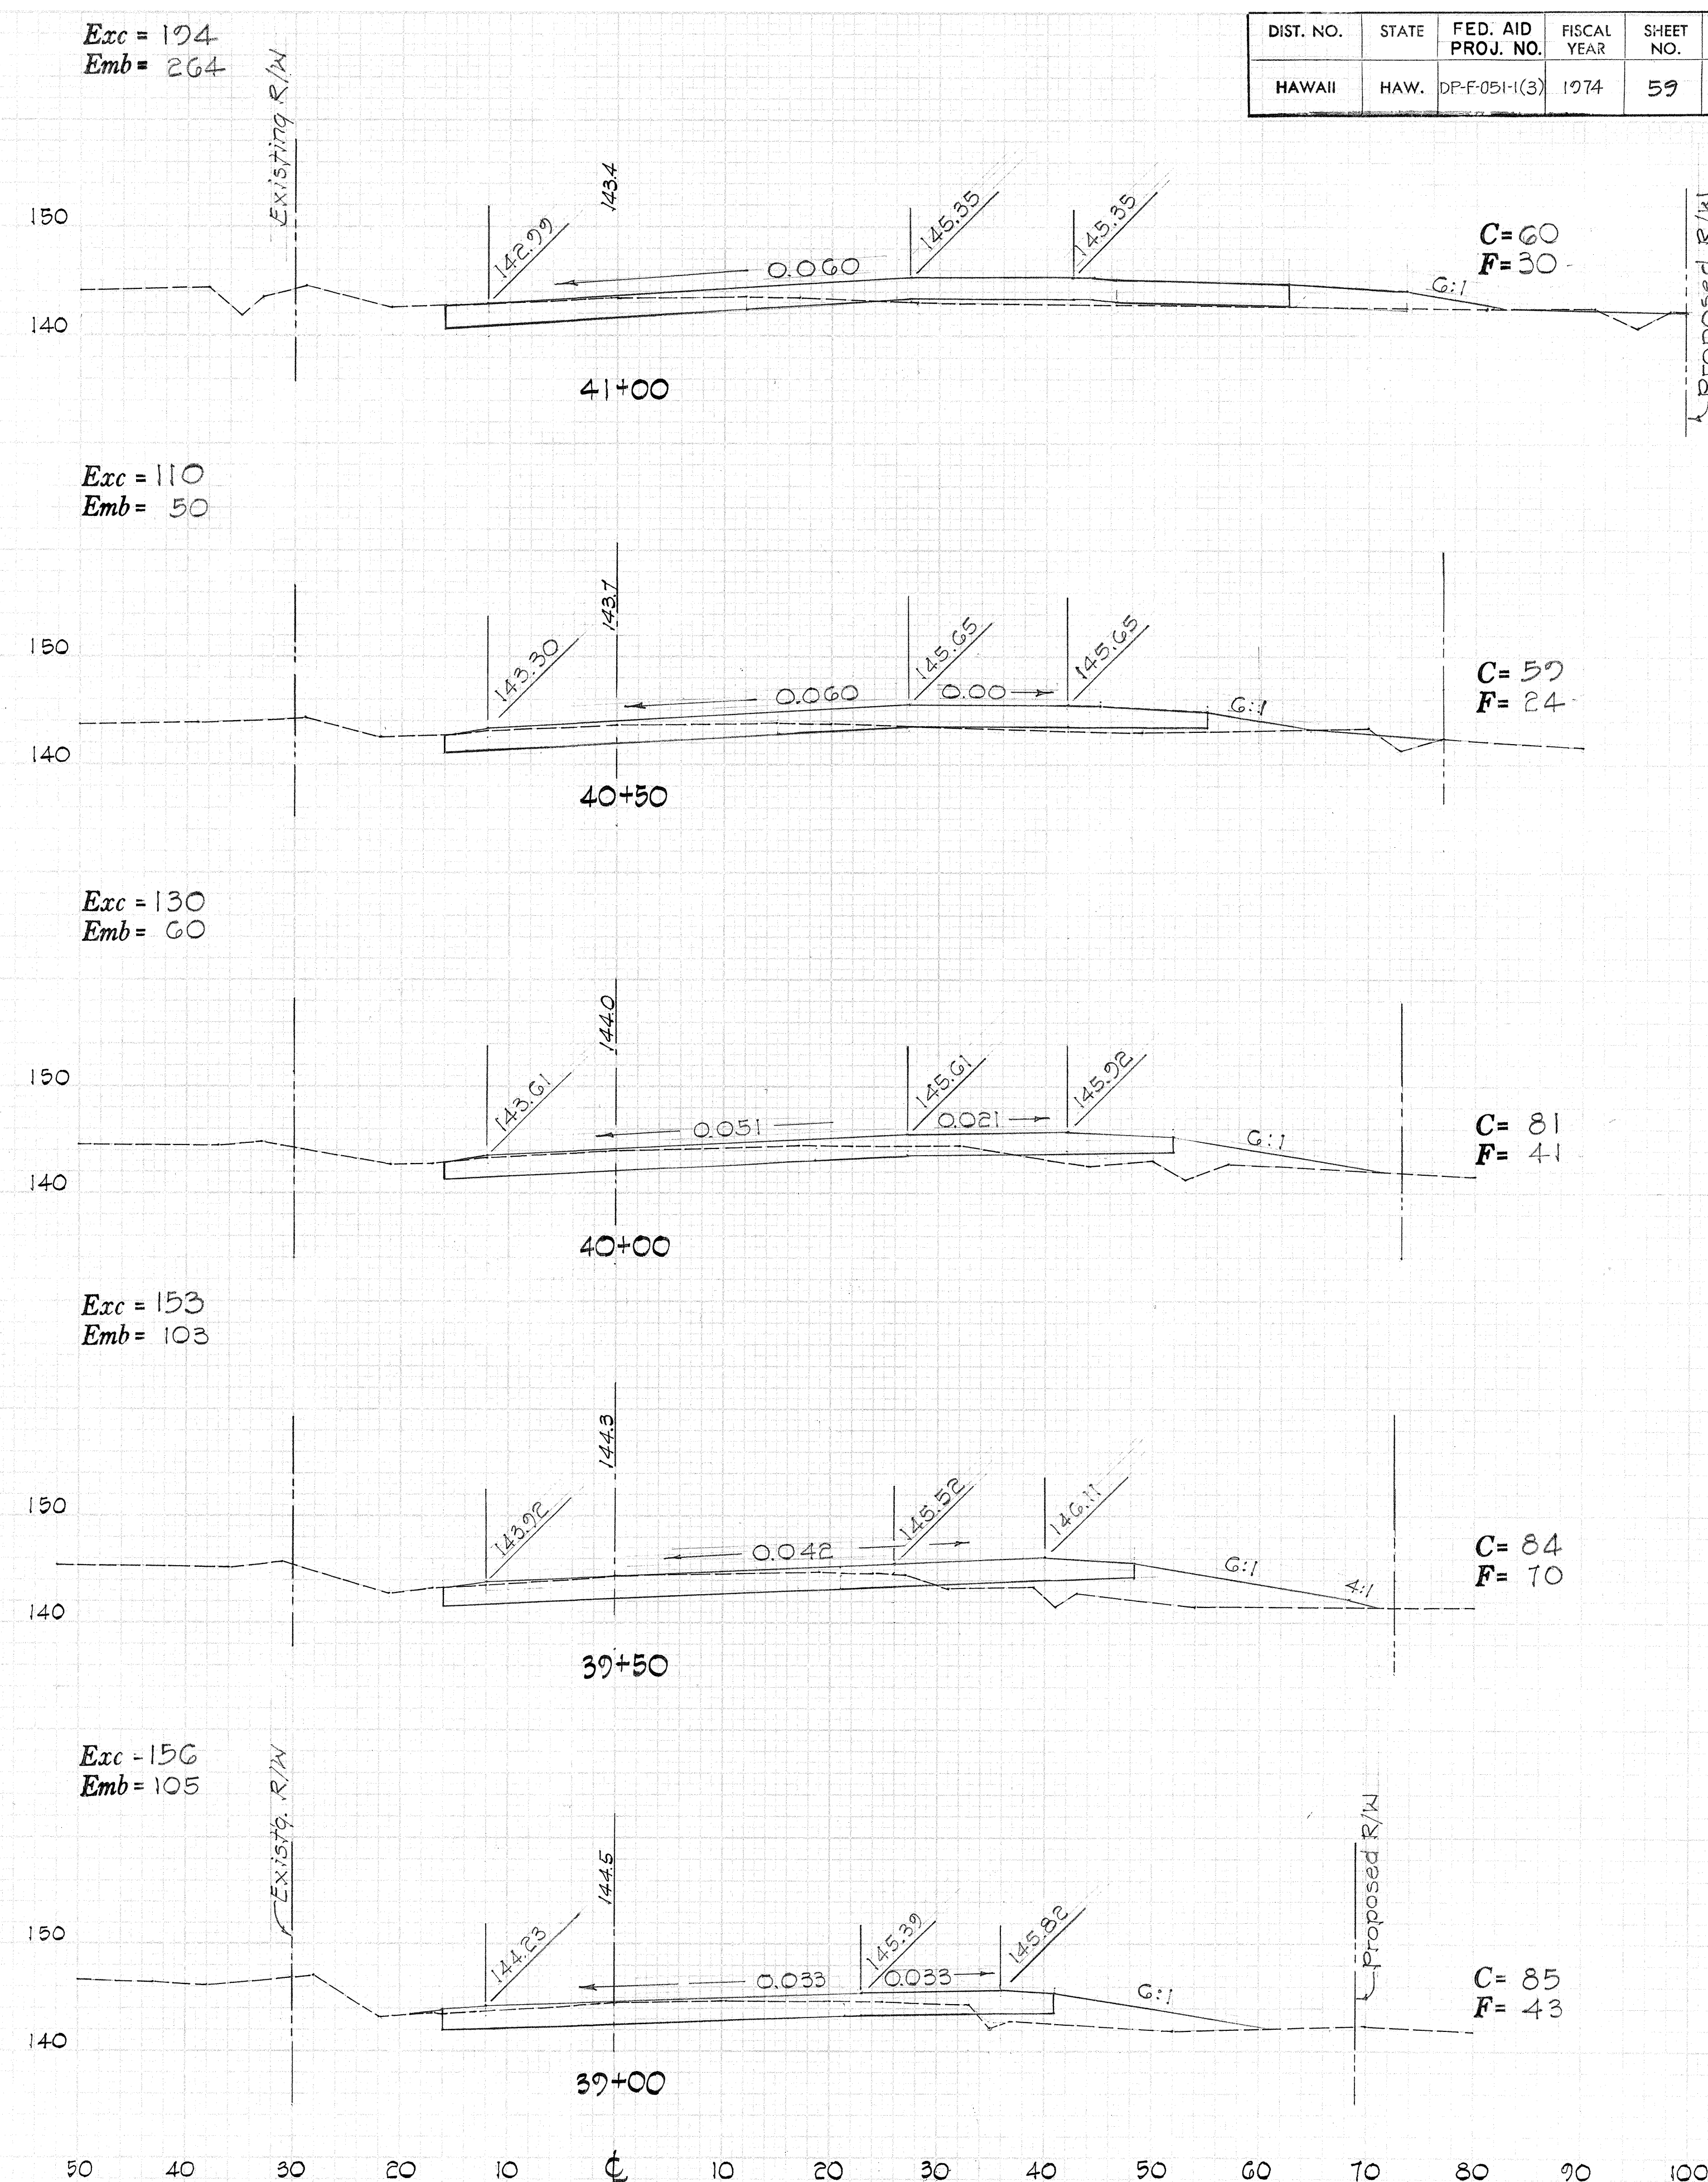

DIST. NO.	STATE	FED. AID PROJ. NO.	FISCAL YEAR	SHEET NO.	TOTAL SHEETS
HAWAII	HAW.	DP-F-051-1(3)	1974	60	61

FINAL SURVEY	DATE
BY	
NOTED	
DATE	
BY	
NOTED	
DATE	
BY	
NOTED	
DATE	

ORIGINAL SURVEY	DATE
BY	
NOTED	
DATE	
BY	
NOTED	
DATE	
BY	
NOTED	
DATE	

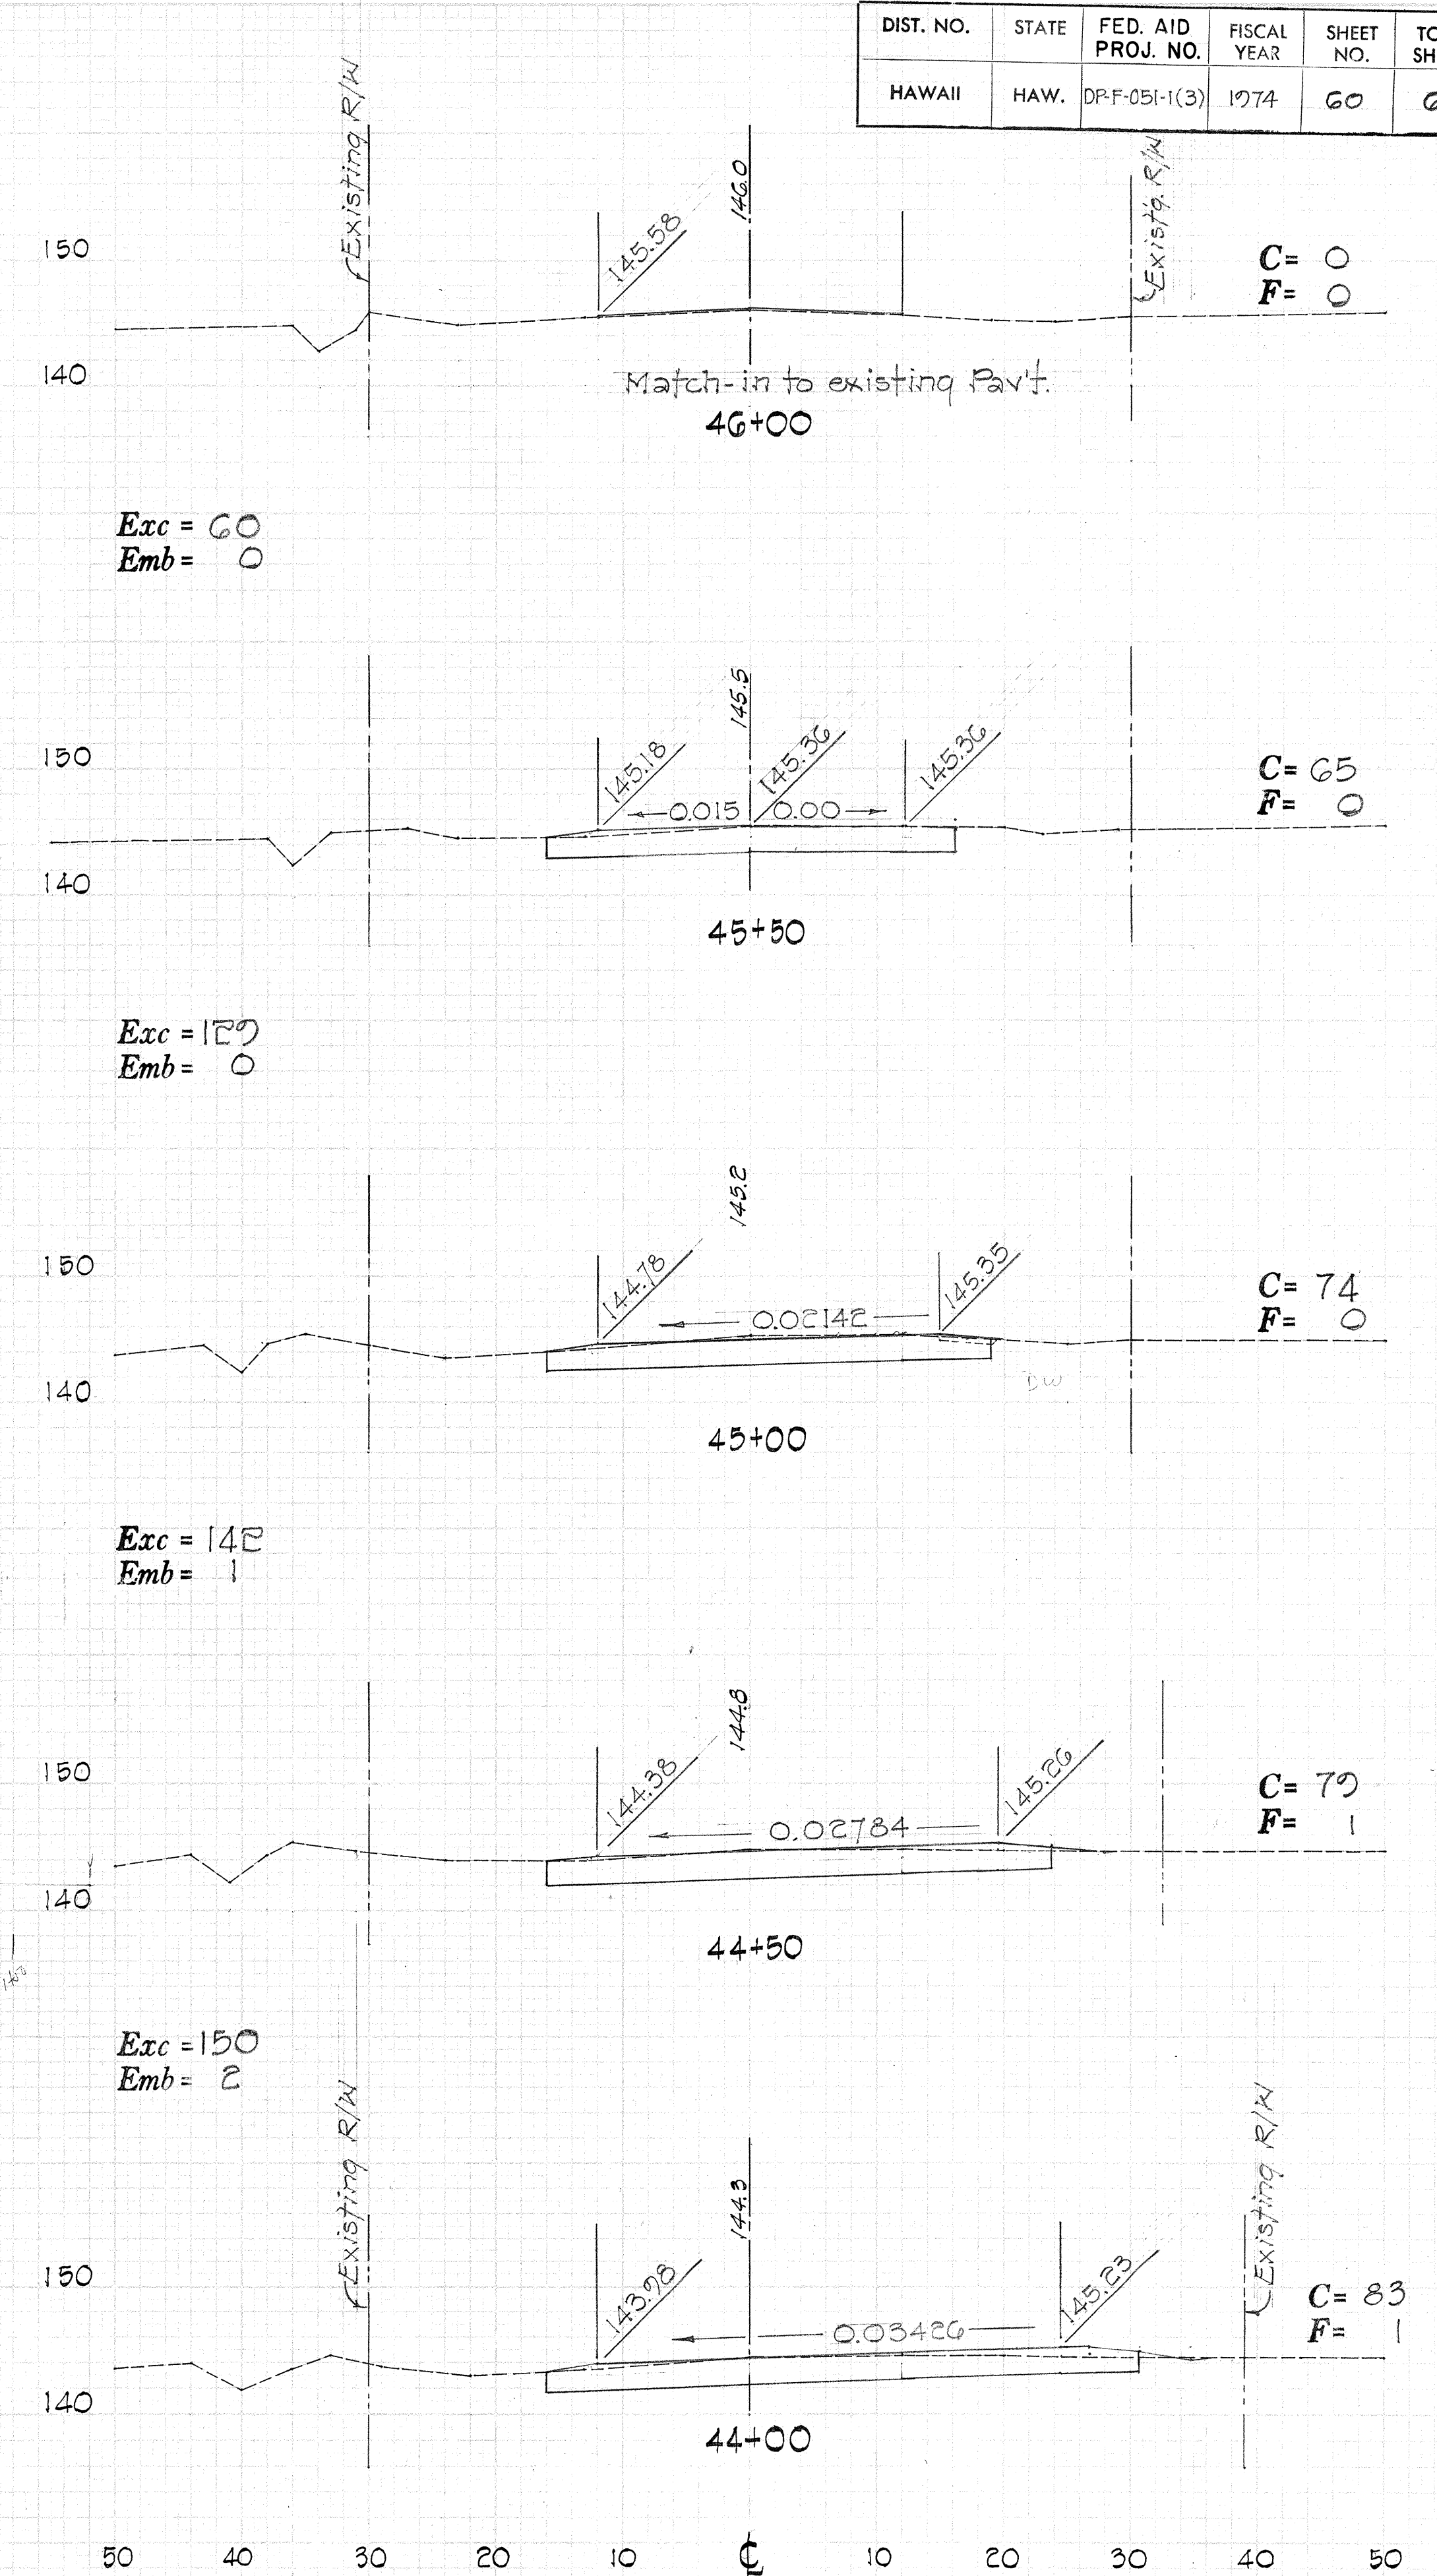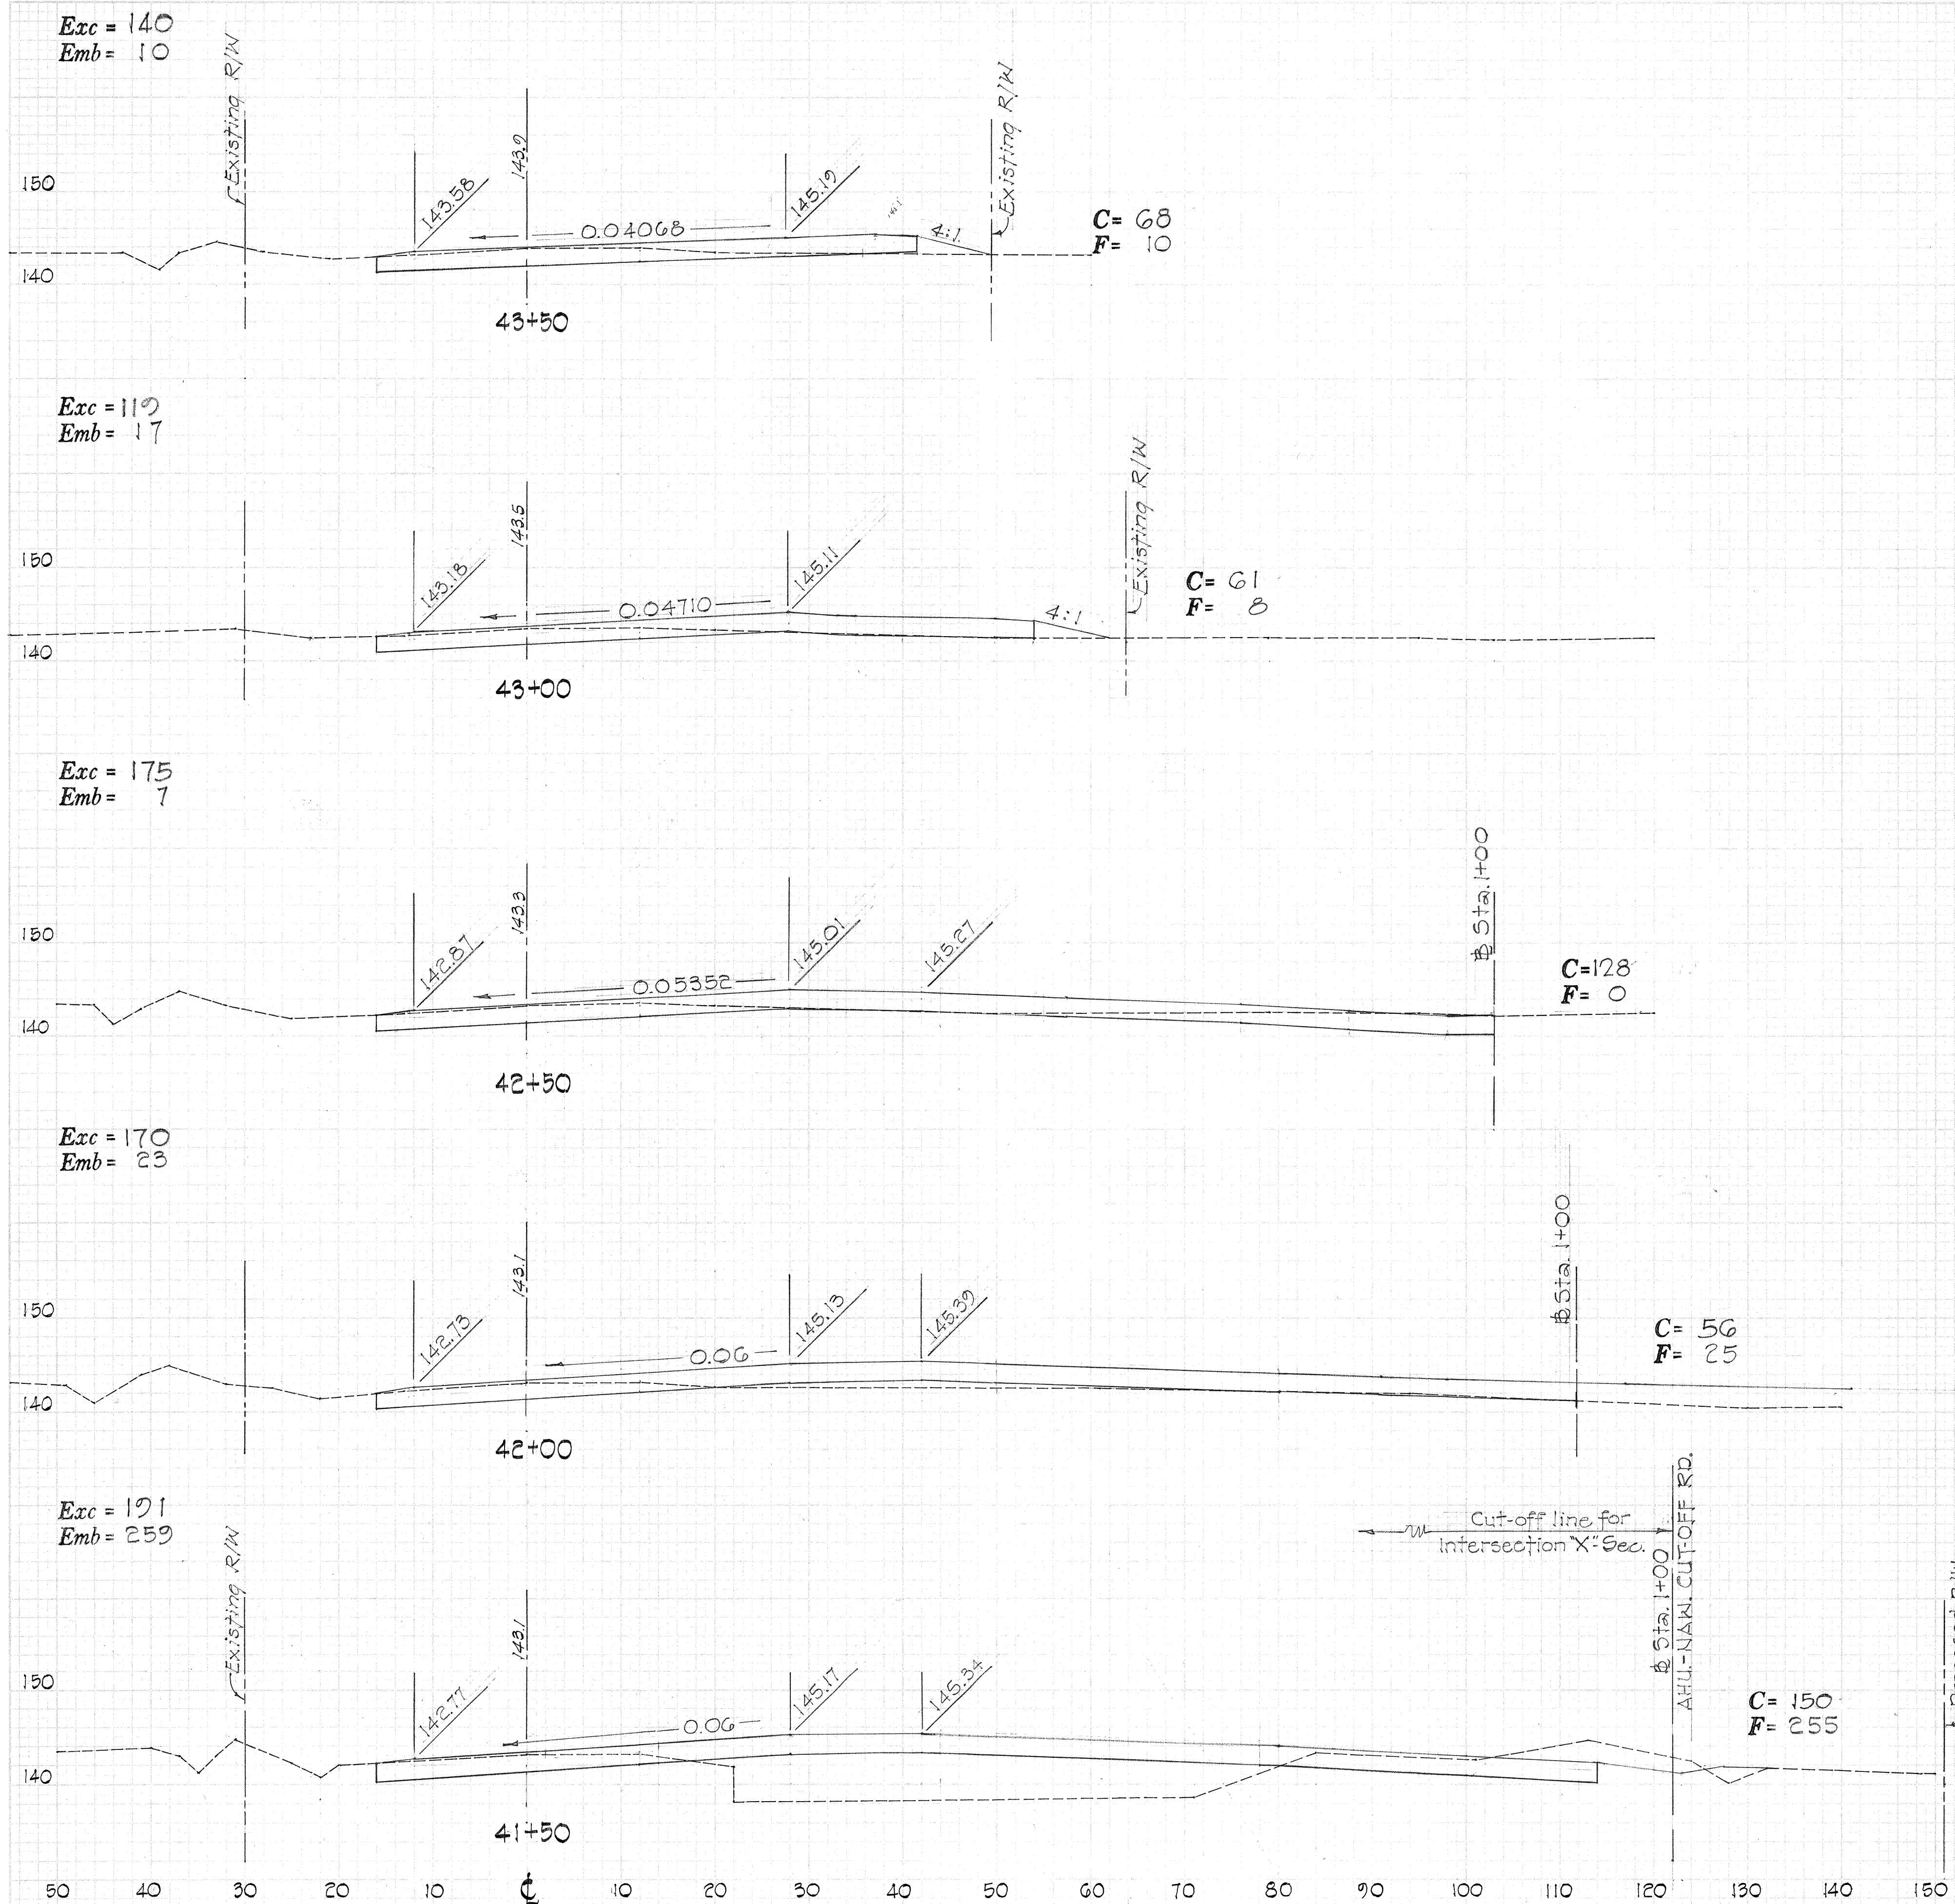

CROSS SECTION - RICE STREET

DIST. NO.	STATE	FED. AID PROJ. NO.	FISCAL YEAR	SHEET NO.	TOTAL SHEETS
HAWAII	HAW.	DPF-051-1(3)	1974	61	61

DATE: _____ BY: _____
 SURVEYED: _____
 CHECKED: _____
 REVISIONS: _____
 NO. _____

DATE: _____ BY: _____
 SURVEYED: _____
 CHECKED: _____
 REVISIONS: _____
 NO. _____

