| FED. ROAD DIST. NO. | STATE | FED. AID PROJ. NO. | FISCAL YEAR | SHEET NO. | TOTAL SHEETS |
|---|---|---|---|---|---|
| KAUAI | HAW. | HWY-K-02-23M | 2023 | 6 | 41 |

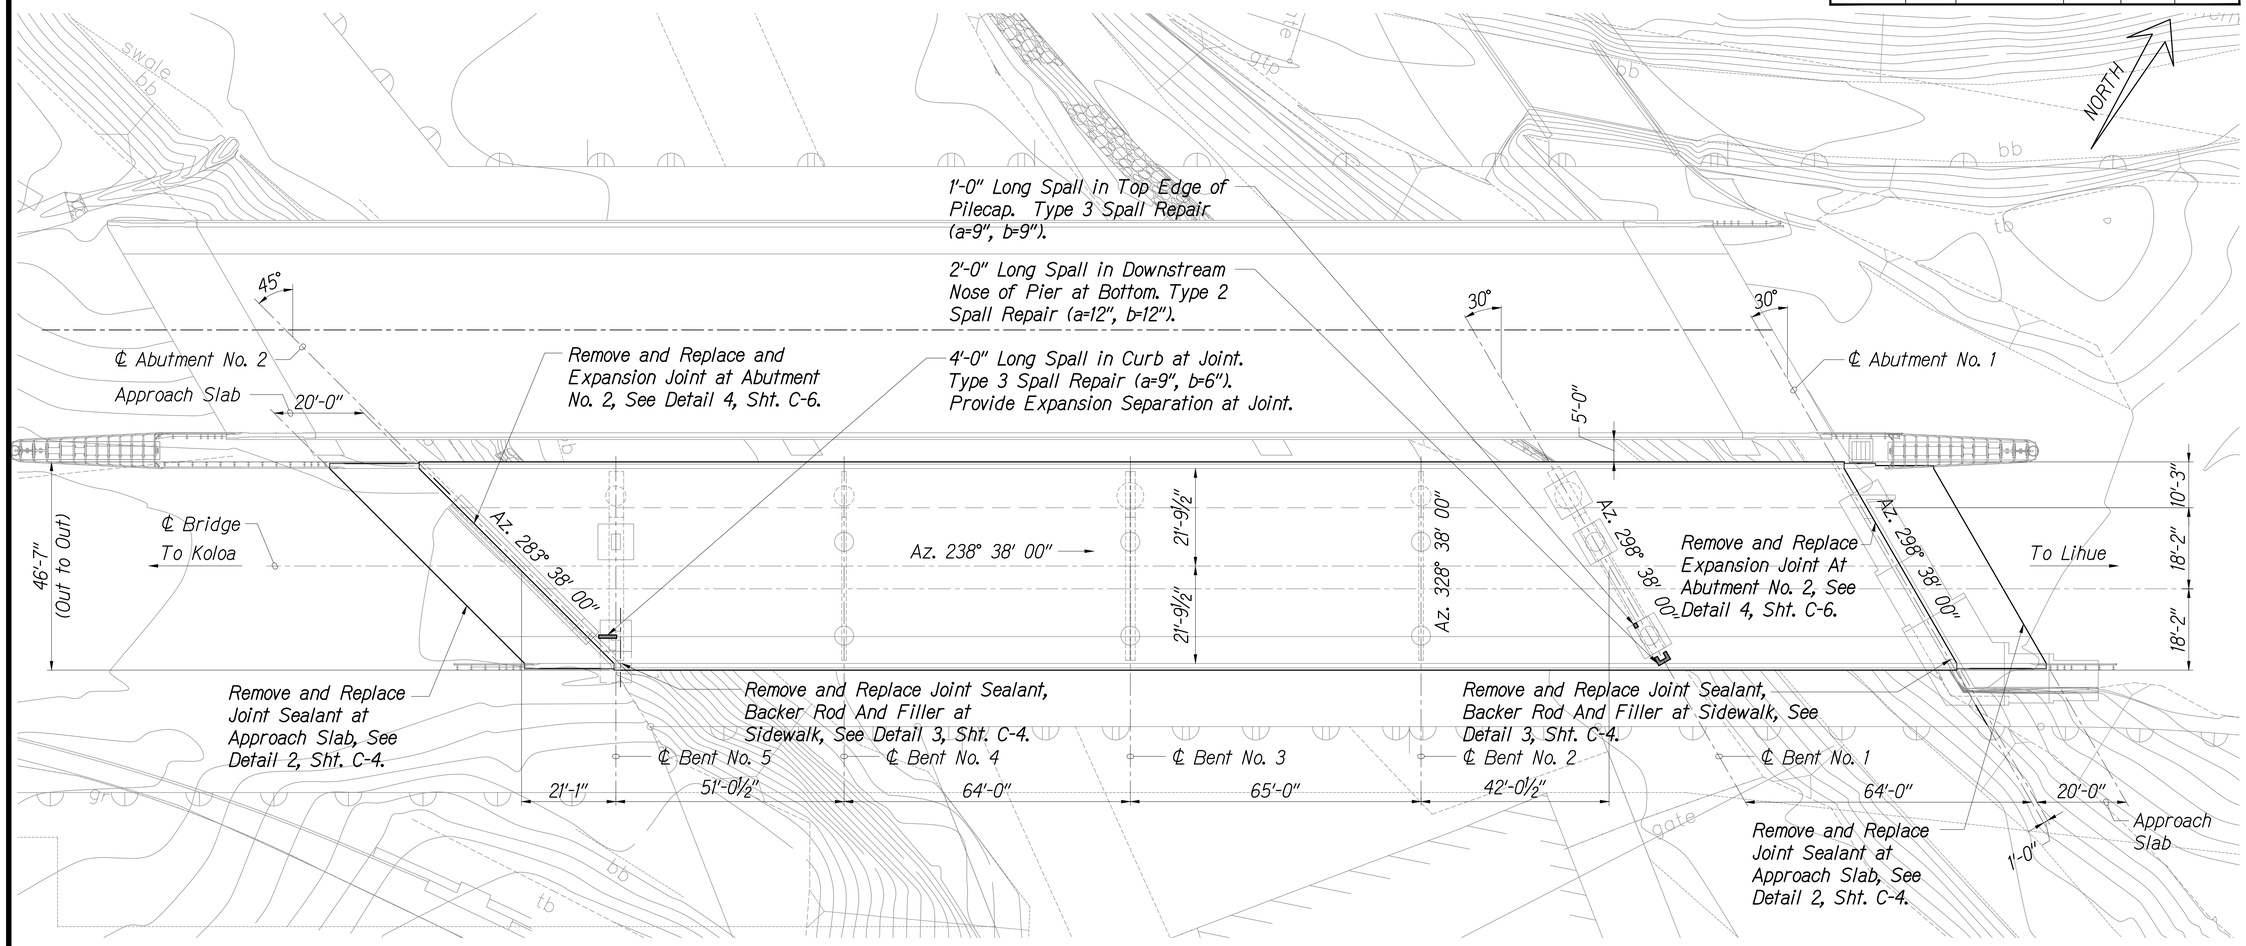


**Note:**
For Additional Notes, See Sheet C-4

**Spall Repairs:**
For Spall Repair Notes, See Sheet C-1E.
For Spall Repair Details, See Sheet C-1F.

| ORIGINAL PLAN | SURVEY PLOTTED BY | DATE |
|---|---|---|
| | SURVEY BY | |
| | PLANS PREPARED BY | |
| NOTE BOOK | TRACED BY | |
| | DESIGNED BY | |
| No. | QUANTITIES BY | |
| | CHECKED BY | |

NAWILIWILI STREAM (LIHUE MILL) BRIDGE (INBOUND) LAYOUT PLAN (1 / C-2 | C-2)

Scale: 1/16" = 1'-0"

MICHAEL P. HUNNEMANN
LICENSED PROFESSIONAL ENGINEER
No. 10393-C
HAWAII, U.S.A.

EXPIRATION DATE OF THE LICENSE 4/30/2024
THIS WORK WAS PREPARED BY ME OR UNDER MY SUPERVISION

STATE OF HAWAII
**DEPARTMENT OF TRANSPORTATION**
HIGHWAYS DIVISION

# NAWILIWILI STREAM (LIHUE MILL) BRIDGE (INBOUND) LAYOUT PLAN

MINOR BRIDGE REPAIRS AT VARIOUS LOCATIONS, PART 1
KAUAI, HAWAII
PROJECT NO. HWY-K-02-23M

Scale: As Shown Date: May 2023

C-2 SHEET No. 11 OF 41 SHEETS

P:\Drafting\2023-04-25_5135-40 kauai\5135-40_C-2.dwg, 5/23/2023 5:54:39 PM, tamanaha