FED. ROAD DIST. NO.	STATE	FED. AID PROJ. NO.	FISCAL YEAR	SHEET NO.	TOTAL SHEETS
KAUAI	HAW.	HWY-K-02-23M	2023	7	41

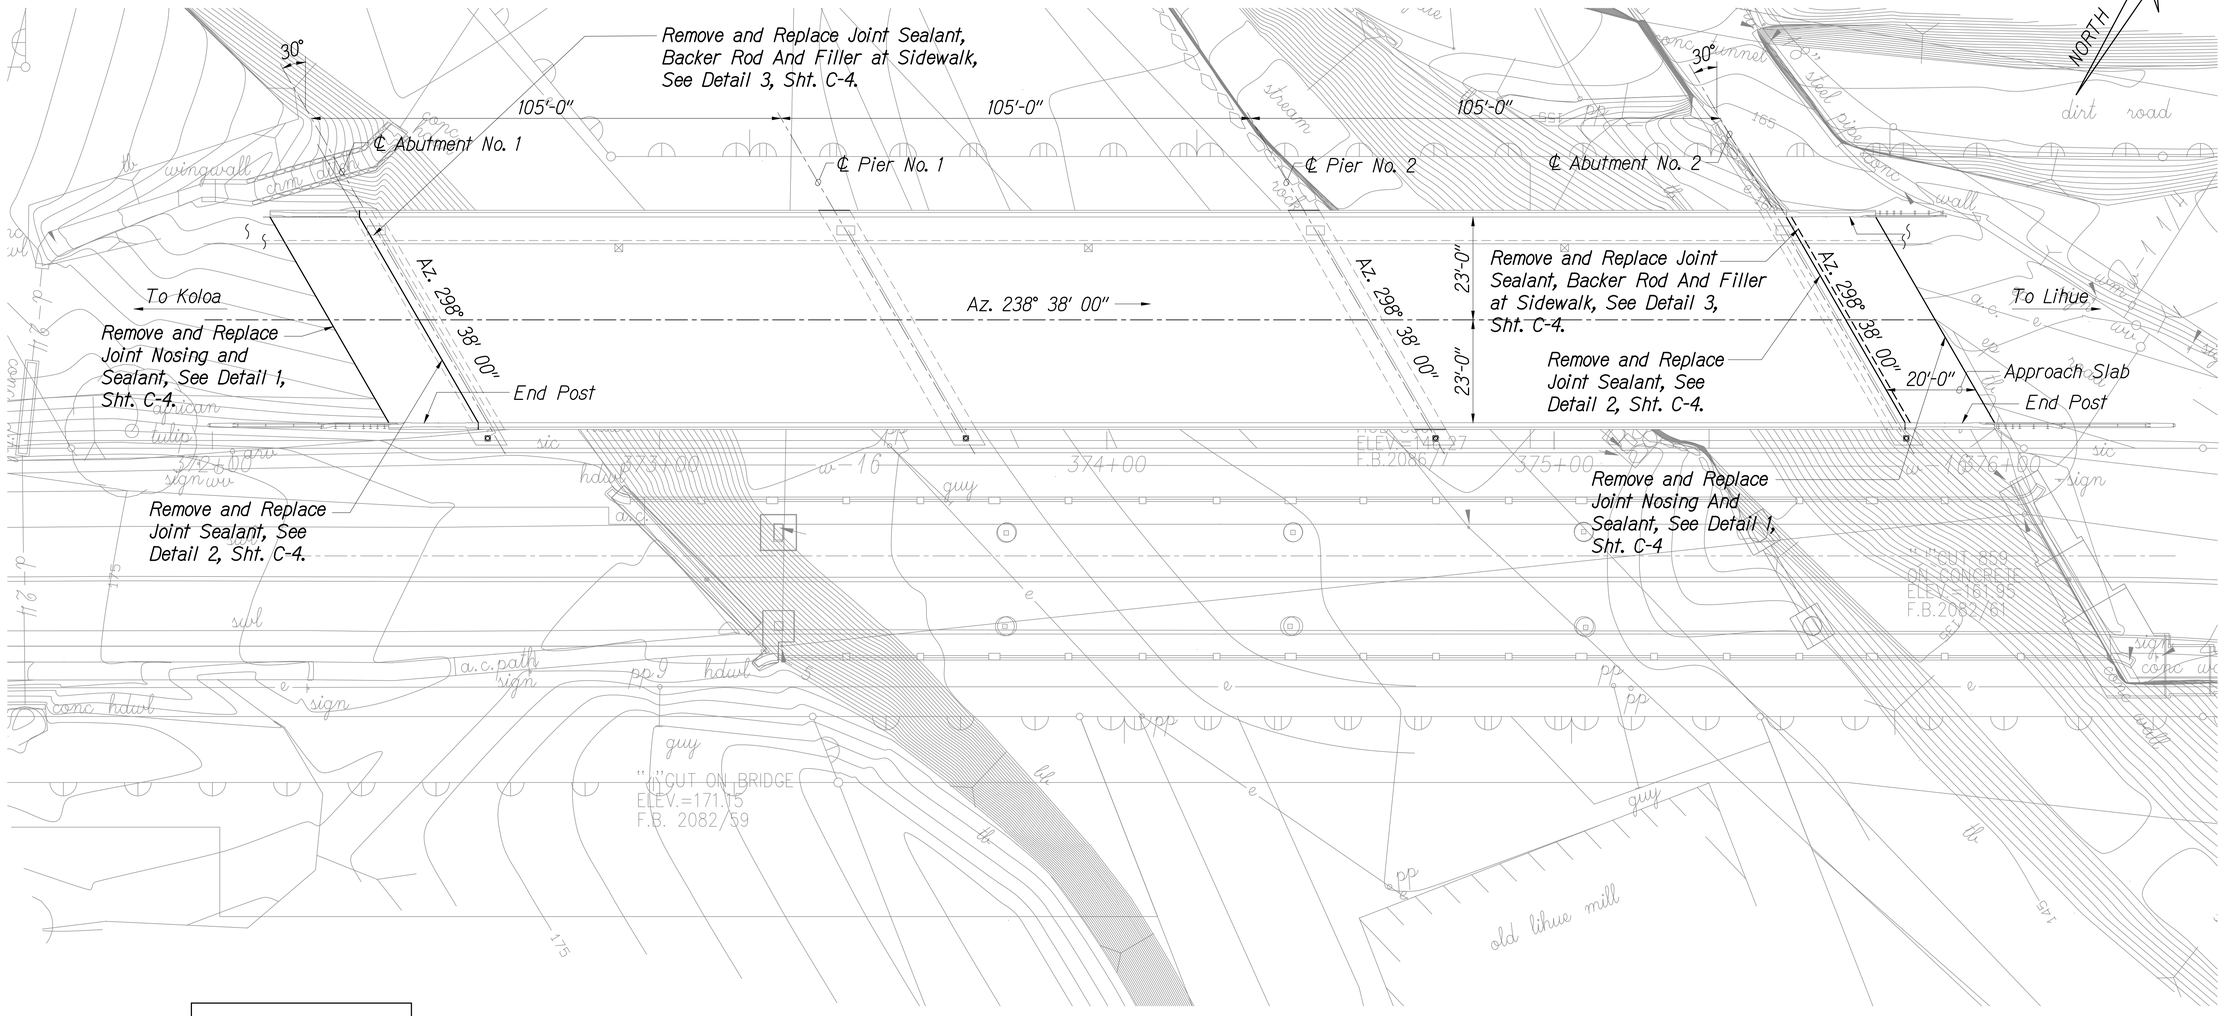

Note:
For Additional Notes, See Sheet C-4

Spall Repairs:
For Spall Repair Notes, See Sheet C-1E.
For Spall Repair Details, See Sheet C-1F.

ORIGINAL PLANS	SURVEY PLOTTED BY	DATE
	SURVEY BY	
	TRACED BY	
NOTE BOOK	DESIGNED BY	
	QUANTITIES BY	
No.	CHECKED BY	

NAWILIWILI STREAM (LIHUE MILL) BRIDGE (OUTBOUND) LAYOUT PLAN

Scale: 1/16" = 1'-0"

1
C-3 | C-3

MICHAEL P. HUNNEMANN
LICENSED PROFESSIONAL ENGINEER
No. 10393-C
HAWAII, U.S.A.

EXPIRATION DATE OF THE LICENSE 4/30/2024
THIS WORK WAS PREPARED BY ME OR UNDER MY SUPERVISION

STATE OF HAWAII
DEPARTMENT OF TRANSPORTATION
HIGHWAYS DIVISION

NAWILIWILI STREAM (LIHUE MILL) BRIDGE (OUTBOUND) LAYOUT PLAN

MINOR BRIDGE REPAIRS AT VARIOUS LOCATIONS, PART 1
KAUAI, HAWAII
PROJECT NO. HWY-K-02-23M

Scale: As Shown Date: May 2023

P:\Drafting\2023-04-25_5135-40 kauai\5135-40_C-3.dwg, 5/23/2023 5:54:46 PM, tamanaha