INDEX TO DRAWINGS	
SHEET NO.	DESCRIPTION

FED. ROAD DIST. No.	STATE	PROJ. No.	FISCAL YEAR	SHEET No.	TOTAL SHEETS
HAWAII	HAW.	BD-63-359	1966	1	1

STATE OF HAWAII

DEPARTMENT OF TRANSPORTATION

HIGHWAYS DIVISION

PLAN FOR

PAVING OF A PORTION OF WAILUA FALLS LOOP ROAD

CONNECTION TO KUAMOO ROAD

PROJECT NO. BD-63-359

DISTRICT OF KAWAIHAU

ISLAND OF KAUAI

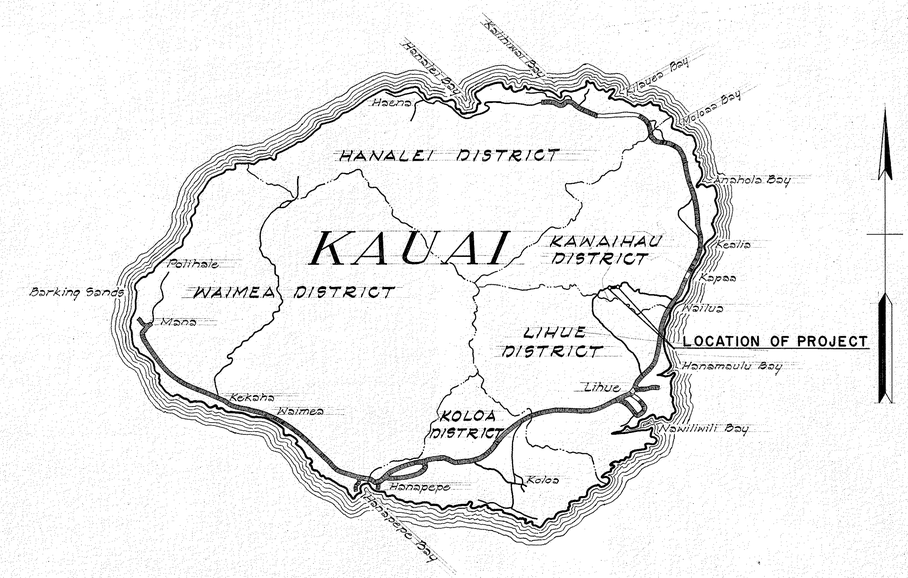

FEDERAL AID PROJECTS PREVIOUSLY CONSTRUCTED OR UNDER CONSTRUCTION

CONVENTIONAL SIGNS

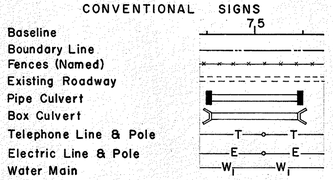

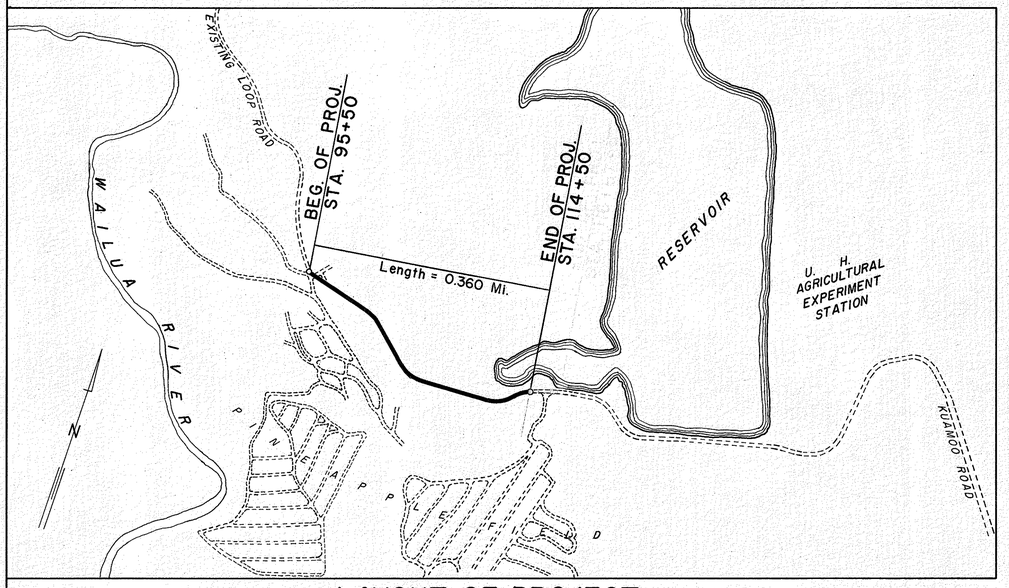

LAYOUT OF PROJECT

SCALE: 1" = 500'

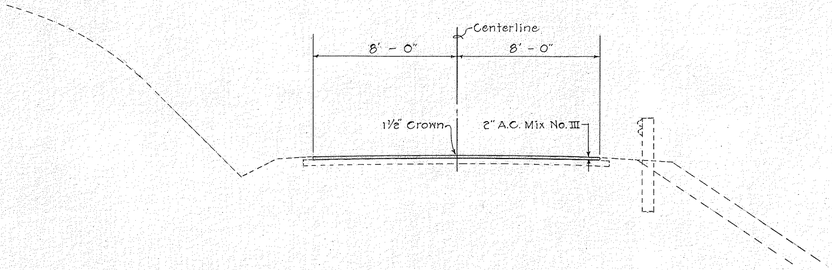

TYPICAL ROAD SECTION

SCALE: ¼" = 1' - 0"

APPROVED: DATE 7-1-66

for DIRECTOR OF TRANSPORTATION

R. Terada