INDEX TO DRAWINGS	
SHEET No	DESCRIPTION
1	Title Sheet
2	Typical Section
3 - 4	Plans

FED. ROAD DIST. NO.	STATE	FED. AID PROJ. NO.	FISCAL YEAR	SHEET NO.	TOTAL SHEETS
HAWAII	HAW	12G(2)	1938	1	4

TERRITORY OF HAWAII
TERRITORIAL HIGHWAY DEPARTMENT
HONOLULU T.H.

PLANS OF ROADSIDE LANDSCAPING

KAUAI BELT ROAD

FEDERAL AID PROJECT NO. 12G (2)

DISTRICT OF LIHUE
ISLAND OF KAUAI

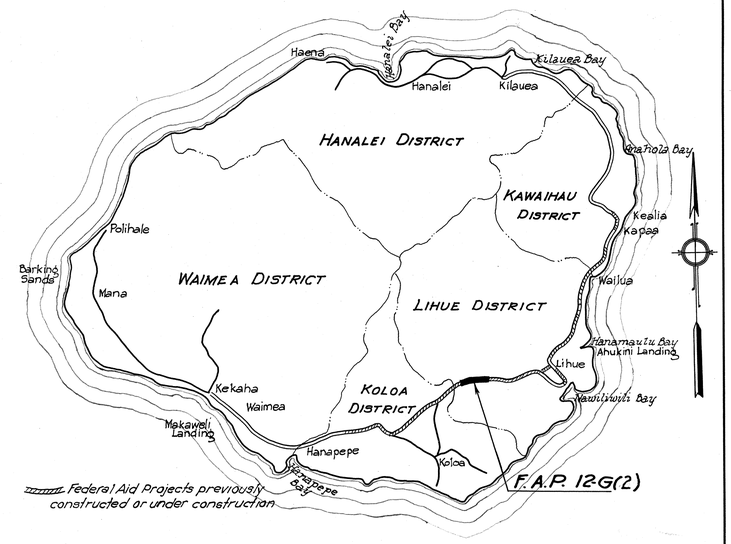

ISLAND OF KAUAI

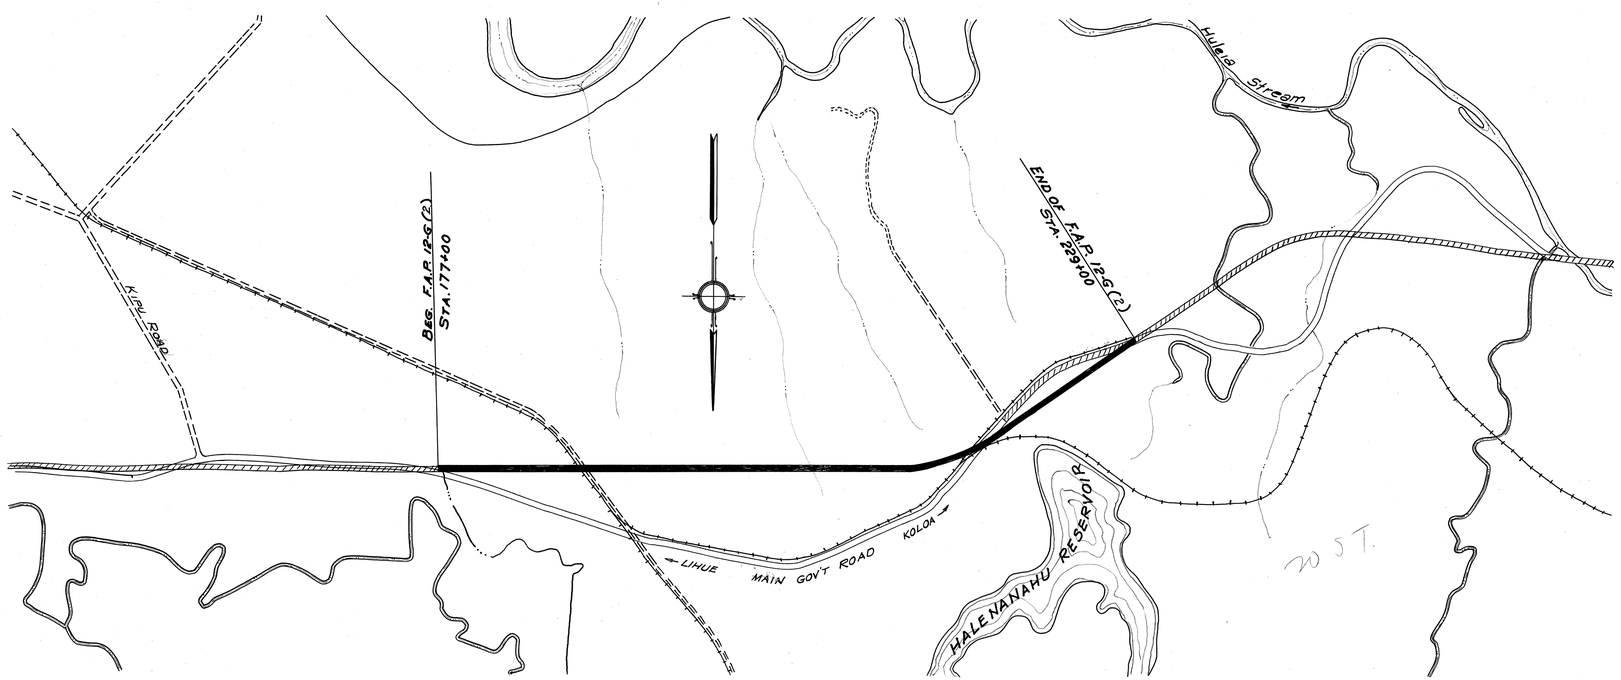

LAYOUT OF PROJECT

SCALE 1 INCH = 500 FEET
GROSS AND NET LENGTH = 0.981 MILES

ORIGINAL PLAN	
SURVEY PLOTTED BY	DATE
DESIGNED BY	" "
DRAWN BY	" "
TRACED BY	" "
NOTE BOOK	QUANTITIES BY
	QUANTITIES CHECKED BY
No.	CHECKED BY

APPROVED
Louis E. Cain
DATE Feb 28 1938
TERRITORIAL HIGHWAY ENGINEER.

RECOMMENDED FOR APPROVAL
Jack Moskowitz NOV 7 1938
PRINCIPAL HIGHWAY ENGINEER, Bu. of Pub. Rds.

RECOMMENDED FOR APPROVAL
NOV 28 1938 L. I. EWES PER SENIOR HIGHWAY ENGINEER
CHIEF ENGINEER, Bu. of Pub. Rds.

APPROVED.
APPROVED: R. E. Tomms
CHIEF, DIVISION OF DESIGN
CHIEF, Bureau of Public Roads

4447.1

K & E CO., N.Y.
IMPERIAL TRACING CLOTH
PRINTED ON