INDEX TO DRAWINGS	
SHEET No	DESCRIPTION
1	Title Sheet
2	Typical Section
3 - 5	Plans

FED. ROAD DIST. NO.	STATE	FED. AID PROJ. NO.	FISCAL YEAR	SHEET NO.	TOTAL SHEETS
HAWAII	HAW.	12-H	1938	1	5

TERRITORY OF HAWAII
TERRITORIAL HIGHWAY DEPARTMENT
HONOLULU T.H.

PLANS OF ROADSIDE LANDSCAPING

KAUAI BELT ROAD

FEDERAL AID PROJECT NO. 12H

KOLOA & LIHUE DISTRICTS
ISLAND OF KAUAI

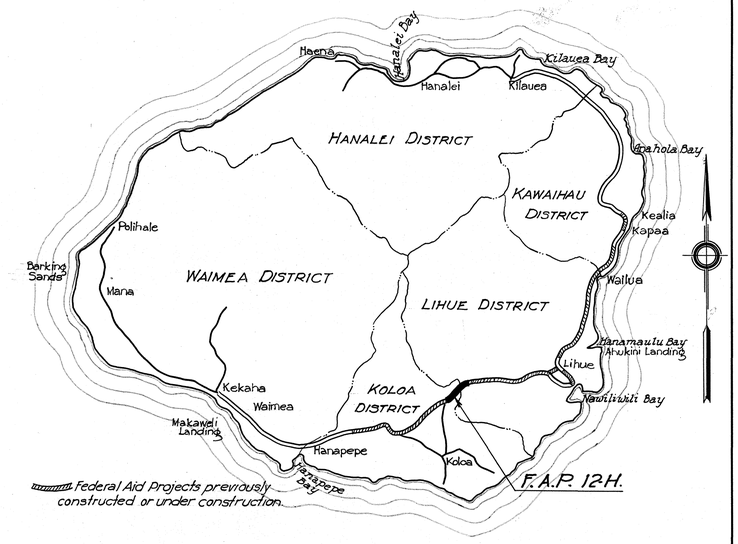

ISLAND OF KAUAI

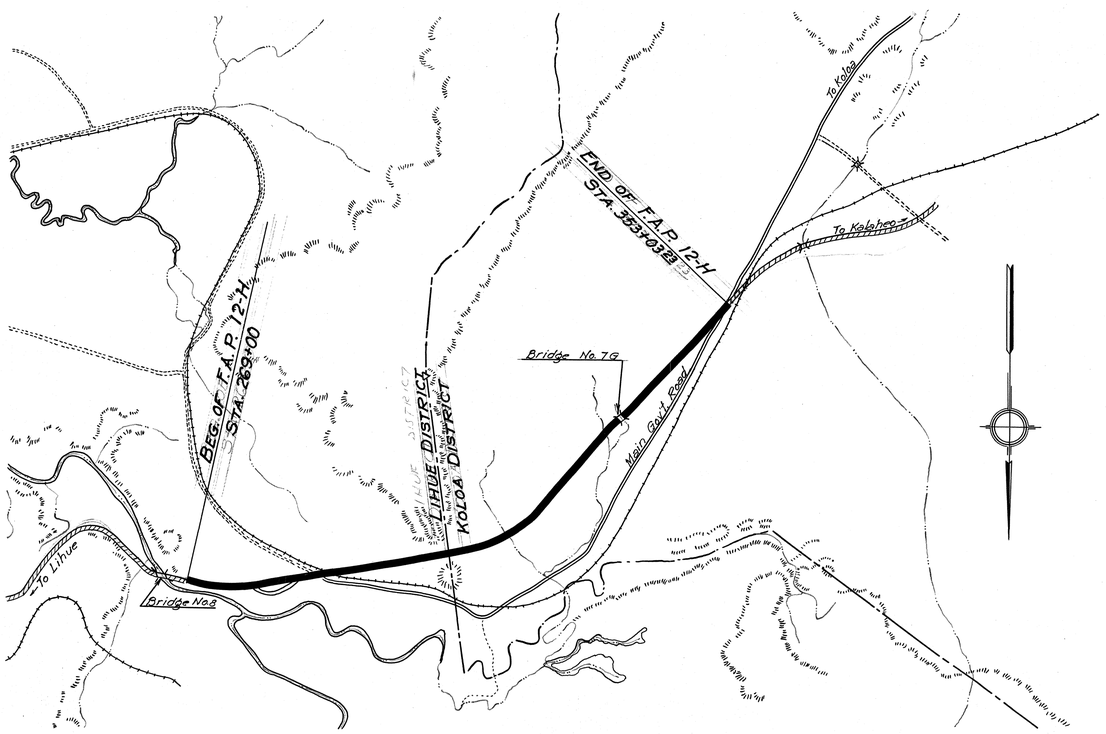

LAYOUT OF PROJECT

Scale 1:12000

GROSS LENGTH = 1.592 MI.
BRIDGE (over 20' span) = 0.007 MI.
NET LENGTH ROADWAY = 1.585 MI.

ORIGINAL PLAN		
	SURVEY PLOTTED BY	DATE
	DESIGNED BY	"
	DRAWN BY	"
	TRACED BY	"
NOTE BOOK	QUANTITIES BY	"
	QUANTITIES CHECKED BY	"
No.	CHECKED BY	"

APPROVED
Louis Pelaez
DATE Feb. 23 1938
TERRITORIAL HIGHWAY ENGINEER

RECOMMENDED FOR APPROVAL
[redacted]
PRINCIPAL HIGHWAY ENGINEER, Bu. of Pub. Rds.

RECOMMENDED FOR APPROVAL
[redacted]
CHIEF ENGINEER, Bureau of Public Roads.

APPROVED
[redacted]
CHIEF, Bureau of Public Roads

4446.1