FED. ROAD DIST. NO.	STATE	PROJ. NO.	FISCAL YEAR	SHEET NO.	TOTAL SHEETS
HAWAII	HAW.	50DE-01-8GM	1986	5	12

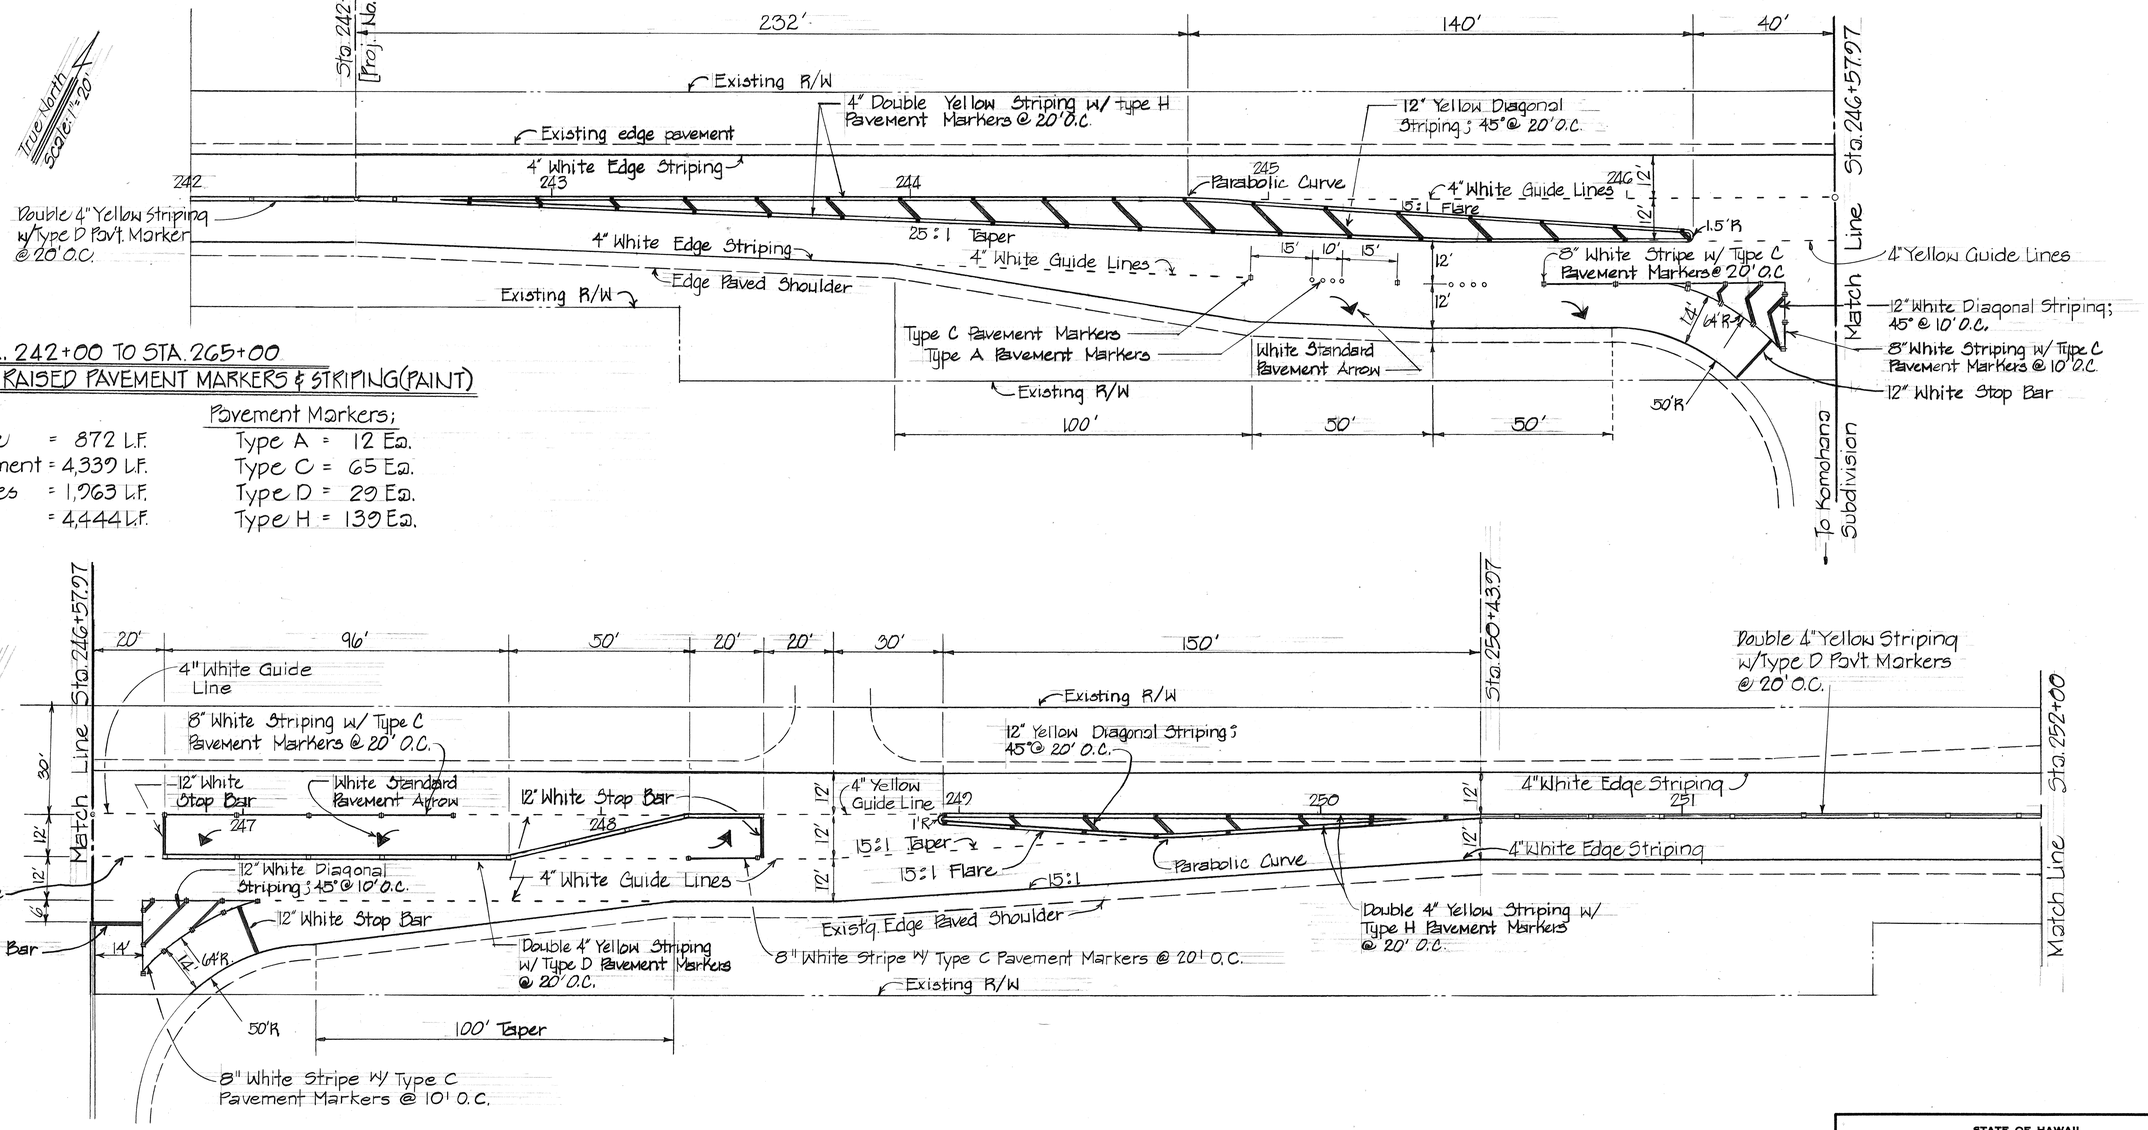

STA. 242+00 TO STA. 265+00

SUMMARY- RAISED PAVEMENT MARKERS & STRIPING (PAINT)

Striping:		Pavement Markers:	
Centerline	= 872 L.F.	Type A	= 12 Ea.
Edge Pavement	= 4,339 L.F.	Type C	= 65 Ea.
Guide Lines	= 1,963 L.F.	Type D	= 29 Ea.
Island	= 4,444 L.F.	Type H	= 139 Ea.

PLAN

Scale: 1" = 20'

ORIGINAL PLAN		DATE
	SURVEY PLOTTED BY	
	TRACED BY	
	DESIGNED BY	
NOTE BOOK	QUANTITIES BY	
No.	CHECKED BY	

STATE OF HAWAII
DEPARTMENT OF TRANSPORTATION
LAND TRANSPORTATION FACILITIES DIVISION

ROADWAY STRIPING & PAVEMENT MARKERS
(KAUAI COMM. COLLEGE AND KOMOHANA SUBDIVISION)

KAUMUALII HIGHWAY RESURFACING
LIHUE TO PUHI
PROJ. No. 50DE-01-8GM

Scale: 1" = 20' Aug. 1985

SHEET No. 1 OF 1 SHEETS