DIST. NO.	STATE	PROJ. NO.	FISCAL YEAR	SHEET NO.	TOTAL SHEETS
KAUAI	HAW.	50B-01-14	2020	12	44

CURVE DATA

1	Δ	63°40'3"	3	Δ	70°18'49"
	R	26.00'		R	30.00'
	L_C	28.82'		L_C	36.82'
2	Δ	79°34'30"	4	Δ	70°18'49"
	R	41.00'		R	30.00'
	L_C	56.94'		L_C	36.82'

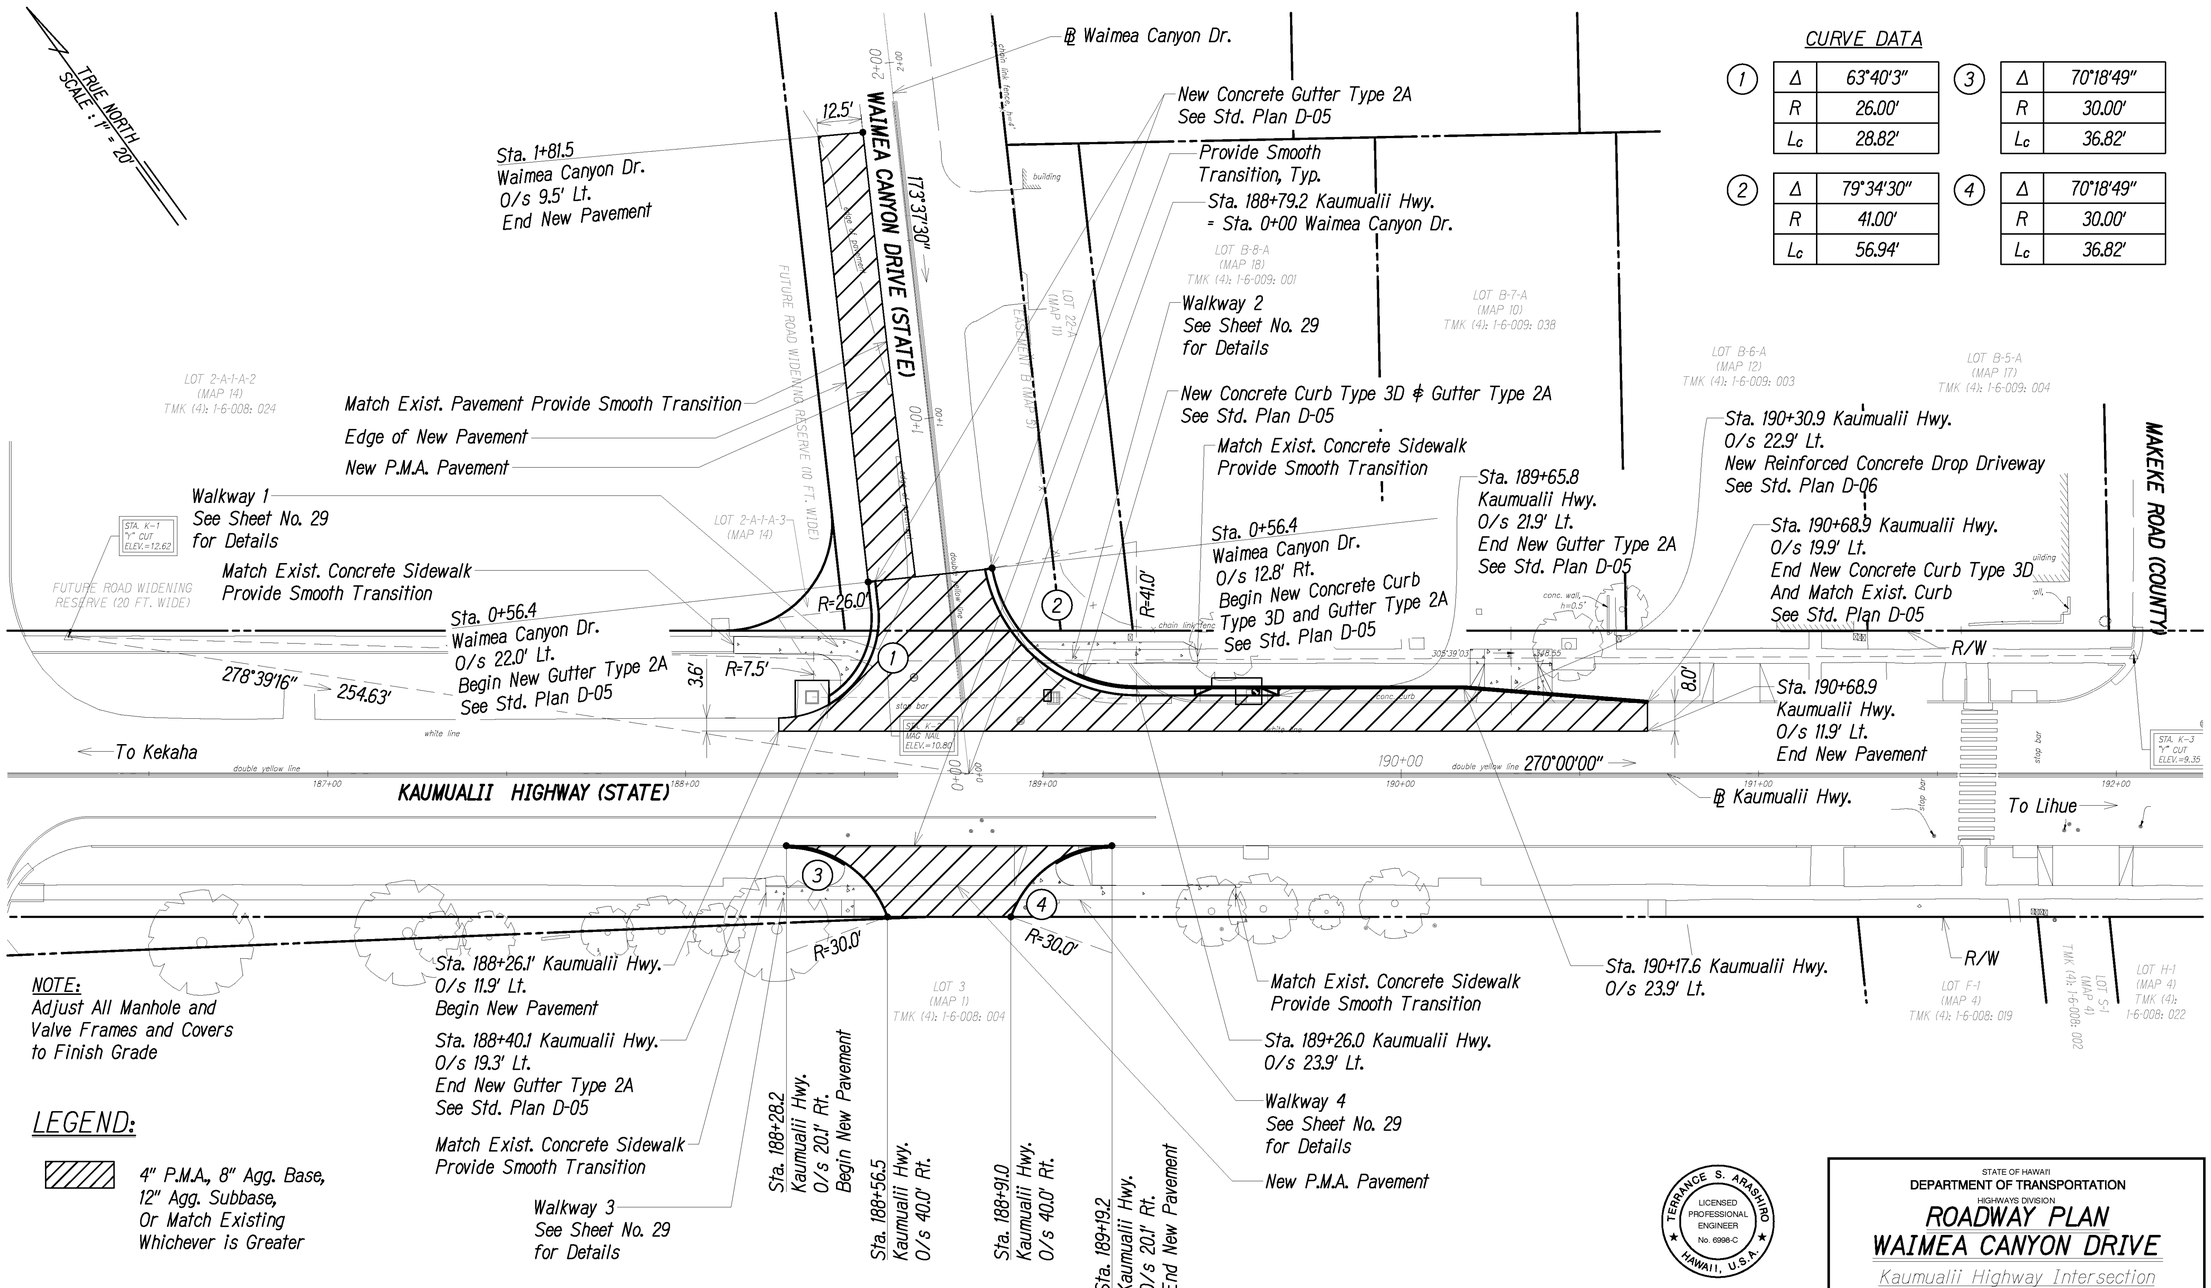

NOTE:
Adjust All Manhole and
Valve Frames and Covers
to Finish Grade

LEGEND:

4" P.M.A., 8" Agg. Base,
12" Agg. Subbase,
Or Match Existing
Whichever is Greater

ROADWAY PLAN - WAIMEA CANYON DRIVE

Scale : 1" = 20'

ORIGINAL PLAN	SURVEY PLOTTED BY	DATE
	DRAWN BY	
	TRACED BY	
NOTE BOOK	DESIGNED BY	
	QUANTITIES BY	
No.	CHECKED BY	

TERRANCE S. ARASHIRO
LICENSED PROFESSIONAL ENGINEER
No. 6998-C
HAWAII, U.S.A.

THIS WORK WAS PREPARED BY ME OR UNDER MY SUPERVISION.

APRIL 30, 2022
LIC. EXP. DATE

STATE OF HAWAII
DEPARTMENT OF TRANSPORTATION
HIGHWAYS DIVISION

ROADWAY PLAN
WAIMEA CANYON DRIVE

Kaumualii Highway Intersection Improvements at Waimea Canyon Drive and Menehune Road/Halepule Road
Project No. 50B-01-14

Scale: As Shown Date: May 2020

SHEET No. RP-1 OF 1 SHEETS