FED. ROAD DIST. NO.	STATE	PROJ. NO.	FISCAL YEAR	SHEET NO.	TOTAL SHEETS
HAWAII	HAW.	HWY-K-02-98	2000	17	53

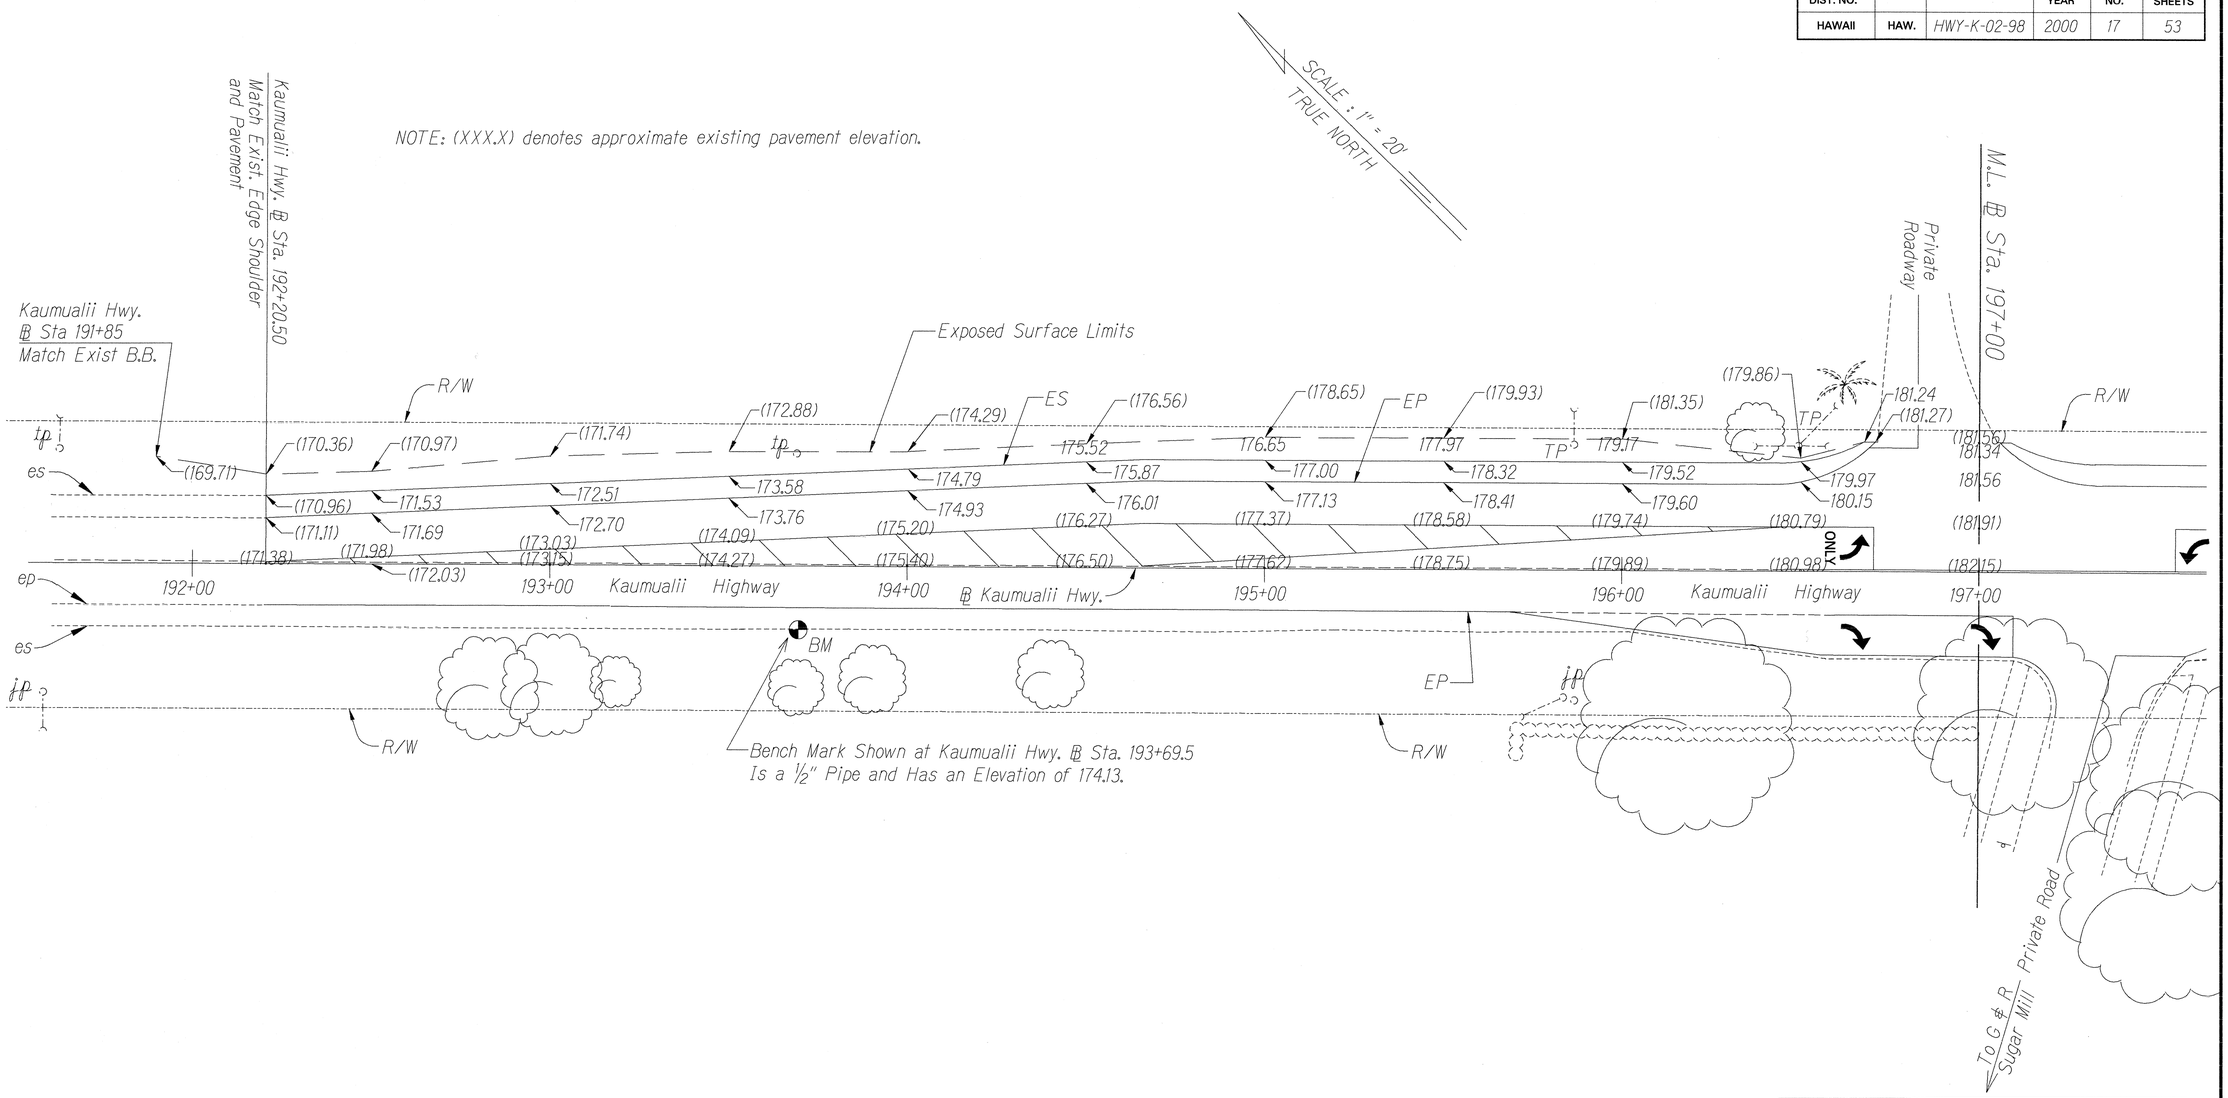

ORIGINAL PLAN	STREET PLOTTED BY	DATE
	DRAWN BY	DATE
	TRACED BY	DATE
	DESIGNED BY	DATE
NOTE BOOK No.	QUANTITIES BY	DATE
	CHECKED BY	DATE

STANFORD M. IWAMOTO
LICENSED PROFESSIONAL ENGINEER
No. 5738-C
HAWAII, U.S.A.

THIS WORK WAS PREPARED BY ME OR UNDER MY SUPERVISION

Signature

STATE OF HAWAII
DEPARTMENT OF TRANSPORTATION
HIGHWAYS DIVISION

ROADWAY GRADES - MAKAWELI
KAUMUALII HWY.
℄ STA. 192+20.50 TO ℄ STA. 197+00

MISCELLANEOUS TRAFFIC OPERATIONAL AND SAFETY IMPROVEMENTS TO EXISTING INTERSECTIONS AND HIGHWAY FACILITIES

Project No. HWY-K-02-98

Scale: 1" = 20' Date: August, 1999

SHEET No. 1 OF 2 SHEETS

FED. ROAD DIST. NO.	STATE	PROJ. NO.	FISCAL YEAR	SHEET NO.	TOTAL SHEETS
HAWAII	HAW.	HWY-K-02-98	2000	18	53

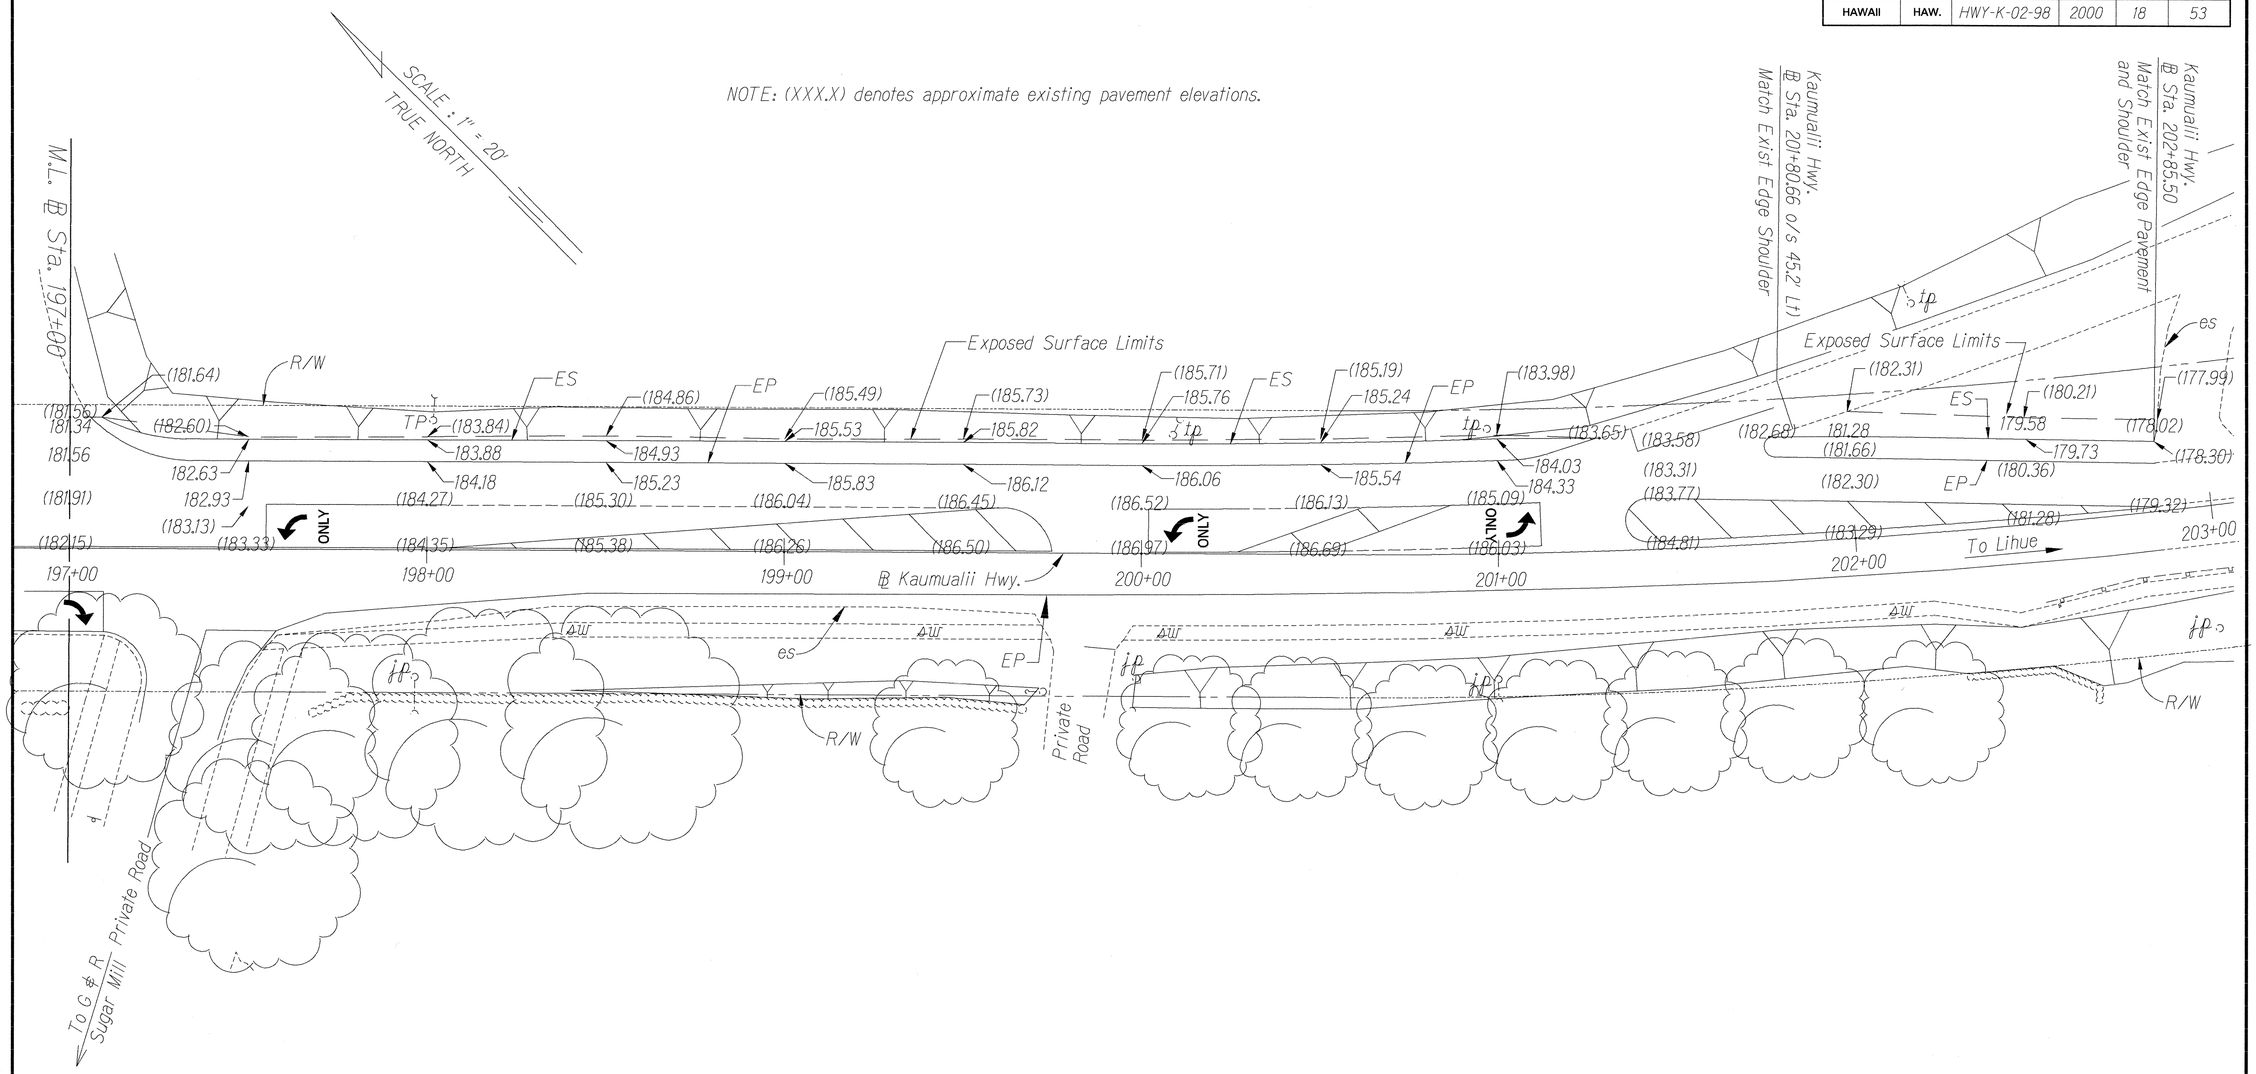

ORIGINAL PLAN	SURVEY PLOTTED BY	DATE
	DRAWN BY	DATE
	TRACED BY	DATE
	DESIGNED BY	DATE
NOTE BOOK	QUANTITIES BY	DATE
No.	CHECKED BY	DATE

STANFORD M. IWAMOTO
LICENSED PROFESSIONAL ENGINEER
No. 5738-C
HAWAII, U.S.A.

THIS WORK WAS PREPARED BY ME OR UNDER MY SUPERVISION

Signature

STATE OF HAWAII
DEPARTMENT OF TRANSPORTATION
HIGHWAYS DIVISION

ROADWAY GRADES - MAKAWELI
KAUMUALII HWY.
℄ STA. 197+00 TO ℄ STA. 202+85.50

MISCELLANEOUS TRAFFIC OPERATIONAL AND SAFETY IMPROVEMENTS TO EXISTING INTERSECTIONS AND HIGHWAY FACILITIES
Project No. HWY-K-02-98

Scale: 1" = 20' Date: August, 1999

SHEET No. 2 OF 2 SHEETS