FED. ROAD DIST. NO.	STATE	PROJ. NO.	FISCAL YEAR	SHEET NO.	TOTAL SHEETS
HAWAII	HAW.	HWY-K-02-98	2000	11	53

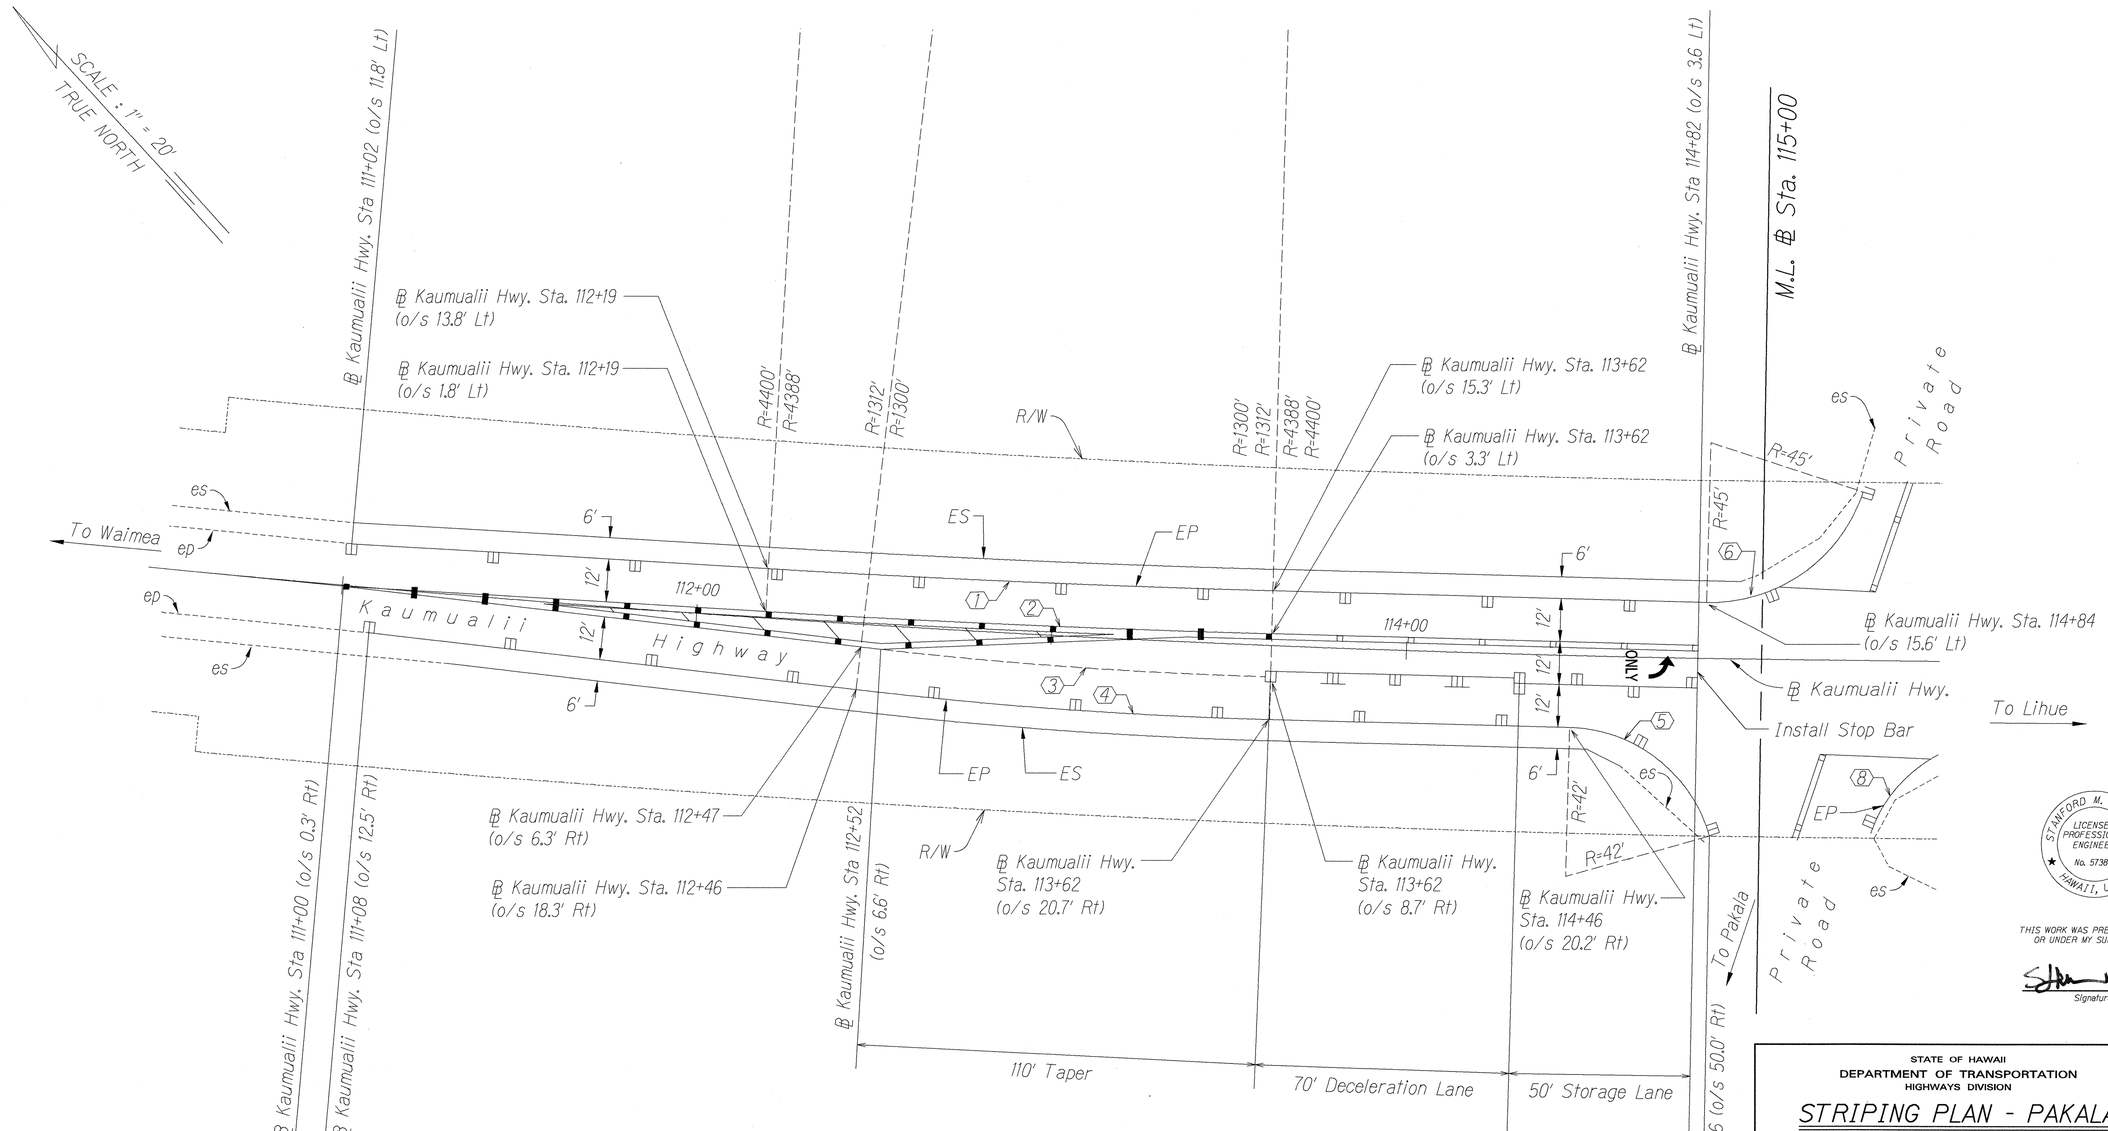

STANFORD M. IWAMOTO
LICENSED PROFESSIONAL ENGINEER
No. 5738-C
HAWAII, U.S.A.

THIS WORK WAS PREPARED BY ME OR UNDER MY SUPERVISION

Signature

Note: Existing pavement markers and striping between Sta. 111+00 and Sta. 119+99 on Kaumualii Highway shall be removed and re-striped as defined in the Striping Plan. Removal of existing pavement markers and striping shall be considered incidental to the installation of the new pavement markers and striping.

CURVE DATA

	1	2	3	4	5	6
Δ	1°51'21"	1°51'21"	5°5'50"	5°5'50"	72°47'05"	73°30'57"
R	4388'	4400'	1300'	1312'	42'	45'
T	71.07'	71.27'	57.86'	58.40'	30.96'	33.61'
Lc	142.14'	142.53'	115.65'	116.72'	53.35'	57.74'
C	142.13'	142.52'	115.61'	116.68'	49.84'	53.86'

ORIGINAL PLAN
SURVEY PLOTTED BY ____ DATE
DRAWN BY ____ DATE
TRACED BY ____ DATE
DESIGNED BY ____ DATE
NOTE BOOK No. ____ QUANTITIES BY ____ DATE
CHECKED BY ____ DATE

STATE OF HAWAII
DEPARTMENT OF TRANSPORTATION
HIGHWAYS DIVISION

STRIPING PLAN - PAKALA
KAUMUALII HWY.
℄ Sta. 111+00 TO ℄ Sta. 115+00

MISCELLANEOUS TRAFFIC OPERATIONAL AND SAFETY IMPROVEMENTS TO EXISTING INTERSECTIONS AND HIGHWAY FACILITIES
Project No. HWY-K-02-98

Scale: 1" = 20' Date: August, 1999

SHEET No. 1 OF 2 SHEETS

FED. ROAD DIST. NO.	STATE	PROJ. NO.	FISCAL YEAR	SHEET NO.	TOTAL SHEETS
HAWAII	HAW.	HWY-K-02-98	2000	12	53

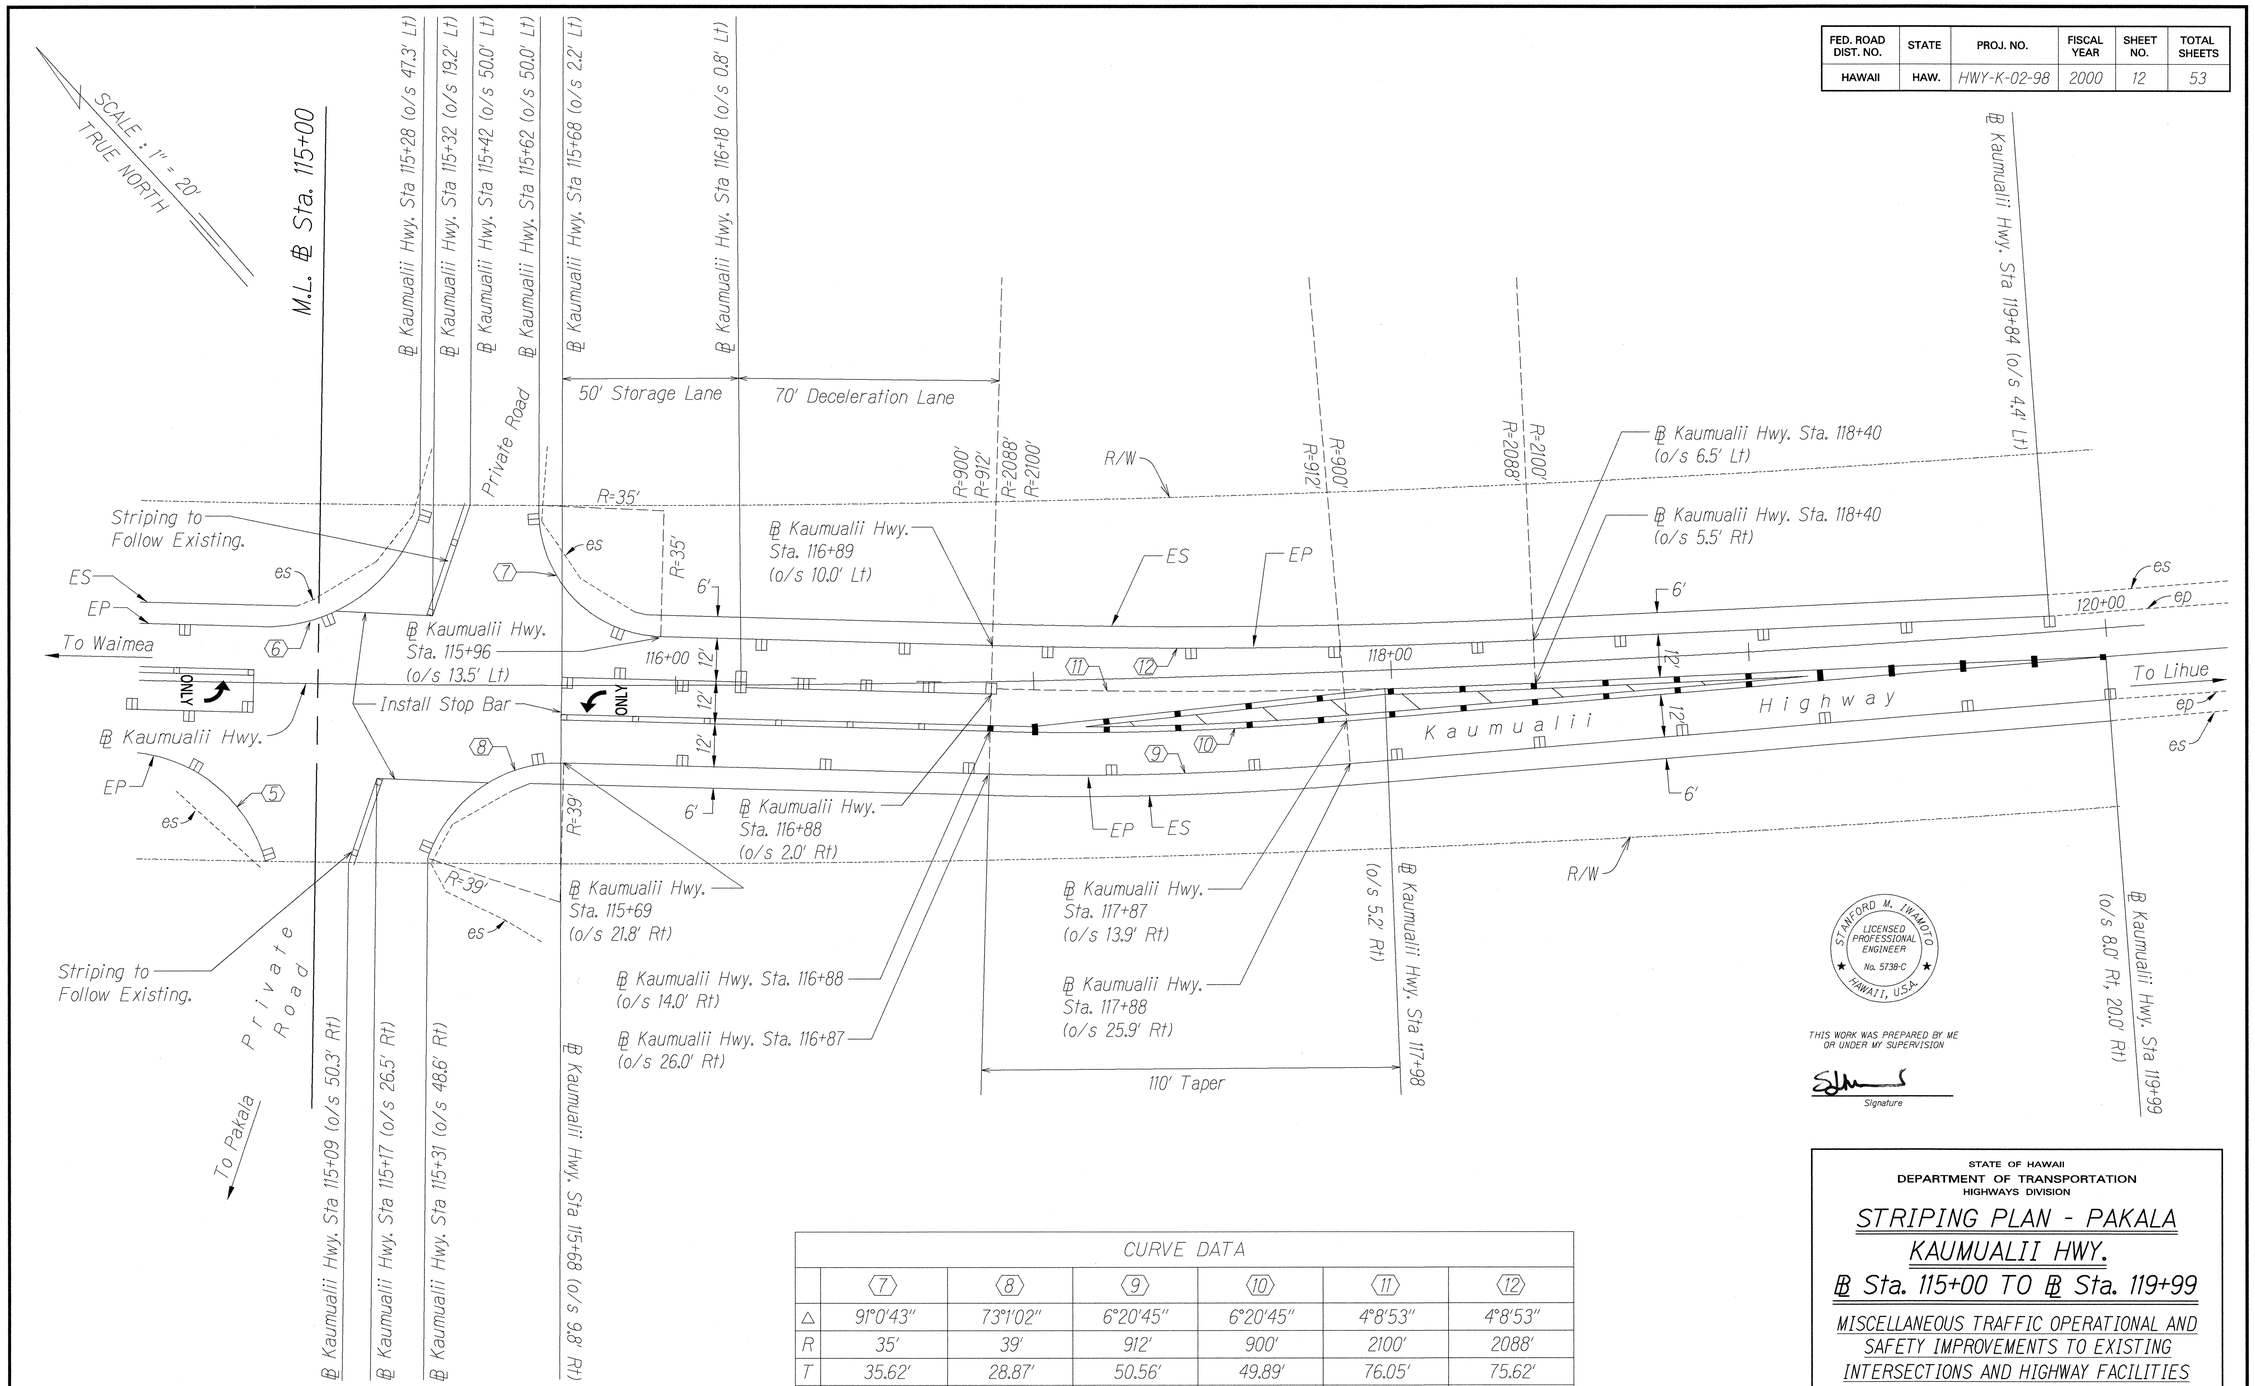

CURVE DATA						
	7	8	9	10	11	12
Δ	91°0'43"	73°1'02"	6°20'45"	6°20'45"	4°8'53"	4°8'53"
R	35'	39'	912'	900'	2100'	2088'
T	35.62'	28.87'	50.56'	49.89'	76.05'	75.62'
Lc	55.60'	49.70'	101.01'	99.68'	152.03'	151.16'
C	49.93'	46.41'	100.96'	99.63'	152.00'	151.13'

STATE OF HAWAII
DEPARTMENT OF TRANSPORTATION
HIGHWAYS DIVISION

STRIPING PLAN - PAKALA
KAUMUALII HWY.
℄ Sta. 115+00 TO ℄ Sta. 119+99

MISCELLANEOUS TRAFFIC OPERATIONAL AND SAFETY IMPROVEMENTS TO EXISTING INTERSECTIONS AND HIGHWAY FACILITIES

Project No. HWY-K-02-98

Scale: 1" = 20' Date: August, 1999

SHEET No. 2 OF 2 SHEETS

ORIGINAL PLAN
NOTE BOOK No.
SURVEY PLOTTED BY ____ DATE
DRAWN BY ____ DATE
TRACED BY ____ DATE
DESIGNED BY ____ DATE
QUANTITIES BY ____ DATE
CHECKED BY ____ DATE