FED. ROAD DIST. NO.	STATE	PROJ. NO.	FISCAL YEAR	SHEET NO.	TOTAL SHEETS
HAWAII	HAW.	50C-01-99	2000	4	10

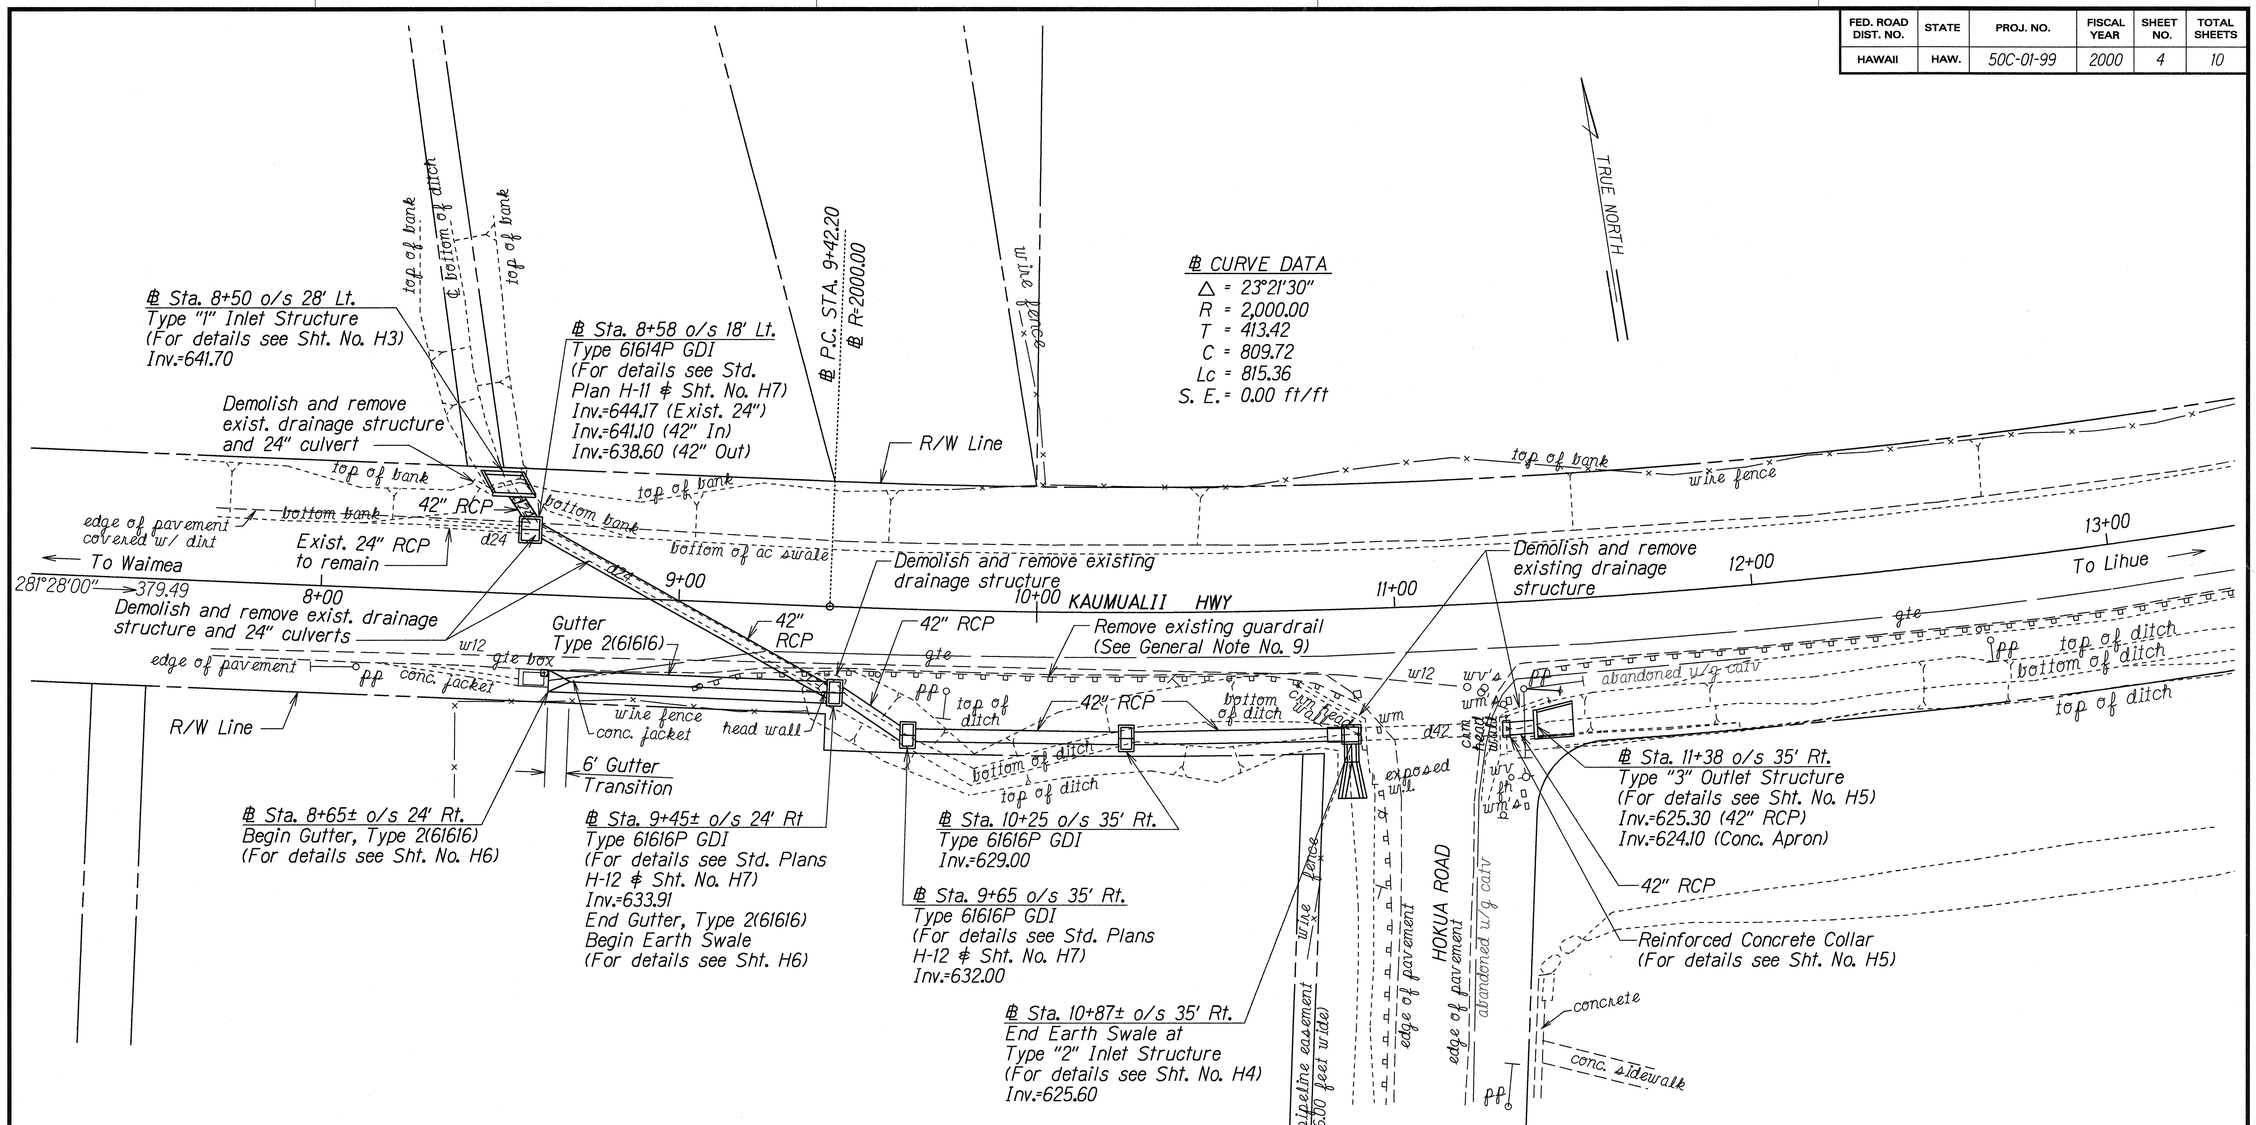

ORIGINAL PLAN	SURVEY PLOTTED BY	DATE 11/25/99
	DRAWN BY A. Nomura	
	TRACED BY	
NOTE BOOK	DESIGNED BY R. Kawamura	
dh3.randy.fmg	QUANTITIES BY	
K:\mhol01.dgn	CHECKED BY	

APPROVED:

Edward T. Sakuda Jr.
for MANAGER & CHIEF ENGINEER, DEPARTMENT OF WATER — 1/25/00 DATE

STATE OF HAWAII
DEPARTMENT OF TRANSPORTATION
HIGHWAYS DIVISION

DRAINAGE PLAN

KAUMUALII HWY. DRAINAGE IMPROVEMENTS
Vicinity of Hokua Road
Project No. 50C-01-99

Scale: 1"=20' Date: Sept. 1999

SHEET No. H1 OF 7 SHEETS