FED. ROAD DIST. NO.	STATE	FED. AID PROJ. NO.	FISCAL YEAR	SHEET NO.	TOTAL SHEETS
HAWAII	HAW.	STP-050-1(25)	2003	6	30

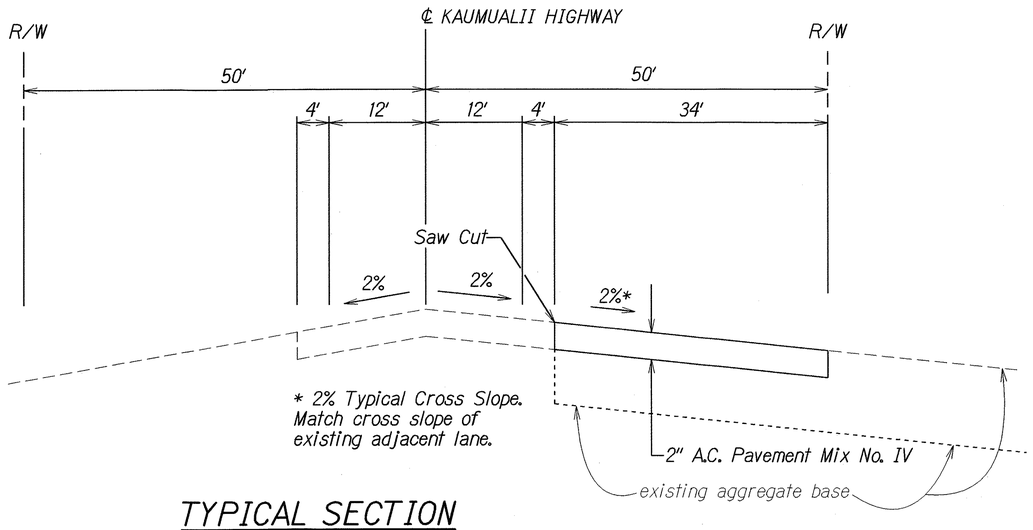

TYPICAL SECTION
⅊ Sta. 329+30± To ⅊ Sta. 331+80±

Not To Scale

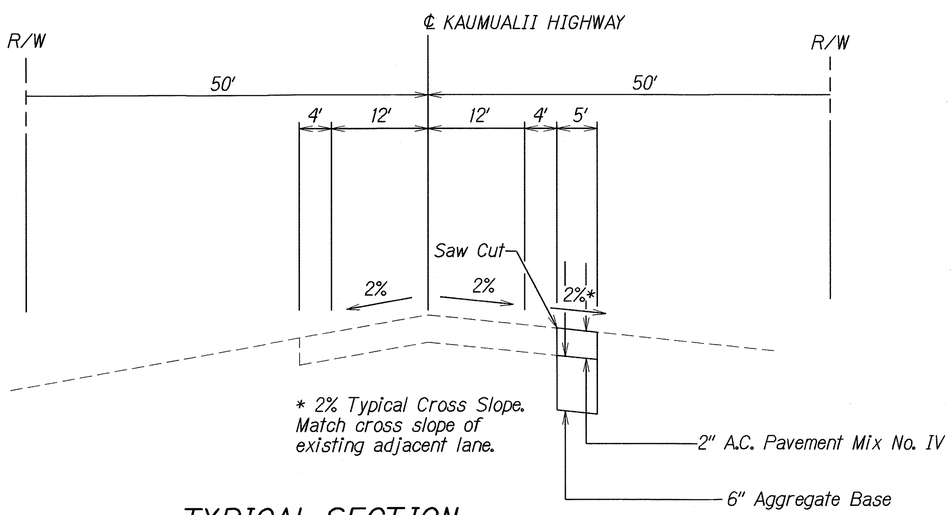

TYPICAL SECTION
⅊ Sta. 331+80± To ⅊ Sta. 427+30±

Not To Scale

ORIGINAL PLAN	SURVEY PLOTTED BY	DATE July 2002
	DRAWN BY	
	TRACED BY	
NOTE BOOK Kaumualii	DESIGNED BY	
	QUANTITIES BY	
	CHECKED BY	

STATE OF HAWAII
DEPARTMENT OF TRANSPORTATION
HIGHWAYS DIVISION

TYPICAL SECTIONS
KAUMUALII HIGHWAY
Guardrail and Shoulder Improvements
Hanapepe to Mana
Fed. Aid Project No. STP-050-1(25)

Scale: As Shown Date: July 2002

SHEET No. 1 OF 1 SHEETS

DOT-Highway Design Section