DIST. NO.	STATE	PROJ. NO.	FISCAL YEAR	SHEET NO.	TOTAL SHEETS
KAUAI	HAW.	50B-01-14R	2021	11	44

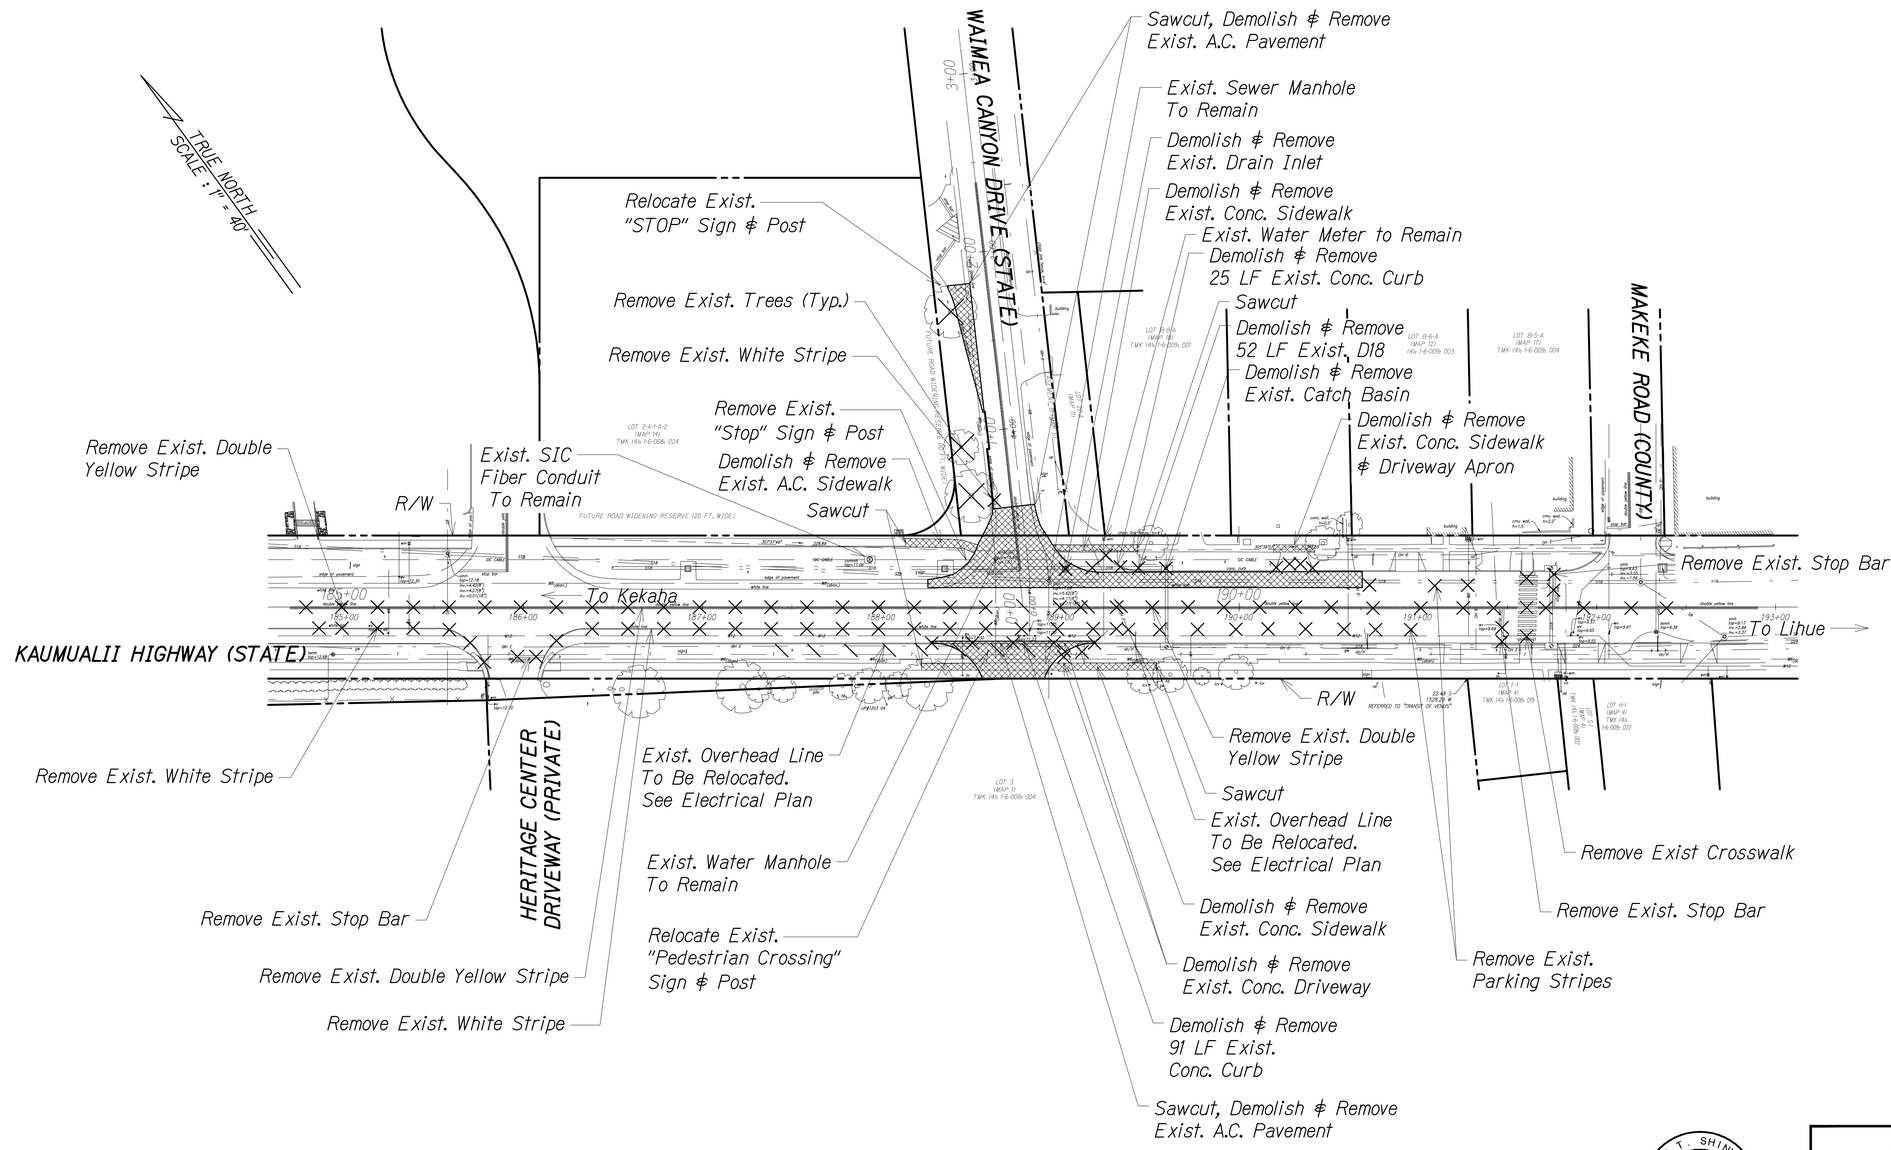

NOTE:
All Exist Pavement Markings To Be Removed Shall Be Eradicated Completely. Exist. Stripe Should Not Be Seen After Eradication. Seal Eradication Area With Seal Coat Or Approved Equal. Acceptance Based On Engineers Approval.

DEMOLITION PLAN

Scale : 1" = 40'

ORIGINAL PLAN | NOTE BOOK | No. ____

SURVEY PLOTTED BY | DRAWN BY | TRACED BY | DESIGNED BY | QUANTITIES BY | CHECKED BY | DATE

KYLE T. SHINYAMA
LICENSED PROFESSIONAL ENGINEER
No. 16307-C
HAWAII, U.S.A.

THIS WORK WAS PREPARED BY ME OR UNDER MY SUPERVISION.

APRIL 30, 2022
LIC. EXP. DATE

STATE OF HAWAII
DEPARTMENT OF TRANSPORTATION
HIGHWAYS DIVISION

DEMOLITION PLAN

Kaumualii Highway Intersection Improvements at Waimea Canyon Drive
Project No. 50B-01-14R

Scale: As Shown | Date: Feb 2021

SHEET No. D-1 OF 1 SHEETS