DIST. NO.	STATE	PROJ. NO.	FISCAL YEAR	SHEET NO.	TOTAL SHEETS
KAUAI	HAW.	50B-01-14R	2021	29	44

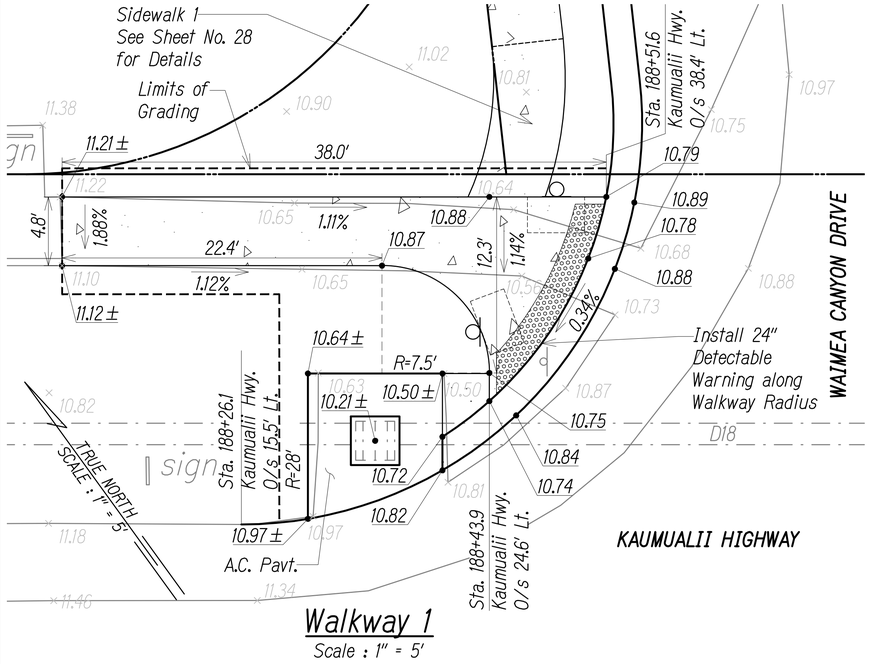

Walkway 1
Scale : 1" = 5'

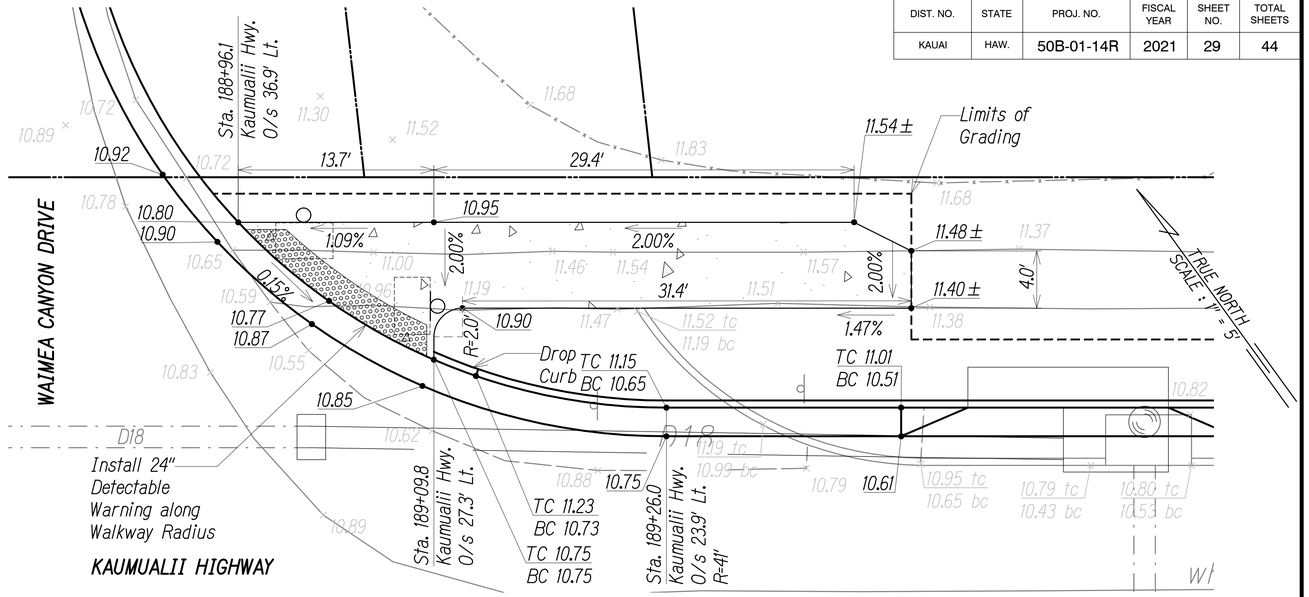

Walkway 2
Scale : 1" = 5'

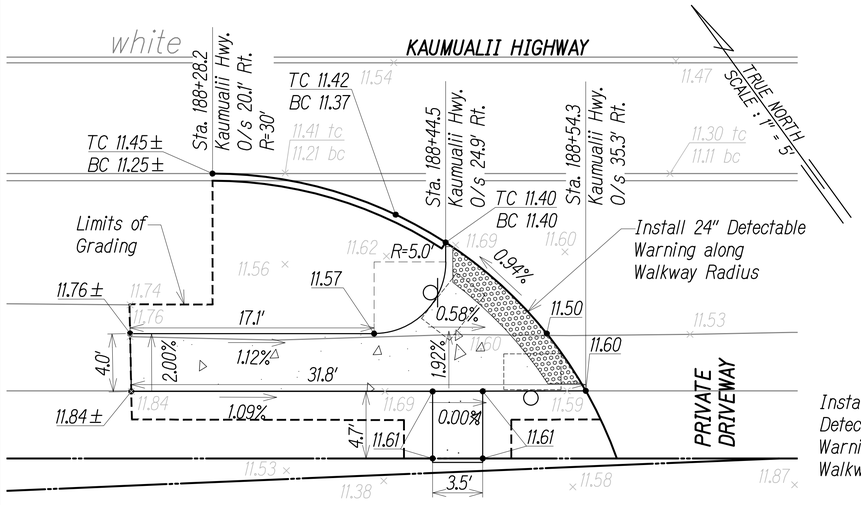

Walkway 3
Scale : 1" = 5'

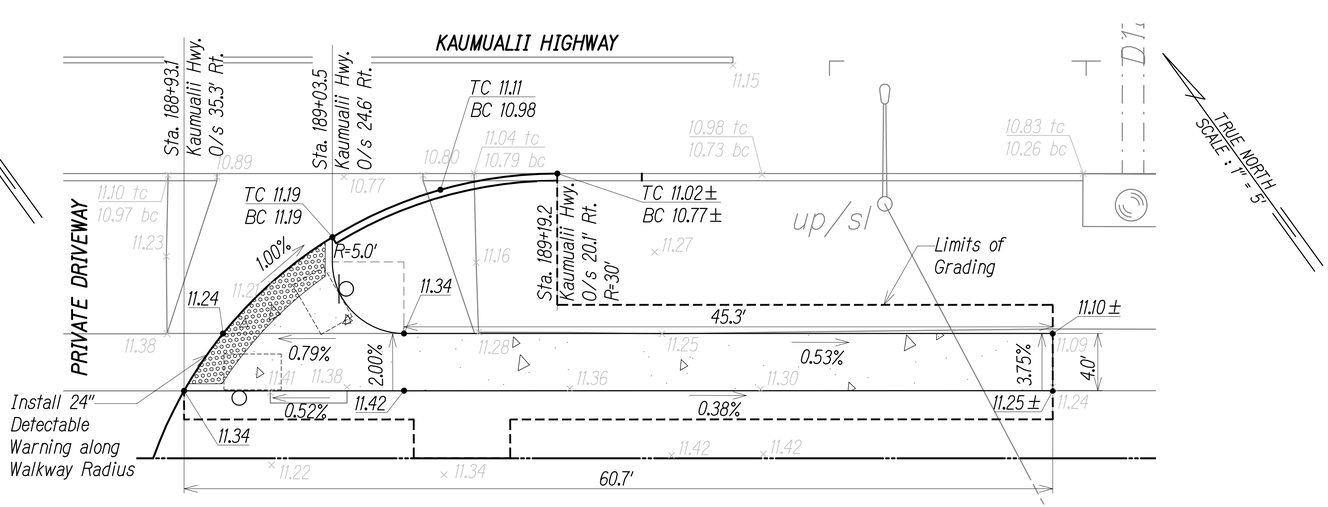

Walkway 4
Scale : 1" = 5'

NOTE:
See Sheet No. 28 for Detectable Warning Details.

SURVEY PLOTTED BY
DRAWN BY
TRACED BY
DESIGNED BY
QUANTITIES BY
CHECKED BY
DATE
ORIGINAL PLAN
NOTE BOOK
No.

KYLE T. SHINYAMA
LICENSED PROFESSIONAL ENGINEER
No. 16307-C
HAWAI'I, U.S.A.

THIS WORK WAS PREPARED BY ME OR UNDER MY SUPERVISION.
APRIL 30, 2022
LIC. EXP. DATE

STATE OF HAWAII
DEPARTMENT OF TRANSPORTATION
HIGHWAYS DIVISION

INTERSECTION DETAILS

Kaumualii Highway Intersection Improvements at Waimea Canyon Drive
Project No. 50B-01-14R

Scale: As Shown Date: Feb 2021

SHEET No. CR-1 OF 1 SHEETS