FED. ROAD DIST. NO.	STATE	PROJECT NO.	FISCAL YEAR	SHEET NO.	TOTAL SHEETS
HAWAII	HAWE-12-A		1932	37	56

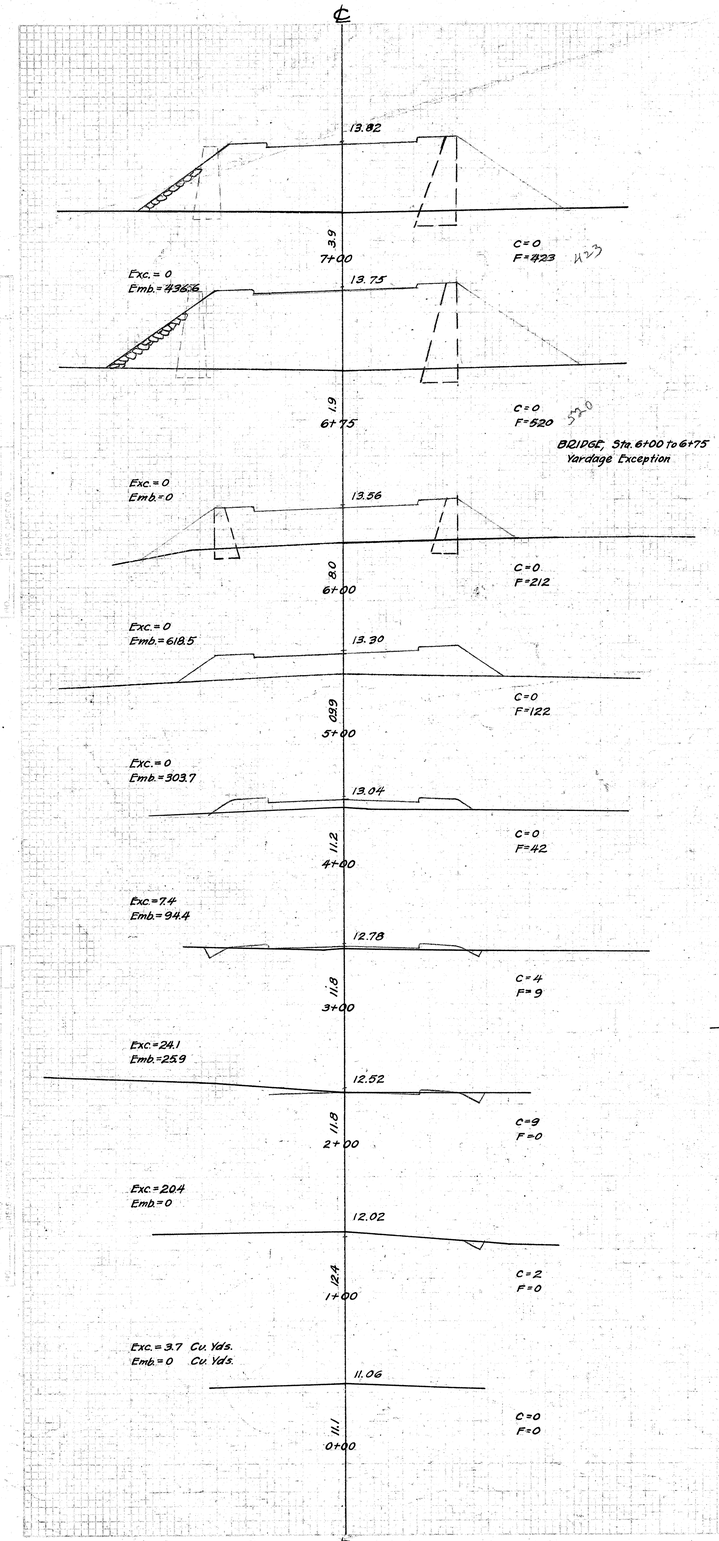

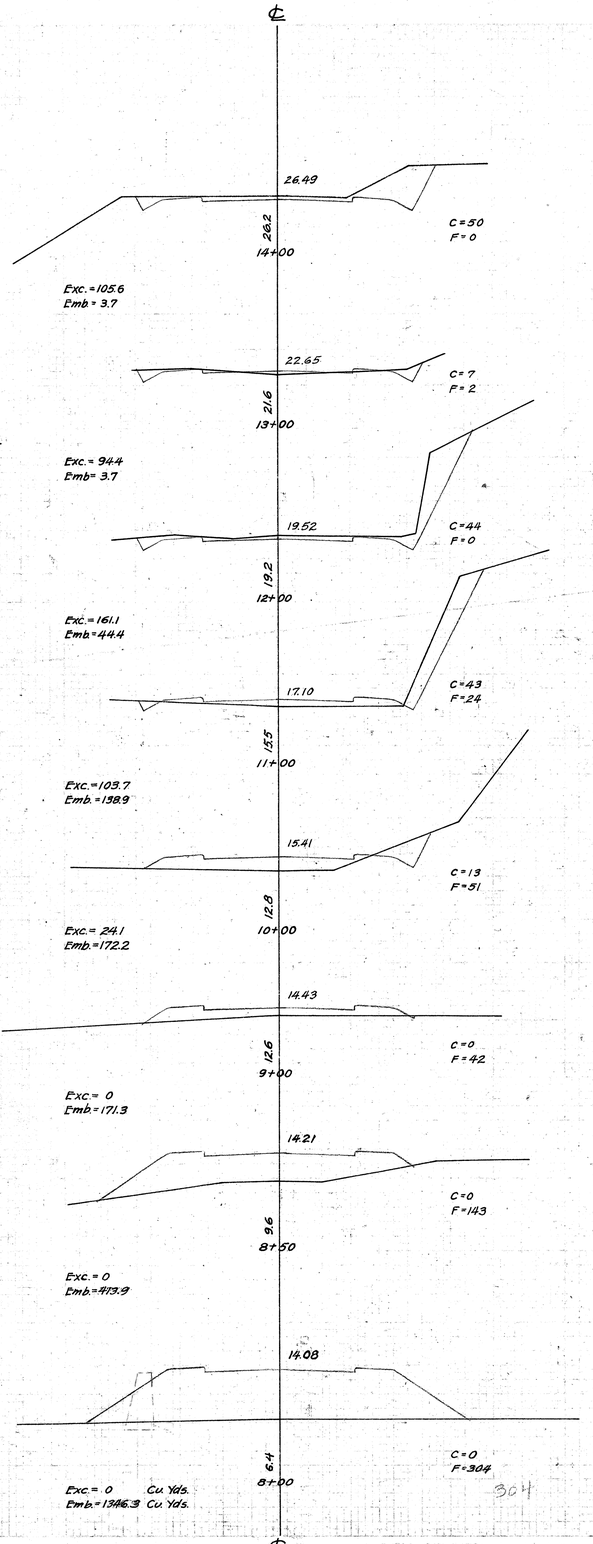

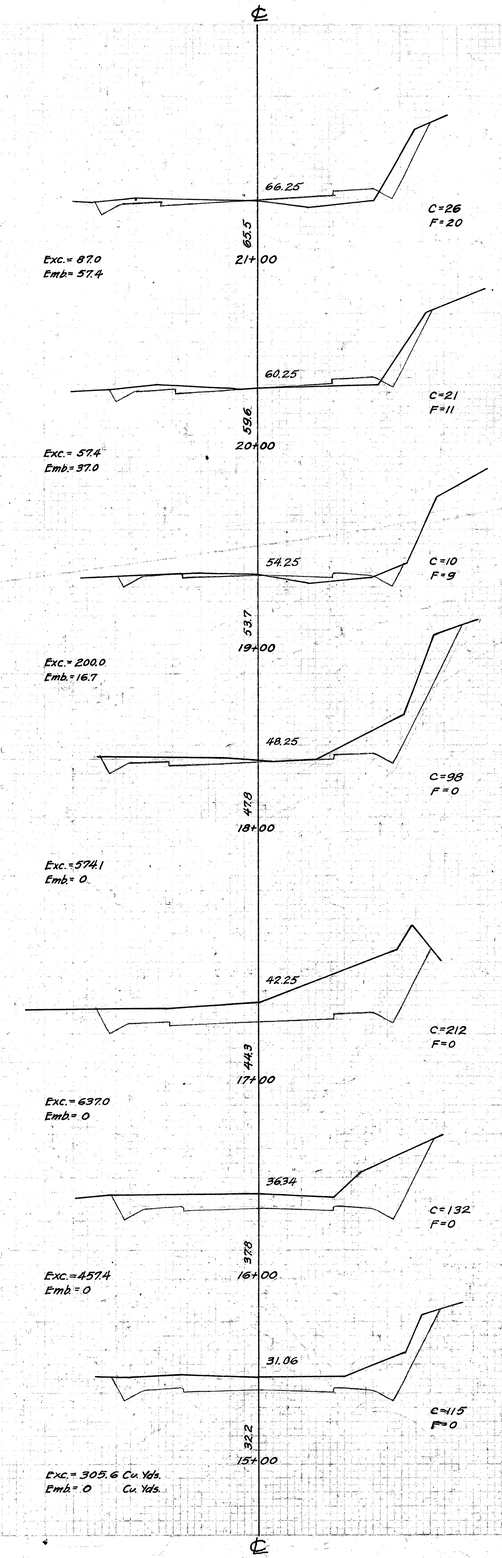

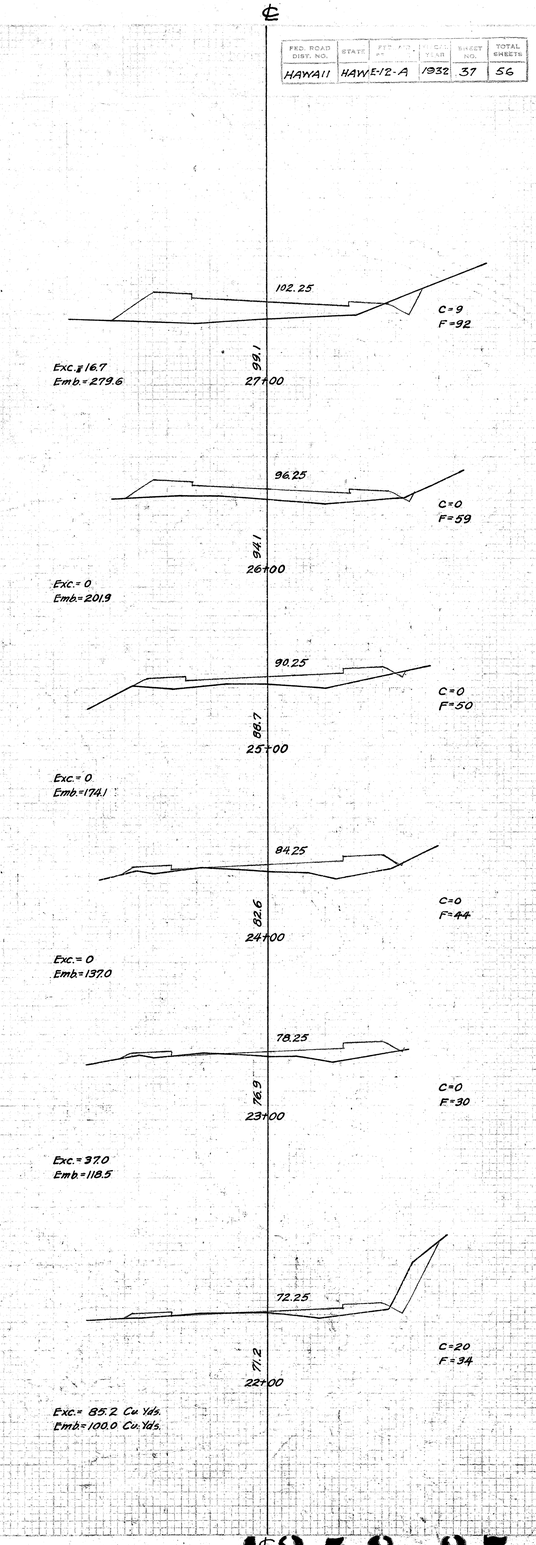

4258.37

FED. ROAD DIST. NO.	STATE	FED. AID PROJ. NO.	FISCAL YEAR		TOTAL SHEETS
HAWAII	HAWE-12-A	1932	38		56

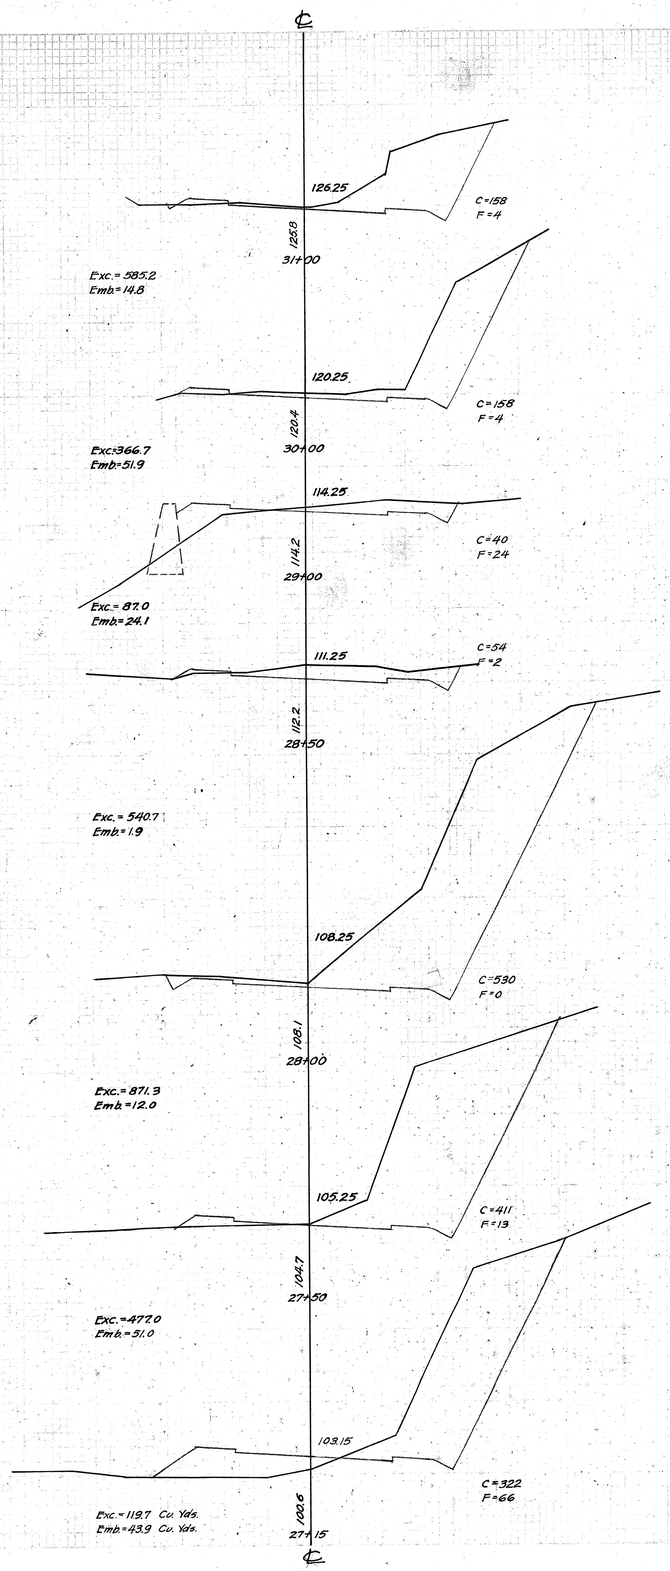

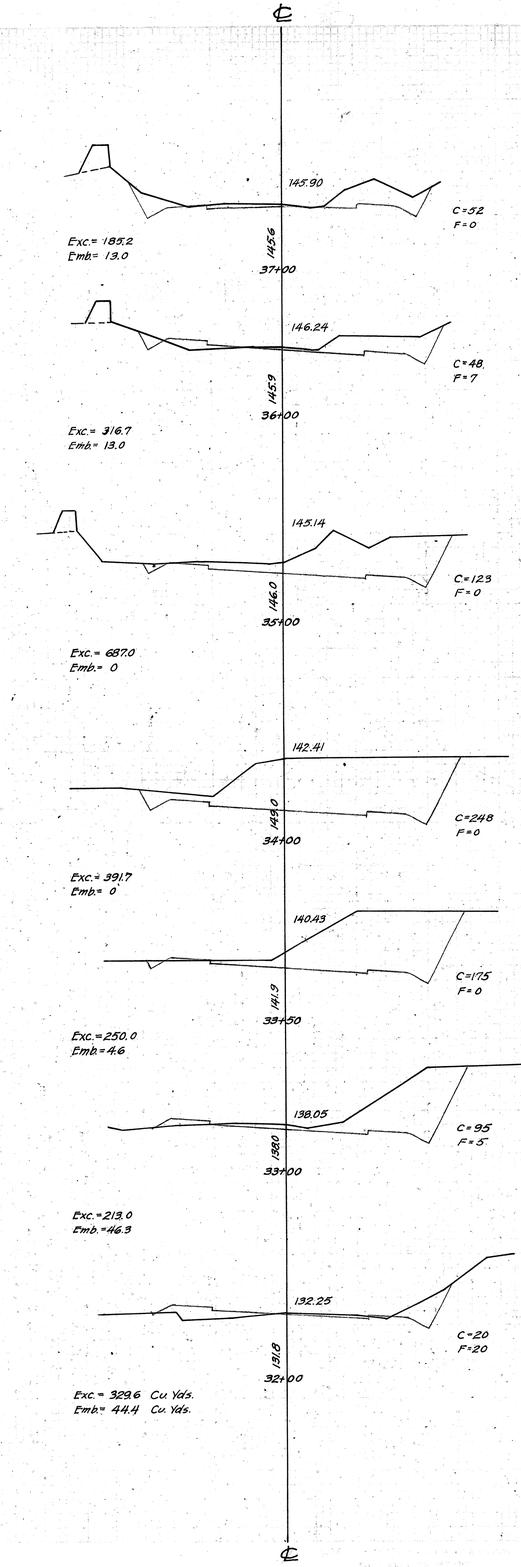

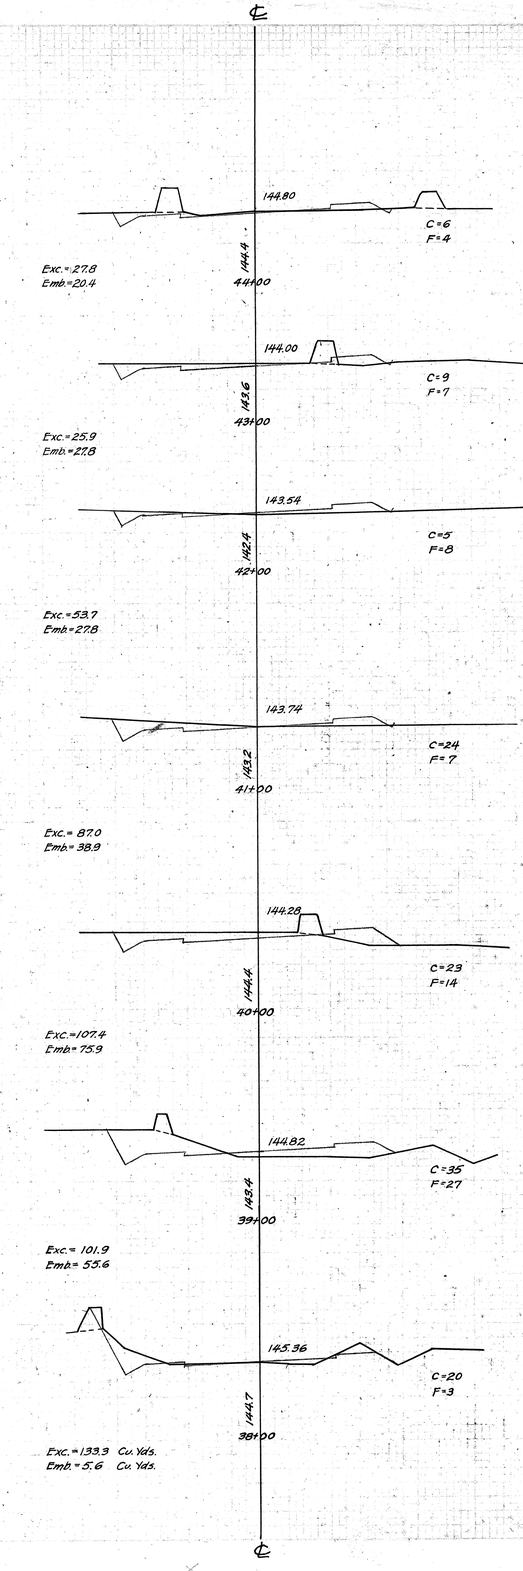

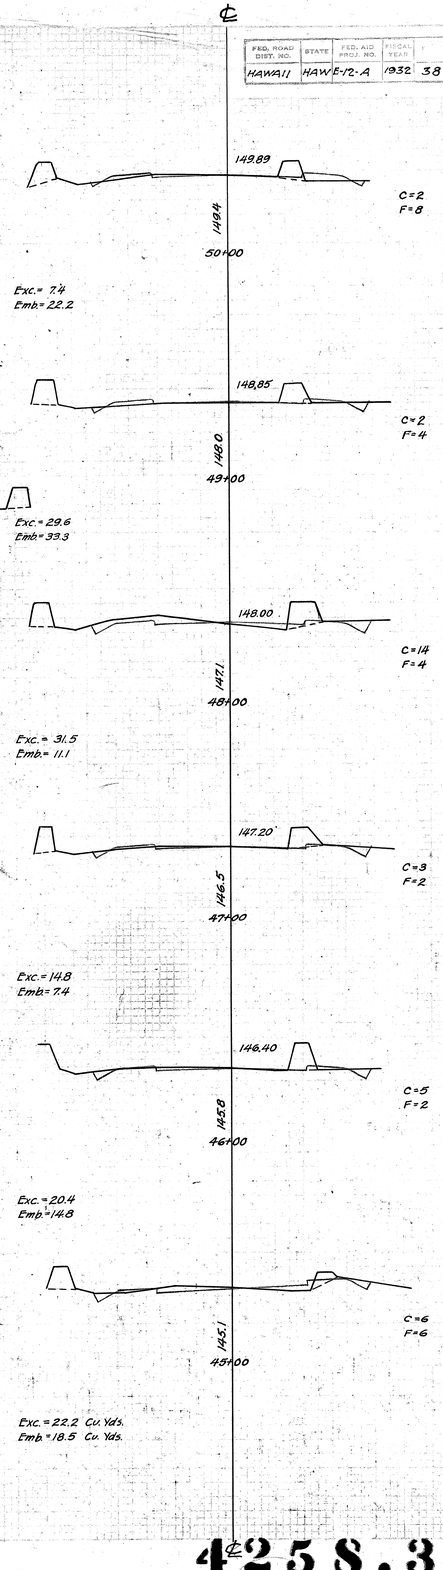

425 8.38

FED. ROAD DIST. NO.	STATE	FED. AID PROJ. NO.		SHEET NO.	TOTAL SHEETS
HAWAII	HAW	E-12-A	1932	39	56

"IMPO" DIETZGEN-POST CO.
CROSS SECTION

4258.39

FED. ROAD DIST. NO.	STATE	FED. AID PROJ. NO.	FISCAL YEAR	SHEET	TOTAL SHEETS
HAWAII	HAW.E-12-A	1932	40		56

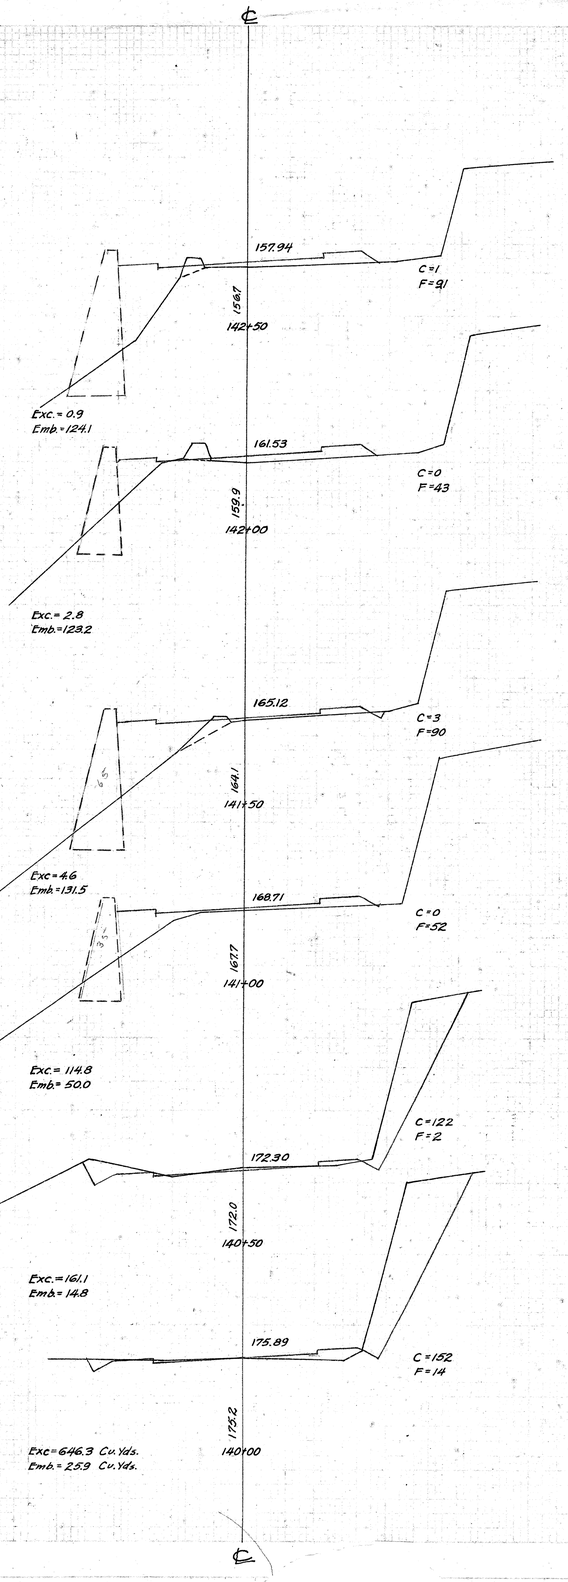

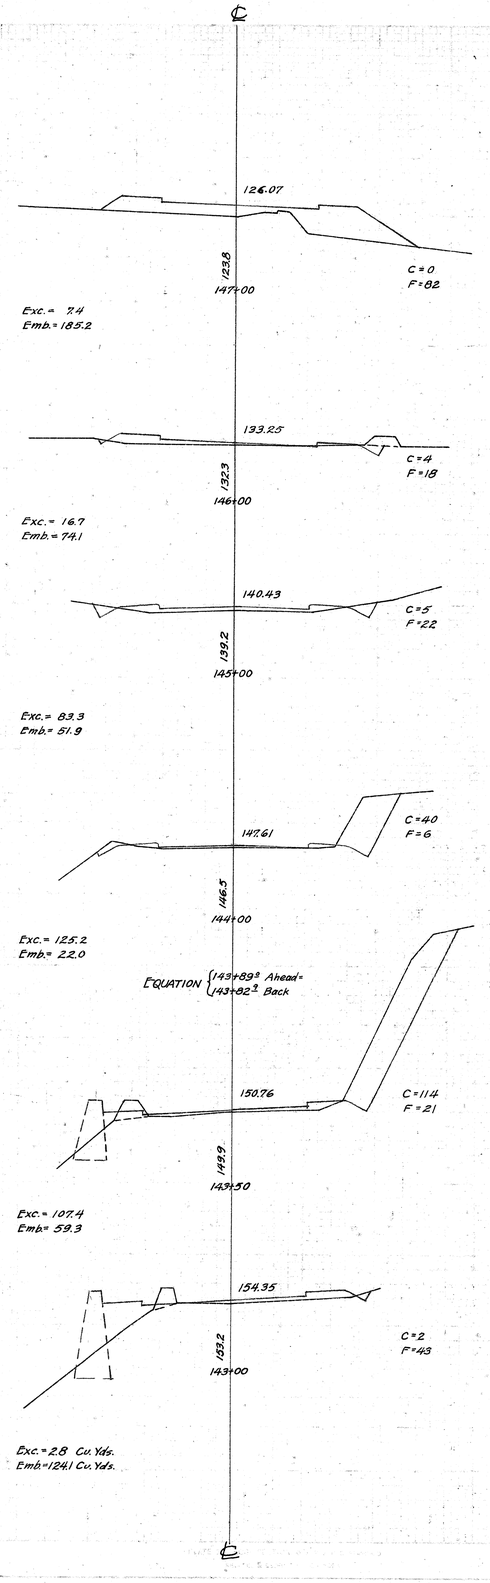

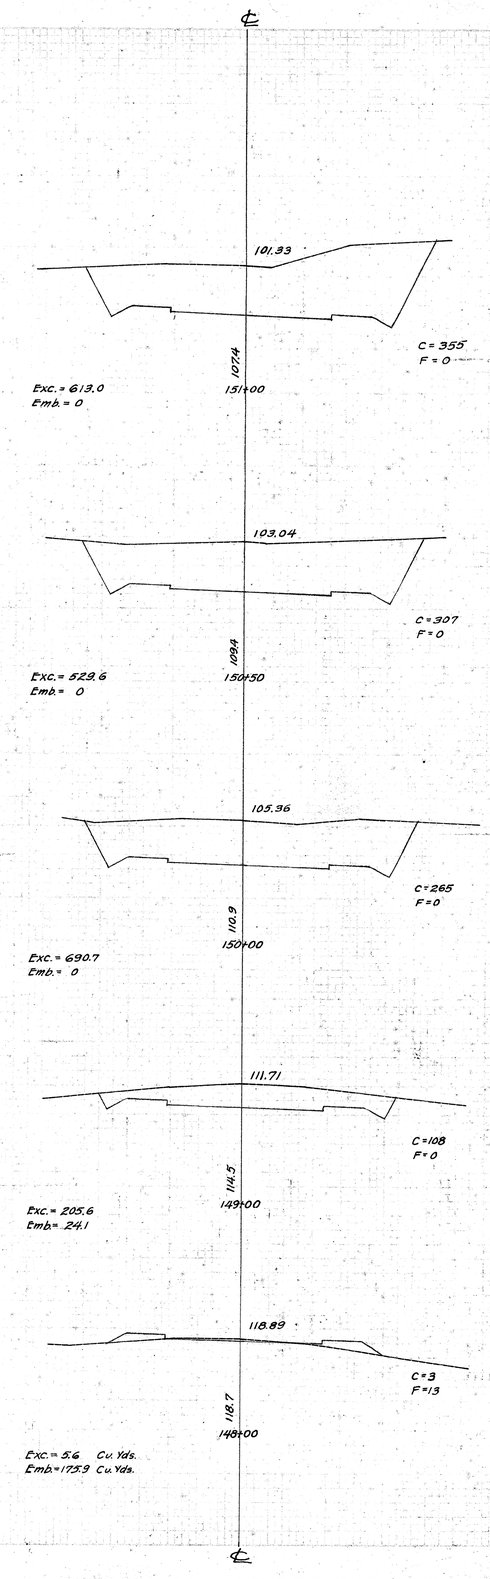

4258.40

FED. ROAD DIST. NO.	STATE	FED. AID PROJ. NO.	FISCAL YEAR	SHEET NO.	TOTAL SHEETS
HAWAII	HAW E-12-A		1932	41	56

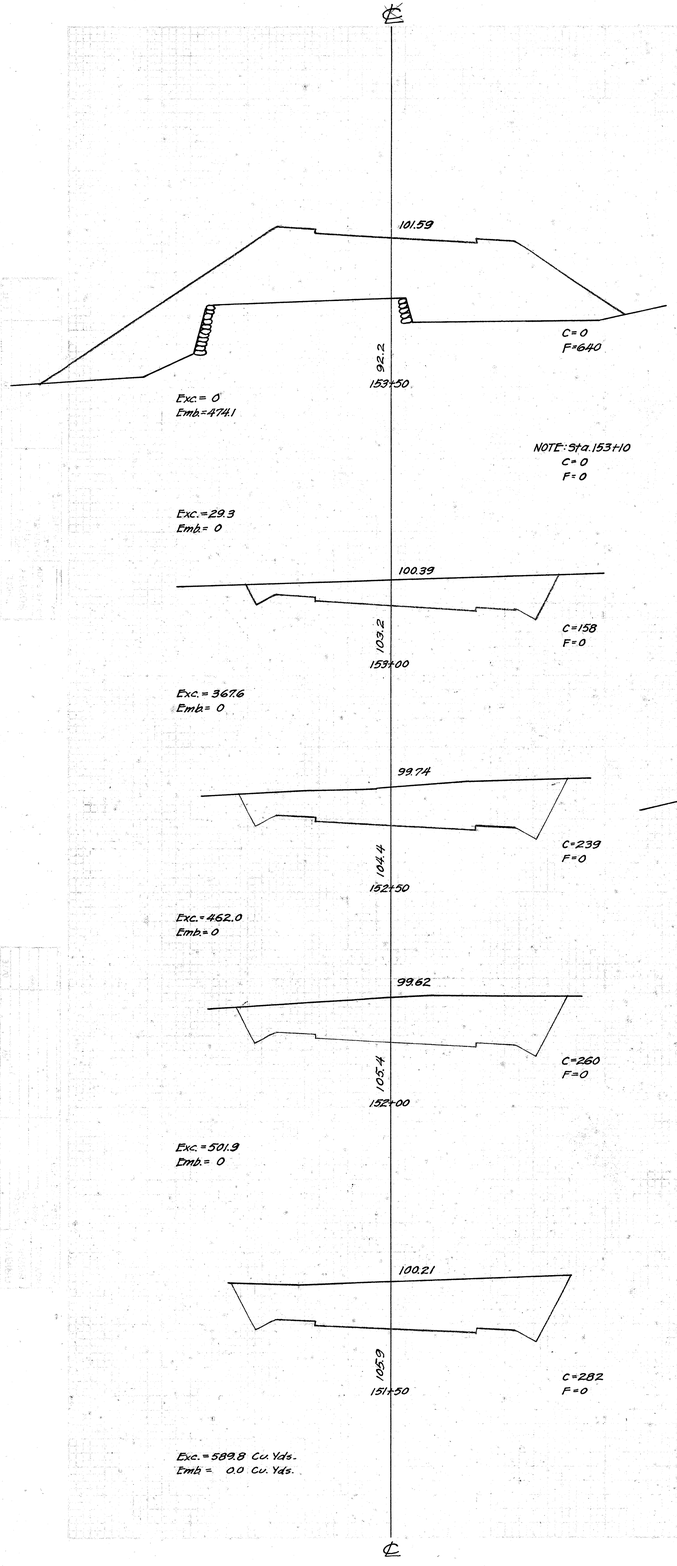

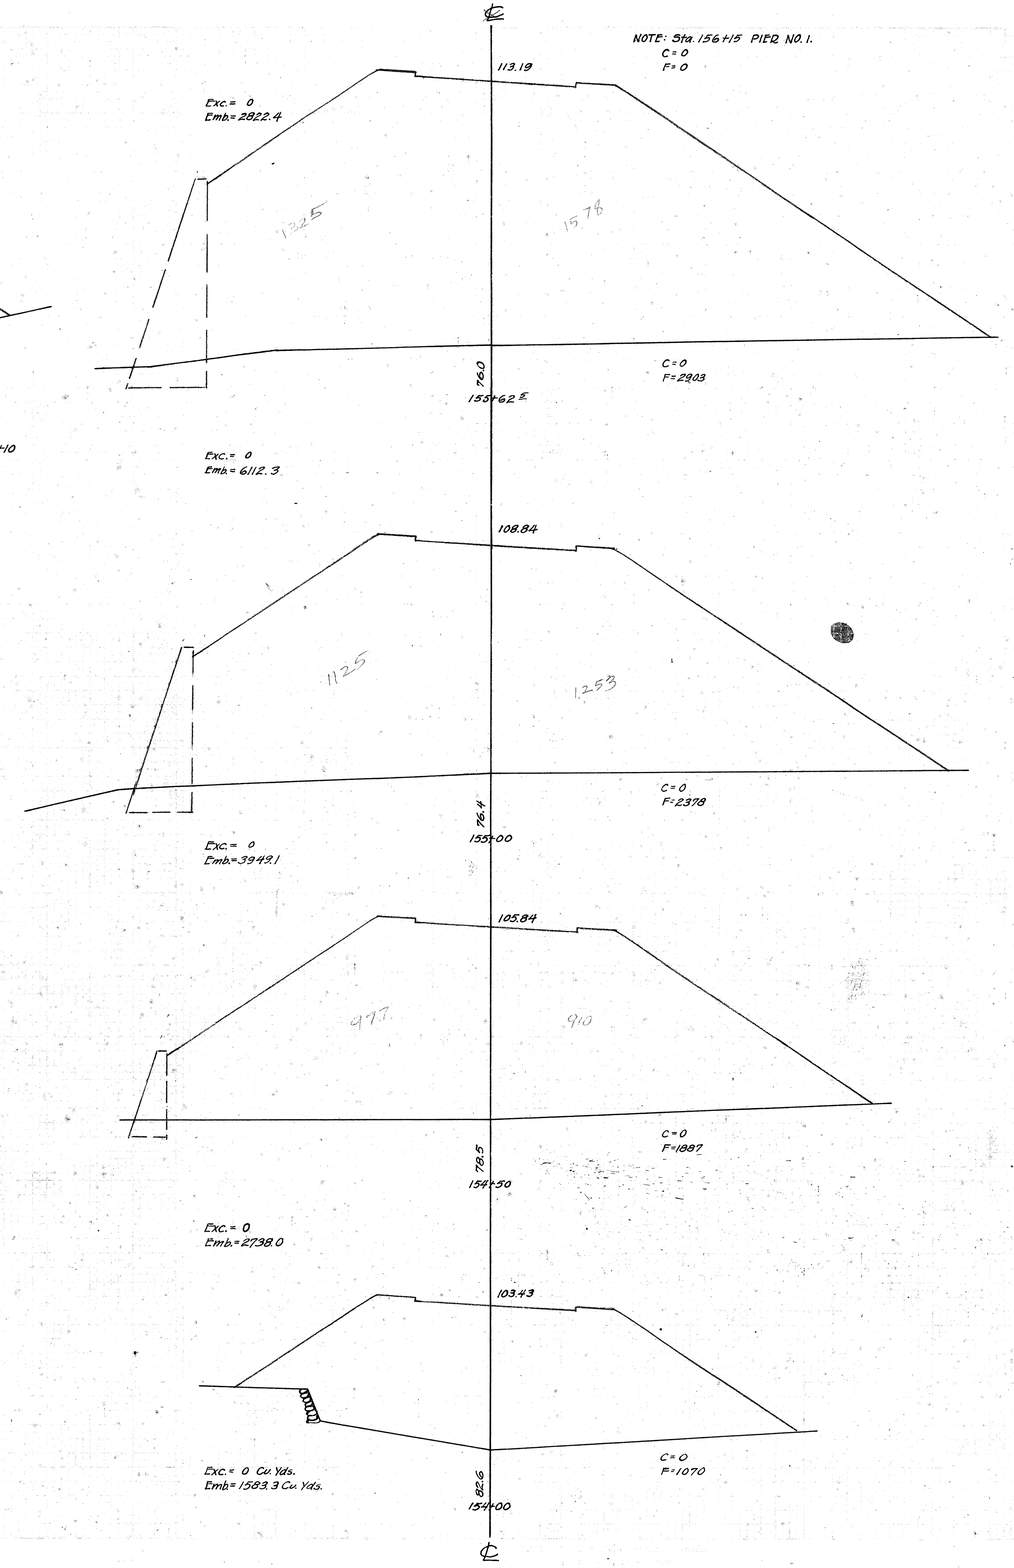

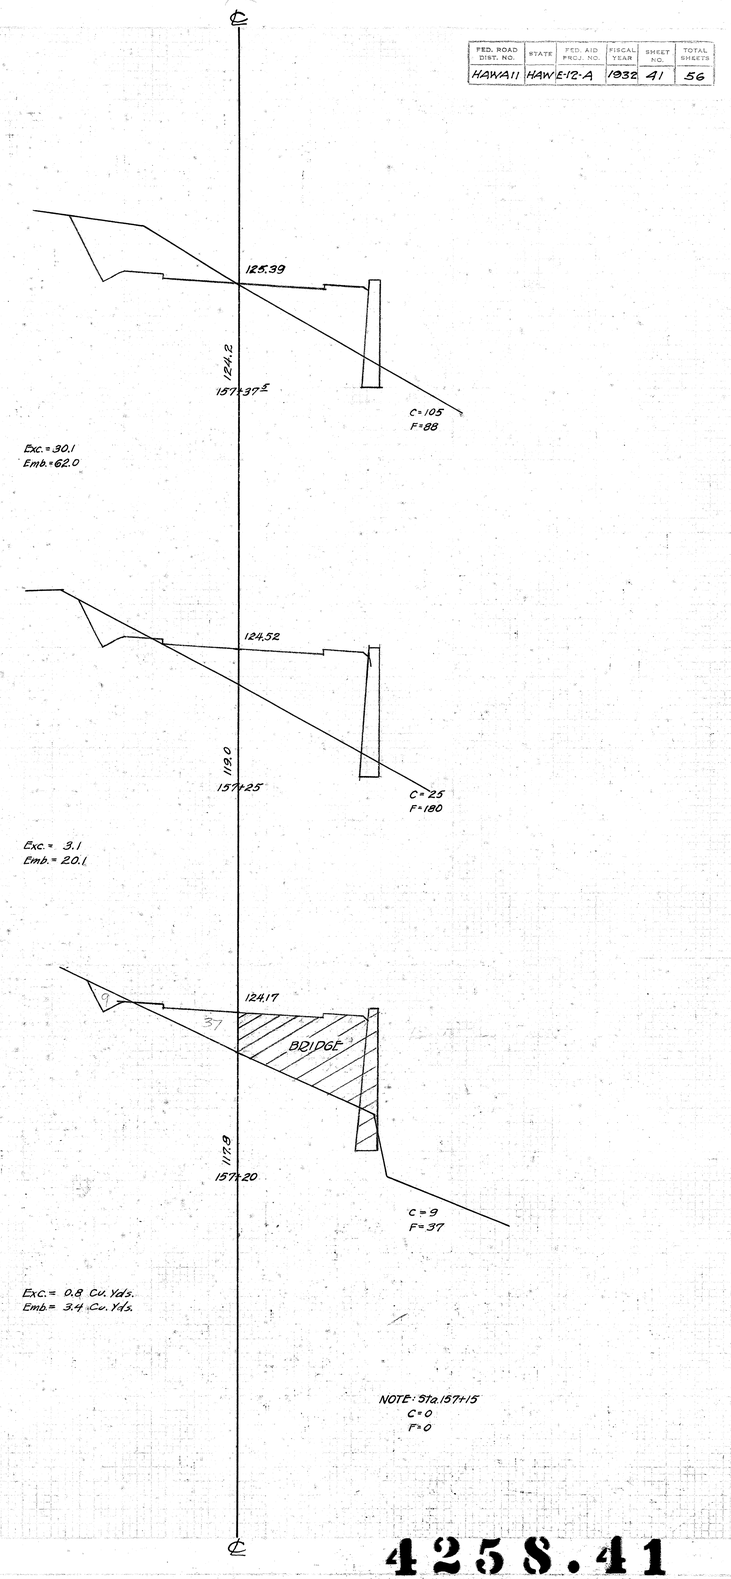

4258.41

FED. ROAD DIST. NO.	STATE	FED. AID PROJ. NO.	FISCAL YEAR	SHEET NO.	TOTAL SHEETS
HAWAII	HAWAII	HAWE-12-A	1932	42	56

℄

136.75

148.9

159+00

C=719
F=0

Exc.= 1146.3
Emb.= 17.6

139.25

146.4

158+50

C=519
F=19

Exc.= 829.6
Emb.= 17.6

129.76

139.5

158+00

C=377
F=0

Exc.= 465.7
Emb.= 115.7

126.27

121.4

157+50

C=126
F=125

Exc.= 55.5 Cu. Yds.
Emb.= 49.3 Cu. Yds.

℄

157.70

151.5

162+00

C=50
F=249

249

Exc.= 63.9
Emb.= 263.9

154.21

154.7

161+50

C=19
F=36

Exc.= 376.9
Emb.= 39.3

150.71

161.2

161+00

C=398
F=0

Exc.= 853.7
Emb.=0

147.22

158.6

160+50

C=524
F=0

Exc.= 1033.3
Emb.= 0

143.73

155.1

160+00

C=592
F=0

Exc.= 1286.1
Emb.= 0

140.24

151.7

159+50

C=797
F=0

Exc.= 1403.7 Cu. Yds.
Emb.= 0 Cu. Yds.

℄

185.63

183

166+00

C=172
F=0

Exc.= 325.0
Emb.= 5.6

182.14

186.4

165+50

C=179
F=6

Exc.= 313.0
Emb.= 19.5

178.65

182.0

165+00

C=175
F=15

Exc.= 305.6
Emb.= 23.2

175.16

178.0

164+50

C=155
F=10

Exc.= 271.3
Emb.= 19.3

171.67

174.3

164+00

C=138
F=11

Exc.= 230.6
Emb.= 21.3

168.17

169.3

163+50

C=111
F=12

Exc.= 124.1
Emb.= 169.4

164.68

160.4

163+00

161.19

C=23
F=171

Exc.= 37.0
Emb.= 473.0

152.0

162+50

C=17
F=342

Exc.= 62.0 Cu. Yds.
Emb.= 547.2 Cu. Yds.

16

4258.42

FED. ROAD DIST. NO.	STATE	FED. AID PROJ. NO.	FISCAL YEAR	SHEET NO.	TOTAL SHEETS
HAWAII	HAW	E-12-A	1932	43	56

℄

208.75
C=280
F=0
Exc.=537.0
Emb.=0
214.3
170+00

207.17
C=300
F=0
Exc.=514.8
Emb.=0
212.7
169+50

205.10
C=256
F=0
Exc.=477.8
Emb.=0
203.9
169+00

202.56
C=250
F=0
Exc.=458.3
Emb.=0
206.9
168+50

199.34
C=245
F=0
Exc.=580.4
Emb.=0
203.9
168+00

196.11
C=382
F=0
Exc.=744.4
Emb.=0
200.7
167+50

192.62
C=422
F=0
Exc.=642.6
Emb.=0
197.6
167+00

189.13
C=272
F=0
Exc.=411.1 Cu.Yds.
Emb.=0 Cu.Yds.
195.6
166+50

℄

208.03
C=0
F=80
Exc.=18.5
Emb.=74.1
205.3
175+50

208.36
C=20
F=0
Exc.=83.3
Emb.=0
208.4
175+00

208.69
C=70
F=0
Exc.=181.5
Emb.=0
209.4
174+50

209.02
C=126
F=0
Exc.=607.4
Emb.=0
211.0
174+00

209.68
C=202
F=0
Exc.=398.2
Emb.=0
213.7
173+00

210.01
C=228
F=0
Exc.=437.0
Emb.=0
214.6
172+50

210.34
C=244
F=0
Exc.=453.7
Emb.=0
215.2
172+00

210.61
C=246
F=0
Exc.=452.8
Emb.=0
215.6
171+50

210.47
C=243
F=0
Exc.=456.5
Emb.=0
215.2
171+00

209.84
C=250
F=0
Exc.=490.7 Cu.Yds.
Emb.=0 Cu.Yds.
214.9
170+50

℄

204.73
C=144
F=0
Exc.=272.2
Emb.=0
207.2
180+50

205.06
C=150
F=0
Exc.=240.7
Emb.=0
207.6
180+00

205.39
C=110
F=0
Exc.=30.6
Emb.=0
207.1
179+50

NOTE: Sta. 179+35
C=0
F=0

Exc.=0
Emb.=133.5
205.72
C=0
F=206
199.7
197.0
179+00

Exc.=0
Emb.=474.1
206.05
C=0
F=306
198.0
178+50

Exc.=0
Emb.=827.8
206.38
C=0
F=588
194.0
178+00

Exc.=0
Emb.=1125.0
206.71
C=0
F=627
194.4
177+50

Exc.=0
Emb.=1112.0
207.04
C=0
F=574
194.1
177+00

Exc.=0
Emb.=988.9
207.37
C=0
F=494
196.1
176+50

Exc.=0
Emb.=724.1
207.70
C=0
F=288
201.1
176+00

Exc.=0 Cu.Yds.
Emb.=340.7 Cu.Yds.

℄

EQUATION: 188+21.2 Ahead = 183+45.2 Back

202.37
C=6
F=25
Exc.=10.2
Emb.=40.7
201.3
183+00

203.06
C=5
F=19
Exc.=11.1
Emb.=24.1
202.0
182+50

203.62
C=7
F=7
Exc.=38.0
Emb.=13.0
203.0
182+00

204.06
C=34
F=0
Exc.=118.5
Emb.=0
204.0
181+50

204.00
C=94
F=0
204.6
181+00

Exc.=220.4 Cu.Yds.
Emb.=0 Cu.Yds.

℄

PLATE 1—CROSS SECTIONS OF P.R.S.S.R. ALTERNATE
PAUL J. KELLY CO. NEW YORK

4258.43

FED. ROAD DIST. NO.	STATE	FED. AID PROJ. NO.	FISCAL YEAR	SHEET NO.	TOTAL SHEETS
HAWAII	HAW	F12-A	1932	44	56

℄

R.R. F P 190.94 P F 180.6 193+00 C=28 F=0
Exc.= 103.7 Emb= 0

R.R. F P 193.32 P Hedge 182.6 192+00 C=28 F=0
Exc.= 77.8 Emb= 7.4

R.R. F P 196.36 P Hedge 186.1 191+00 C=14 F=4
Exc.= 59.3 Emb= 14.8

TAN

R.R. F P 193.47 P F 182.2 190+00 C=18 F=4
Exc.= 66.7 Emb= 14.8

R.R. F P 200.09 P H 200.2 189+00 C=18 F=4
Exc.= 55.0 Cu. Yds. Emb= 68.5 Cu. Yds.

℄

R.R. 173.81 P F 174.8 200+00 C=71 F=0
To Hanamaulu Mill
Exc.= 213.0 Emb.= 0

R.R. F P 175.97 P H 176.1 199+00 C=44 F=0
Exc.= 114.8 Emb= 0

R=2000'

R.R. F P 178.13 P H 177.8 198+00 C=18 F=0
Exc.= 70.4 Emb= 7.4

R.R. F P 180.29 P H 179.8 197+00 C=20 F=4
Exc.= 63.0 Emb= 11.1

R.R. F P 182.62 P 182.2 196+00 C=14 F=2
Exc.= 70.4 Emb= 7.4

R.R. P 185.28 P H 184.9 195+00 C=24 F=2
Exc.= 85.2 Emb= 11.1

TAN

R.R. F P 188.11 P F 187.4 194+00 C=22 F=4
Exc.= 92.6 Cu. Yds. Emb= 7.4 Cu. Yds.

℄

F P 153.11 P R.R. 152.8 207+00 C=4 F=20
Exc.= 14.8 Emb.= 63.0

F P 156.30 P F R.R. 155.8 206+00 C=4 F=14
Exc.= 14.8 Emb.= 51.9

F P 159.52 P R.R. 159.0 205+00 C=4 F=14
Exc.= 14.8 Emb= 48.2

TAN

F P 162.74 P F R.R. 162.1 204+00 C=4 F=12
Exc.= 25.9 Emb= 22.2

Curb P 165.96 R.R. 165.7 203+00 C=10 F=0
Gov. Road To Hanamaulu School
Exc.= 29.6 Emb= 0

Curb P 169.17 R.R. P H 168.9 202+00 C=6 F=0
Exc.= 79.6 Emb= 0

R=2000'

P R.R. 171.66 171.9 201+00 C=37 F=0
Exc.= 200.0 Cu. Yds. Emb= 0 Cu. Yds.

℄

R=2600'

F P 132.08 P F R.R. 131.6 214+00 C=6 F=4
Exc.= 44.4 Emb= 11.1

F P 135.08 F R.R. 134.7 213+00 C=18 F=2
Exc.= 48.2 Emb= 11.1

F P 138.08 P F R.R. 137.6 212+00 C=8 F=4
Exc.= 29.6 Emb= 11.1

F P 141.08 P F R.R. 140.8 211+00 C=8 F=2
Exc.= 29.6 Emb= 7.4

TAN

F P 144.08 P F R.R. 143.9 210+00 C=8 F=2
Exc.= 33.3 Emb= 22.2

F P 147.08 P F R.R. 146.9 209+00 C=10 F=10
Exc.= 25.9 Emb= 59.3

F P 150.08 P F R.R. 149.9 208+00 C=4 F=22
Exc.= 14.8 Cu. Yds. Emb= 77.8 Cu. Yds.

℄

"DIEPO" DIETERICH-POST CO.
CROSS SECTION

4258.44

FED. ROAD DIST. NO.	STATE	FED. AID PROJ. NO.	FISCAL YEAR	SHEET NO.	TOTAL SHEETS
HAWAII	HAW	E-12-A	1932	45	56

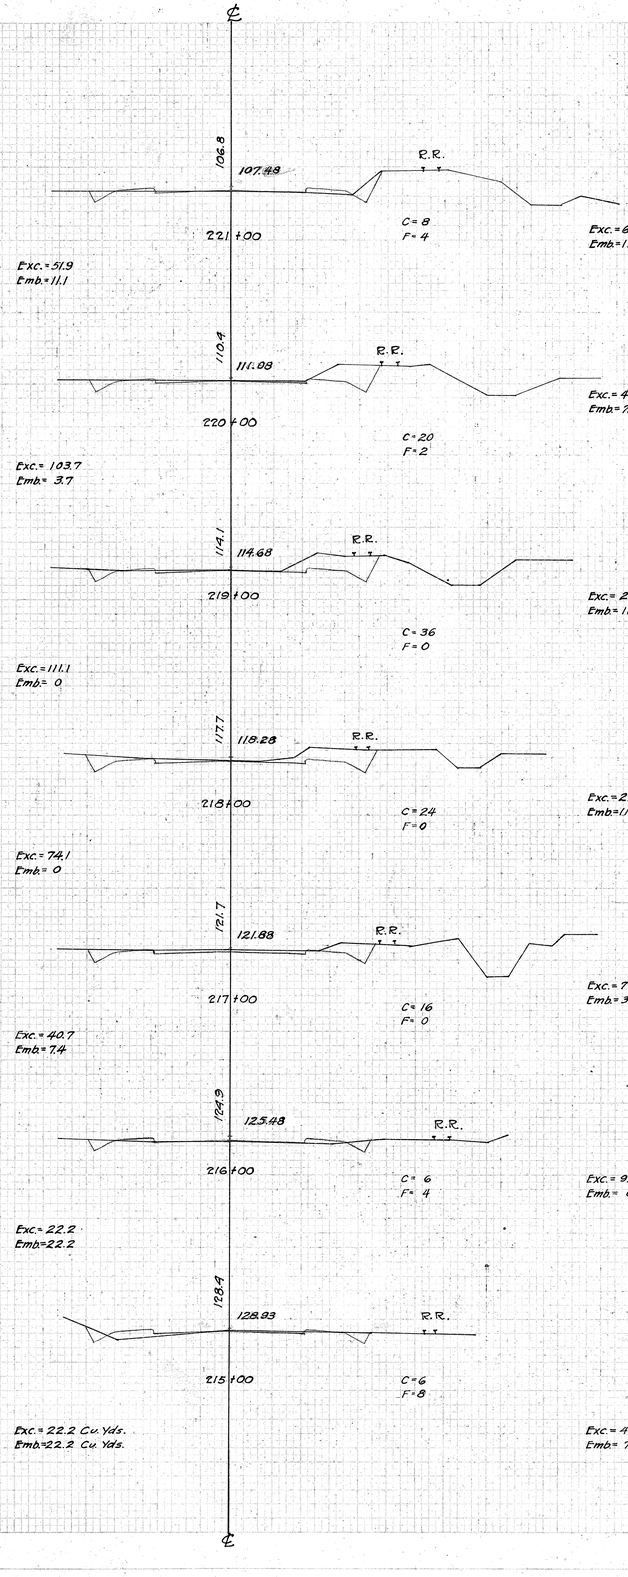

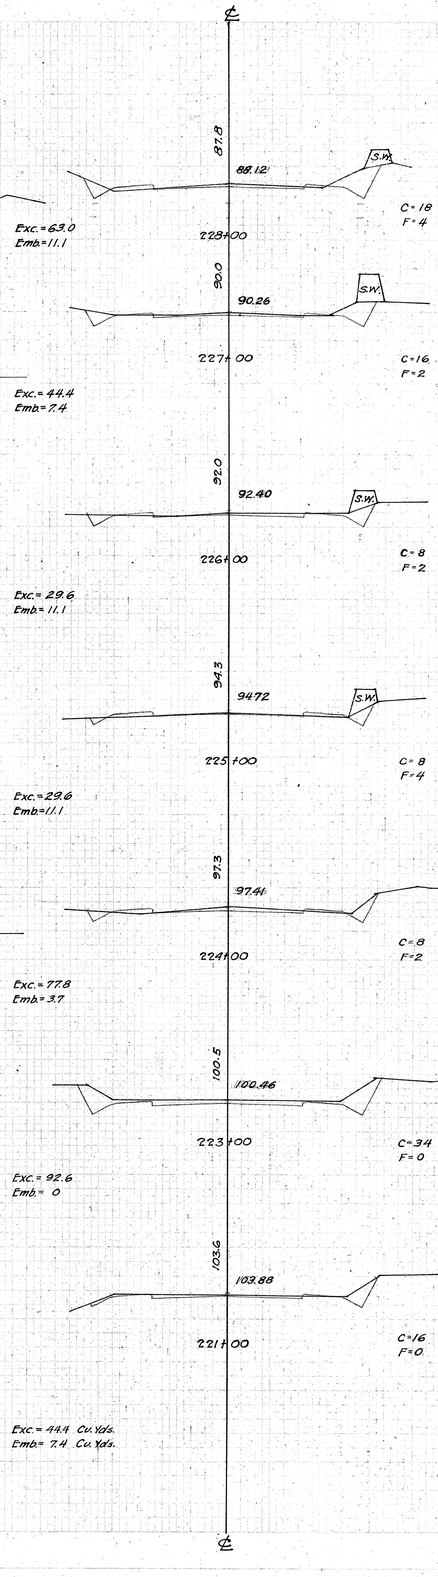

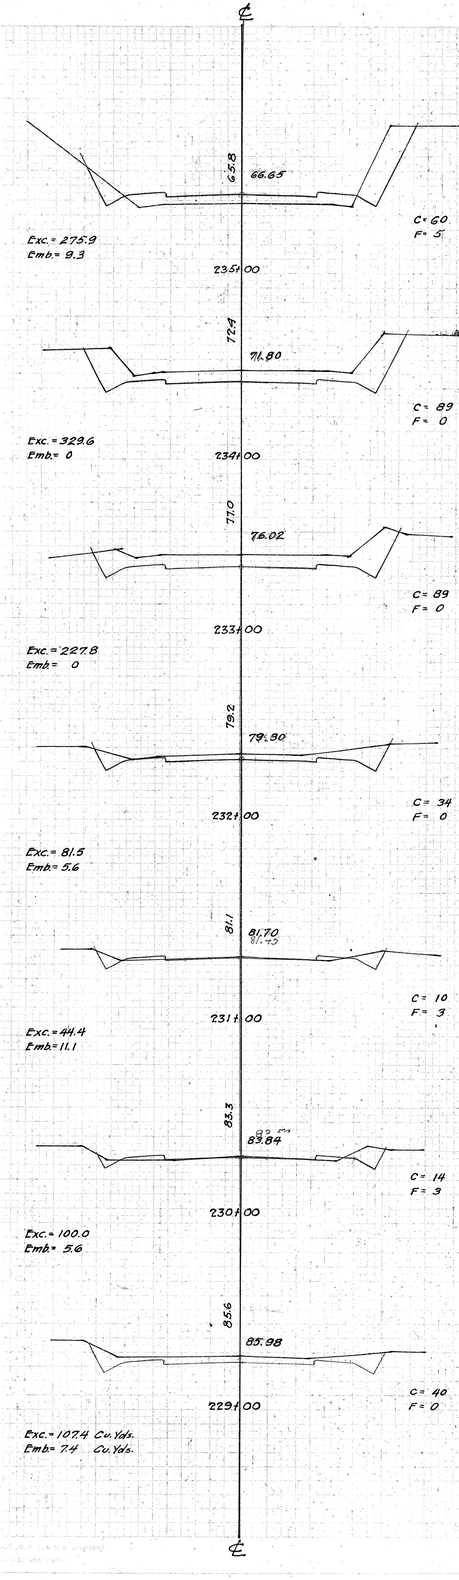

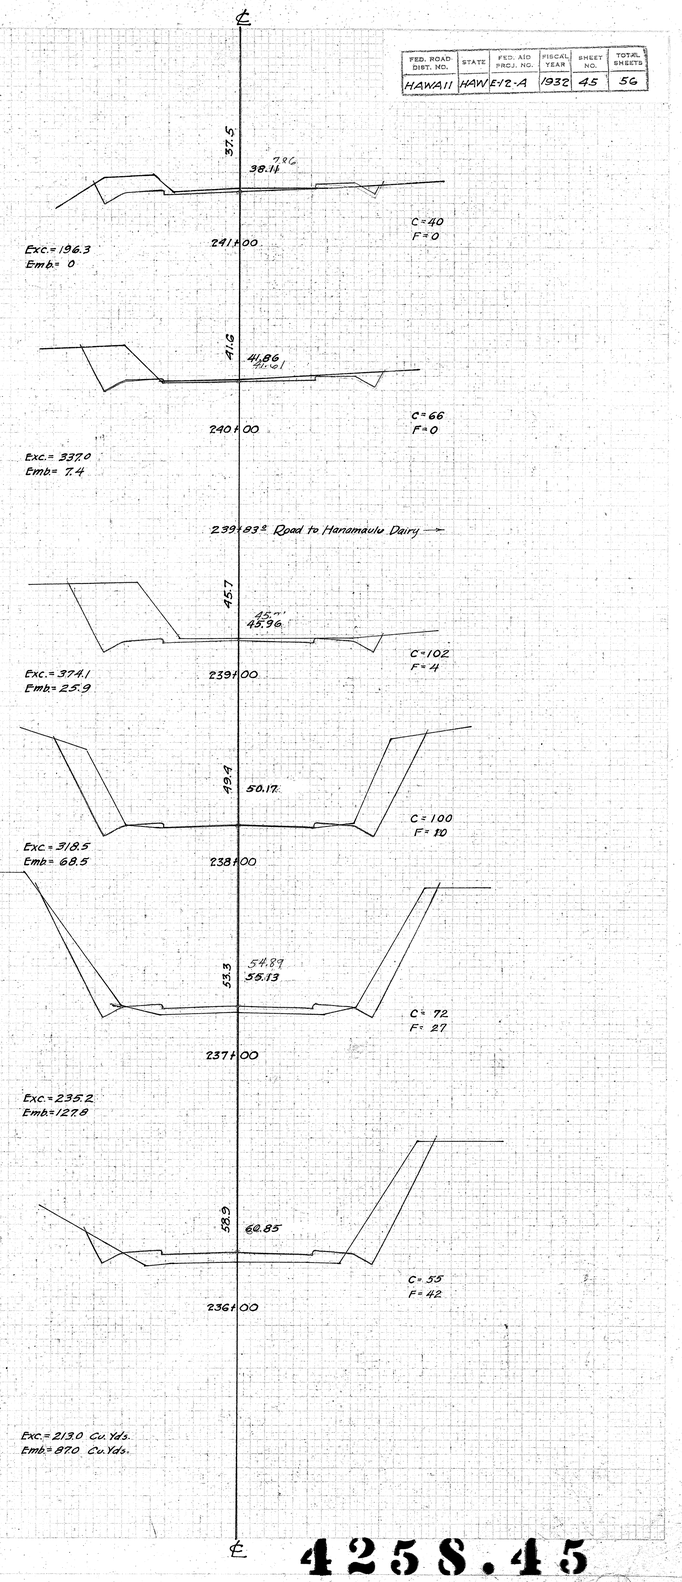

FINAL SURVEY — SURVEYED / LOTTED / TRACED / NOTE BOOK / NO. — DATE / BY / CHECKED / CHECKED

ORIGINAL SURVEY — SURVEYED / LOTTED / TRACED / NOTE BOOK / NO. — DATE / BY / CHECKED / CHECKED

4258.45

9

FED. ROAD DIST. NO.	STATE	FED. AID PROJ. NO.	FISCAL YEAR	SHEET NO.	TOTAL SHEETS
HAWAII	HAWE12-A		1932	46	56

44.60
4.6
244+50
C=0
F=82
Exc.= 3.7
Emb.=230.6

42.41
3.5
244+00
C=4
F=167
Exc.= 3.7
Emb.=410.2

40.23
3.2
243+50
C=0
F=276
Exc.= 0
Emb.=421.3

38.39
2.9
243+00
C=0
F=179
Exc.= 0
Emb.=217.1

37.53
3.28
242+65
C=0
F=156
Exc.= 0
Emb.=69.4

37.26
3.01
242+50
C=0
F=94
Exc.= 0
Emb.=67.8

37.06
3.61
242+35
C=0
F=150
Exc.= 0
Emb.=126.1

36.84
3.8
242+00
C=0
F=48
Exc.= 74.1 Cu.Yds.
Emb.=88.9 Cu.Yds.

57.98
6.8
248+00
C=190
F=0
Exc.=361.1
Emb.= 0

56.64
6.4
247+50
C=200
F=0
Exc.=368.5
Emb.= 0

55.06
5.7
247+00
C=198
F=0
Exc.=379.6
Emb.= 0

53.23
5.78
246+50
C=212
F=0
Exc.=290.7
Emb.= 0

51.16
5.29
246+00
C=102
F=0
Exc.=128.7
Emb.= 0

48.93
4.29
245+50
C=37
F=0
Exc.= 37.0
Emb.=28.7

46.79
4.6
245+00
C=3
F=31
Exc.=2.8 Cu.Yds.
Emb.=104.6 Cu.Yds.

61.92
6.4
252+00
C=20
F=2
Exc.= 77.8
Emb.= 14.8

61.42
6.0
251+00
C=22
F=6
Exc.= 62.0
Emb.= 5.6

61.17
6.0
250+50
C=45
F=0
Exc.= 75.9
Emb.= 0

60.92
6.6
250+00
C=37
F=0
Exc.=113.0
Emb.= 2.8

60.55
6.1
249+50
C=85
F=9
Exc.=180.6
Emb.= 2.8

59.94
6.8
249+00
C=110
F=0
Exc.=272.2
Emb.= 0

59.08
6.6
248+50
C=144
F=0
Exc.=309.3 Cu.Yds.
Emb.= 0 Cu.Yds.

64.14
6.36
258+00
C=4
F=16
Exc.=18.5
Emb.=48.2

64.02
6.37
257+00
C=6
F=10
Exc.= 30.5
Emb.= 15.2

Equation 256+824 = 257+00

63.87
6.39
256+00
C=14
F=0
Exc.=37.0
Emb.=3.7

63.42
6.31
255+00
C=6
F=2
Exc.=37.0
Emb.= 7.4

62.92
6.24
254+00
C=14
F=2
Exc.= 40.7
Emb.= 11.1

62.42
6.17
253+00
C=8
F=4
Exc.= 51.9 Cu.Yds.
Emb.= 11.1 Cu.Yds.

4258.46

FED. ROAD DIST. NO.	STATE	FED. AID PROJ. NO.	FISCAL YEAR	SHEET NO.	TOTAL SHEETS
HAWAII	HAW.	E-12-A	1932	47	56

65.90 — 64.9 — 268+00 — C=2 F=26
Exc.=5.6 Emb=109.3

65.64 — 64.3 — 267+00 — C=1 F=33
Exc.=5.6 Emb=116.7

65.38 — 64.2 — 266+00 — C=2 F=30
Exc.=7.4 Emb=114.8

65.12 — 64.3 — 265+00 — C=2 F=32
Exc.=31.5 Emb=74.1

64.86 — 64.6 — 264+00 — C=15 F=8
Exc.=61.1 Emb=22.2

TAN

64.74 — 64.5 — 263+00 — C=18 F=4
Exc.=50.0 Emb=18.5

64.62 — 64.2 — 262+00 — C=9 F=6
Exc.=57.4 Emb=14.8

64.50 — 64.2 — 261+00 — C=22 F=2
Exc.=74.1 Emb=18.5

64.38 — 63.9 — 260+00 — C=18 F=8
Exc.=40.7 Emb=33.3

64.26 — 63.6 — 259+00 — C=4 F=10
Exc.=14.8 Cu. Yds. Emb=48.2 Cu. Yds.

46.54 — 46.3 — 279+00 — C=30 F=0
Exc.=74.1 Emb=0

50.95 — 50.5 — 278+00 — C=10 F=0
Exc.=92.6 Emb=7.4

55.35 — 54.8 — 277+00 — C=40 F=4
Exc.=107.4 Emb=14.8

59.18 — 58.5 — 276+00 — C=18 F=4
Exc.=125.9 Emb=14.8

62.23 — 61.5 — 275+00 — C=50 F=4
Exc.=170.4 Emb=11.1

64.51 — 64.0 — 274+00 — C=42 F=2
Exc.=85.2 Emb=33.3

TAN

66.00 — 65.2 — 273+00 — C=4 F=16
Exc.=18.5 Emb=81.5

66.73 — 65.7 — 272+00 — C=6 F=28
Exc.=122.2 Emb=51.9

66.68 — 65.8 — 271+00 — C=60 F=0
Exc.=140.7 Emb=0

66.42 — 66.1 — 270+00 — C=16 F=0
Exc.=46.3 Emb=14.8

66.16 — 65.8 — 269+00 — C=9 F=8
Exc.=20.4 Cu. Yds. Emb=69.0 Cu. Yds.

14.40 — 13.7 — 290+00 — C=0 F=16
Exc.=3.7 Emb=44.4

R.1500'RT.

14.70 — 14.2 — 289+00 — C=2 F=8
Exc.=22.2 Emb=22.2

15.00 — 14.5 — 288+00 — C=10 F=4
Exc.=51.9 Emb=18.5

15.63 — 15.4 — 287+00 — C=18 F=6
Exc.=69.0 Emb=33.3

17.40 — 17.2 — 286+00 — C=16 F=12
Exc.=37.0 Emb=77.8

TAN

20.35 — 20.0 — 285+00 — C=4 F=30
Exc.=11.1 Emb=138.9

24.44 — 23.5 — 284+00 — C=2 F=45
Exc.=22.2 Emb=87.0

28.86 — 28.6 — 283+00 — C=10 F=2
Exc.=25.9 Emb=18.5

33.28 — 32.9 — 282+00 — C=4 F=8
Exc.=29.6 Emb=25.9

37.70 — 37.4 — 281+00 — C=12 F=6
Exc.=40.7 Emb=14.8

42.12 — 41.8 — 280+00 — C=10 F=2
Exc.=74.1 Cu. Yds. Emb=3.7 Cu. Yds.

11.88 — 10.9 — 299+00 — C=2 F=18
Exc.=3.7 Emb=70.4

SW — 12.12 — 10.9 — 298+00 — C=0 F=20
Exc.=0 Emb=59.3

SW — 12.36 — 11.4 — 297+00 — C=0 F=12
Exc.=29.6 Emb=22.2

12.60 — 12.3 — 296+00 — C=16 F=0
Exc.=61.1 Emb=0

12.90 — 12.6 — 295+00 — C=17 F=0
Exc.=42.6 Emb=22.2

TAN

13.20 — 12.5 — 294+00 — C=6 F=12
Exc.=37.0 Emb=74.1

13.50 — 12.6 — 293+00 — C=14 F=28
Exc.=48.2 Emb=114.8

13.80 — 12.7 — 292+00 — C=12 F=34
Exc.=25.9 Emb=100.0

14.10 — 13.0 — 291+00 — C=2 F=20
R.1500'RT.
Exc.=3.7 Cu. Yds. Emb=66.7 Cu. Yds.

DIEPO DIETERICH-POST CO.
CROSS SECTION

4258.47

FED. ROAD DIST. NO.	STATE	FED. AID PROJ. NO.	FISCAL YEAR	SHEET NO.	TOTAL SHEETS
HAWAII	HAW.	E12-A	1932	48	56

℄

10.26 — P — P — F
8.1
308+00
C=0 F=44
Exc.= 0
Emb=248.2

10.23 — P — P — F
canal
7.6
307+00
C=0 F=90
Exc.= 0
Emb=236.7

Note: Sta. 306+10
C=0
F=52

10.27 — P — P — F
306+00
ARCH CULVERT
Yardage Exception, 305+95 to 306+10
R=1800'L

Note: Sta. 305+95
C=0
F=52
Exc.= 0
Emb=165.4

10.44 — F — P — P — F
8.8
305+00
C=0 F=42
Exc.= 0
Emb=163.0

10.68 — P — P — F
8.7
304+00
C=0 F=46
Exc.= 0
Emb=163.0

10.92 — F — P — P
9.0
303+00
C=0 F=42
Exc.= 0
Emb=177.8

11.16 — F — P — P — F
9.1
302+00
C=0 F=54
TAN
Exc.= 0
Emb=170.4

11.40 — P — P — F
9.8
301+00
C=0 F=38
Exc.= 0
Emb=118.5

11.64 — T.M. — P — P
10.4
300+00
C=0 F=26
Exc.= 3.7 Cu. Yds.
Emb=81.5 Cu. Yds.

℄

10.53 — P — P — F
10.2
317+00
TAN
C=21 F=0
Exc.= 77.8
Emb.= 0

10.50 — P — P — F
10.1
316+00
C=21 F=8
Exc.= 101.9
Emb.= 3.7

10.47 — P — P — F
10.2
315+00
C=34 F=2
Exc.= 111.1
Emb.= 5.6

10.44 — P — P — F — R.R.
10.2
314+00
C=26 F=1
Exc.= 101.9
Emb.= 1.9

10.41 — P — P — F — RR
10.3
313+00
C=29 F=0
Exc.= 88.9
Emb.= 0
R=1800'L

10.38 — P — P — F — R.R.
9.8
312+00
C=19 F=0
Exc.= 40.7
Emb.= 63.0

10.35 — P — P — R.R.
8.9
311+00
C=3 F=34
Exc.= 9.3
Emb.= 122.2

10.32 — P — P — F — R.R.
8.9
310+00
C=2 F=32
Exc.= 3.7
Emb.= 148.2

10.29 — P — P — F — RR
8.4
309+00
C=0 F=48
Exc.= 0 Cu. Yds.
Emb.= 170.4 Cu. Yds.

℄

12.90 — P — P — F
12.1
326+00
C=8 F=10
Exc.= 37.0
Emb.= 51.9

12.45 — P — P
11.4
325+00
C=12 F=18
Exc.= 46.3
Emb.= 59.3

12.00 — P — P — F
10.8
324+00
C=13 F=14
Exc.= 48.2
Emb.= 37.0

11.55 — P — P — F
10.8
323+00
C=13 F=6
Exc.= 57.4
Emb.= 14.8

11.10 — P — P
10.7
322+00
TAN
C=18 F=2
Exc.= 77.8
Emb.= 3.7

10.70 — P — P
10.4
321+00
C=24 F=0
Exc.= 63.0
Emb.= 14.8

10.62 — P — P
10.1
320+00
C=10 F=8
Exc.= 33.3
Emb.= 29.6

10.59 — P — P
9.8
319+00
C=8 F=8
Exc.= 35.2
Emb.= 25.9

10.56 — P — P
9.9
318+00
C=11 F=6
Exc.= 59.3 Cu. Yds.
Emb.= 11.1 Cu. Yds.

℄

13.15 — P
12.8
335+00
C=8 F=4
Exc.= 31.5
Emb.= 14.8

13.46 — P — P
13.1
334+00
C=9 F=4
Exc.= 38.9
Emb.= 14.8

13.77 — P — P
13.4
333+00
TAN
C=12 F=4
Exc.= 44.4
Emb.= 14.8

14.08 — P — P
13.8
332+00
C=12 F=4
Exc.= 35.2
Emb.= 18.5

14.39 — P — P
14.0
331+00
C=7 F=6
Exc.= 16.7
Emb.= 22.2

14.51 — P — P
14.2
330+00
C=2 F=6
Exc.= 51.9
Emb.= 22.2

14.25 — P — P — F
13.5
329+00
R=1000'Rt.
C=26 F=6
Exc.= 111.1
Emb.= 11.1

13.80 — P — P — F
14.0
328+00
C=34 F=0
Exc.= 75.9
Emb.= 22.2

13.35 — P — P
13.0
327+00
TAN
C=7 F=0

Note: Sand excavation with 1:1 slopes, Sta. 307+00 to 335+00
Exc.= 27.8 Cu. Yds.
Emb.= 40.7 Cu. Yds.

℄

DIEPO - ALTERIEG - PUST CO.

FED. ROAD DIST. NO.	STATE	FED. AID PROJ. NO.	FISCAL YEAR	SHEET NO.	TOTAL SHEETS
HAWAII	HAWAII 12-A		1932	49	56

℄

11.75 | C=13 | C=0 F=148 | 7.2 | 343+00 | Exc.=0 Emb.=485.2 | Ditch Exc.=68.5

11.75 | C=24 | C=0 F=114 | 8.4 | 342+00 | Exc.=7.4 Emb.=429.6 | Ditch Exc.=240.7

11.75 | C=106 | C=4 F=118 | 4.9 | 341+00 | Exc.=25.9 Emb.=305.6 | Ditch Exc.=363.0

11.78 | C=90 | C=10 F=47 | 10.7 | 340+00 | Exc.=29.6 Emb.=101.9 | Ditch Exc.=166.7 Cu Yds.

11.93 | C=6 F=8 | 11.2 | 339+00 | Exc.=91.5 Emb.=22.2

12.22 | C=11 F=4 | 11.8 | 338+00 | Exc.=27.8 Emb.=33.3

12.84 | C=4 F=14 | 11.7 | 337+00 | Exc.=18.5 Emb.=40.7

13.75 | C=6 F=8 | 12.3 | 336+00 | Exc.=25.9 Cu Yds. Emb.=33.3 Cu Yds.

11.75 | C=26 | C=0 F=108 | 7.9 | 352+00 | Exc.=0 Emb.=444.4 | Ditch Exc.=57.4

11.75 | C=5 | C=0 F=132 | 7.7 | 351+00 | Exc.=0 Emb.=563.0 | Ditch Exc.=25.9

11.75 | C=9 | C=0 F=172 | 6.6 | 350+00 | Exc.=0 Emb.=637.0 | Ditch Exc.=33.3

11.75 | C=9 | C=0 F=172 | 6.6 | 349+00 | Exc.=0 Emb.=633.3 | Ditch Exc.=22.2

11.75 | C=3 | C=0 F=170 | 6.7 | 348+00 | Exc.=0 Emb.=635.2 | Ditch Exc.=16.7

11.75 | C=6 | C=0 F=173 | 6.2 | 347+00 | Exc.=0 Emb.=690.7 | Ditch Exc.=27.8

11.75 | C=9 | C=0 F=200 | 5.5 | 346+00 | Exc.=0 Emb.=763.0 | Ditch Exc.=16.7

11.75 | C=0 | C=0 F=212 | 5.8 | 345+00 | Exc.=0 Emb.=705.6 | Ditch Exc.=20.4

11.75 | C=11 | C=0 F=169 | 6.1 | 344+00 | Exc.=0 Cu Yds. Emb.=587.0 Cu Yds. | Ditch Exc.=44.4 Cu Yds.

28.08 | C=106 F=2 | 28.0 | 360+00 | Exc.=488.9 Emb.=3.7

24.44 | C=158 F=0 | 27.5 | 359+00 | Exc.=563.0 Emb.=0

20.80 | C=146 F=0 | 23.3 | 358+00 | Exc.=592.6 Emb.=0

17.27 | C=174 F=0 | 20.5 | 357+00 | Exc.=718.5 Emb.=0

14.56 | C=214 F=0 | 18.6 | 356+00 | Exc.=744.4 Emb.=0

12.75 | C=266 | C=188 F=0 | 16.2 | 355+00 | Exc.=520.4 Emb.=11.1 | Ditch Exc.=401.3

End of ditch = 354+00

11.86 | C=200 | C=93 F=6 | 12.3 | 354+00 | Exc.=172.2 Emb.=301.9 | Ditch Exc.=416.7

11.75 | C=25 | C=0 F=157 | 9.8 | 353+00 | Exc.=0 Cu Yds. Emb.=490.7 Cu Yds. | Ditch Exc.=94.4 Cu Yds.

48.68 | C=29 F=2 | 48.8 | 368+00 | Exc.=109.3 Emb.=3.7

47.77 | C=35 F=0 | 47.7 | 367+00 | Exc.=105.6 Emb.=0

46.34 | C=27 F=0 | 46.1 | 366+00 | Exc.=69.2 Emb.=0

Equation 365+19 = 365+27.4

44.90 | C=25 F=0 | 44.8 | 365+00 | Exc.=166.7 Emb.=0

42.30 | C=65 F=0 | 42.2 | 364+00 | Exc.=305.6 Emb.=0

39.00 | C=100 F=0 | 39.0 | 363+00 | Exc.=366.7 Emb.=0

35.35 | C=98 F=0 | 35.2 | 362+00 | Exc.=288.9 Emb.=0

31.72 | C=58 F=0 | 31.2 | 361+00 | Exc.=303.7 Cu Yds. Emb.=3.7 Cu Yds.

4258.49

FED. ROAD DIST. NO.	STATE	F.A.S. AID PROJ. NO.	FISCAL YEAR	SHEET NO.	TOTAL SHEETS
HAWAII	HAW	E-12-A	1932	50	56

℄

55.8 — S.W. — 55.58 — S.W. — C=98 F=0
Exc.=222.2 Emb=87.0
377+00

52.8 — S.W. — 55.64 — S.W. — C=22 F=47
Exc.=40.7 Emb=382.6
376+00

49.8 — 54.88 — S.W. — C=0 F=165
Exc.=0 Emb=701.9
375+00

47.8 — 54.00 — S.W. — C=0 F=214
Exc.=0 Emb=740.7
374+00

47.5 — 53.11 — S.W. — C=0 F=186
Exc.=0 Emb=555.6
373+00

48.3 — 52.22 — S.W. — C=0 F=114
Exc.=24.1 Emb=214.8
372+00

50.6 — 51.97 — 51.34 — S.W. — S.W. — C=13 F=2
Exc.=125.9 Emb=3.7
371+00

50.7 — S.W. — 50.46 — S.W. — C=55 F=0
Exc.=161.1 Emb=0
370+00

49.7 — S.W. — 49.56 — S.W. — C=32 F=0
Exc.=113.0 Cu.Yds. Emb=3.7 Cu.Yds.
369+00

℄

45.1 — 51.97 — S.W. — C=0 F=358
Exc.=0 Emb=608.3
38G+50

44.5 — 51.65 — S.W. — C=0 F=299
Exc.=0 Emb=813.0
38G+00

47.4 — 51.00 — S.W. — C=0 F=140
Exc.=0 Emb=366.7
385+00

48.4 — 50.35 — S.W. — C=0 F=58
Exc.=44.4 Emb=107.4
384+00

50.0 — 50.11 — S.W. — C=24 F=0
Exc.=211.1 Emb=0
383+00

52.0 — 50.70 — S.W. — C=90 F=0
Exc.=385.2 Emb=0
382+00

53.9 — 51.70 — C=118 F=0
Exc.=474.1 Emb=0
381+00

55.4 — S.W. — 52.70 — S.W. — C=138 F=0
Exc.=625.9 Emb=0
380+00

53.3 — S.W. — 53.70 — S.W. — C=200 F=0
Exc.=687.0 Emb=0
379+00

51.4 — S.W. — 54.70 — C=171 F=0
Exc.=498.2 Emb=0
378+00

℄

50.7 — 33.57 — C=0 F=80
Exc.=13.0 Emb=168.5
394+00

38.5 — 39.57 — C=7 F=11
Exc.=477.8 Emb=20.4
393+00

50.7 — 45.36 — C=251 F=0
Exc.=1183.3 Emb=0
392+00

57.8 — 49.70 — C=388 F=0
Exc.=1135.2 Emb=0
391+00

56.9 — 52.38 — C=225 F=0
Exc.=418.5 Emb=63.0
390+00

51.5 — 53.39 — C=1 F=34
Exc.=1.9 Emb=609.3
389+00

44.7 — 52.95 — S.W. — C=0 F=295
Exc.=0 Emb=1277.8
388+00

40.0 — 52.30 — S.W. — C=0 F=395
Exc.=0 Cu.Yds. Emb=697.2 Cu.Yds.
387+00

℄

12.6 — 12.81 — C=6 F=8
Exc.=29.5 Emb=40.7
406+00

13.4 — 13.52 — C=10 F=14
Exc.=38.9 Emb=59.3
405+00

14.5 — 14.47 — C=11 F=18
Exc.=24.1 Emb=63.0
404+00

14.8 — 15.40 — E.P. — C=2 F=16
Exc.=3.9 Emb=31.0
403+00

← Road to Rice Mill

EXCEPTION NO. 2
WAIALUA BRIDGE
Sta. 398+35 - 401+95.2

16.0 — 15.81 — C=0 F=0
Exc.=88.9 Emb=3.7
398+00

18.7 — 17.82 — S.W. — C=48 F=2
Exc.=124.1 Emb=7.4
397+00

21.3 — 21.82 — C=19 F=2
Exc.=37.0 Emb=94.4
396+00

25.4 — S.W. — 27.57 — C=1 F=49
Exc.=1.9 Cu.Yds. Emb=238.9 Cu.Yds.
395+00

℄

ORIGINAL SURVEY — SURVEYED, PLOTTED, CHECKED, NOTE BOOK, PAGES, KEYS CHECKED, DATE, BY

FINAL SURVEY — SURVEYED, PLOTTED, CHECKED, NOTE BOOK, PAGES, KEYS CHECKED, DATE, BY

4258.50

FED. ROAD DIST. NO.	STATE	FED. AID PROJ. NO.	FISCAL YEAR	SHEET NO.	TOTAL SHEETS
HAWAII	HAW E12-A		1932	51	56

℄

12.53
12.3
416+00
C=12
F=4
Exc.= 31.5
Emb.=11.1

12.93
12.4
415+00
C=5
F=2
Exc.=16.7
Emb.=18.5

13.21
12.7
414+00
C=4
F=8
Exc.=18.5
Emb.=22.2

13.26
12.7
413+00
C=6
F=4
Exc.=14.8
Emb.=18.5

13.07
12.0
412+00
C=2
F=6
Exc.=11.1
Emb.=29.6

12.65
11.6
411+00
C=4
F=10
Exc.=14.8
Emb.=37.0

12.22
11.2
410+00
C=4
F=10
Exc.=11.1
Emb.=55.6

12.03
10.5
409+00
C=2
F=20
Exc.= 7.4
Emb.=90.7

12.06
9.8
408+00
C=2
F=29
Exc.= 3.7
Emb.=157.4

12.32
10.9
407+00
C=2
F=56
Exc.=11.1 Cu. Yds.
Emb.=118.5 Cu. Yds.

℄

19.53
19.2
425+00
C=38
F=0
Exc.=85.2
Emb.=11.1

16.61
16.5
424+00
C=13
F=6
Exc.=22.2
Emb.=25.9

13.73
13.0
423+00
C=4
F=17
Exc.=29.6
Emb.=22.2

11.55
10.0
422+00
C=12
F=4
Exc.= 22.2
Emb.=111.1

10.89
9.0
421+00
C=0
F=56
Exc.= 0
Emb.=177.8

10.93
9.4
420+00
C=0
F=40
Exc.= 7.4
Emb.=133.3

11.33
9.7
419+00
C=4
F=32
Exc.=13.0
Emb.=79.6

11.73
10.6
418+00
C=3
F=11
Exc.=20.4
Emb.=20.4

12.13
11.6
417+00
C=8
F=0
Exc.=37.0 Cu. Yds.
Emb.= 7.4 Cu. Yds.

℄

15.71
15.6
435+00
C=84
F=2
Exc.=311.1
Emb.= 3.7

17.09
17.4
434+00
C=84
F=0
Exc.=218.5
Emb.= 0

18.03
17.8
433+00
C=34
F=0
Exc.=70.4
Emb.=3.7

18.75
18.1
432+00
C=4
F=2
Exc.=25.9
Emb.=3.7

19.47
18.8
431+00
C=10
F=0
Exc.=50.0
Emb.=3.7

20.19
19.4
430+00
C=17
F=0
Exc.=53.7
Emb.= 7.4

20.91
20.1
429+00
C=12
F=2
Exc.=25.9
Emb.=18.5

21.63
20.6
428+00
C=2
F=8
Exc.= 7.4
Emb.=40.7

22.03
20.8
427+00
EQUATION [426+36± Ahead = 426+38± Back
C=2
F=14
Exc.=30.3
Emb.=34.1

21.83
20.4
426+00
C=14
F=4
Exc.=96.3 Cu. Yds.
Emb.= 7.4 Cu. Yds.

see Sheet 61A

℄

8.87
8.6
443+00
C=18
F=0
Exc.=101.9
Emb.= 0

8.98
9.2
442+00
C=37
F=0
Exc.=166.7
Emb.= 0

9.09
9.0
441+00
C=53
F=0
Exc.=107.4
Emb.=27.8

9.20
8.7
440+00
C=5
F=15
Exc.=27.8
Emb.=64.8

9.68
8.6
439+00
C=10
F=20
Exc.=18.5
Emb.=155.6

10.91
9.0
438+00
C=0
F=64
Exc.= 0
Emb.=348.2

12.31
8.5
437+00
C=0
F=124
Exc.=155.6
Emb.=250.0

14.11
13.7
436+00
C=84
F=11
Exc.=311.1 Cu. Yds.
Emb.=24.1 Cu. Yds.

℄

4258.51
(15)

FED. ROAD DIST. NO.	STATE	FED. AID PROJ. NO.	FISCAL YEAR	SHEET NO.	TOTAL SHEETS
HAWAII	HAW	E-12A	1932	51A	56

FINAL SURVEY — SURVEYED, PLOTTED, TEMPLATE, AREAS CHECKED — NOTE BOOK — NO. — BY — DATE

ORIGINAL SURVEY — SURVEYED, PLOTTED, TEMPLATE, AREAS CHECKED — NOTE BOOK — NO. — BY — DATE

20.8 21.88 E.P. E.P.
427+00
C = 1.0 ft
F = 72.0 ft
Exc. 25.9 C.Y.
Emb. 57.4 "

20.3 21.11 E.P. E.P.
426+00
C = 0.0 ft
F = 7.0 ft
Exc. 163.0 C.Y.
Emb. 16.7 "

19.0 19.36 E.P. E.P.
425+00
C = 75.0 ft
F = 0.0
Exc. 159.3 C.Y.
Emb. 16.7 "

16.5 16.61 E.P. E.P.
424+00
C = 11.0 ft
F = 9.0 ft
Exc. 22.2 C.Y.
Emb. 79.6 "

13.2 13.82 E.P. E.P.
423+00
C = 1.0
F = 34.0
Exc. 3.7 C.Y.
Emb. 129.6 "

10.1 11.95 E.P. E.P.
422+00
C = 1.0 ft
F = 36.0 ft
Exc. 1.9 C.Y.
Emb. 166.7 "

9.1 10.98 E.P. E.P.
421+00
C = 0.0
F = 54.0
Exc. 1.9 C.Y.
Emb. 177.8 "

8.4 10.93 E.P. E.P.
420+00
C = 1.0 ft
F = 42.0 ft

17.4 17.18 E.P. E.P.
434+00
C = 76.0 ft
F = 0.0
Exc. 211.1 C.Y.
Emb. 1.9 "

17.4 18.05 E.P. E.P.
433+00
C = 38.0 ft
F = 1.0 ft
Exc. 103.7 C.Y.
Emb. 14.8 "

17.6 18.77 E.P. E.P.
432+00
C = 18.0 ft
F = 7.0 ft
Exc. 94.4 C.Y.
Emb. 14.8 "

18.3 13.49 E.P. E.P.
431+00
C = 33.0 ft
F = 1.0 ft
Exc. 122.2 C.Y.
Emb. 5.6 "

19.2 20.21 E.P. E.P.
430+00
C = 35.0 ft
F = 2.0 ft
Exc. 125.9 C.Y.
Emb. 5.6 "

20.0 20.93 E.P. E.P.
429+00
C = 35.0 ft
F = 1.0 ft
Exc. 66.7 C.Y.
Emb. 40.7 "

20.3 21.65 E.P. E.P.
428+00
C = 1.0 ft
F = 21.0 ft
Exc. 3.7 C.Y.
Emb. 79.6 "

9.4 9.89 E.P. E.P.
441+00
C = 16.0 ft
F = 1.0 ft
Exc. 44.4 C.Y.
Emb. 9.3 "

9.6 10.04 E.P. E.P.
440+00
C = 5.0 ft
F = 11.0 ft
Exc. 14.8 C.Y.
Emb. 81.5 "

9.1 10.73 E.P. E.P.
439+00
C = 0.0 ft
F = 40.0 ft
Exc. 0.0 C.Y.
Emb. 266.7 "

9.0 11.99 E.P. E.P.
438+00
C = 0.0 ft
F = 104.0 ft
Exc. 1.9 C.Y.
Emb. 381.5 "

9.8 13.33 E.P. E.P.
Flume
437+00
C = 1.0 ft
F = 103.0 ft
Exc. 103.7 C.Y.
Emb. 235.2 "

12.8 14.66 E.P. E.P.
436+00
C = 55.0 ft
F = 2.5 ft
Exc. 288.9 C.Y.
Emb. 46.3 "

15.7 15.99 E.P. E.P.
435+00
C = 101.0 ft
F = 0.0 ft
Exc. 327.8 C.Y.
Emb. 0.0 "

8.4 9.75 E.P. E.P.
443+00
C = 2.0 ft
F = 22.0 ft
Exc. 5.6 C.Y.
Emb. 100.0 "

8.5 9.82 E.P. E.P.
442+00
C = 1.0 ft
F = 33.0 ft
Exc. 31.5 C.Y.
Emb. 61.1 "

VOID See Sheet #42 58

PLATE 3—CROSS SECTION C. P. S. & R. E. STANDARD
REUPPEL & ESSER CO., NEW YORK.

4258.51A

FED. ROAD DIST. NO.	STATE	FED. AID PROJ. NO.	FISCAL YEAR	SHEET NO.	TOTAL SHEETS
Han	Ham	E12A	1932	5.18	56

Revised Apr. 12, 1933

FINAL SURVEY — SURVEYED ____ PLOTTED ____ TEMPLATE ____ AREAS ____ NOTE BOOK ____ NO. ____ AREAS CHECKED ____ BY ____ DATE 3/33

ORIGINAL SURVEY — SURVEYED ____ PLOTTED ____ TEMPLATE ____ AREAS ____ NOTE BOOK ____ NO. ____ AREAS CHECKED ____ BY ____ DATE ____

10.11
C=.20
F=.20
Exc.= 26.9
Emb.= 23.1
120.0
421+00

10.31
C=9
F=5
Exc.= 8.3
Emb.= 16.7
120.1
421+50

10.51
C=0
F=13
Exc.= 0
Emb.= 40.7
93.5
422+00

10.71
C=0
F=31
Exc.=0
Emb.= 53.7
93.3
422+50

10.91
C=0
F=27
Exc.= 7.9 C.Y.
Emb.= 115.2 C.Y.
93.5
423+00

$A_1 = 53.1$ A.=
$A_2 = 58.2$ S.

11.33
C=4
F=32
92.2
423+00

14.08
C=2.86
F=0
Exc.= 550.0
Emb.=0
139.9
423+00

12.99
C=33.8
F=0
Exc.= 373.1
Emb.=0
21.1
423+50

11.89
C=6.5
F=1
Exc.= 60.0
Emb.= 126.9
123.7
424+00

10.96
C=0
F=13.5
Exc.=0
Emb.= 260.0
77.2
423+50

10.36
C=0.0
F=14.6
Exc.=0
Emb.= 241.7
57.0
423+00

10.07
C=0
F=11.5
Exc.= 18.5
Emb.= 125.0
56.0
422+50

17.79
C=5.4
F=0
Exc.= 51.9
Emb.= 14.8
138.8
424+50

18.91
C=2
F=16
Exc.= 2.8
Emb.= 38.3
172.2
423+00

18.12
C=1
F=20
Exc.= 41.6
Emb.= 29.6
119.0
422+50

17.81
C=4.0
F=12.0
Exc.= 43.5
Emb.= 11.1
172.3
422+00

17.17
C=43.0
F=0.0
Exc.= 129.6
Emb.= 0
180.0
426+50

16.26
C=98.0
F=0
Exc.= 238.9
Emb.=0
163.3
426+00

15.17
C=16.0
F=0
Exc.= 385.2 C.Y.
Emb.= 0 C.Y.
92.7
423+50

12.38
C=9.5
F=0
Exc.= 197.2
Emb.= 0
196.3
432+00

13.18
C=10.3
F=0
Exc.= 193.5
Emb.= 0
156.6
431+50

12.97
C=10.1
F=0
Exc.= 181.5
Emb.= 0
160.0
431+00

14.97
C=9.5
F=0
Exc.= 150.9
Emb.= 0
167.0
430+50

15.86
C=6.8
F=0
Exc.= 124.1
Emb.= 0
168.8
430+00

16.86
C=6.6
F=0
Exc.= 74.1
Emb.= 5.6
178.8
429+50

17.15
C=1.4
F=6
Exc.= 63.0
Emb.= 5.6
172.0
429+00

PLATE 5 - CROSS SECTION D. P. H. & L. E. STANDARD
KELLOGG & SONS CO., NEW YORK.

4258.51B

FED. ROAD DIST. NO.	STATE	FED. AID PROJ. NO.	FISCAL YEAR	SHEET NO.	TOTAL SHEETS
Hawaii	Hawaii	E12A	1932	51C	56

Revised Apr. 12, 1933

FINAL SURVEY — NOTE BOOK — NO. — SURVEYED — PLOTTED — TEMPLATE — AREAS — AREAS CHECKED — BY — DATE 3/33

ORIGINAL SURVEY — NOTE BOOK — NO. — SURVEYED — PLOTTED — TEMPLATE — AREAS — AREAS CHECKED — BY — DATE

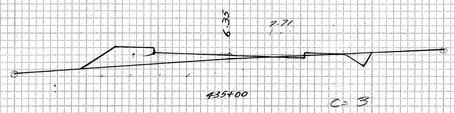

Exc. = 5.6
Emb = 66.5

Exc. = 10.2
Emb = 46.3

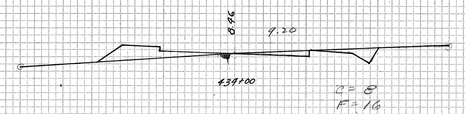

Exc. = 122.2
Emb = 14.8

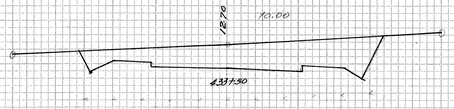

Exc. = 191.5
Emb = 9.3

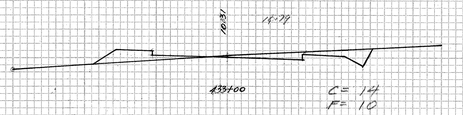

Exc. = 76.9
Emb = 10.2

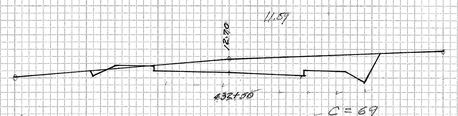

Exc. = 151.8 C.Y.
Emb = 0.9 C.Y.

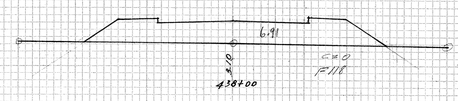

Exc. = 0
Emb = 177.8

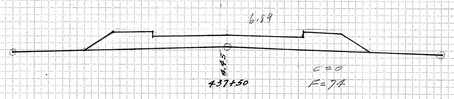

Exc. = 0.0
Emb = 121.3

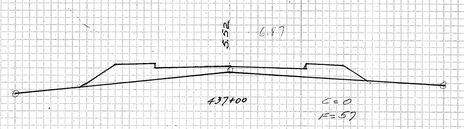

Exc. = 0.0
Emb = 140.7

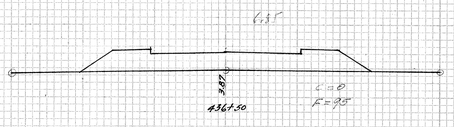

Exc. = 0
Emb = 180.6

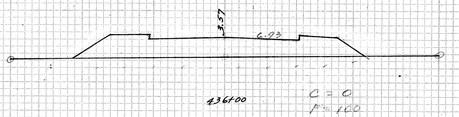

Exc. = 0
Emb = 171.3

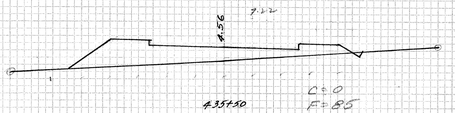

Exc. = 2.8
Emb = 109.7

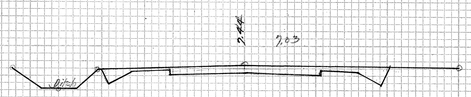

Exc. = 83.3 C.Y.
Emb = 0

Exc. = 96.3
Emb = 0

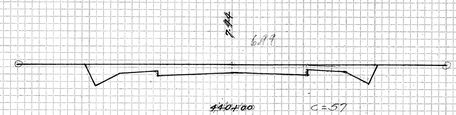

Exc. = 91.7
Emb = 2.8

Exc. = 46.3
Emb = 20.4

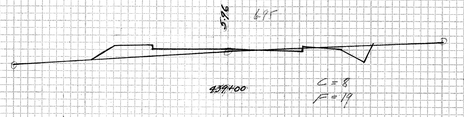

Exc. = 7.4
Emb = 104.6

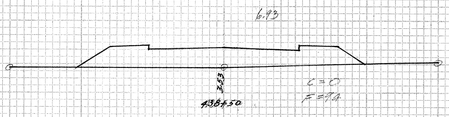

Exc. = 0
Emb = 196.3 C.Y.

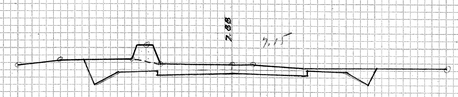

Exc = 95.4
Emb = 0

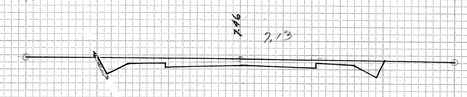

Exc = 88.9
Emb = 1.8

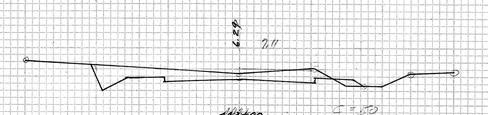

Exc = 57.4
Emb = 27.8

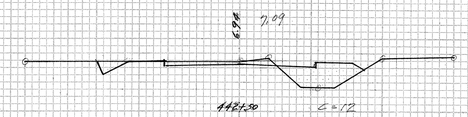

Exc. = 11.1
Emb = 183.3

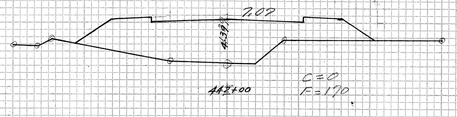

Exc. = 18.5
Emb = 173.2

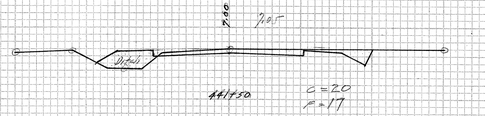

Exc = 58.3 C.Y.
Emb. = 15.7 C.Y.

PLATE 3—CROSS SECTION U. P. R. & R. E. STANDARD
RIEHFFEL & FOLEY CO., NEW YORK

4258.51C

FED. ROAD DIST. NO.	STATE	FED. AID PROJ. NO.	FISCAL YEAR	SHEET NO.	TOTAL SHEETS
HAWAII	HAWE12-A		1932	52	56

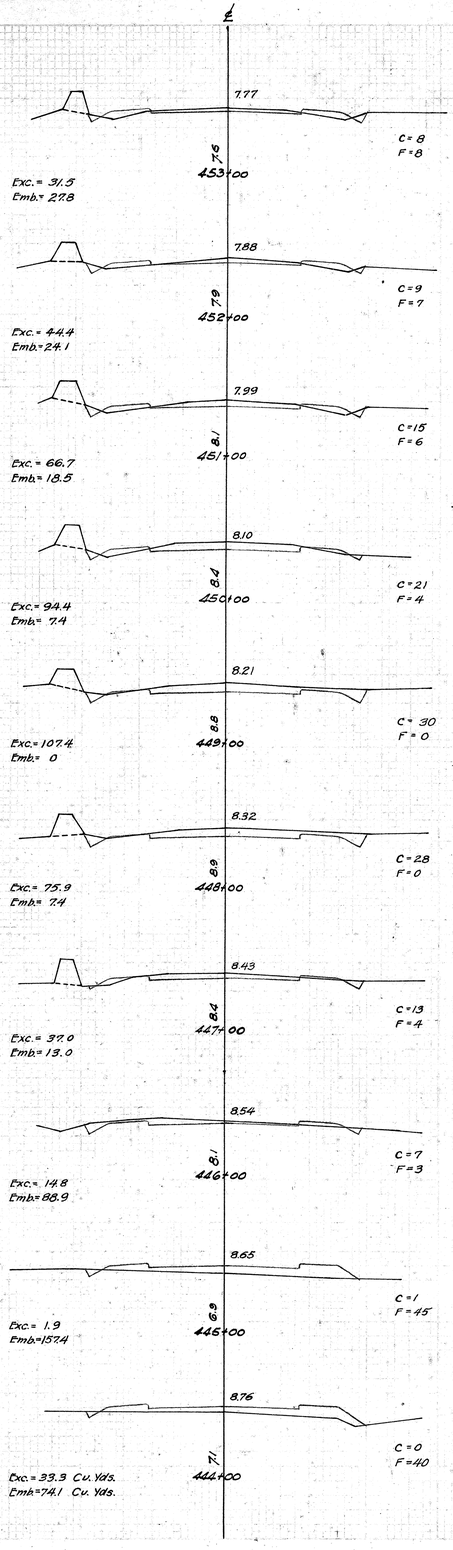

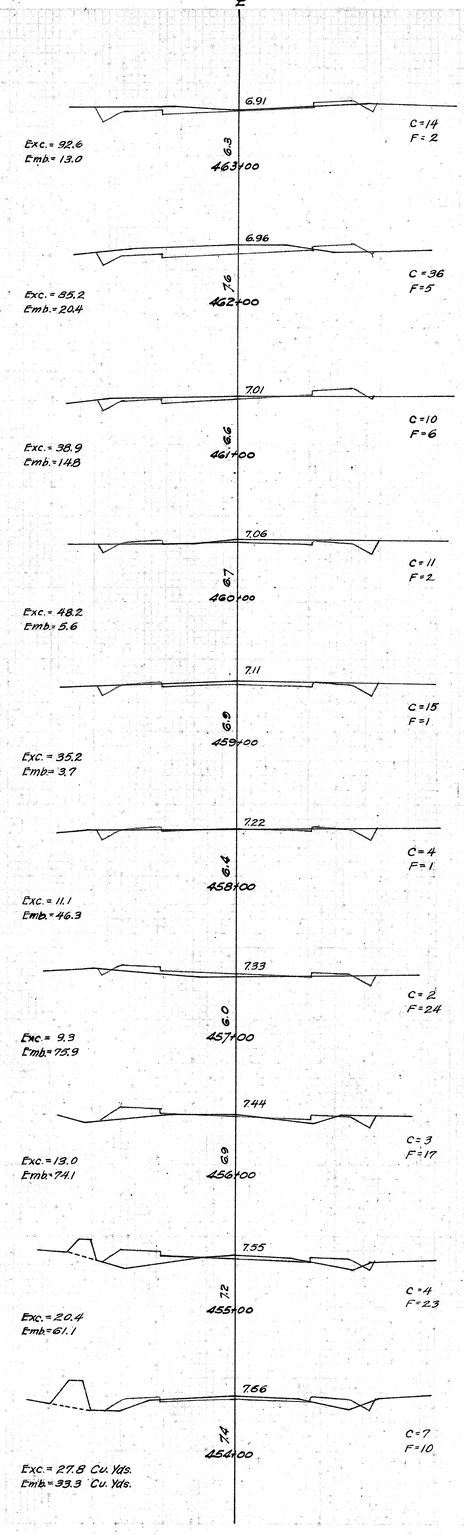

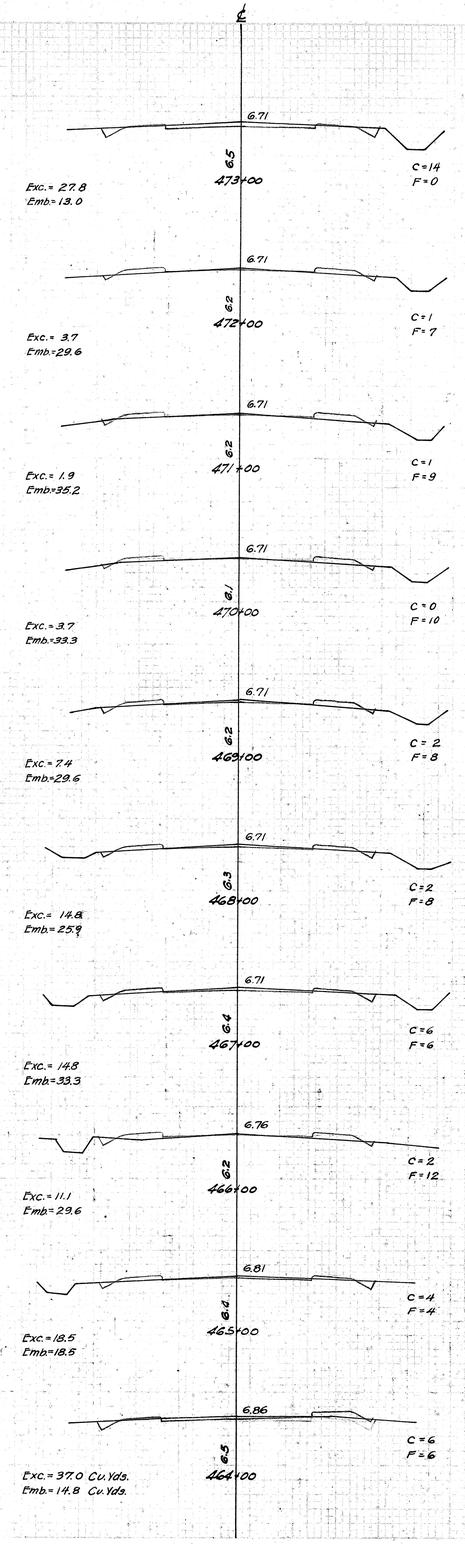

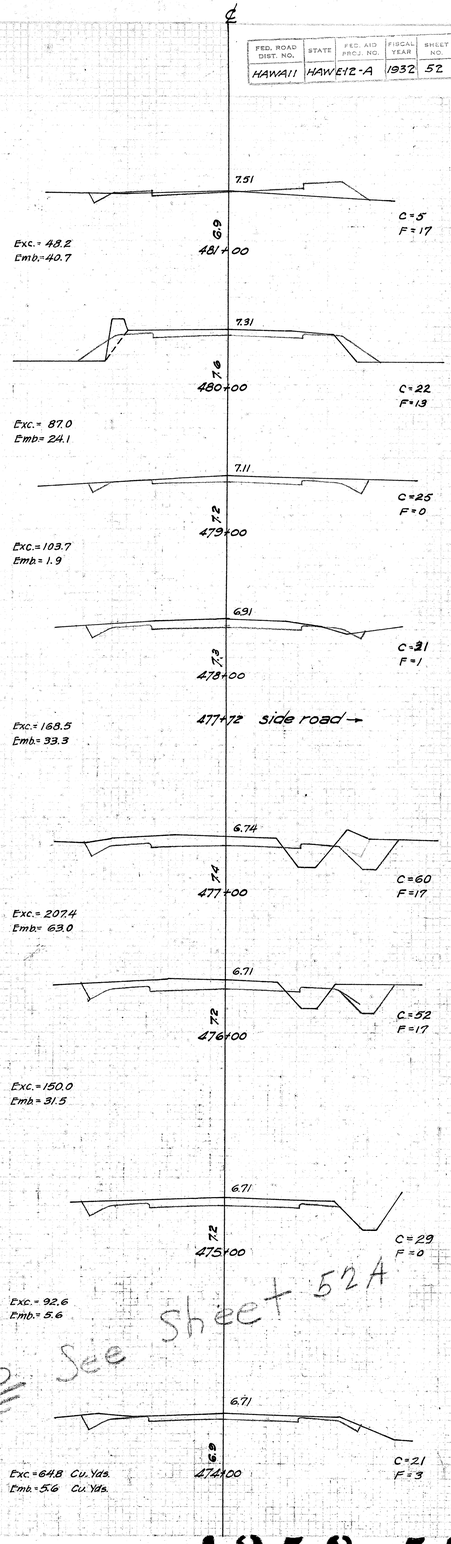

VOID See Sheet 52A

4258.52

FED. ROAD DIST. NO.	STATE	FED. AID PROJ. NO.	FISCAL YEAR	SHEET NO.	TOTAL SHEETS
HAWAII	HAW	E-12A	1932	52A	56

STA. 440+00 TO 467+00

453 +00 — 7.3 — 9.01 — C = 0.0 — F = 32.0
Exc. 0.0 C.Y.
Emb. 185.2 "

452 +00 — 6.8 — 9.08 — C = 0.0 — F = 68.0
Exc. 0.0 C.Y.
Emb. 335.2 "

451 +00 — 5.2 — 9.16 — C = 0.0 — F = 113.0
Exc. 0.0 C.Y.
Emb. 313.0 "

450 +00 — 7.0 — 9.23 — C = 0.0 — F = 76.0
Exc. 25.9 C.Y.
Emb. 105.6 "

449 +00 — 8.8 — 9.31 — C = 14.0 — F = 1.0
Exc. 27.8 C.Y.
Emb. 83.3 "

448 +00 — 7.5 — 9.38 — C = 1.0 — F = 44.0
Exc. 3.7 C.Y.
Emb. 174.1 "

447 +00 — 7.6 — 9.45 — C = 1.0 — F = 58.0
Exc. 3.7 C.Y.
Emb. 170.4 "

446 +00 — 7.2 — 9.53 — C = 1.0 — F = 42.0
Exc. 3.7 C.Y.
Emb. 144.4 "

445 +00 — 8.2 — 9.60 — C = 1.0 — F = 36.0
Exc. 3.7 C.Y.
Emb. 138.9 "

444 +00 — 7.9 — 9.67 — C = 1.0 — F = 37.0
Exc. 5.6 C.Y.
Emb. 113.0 "

VOID

463 +00 — 6.7 — 8.28 — C = 0.0 — F = 40.0
Exc. 3.7 C.Y.
Emb. 68.4 "

462 +00 — 7.7 — 8.35 — C = 2.0 — F = 11.0
Exc. 3.7 C.Y.
Emb. 68.5 "

461 +00 — 7.2 — 8.43 — C = 2.0 — F = 26.0
Exc. 3.7 C.Y.
Emb. 92.0 "

460 +00 — 8.1 — 8.50 — C = 30.0 — F = 1.0
Exc. 3.7 C.Y.
Emb. 0 "

459 +00 — 8.1 — 8.57 — C = 16.0 — F = 6.0
Exc. 81.5 C.Y.
Emb. 18.5 "

458 +00 — 8.8 — 8.64 — C = 38.0 — F = 4.0
Exc. 59.3 C.Y.
Emb. 38.9 "

457 +00 — 7.5 — 8.72 — C = 4.0 — F = 17.0
Exc. 14.8 C.Y.
Emb. 75.9 "

456 +00 — 7.5 — 8.79 — C = 4.0 — F = 34.0
Exc. 7.4 C.Y.
Emb 92.6 "

455 +00 — 7.6 — 8.86 — C = 0.0 — F = 28.0
Exc. 0.0 C.Y.
Emb. 125.9 "

454 +00 — 7.4 — 8.94 — C = 0.0 — F = 42.0
Exc. 0.0 C.Y.
Emb. 137.0 "

VOID

473 +00 — 6.9 — 7.55 — C = 2.0 — F = 14.0
Exc. 5.6 C.Y.
Emb. 74.1 "

472 +00 — 6.6 — 7.62 — C = 1.0 — F = 26.0
Exc. 1.9 C.Y.
Emb. 116.7 "

471 +00 — 6.3 — 7.69 — C = 0.0 — F = 37.0
Exc. 0.0 C.Y.
Emb. 166.7 "

470 +00 — 6.2 — 7.77 — C = 0.0 — F = 53.0
Exc. 0.0 C.Y.
Emb. 188.9 "

469 +00 — 6.2 — 7.84 — C = 0.0 — F = 49.0
Exc. 0.0 C.Y.
Emb. 172.2 "

468 +00 — 6.4 — 7.91 — C = 0.0 — F = 44.0
Exc. 0.0 C.Y.
Emb. 172.2 "

VOID STA. 440+00 to 467+00 See Sheet #4258.52B & C

467 +00 — 6.3 — 7.99 — C = 0.0 — F = 43.0
Exc. 0.0 C.Y.
Emb. 194.4 "

466 +00 — 6.3 — 8.06 — C = 0.0 — F = 56.0
Exc. 0.0 C.Y.
Emb. 201.9 "

465 +00 — 6.3 — 8.13 — C = 0.0 — F = 53.0
Exc. 0.0 C.Y.
Emb. 192.6 "

464 +00 — 6.5 — 8.21 — C = 0.0 — F = 51.0
Exc. 0.0 C.Y.
Emb. 168.5 "

481 +00 — 6.2 — 7.14 — C = 1.0 — F = 33.0
Exc. 46.3 C.Y.
Emb. 61.1 "

480 +00 — 7.2 — 7.03 — C = 24.0 — F = 1.0
Exc. 100.0 C.Y.
Emb. 64.8 "

479 +00 — 7.5 — 7.11 — C = 34.0 — F = 34.0
Exc. 77.8 C.Y.
Emb. 77.8 "

478 +00 — 7.1 — 7.18 — C = 19.0 — F = 8.0
Exc. 61.1 C.Y.
Emb. 22.2 "

477 +00 — 7.3 — 7.25 — C = 21.0 — F = 4.0
Exc. 114.8 C.Y.
Emb. 24.1 "

476 +00 — 7.4 — 7.33 — C = 41.0 — F = 9.0
Exc. 113.0 C.Y.
Emb. 40.7 "

475 +00 — 7.3 — 7.40 — C = 26.0 — F = 13.0
Exc. 48.2 C.Y.
Emb. 40.7 "

474 +00 — 7.2 — 7.47 — C = 6.0 — F = 9.0
Exc. 14.8 C.Y.
Emb. 42.6 "

PLATE 3—CROSS SECTION O. P. R. & R. E. STANDARD
KEUFFEL & ESSER CO., NEW YORK.

4258.52A

FED. ROAD DIST. NO.	STATE	FED. AID PROJ. NO.	FISCAL YEAR	SHEET	TOTAL SHEETS
Hawaii	Haw.	E12A	1933	528	56

Revised Apr. 12, 1933

DATE 9/33 | BY | FINAL SURVEY | SURVEYED | PLOTTED | TEMPLATE | AREAS | AREAS CHECKED | NOTE BOOK | NO.

ORIGINAL SURVEY | SURVEYED | PLOTTED | TEMPLATE | AREAS | AREAS CHECKED | NOTE BOOK | NO.

Exc. = 69
Emb. = 0.9

447+00

C = 29
F = 1

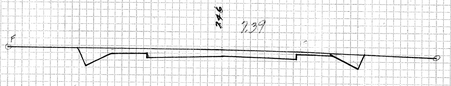

Exc. = 74.1
Emb. = 0

450+00

C = 31
F = 0

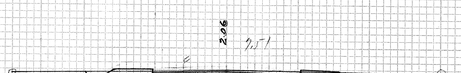

Exc. = 111.1 C.Y.
Emb. = 3.7

453+00

C = 6
F = 2

Exc. = 6.5
Emb. = 4.6

456+00

C = 3
F = 3

Exc. = 93.5 C.Y.
Emb. = 0 C.Y.

446+50

C = 37
F = 0

Exc. = 92.6
Emb. = 0

449+50

C = 42
F = 0

Exc. = 10.2
Emb. = 4.6

452+50

C = 6
F = 2

Exc. = 13
Emb. = 2.8

455+50

C = 4
F = 2

Exc. = 90.7 C.Y.
Emb. = 0

446+00

C = 62
F = 0

Exc. = 107.4
Emb. = 0

449+00

C = 58
F = 0

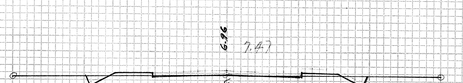

Exc. = 12.9
Emb. = 4.6

452+00

C = 5
F = 3

Exc. = 17.6
Emb. = 1.9

455+00

C = 10
F = 1

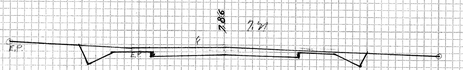

Exc. = 70.4 C.Y.
Emb. = 0

445+50

C = 36
F = 0

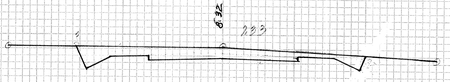

Exc. = 100.9
Emb. = 0

448+50

C = 58
F = 0

Exc. = 157
Emb. = 28

451+50

C = 9
F = 2

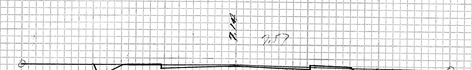

Exc. = 17.6
Emb. = 1.9

454+50

C = 9
F = 1

Exc. = 74.1 C.Y.
Emb. = 0

445+00

C = 40
F = 0

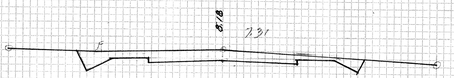

Exc. = 102.8
Emb. = 0

448+00

C = 57
F = 0

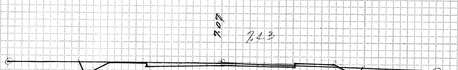

Exc. = 29.6
Emb. = 0.9

451+00

C = 10
F = 1

Exc. = 17.6
Emb. = 1.9

454+00

C = 10
F = 1

444+50

C = 40
F = 0

Exc. = 83.8
Emb. = 0

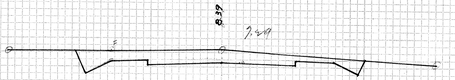

Exc. = 82.4 C.Y.
Emb. = 0.9 C.Y.

447+50

C = 60
F = 0

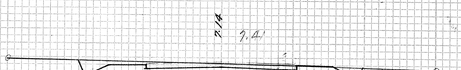

Exc. = 55.6
Emb. = 0

450+50

C = 22
F = 0

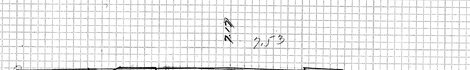

Exc. = 13.9 C.Y.
Emb. = 2.8 C.Y.

453+50

C = 9
F = 1

PLATE 3—CROSS SECTION U. P. R. & R. E. STANDARD
KELLER & ESLER CO., NEW YORK.

4258.52B

PROJ. NO. OR DEPT. NO.	STATE	FED. AID PROJ. NO.	FISCAL YEAR	SHEET NO.	TOTAL SHEETS
Hawaii Hwy E-18-A		1938	SEC 56		

Revised Apr 18, 1939

FINAL SURVEY — SURVEYED, PLOTTED, CHECKED, NOTE BOOK, NO., DATE, AREAS, AREAS CHECKED, BY, DATE — 3/33

ORIGINAL SURVEY — SURVEYED, PLOTTED, CHECKED, NOTE BOOK, NO., DATE, AREAS, AREAS CHECKED, BY, DATE

7.10 — 7.77 — C = 3, F = 11 — 434+50
Exc = 4.6
Emb = 13.0

6.78 — 7.75 — C = 2, F = 10 — 435+00
Exc = 2.8
Emb = 31.5

6.46 — 7.73 — C = 1, F = 24 — 438+50
Exc = 2.8
Emb = 31.5

6.75 — 7.71 — C = 2, F = 10 — 438+00
Exc = 2.8
Emb = 24.1

6.67 — 7.69 — C = 1, F = 16 — 437+50
Exc = 2.8
Emb = 26.8

6.64 — 7.67 — C = 2, F = 12 — 457+00
Exc = 4.6
Emb = 13.9

7.10 — 7.65 — C = 5, F = 3 — 456+50
Exc = 5.6 C.Y.
Emb = 5.6 C.Y.

6.66 — 7.90 — C = 3, F = 22 — 462+00
Exc = 2.8 C.Y.
Emb = 33.3 C.Y.

7.68 — 7.88 — EP, ER — C = 0, F = 14 — 461+50
Exc = 3.6
Emb = 32.4

Equation: (261.7+17.2 Diverse) / (101.7+0.1 Diverse) = Equation

7.11 — 7.85 — EP, ER — C = 3, F = 13 — 461+50
Exc = 3.7
Emb = 29.6

6.85 — 7.83 — C = 1, F = 19 — 461+00
Exc = 1.9
Emb = 38.0

6.89 — 7.81 — C = 1, F = 22 — 460+50
Exc = 1.9
Emb = 34.3

6.80 — 7.79 — C = 1, F = 15 — 460+00
Exc = 3.7 C.Y.
Emb = 17.6 C.Y.

6.3 — 7.91 — C = 0, F = 61 — 467+00
Exc = 0
Emb = 187 C.Y.

6.2 — 8.03 — C = 0, F = 50 — 466+00
Exc = 0
Emb = 177.8

6.3 — 8.02 — C = 0, F = 46 — 465+00
Exc = 0
Emb = 201.9

6.66 — 7.98 — EP, EP — C = 0, F = 63 — 464+00
Exc = 0
Emb = 110.2

6.61 — 7.96 — EP — C = 0, F = 56 — 463+50
Exc = 0
Emb = 103.7

6.46 — 7.95 — EP — C = 0, F = 56 — 463+00
Exc = 0
Emb = 96.3

5.20 — 7.94 — EP — C = 0, F = 48 — 462+50
Exc = 2.8
Emb = 64.8

PLATE 3 — CROSS SECTION U. P. R. R. E. STANDARD
KEUFFEL & ESSER CO., NEW YORK.

4258.52C

FED. ROAD DIST. NO.	STATE	PROJECT NO.	FISCAL YEAR	SHEET NO.	TOTAL SHEETS
HAWAII	HAWE-12-A		1932	53	56

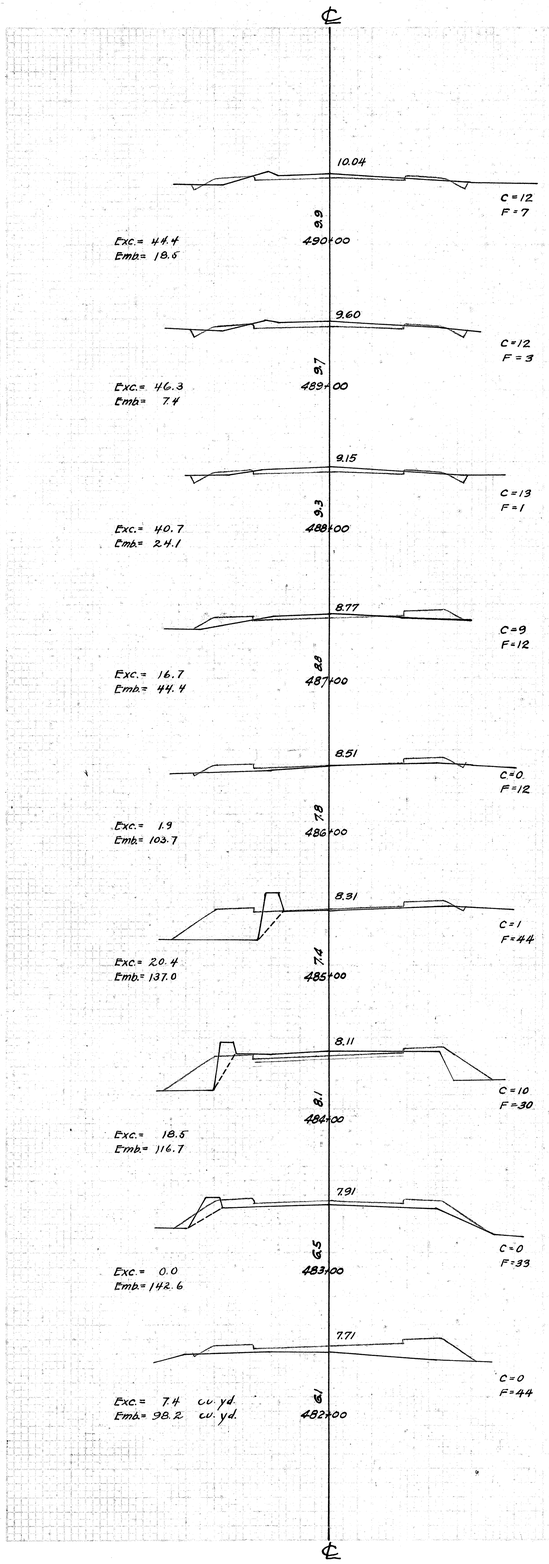

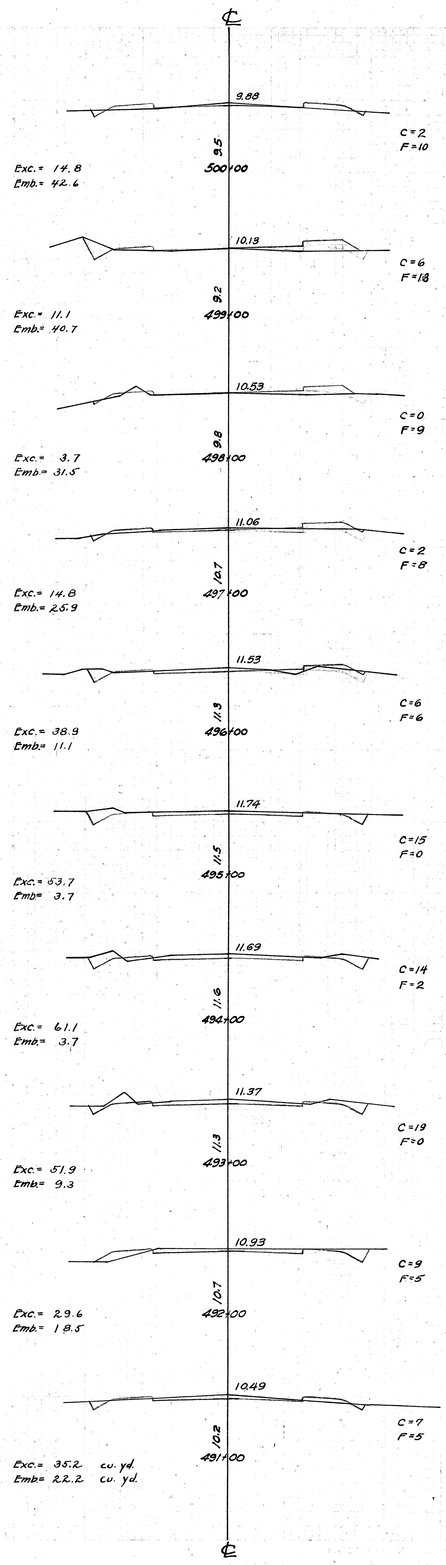

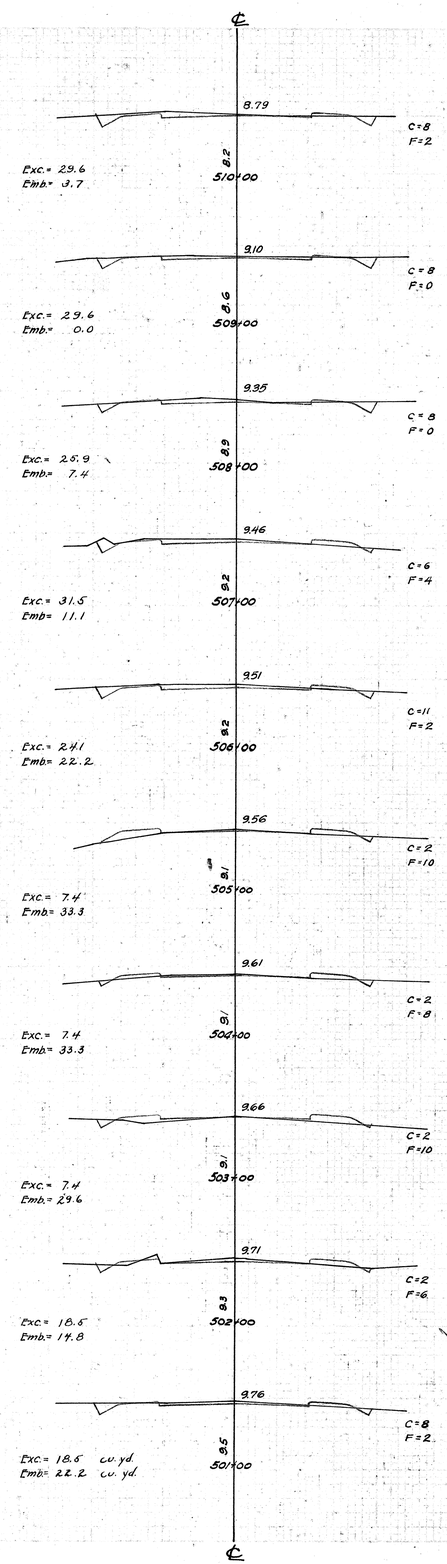

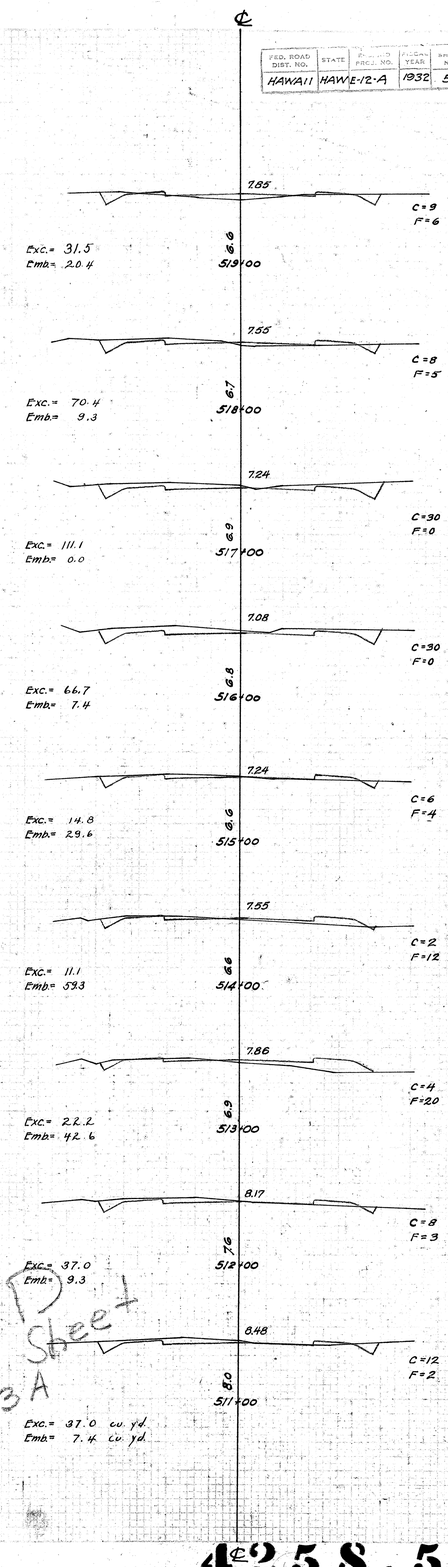

VOID Sheet See 53A

4258.53

FED. ROAD DIST. NO.	STATE	F.A.S. AID PROJ. NO.	FISCAL YEAR	SHEET NO.	TOTAL SHEETS
HAWAII	HAW	E-12 A	1932	53A	56

FINAL SURVEY — NOTE BOOK — NO. — SURVEYED — PLOTTED — TEMPLATE — AREAS — AREAS CHECKED — BY — DATE

ORIGINAL SURVEY — NOTE BOOK — NO. — SURVEYED — PLOTTED — TEMPLATE — AREAS — AREAS CHECKED — BY — DATE

9.7 9.99 E.P. E.P. C = 38.0 # F = 1.0 #
491 +00
Exc. 124.1 C.Y.
Emb. 14.8 "

9.0 9.71 E.P. E.P. C = 29.0 # F = 7.0 #
490 +00
Exc. 111.1 C.Y.
Emb. 16.7 "

9.0 9.43 E.P. E.P. C = 31.0 # F = 2.0 #
489 +00
Exc. 118.5 C.Y.
Emb. 5.6 "

9.0 9.14 E.P. E.P. C = 33.0 # F = 1.0 #
488 +00
Exc. 77.8 C.Y.
Emb. 38.9 "

8.8 8.85 E.P. E.P. C = 37.0 # F = 30.0 #
487 +00
Exc. 57.4 C.Y.
Emb. 46.3 "

8.4 8.57 E.P. E.P. C = 34.0 # F = 5.0 #
486 +00
Exc. 61.1 C.Y.
Emb. 20.4 "

7.9 8.28 E.P. E.P. C = 11.0 # F = 6.0 #
485 +00
Exc. 50.0 C.Y.
Emb. 70.4 "

7.6 7.99 E.P. E.P. C = 16.0 # F = 39.0 #
484 +00
Exc. 75.9 C.Y.
Emb. 114.8 "

8.0 7.71 E.P. E.P. C = 29.0 # F = 30.0 #
483 +00
Exc. 46.3 C.Y.
Emb. 118.5 " .

8.2 7.43 E.P. E.P. C = 6.0 # F = 34.0 #
482 +00
Exc. 1.9 C.Y.
Emb. 122.2 " .

9.2 9.97 E.P. E.P. C = 1.0 # F = 30.0 #
500 +00
Exc. 9.3 C.Y.
Emb. 74.1 "

9.4 10.16 E.P. E.P. C = 4.0 # F = 20.0 #
499 +00
Exc. 11.1 C.Y.
Emb. 79.6 "

9.3 10.35 E.P. E.P. C = 2.0 # F = 23.0 #
498 +00
Exc. 5.6 C.Y.
Emb. 61.1 "

9.9 10.53 E.P. E.P. C = 1.0 # F = 10.0 #
497 +00
Exc. 44.4 C.Y.
Emb. 22.2 "

10.9 10.72 E.P. E.P. C = 23.0 # F = 9.0 #
496 +00
Exc. 50.0 C.Y.
Emb. 38.9 "

11.3 10.91 E.P. E.P. C = 6.0 # F = 14.0 #
495 +00
Exc. 66.7 C.Y.
Emb. 38.9 "

11.1 10.85 E.P. E.P. C = 22.0 # F = 9.0 #
494 +00
Exc. 161.1 C.Y.
Emb. 3.7 "

11.0 10.57 E.P. E.P. C = 55.0 # F = 0.0 #
493 +00
Exc. 187.0 C.Y.
Emb. 0.0 "

10.5 10.28 E.P. E.P. C = 46.0 # F = 0.0 #
492 +00
Exc. 155.6 C.Y.
Emb. 1.9 "

7.2 8.12 E.P. E.P. C = 1.5 # F = 22.0 #
510 +00
Exc. 62.0 C.Y.
Emb. 40.7 "

8.4 8.30 E.P. E.P. C = 32.0 # F = 0.0 #
509 +00
Exc. 111.1 C.Y.
Emb. 0.0 "

8.7 8.49 E.P. E.P. C = 28.0 # F = 0.0 #
508 +00
Exc. 116.7 C.Y.
Emb. 0.0 "

9.0 8.67 E.P. E.P. C = 35.0 # F = 0.0 #
507 +00
Exc. 114.8 C.Y.
Emb. 0.0 "

9.2 8.86 E.P. E.P. C = 27.0 # F = 0.0 #
506 +00
Exc. 83.3 C.Y.
Emb. 1.9 "

9.1 9.05 E.P. E.P. C = 18.0 # F = 1.0 #
505 +00
Exc. 61.1 C.Y.
Emb. 7.4 "

9.1 9.23 E.P. E.P. C = 15.0 # F = 3.0 #
504 +00
Exc. 55.6 C.Y.
Emb. 13.0 "

9.1 9.42 E.P. E.P. C = 15.0 # F = 4.0 #
503 +00
Exc. 38.9 C.Y.
Emb. 18.5 "

9.0 9.60 E.P. E.P. C = 6.0 # F = 6.0 #
502 +00
Exc. 22.2 C.Y.
Emb. 22.2 "

9.2 9.79 E.P. E.P. C = 6.0 # F = 6.0 #
501 +00
Exc. 13.0 C.Y.
Emb. 48.2 "

8.6 8.48 E.P. E.P. C = 24.0 # F = 28.0 #
521 +00
Exc. 50.0 C.Y.
Emb. 225.9 " .

6.7 8.18 E.P. E.P. C = 3.0 # F = 44.0 #
520 +00
Exc. 7.4 C.Y.
Emb. 316.7 "

6.0 7.89 E.P. E.P. C = 1.0 # F = 77.0 #
519 +00
Exc. 14.8 C.Y.
Emb. 146.3 "

6.8 7.59 E.P. E.P. C = 7.0 # F = 2.0 #
518 +00
Exc. 42.6 C.Y.
Emb. 7.4 "

7.1 7.30 E.P. E.P. C = 16.0 # F = 2.0 #
517 +00
Exc. 87.0 C.Y.
Emb. 3.7 "

7.1 7.00 E.P. E.P. C = 31.0 # F = 20.0 #
516 +00
Exc. 88.9 C.Y.
Emb. 3.7 "

6.9 7.18 E.P. E.P. C = 17.0 # F = 3.0 #
515 +00
Exc. 50.0 C.Y.
Emb. 5.6 "

6.7 7.37 E.P. E.P. C = 10.0 # F = 1.0 #
514 +00
Exc. 25.9 C.Y.
Emb. 20.4 "

6.7 7.56 E.P. E.P. C = 4.0 # F = 10.0 #
513 +00
Exc. 14.8 C.Y.
Emb. 33.3 "

7.1 7.74 E.P. E.P. C = 4.0 # F = 8.0 #
512 +00
Exc. 33.3 C.Y.
Emb. 20.4 " .

7.8 7.93 E.P. E.P. C = 14.0 # F = 3.0 #
511 +00
Exc. 28.7 C.Y.
Emb. 46.3 "

PLATE 3—CROSS SECTION C. P. R. & H. E. STANDARD
KEUFFEL & ESSER CO., NEW YORK.

4258.53A

FED. ROAD DIST. NO.	STATE	F.A. AID PROJ. NO.	FISCAL YEAR	SHEET NO.	TOTAL SHEETS
HAWAII	HAW	E12-A	1932	54	56

℄

16.6
19.33
C=0
F=83
Exc.= 3.7
Emb.= 311.1
573+00

14.2
17.53
C=2
F=85
Exc.= 3.7
Emb.= 275.9
572+00

13.6
15.74
C=0
F=64
Exc.= 75.9
Emb.= 159.3
571+00

12.4
13.94
C=41
F=22
Exc.= 90.7
Emb.= 53.7
570+00

11.3
12.15
C=8
F=7
Exc.= 70.4
Emb.= 13.0
569+00

10.4
10.35
C=30
F=0
568+00

Exception No 4
Kapaa Town
Sta. 522+00 to 568+00

8.8
8.78
C=0
F=0
522+00

7.2
8.47
C=0
F=29
Exc.= 0.0
Emb.= 192.6
521+00

5.9
8.16
C=0
F=75
Exc.= 16.7 cu. yd.
Emb.= 150.0 cu. yd.
520+00

℄

27.9
29.36
C=350
F=23
Exc.= 750.0
Emb.= 72.2
580+00

27.6
28.98
C=55
F=16
Exc.= 105.6
Emb.= 72.2
579+00

26.6
28.03
C=2
F=23
Exc.= 94.4
Emb.= 42.6
578+00

25.9
26.51
C=49
F=0
Exc.= 409.3
Emb.= 0.0
577+00

24.9
24.72
C=172
F=0
Exc.= 685.2
Emb.= 0.0
576+00

22.9
22.92
C=198
F=0
Exc.= 433.3
Emb.= 16.7
575+00

19.9
21.19
C=36
F=9
Exc.= 64.7 cu. yd.
Emb.= 188.9 cu. yd.
574+00

℄

24.6
27.02
C=1
F=65
Exc.= 1.9
Emb.= 224.1
590+00

23.5
25.93
C=0
F=56
Exc.= 0.0
Emb.= 211.1
589+00

24.0
25.88
C=0
F=58
Exc.= 3.7
Emb.= 124.1
588+00

25.5
26.35
C=2
F=9
Exc.= 140.7
Emb.= 16.7
587+00

27.3
26.82
C=74
F=0
Exc.= 340.7
Emb.= 0.0
586+00

27.7
27.29
C=110
F=0
Exc.= 353.7
Emb.= 72.2
585+00

25.9
27.76
C=81
F=39
Exc.= 150.0
Emb.= 275.9
584+00

24.6
28.23
C=0
F=110
Exc.= 3.7
Emb.= 431.5
583+00

24.2
28.70
C=2
F=123
Exc.= 385.2
Emb.= 344.4
582+00

31.8
29.17
C=206
F=63
Exc.= 102.9.6 cu. yd.
Emb.= 159.3 cu. yd.
581+00

℄

29.4
48.76
C=338
F=0
Exc.= 426.9
Emb.= 0.0
596+50

28.8
47.10
C=123
F=0
596+00

Exc.= 113.9
Emb.= 81.5

41.9
45.26
C=0
F=88
Exc.= 0.0
Emb.= 415.7
595+50

43.41
33.8
C=0
F=361
595+00

Exc.= 11.1
Emb.= 885.2

39.0
39.72
C=6
F=117
594+00

Exc.= 27.8
Emb.= 268.5

35.2
36.02
C=9
F=28
593+00

Exc.= 53.7
Emb.= 79.6

31.9
32.33
C=20
F=15
592+00

Exc.= 37.0
Emb.= 192.6

27.0
29.15
C=0
F=89
591+00

Exc.= 1.9 cu. yd.
Emb.= 285.2 cu. yd.

DATE | BY | DRAWING PLOTTED | TEMPLATE AREAS CHECKED | NOTE BOOK | NO.
FINAL SURVEY
ORIGINAL SURVEY

4258.54
(18)

FED. ROAD DIST. NO.	STATE	FED. AID PROJ. NO.	FISCAL YEAR	SHEET NO.	TOTAL SHEETS
HAWAII	HAWAII	2-A	1932	55	56

℄

47.5 49.81 C=3 F=73
Exc.= 2.8
Emb.= 225.0
600+00

45.8 50.79 C=0 F=120
Exc.= 0.0
Emb.= 309.3
599+50

46.3 51.40 C=0 F=164
Exc.= 7.4
Emb.= 233.3
599+00

48.3 51.62 C=8 F=88
Exc.= 265.7
Emb.= 114.8
598+50

60.7 51.47 C=279 F=36
Exc.= 531.5
Emb.= 102.8
598+00

50.1 50.95 C=295 F=75
Exc.= 346.3
Emb.= 102.8
597+50

47.9 50.05 C=79 F=36
Exc.= 386.1 cu. yd.
Emb.= 33.3 cu. yd.
597+00

℄

35.9 40.45 C=0 F=259
Exc.= 37.0
Emb.= 409.3
604+00

39.9 42.79 C=20 F=70
603+00

Exc.= 137.0
Emb.= 231.5

42.7 43.96 C=128 F=55
602+50

Exc.= 519.4
Emb.= 51.0

54.4 45.13 C=433 F=0
Exc.= 801.9
Emb.= 0.0
602+00

55.9 46.30 C=493 F=0
Exc.= 634.3
Emb.= 0.0
601+50

53.8 47.47 C=252 F=0
Exc.= 290.7
Emb.= 13.9
601+00

48.5 48.64 C=62 F=18
Exc.= 60.2 cu. yd.
Emb.= 81.5 cu. yd.
600+50

℄

20.6 20.66 C=8 F=6
Exc.= 68.5
Emb.= 5.6
612+50

22.7 21.73 C=66 F=0
Exc.= 537.0
Emb.= 0.0
612+00

28.2 24.07 C=224 F=0
Exc.= 1144.4
Emb.= 0.0
611+00

32.8 26.41 C=394 F=0
Exc.= 1174.1
Emb.= 0.0
610+00

34.0 28.75 C=240 F=0
Exc.= 637.0
Emb.= 0.0
609+00

25.1 31.09 C=104 F=0
Exc.= 192.6
Emb.= 37.0
608+00

32.4 33.43 C=0 F=20
Exc.= 0.0
Emb.= 377.8
607+00

32.1 35.77 C=0 F=184
Exc.= 0.0
Emb.= 822.2
606+00

33.0 38.11 C=0 F=260
Exc.= 0.0 cu. yd.
Emb.= 961.1 cu. yd.
605+00

℄

17.4 12.50 C=15 F=7
Exc.= 27.8
Emb.= 37.0
620+00

17.4 18.04 C=0 F=13
Exc.= 3.7
Emb.= 46.3
619+00

17.4 18.22 C=2 F=12
Exc.= 2.7
Emb.= 16.4
618+00

Exception N2 4
615+75.1 - 617+26.9
Kapaa River Bridge

Equation 615+27.2 = 615+33.8

Exc.= 5.2
Emb.= 11.7

17.7 18.22 C=4 F=9
Exc.= 5.6
Emb.= 13.9
615+00

17.8 18.32 C=2 F=6
Exc.= 2.8
Emb.= 17.6
614+50

17.9 18.61 C=1 F=13
Exc.= 2.8
Emb.= 15.7
614+00

18.4 19.10 C=2 F=4
Exc.= 4.6
Emb.= 11.1
613+50

19.0 19.78 C=3 F=8
Exc.= 10.2 cu. yd.
Emb.= 13.0 cu. yd.
613+00

℄

4258.55

FED. ROAD DIST. NO.	STATE	F.A.P. NO.	FISCAL YEAR	SHEET NO.	TOTAL SHEETS
HAWAII	HAW.	E-12-A	1932	56	56

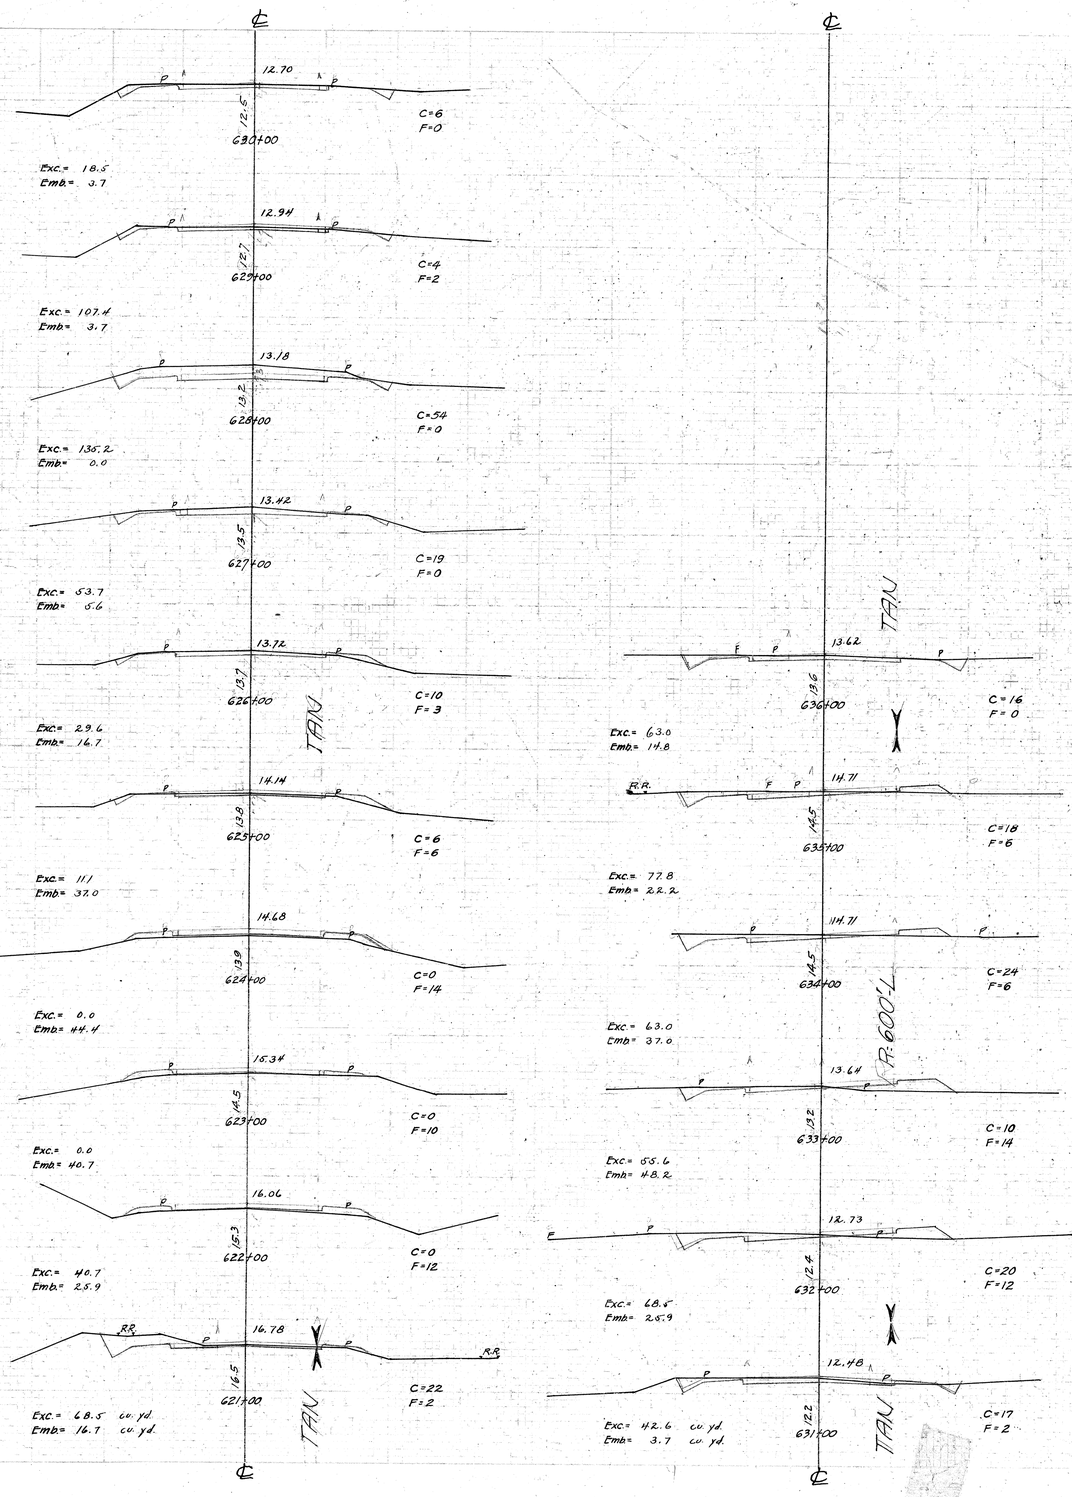

4258.56

FED. ROAD DIST. NO.	STATE	FED. AID PROJ. NO.	FISCAL YEAR	SHEET NO.	TOTAL SHEETS
HAWAII	HAW	E-12A	1932	56A	56

℄

13.5 13.62 Pav't.

Exc. 64.8 C.Y. 636+00 C = 40.0 #
Emb. 2.8 " F = 0.0 #

14.0 14.29 Pav't.

635+50 C = 30.0 #
F = 3.0 #

Exc. 53.7 C.Y.
Emb. 3.7 "

14.6 14.71 E.P. E.P.

635+00 C = 39.0 #
F = 1.0 #

Exc. 60.2 C.Y.
Emb. 1.8 "

14.7 14.85 E.P.

634+50 C = 37.0 #
F = 1.0 #

Exc. 68.5 C.Y.
Emb. 1.0 "

E.P. 14.6 14.71 E.P.

634+00 C = 37.0 #
F = 0.0 #

Exc. 56.5 C.Y.
Emb. 2.8 "

E.P. 13.9 14.29 E.P.

633+50 C = 29.0 #
F = 3.0 #

Exc. 39.8 C.Y.
Emb. 6.5 "

E.P. 13.3 13.64 E.P.

633+00 C = 17.0 #
F = 4.0 #

Exc. 35.2 C.Y.
Emb. 7.4 "

E.P. 12.9 13.10 E.P.

632+50 C = 17.0 #
F = 4.0 #

Exc. 46.3 C.Y.
Emb. 5.5 "

E.P. 12.6 12.73 E.P.

632+00 C = 31.0 #
F = 2.0 #

Exc. 57.4 C.Y.
Emb. 4.7 "

E.P. 12.5 12.52 E.P.

631+50 C = 21.0 #
F = 3.0 #

FINAL SURVEY — NOTE BOOK NO. — SURVEYED, PLOTTED, TEMPLATE, RECORD, AREAS CHECKED — BY — DATE

ORIGINAL SURVEY — NOTE BOOK NO. — SURVEYED, PLOTTED, TEMPLATE, RECORD, AREAS CHECKED — BY — DATE

PLATE 3—CROSS SECTION C. P. R. & R. E. STANDARD
KEUFFEL & ESSER CO., NEW YORK.

4258.56A