FED. ROAD DIST. NO.	STATE	FED. AID PROJ. NO.	FISCAL YEAR	SHEET NO.	TOTAL SHEETS
HAWAII	HAW.	F-056-1(13)	1968	2	10

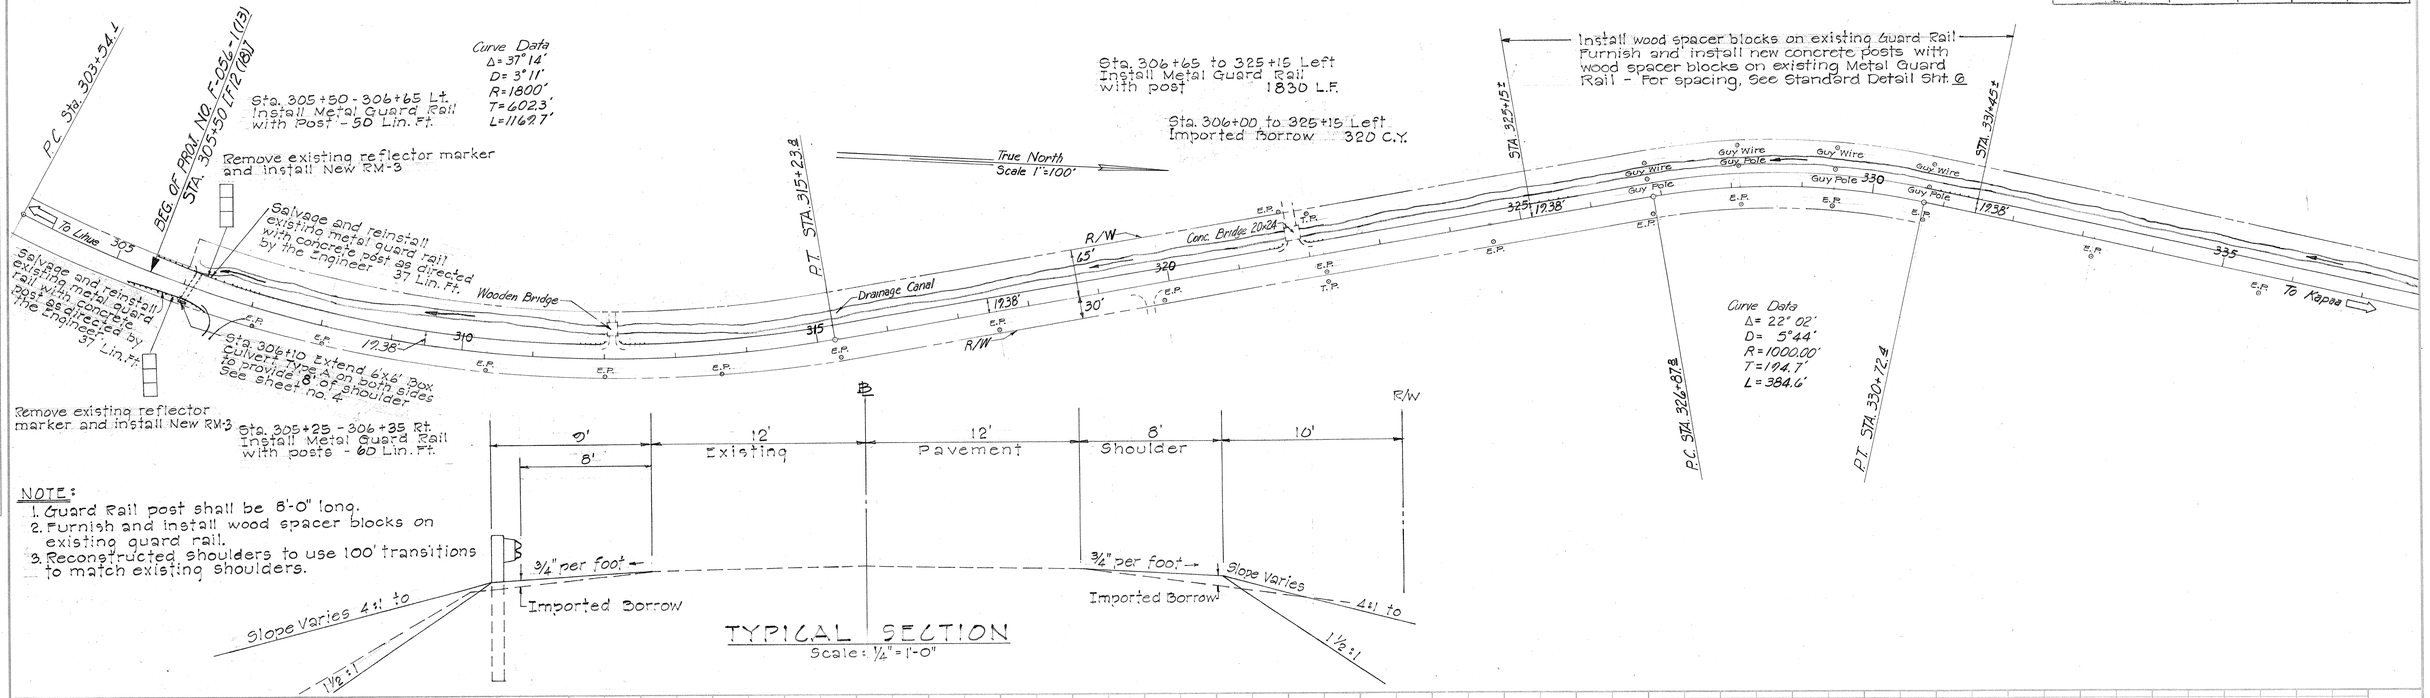

PLAN
SURVEYED
PLOTTED
ALIGNMENT CHECKED
RT. OF WAY CHECKED
NOTE BOOK
NO.
DATE
BY

PROFILE
SURVEYED
PLOTTED
GRADES CHECKED
B.M.s NOTED
STRUCTURE NOTATNS CH'KD.
NOTE BOOK
NO.
DATE
BY

NOTE:
1. Guard Rail post shall be 6'-0" long.
2. Furnish and install wood spacer blocks on existing guard rail.
3. Reconstructed shoulders to use 100' transitions to match existing shoulders.

42-121

PLATE 1—PLAN—PROFILE G. P. R. & R. E.
100% RAG PAPER—MADE AND PRINTED IN U. S. A.
CHARLES BRUNING COMPANY, INC.

FED. ROAD DIST. NO.	STATE	FED. AID PROJ. NO.	FISCAL YEAR	SHEET NO.	TOTAL SHEETS
HAWAII	HAW.	F-056-1(13)	1968	3	10

Sta. 331+45 to 353+50 Left install Metal Guard Rail with post 2205 L.F.

Sta. 331+45 to 354+30 Left Imported Borrow 400 C.Y.

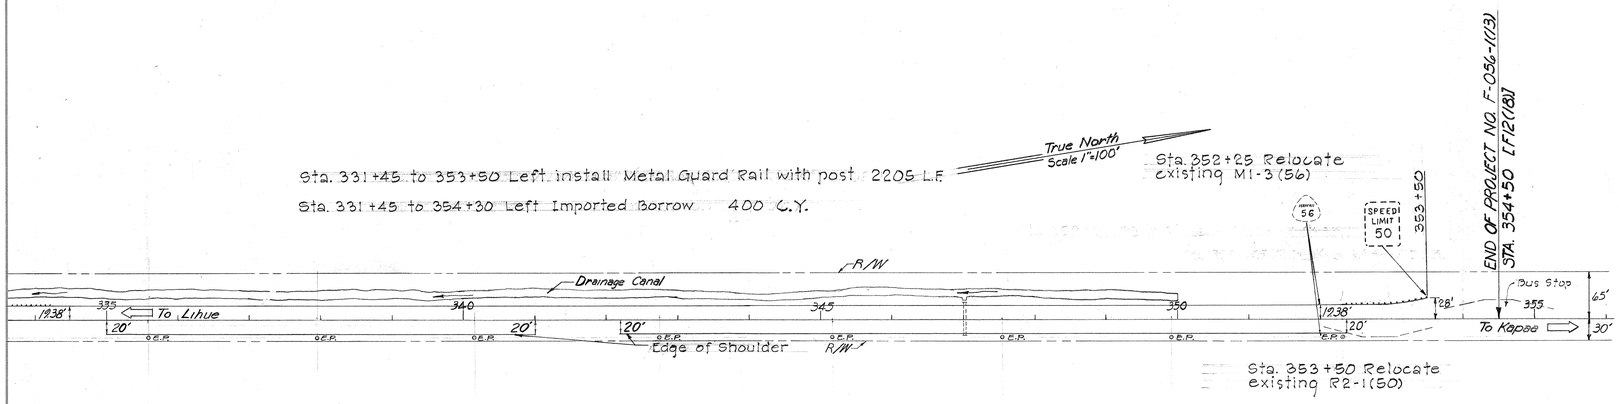

Sta. 353+50 Relocate existing R2-1(50)

Sta. 335+00 to 341+00 and 342+20 to 352+60 Right Imported Borrow 480 C.Y.

NOTE: Trimming of ornamental trees and shrubbery between Sta. 335+00 and Sta. 353+00 as directed by the Engineer will not be paid for separately but shall be considered as included in the various items of work involved.

PLAN — SURVEYED, PLOTTED, ALIGNMENT CHECKED, RT. OF WAY CHECKED, NOTE BOOK NO., BY, DATE

PROFILE — SURVEYED, PLOTTED, GRADES CHECKED, B. M. & NOTED, STRUCTURE NOTATNS CH'KD., NOTE BOOK NO., BY, DATE

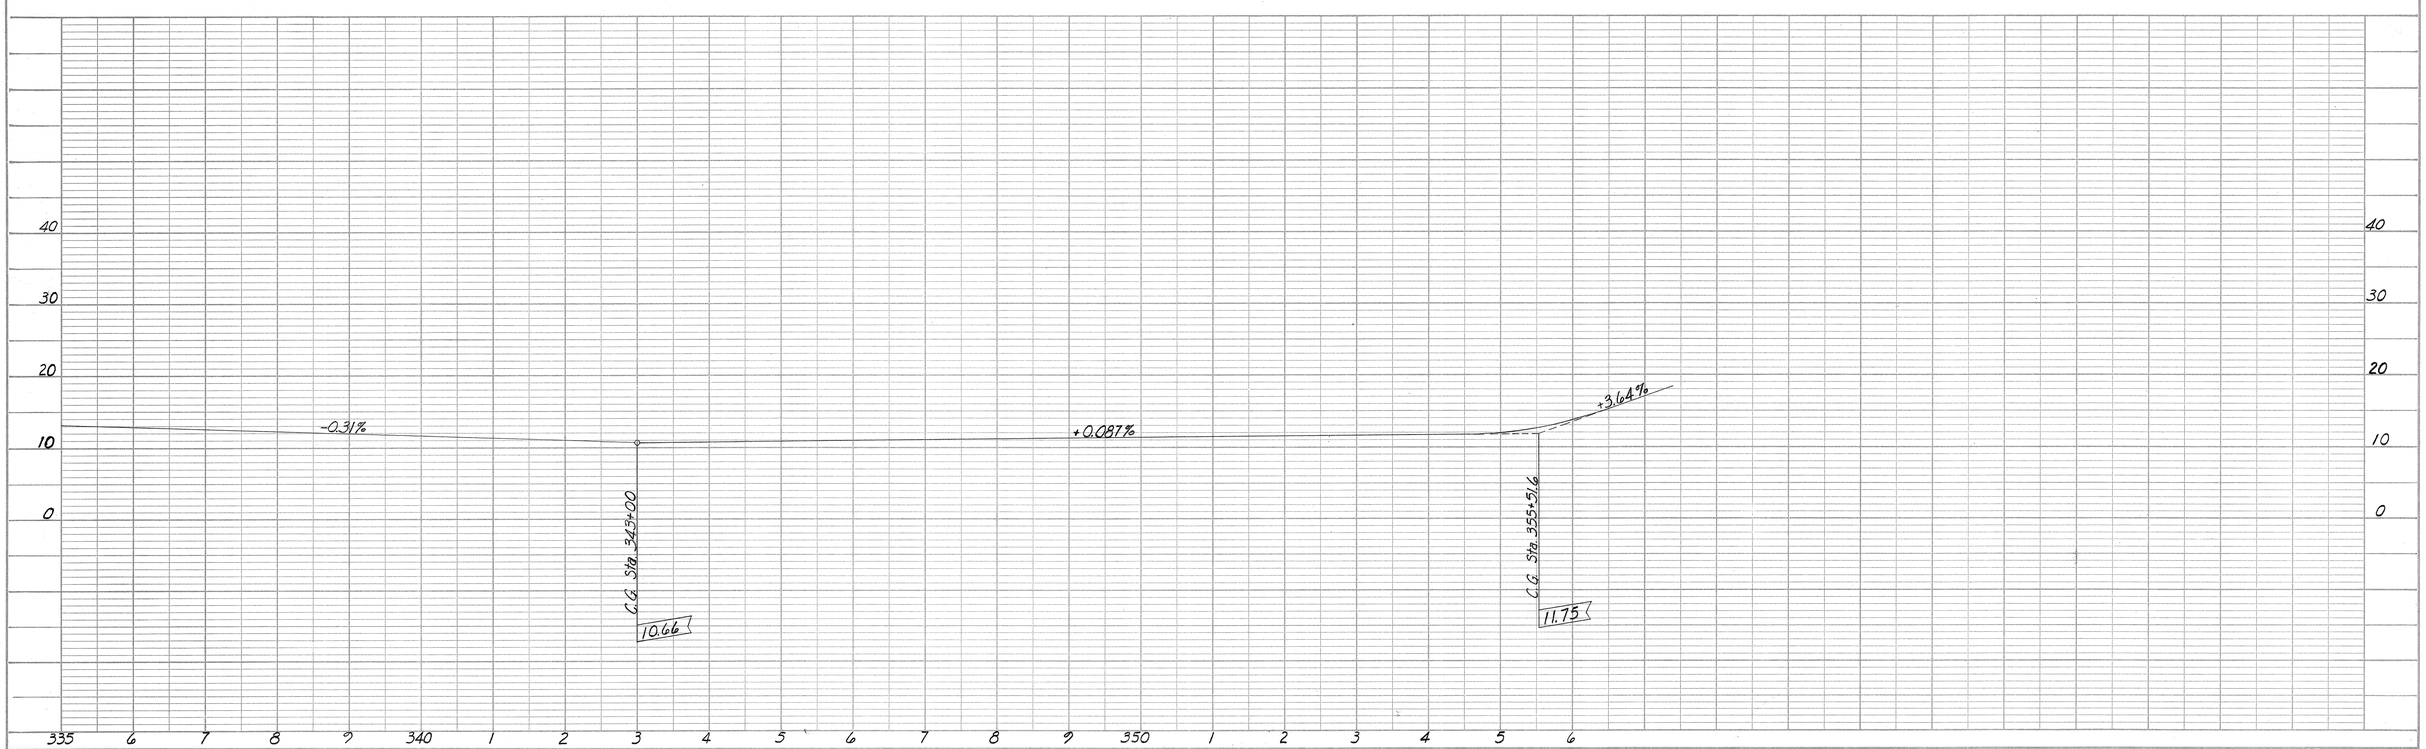

42-121

PLATE 1—PLAN—PROFILE O. P. R. & R. E.
100% RAG PAPER—MADE AND PRINTED IN U. S. A.
CHARLES BRUNING COMPANY, INC.