FED. ROAD DIST. NO.	STATE	PROJ. NO.	FISCAL YEAR	SHEET NO.	TOTAL SHEETS
HAWAII	HAW.	SGB-01-89M	1989	10	12

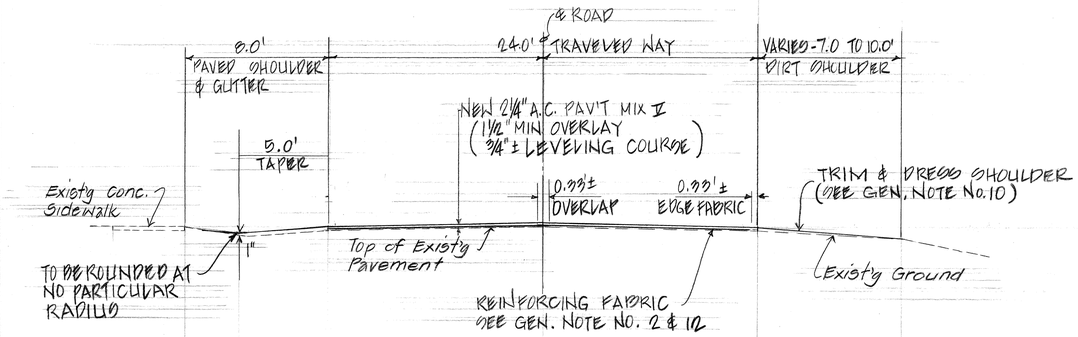

TYPICAL SECTION OF ROADWAY

SCALE: 1/4" = 1'-0"

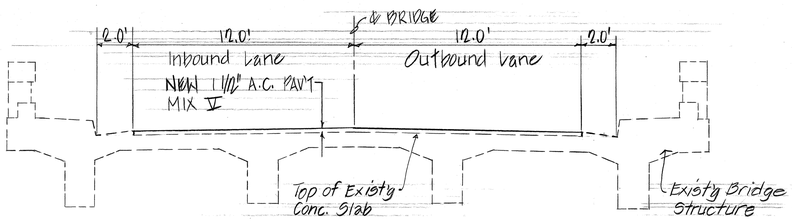

TYPICAL SECTION OF KAPAA BRIDGE

SCALE: 1/4" = 1'-0"

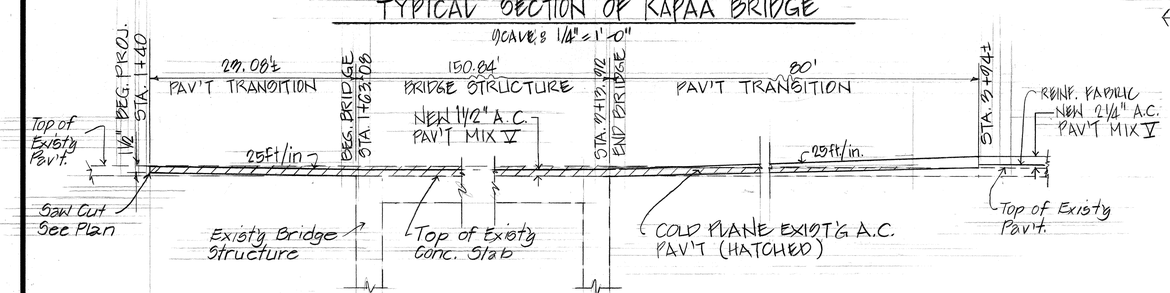

TYPICAL LONGITUDINAL SECTION OF PAVEMENT ON KAPAA BRIDGE AND APPROAHES

N.T.S.

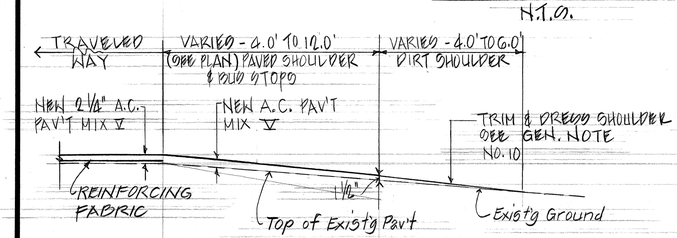

TYPICAL SECTION AT PAVED SHOULDER AND BUS STOPS

SCALE: 1/2" = 1'-0"

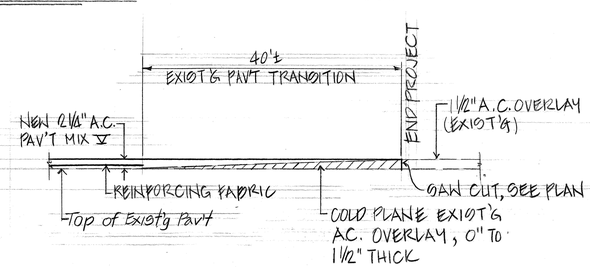

TYPICAL SECTION OF PAVEMENT JOINT AT END PROJECT

N.T.S.

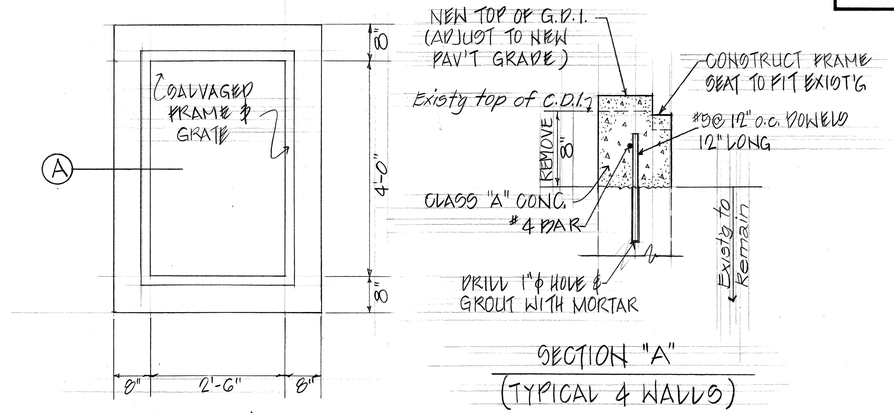

PLAN

Scale: 3/4" = 1'-0"

SECTION "A"

(TYPICAL 4 WALLS)

SCALE: 1 1/2" = 1'-0"

NOTE: NEW TOP OF GDI SHALL MATCH SHOULDER / GUTTER SLOPE.

RECONSTRUCTED GRATED DROP INLET AT STA. 15+00 VT.

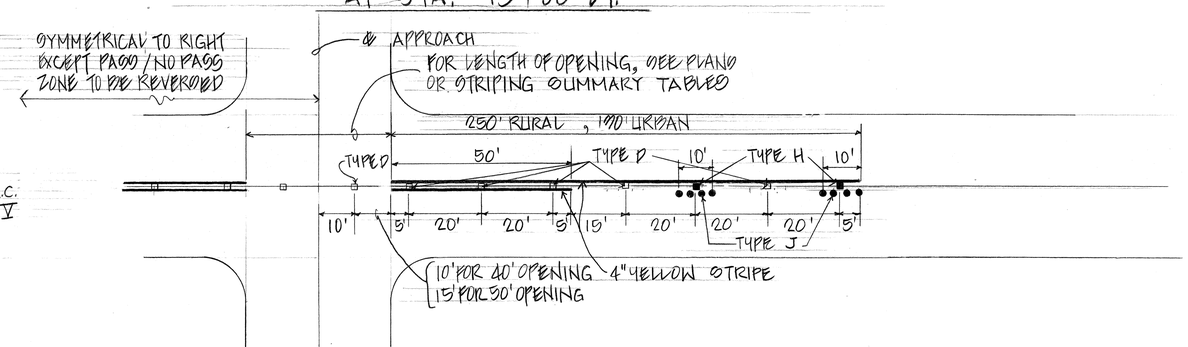

RAISED PAVEMENT MARKERS & STRIPING @ INTERSECTIONS

SCALE: 1" = 20.0'

ORIGINAL PLAN		DATE
	SURVEY PLOTTED BY	
	DRAWN BY	
	TRACED BY	
NOTE BOOK	DESIGNED BY	
	QUANTITIES BY	
No.	CHECKED BY	

STATE OF HAWAII
DEPARTMENT OF TRANSPORTATION
HIGHWAYS DIVISION

KUHIO HIGHWAY RESURFACING
KEALIA TO ANAHOLA
PROJECT NO. SGB-01-89M

TYPICAL SECTIONS AND DETAILS

SCALE AS SHOWN AUG. 1988

SHEET No. 1 OF 1 SHEETS

D-10-4