FED. ROAD DIST. NO.	STATE	PROJ. NO.	FISCAL YEAR	SHEET NO.	TOTAL SHEETS
HAWAII	HAW.	56A-03-90M	1990	4	6

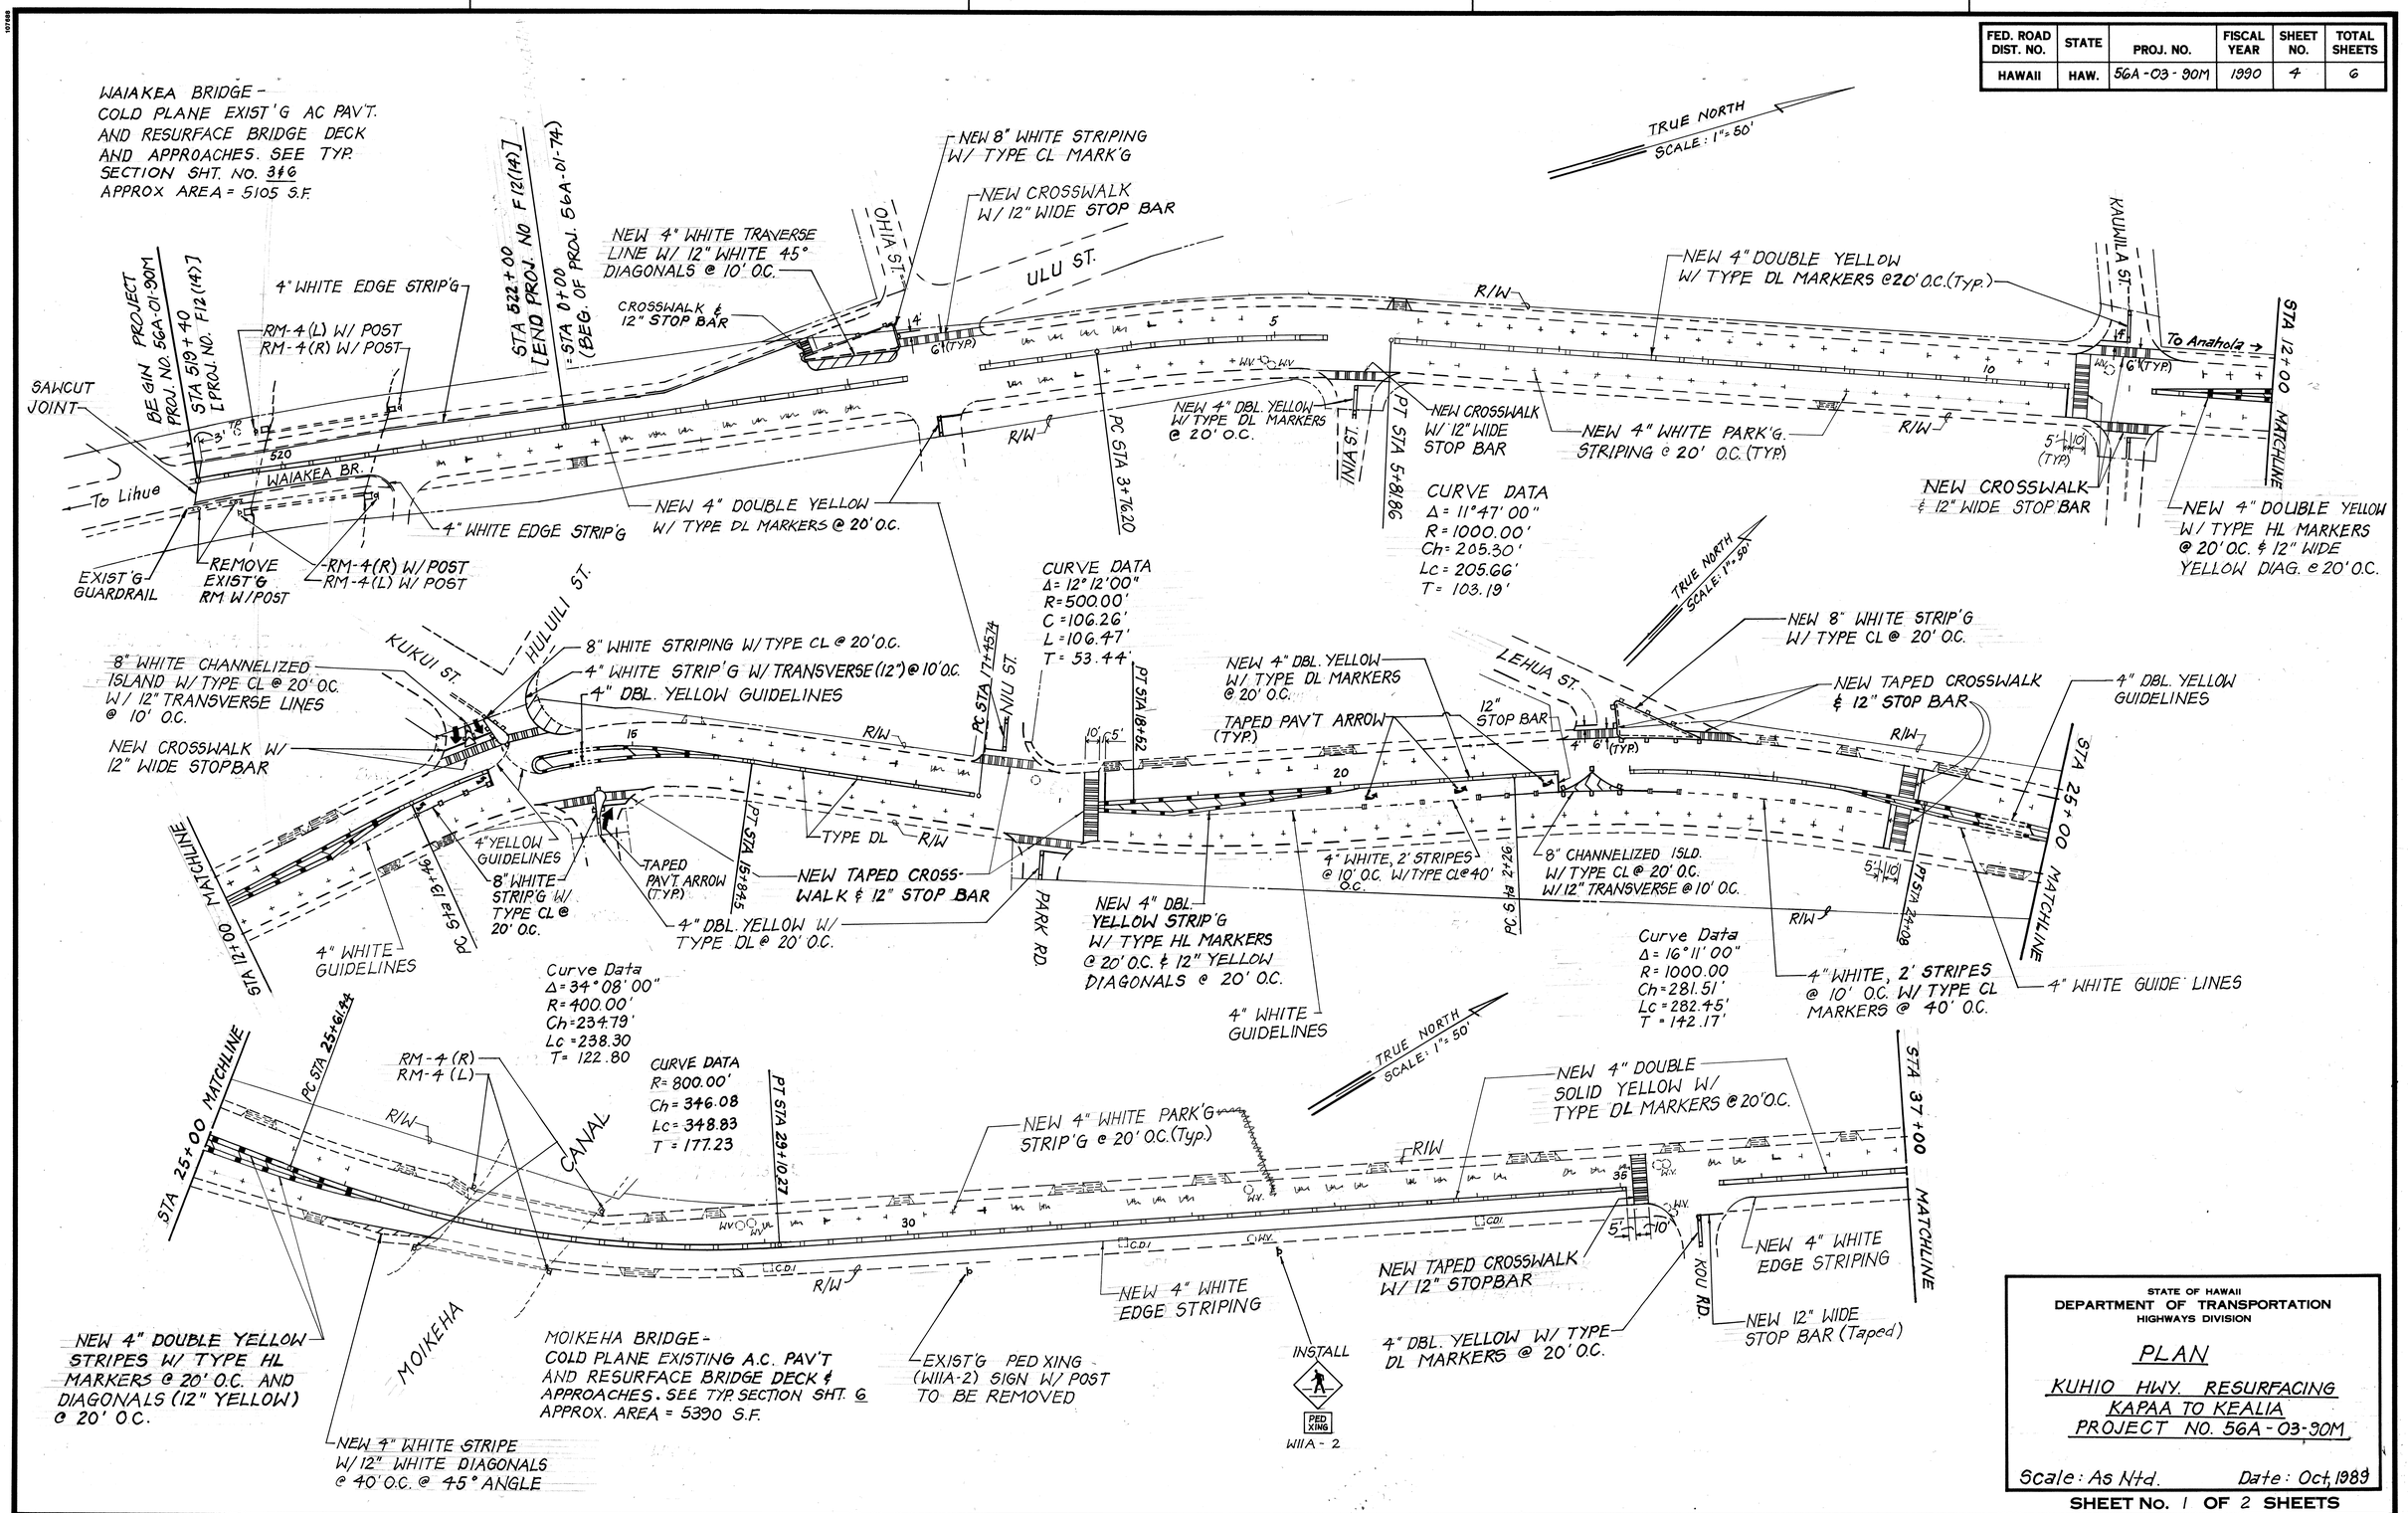

SURVEY PLOTTED BY			DATE
DRAWN BY			
TRACED BY			
DESIGNED BY			
QUANTITIES BY			
CHECKED BY			
ORIGINAL PLAN	NOTE BOOK	No.	

STATE OF HAWAII
DEPARTMENT OF TRANSPORTATION
HIGHWAYS DIVISION

PLAN

KUHIO HWY. RESURFACING
KAPAA TO KEALIA
PROJECT NO. 56A-03-30M

Scale: As N.t.d. Date: Oct. 1989

SHEET No. 1 OF 2 SHEETS

FED. ROAD DIST. NO.	STATE	PROJ. NO.	FISCAL YEAR	SHEET NO.	TOTAL SHEETS
HAWAII	HAW.	56A-03-90M	1990	5	6

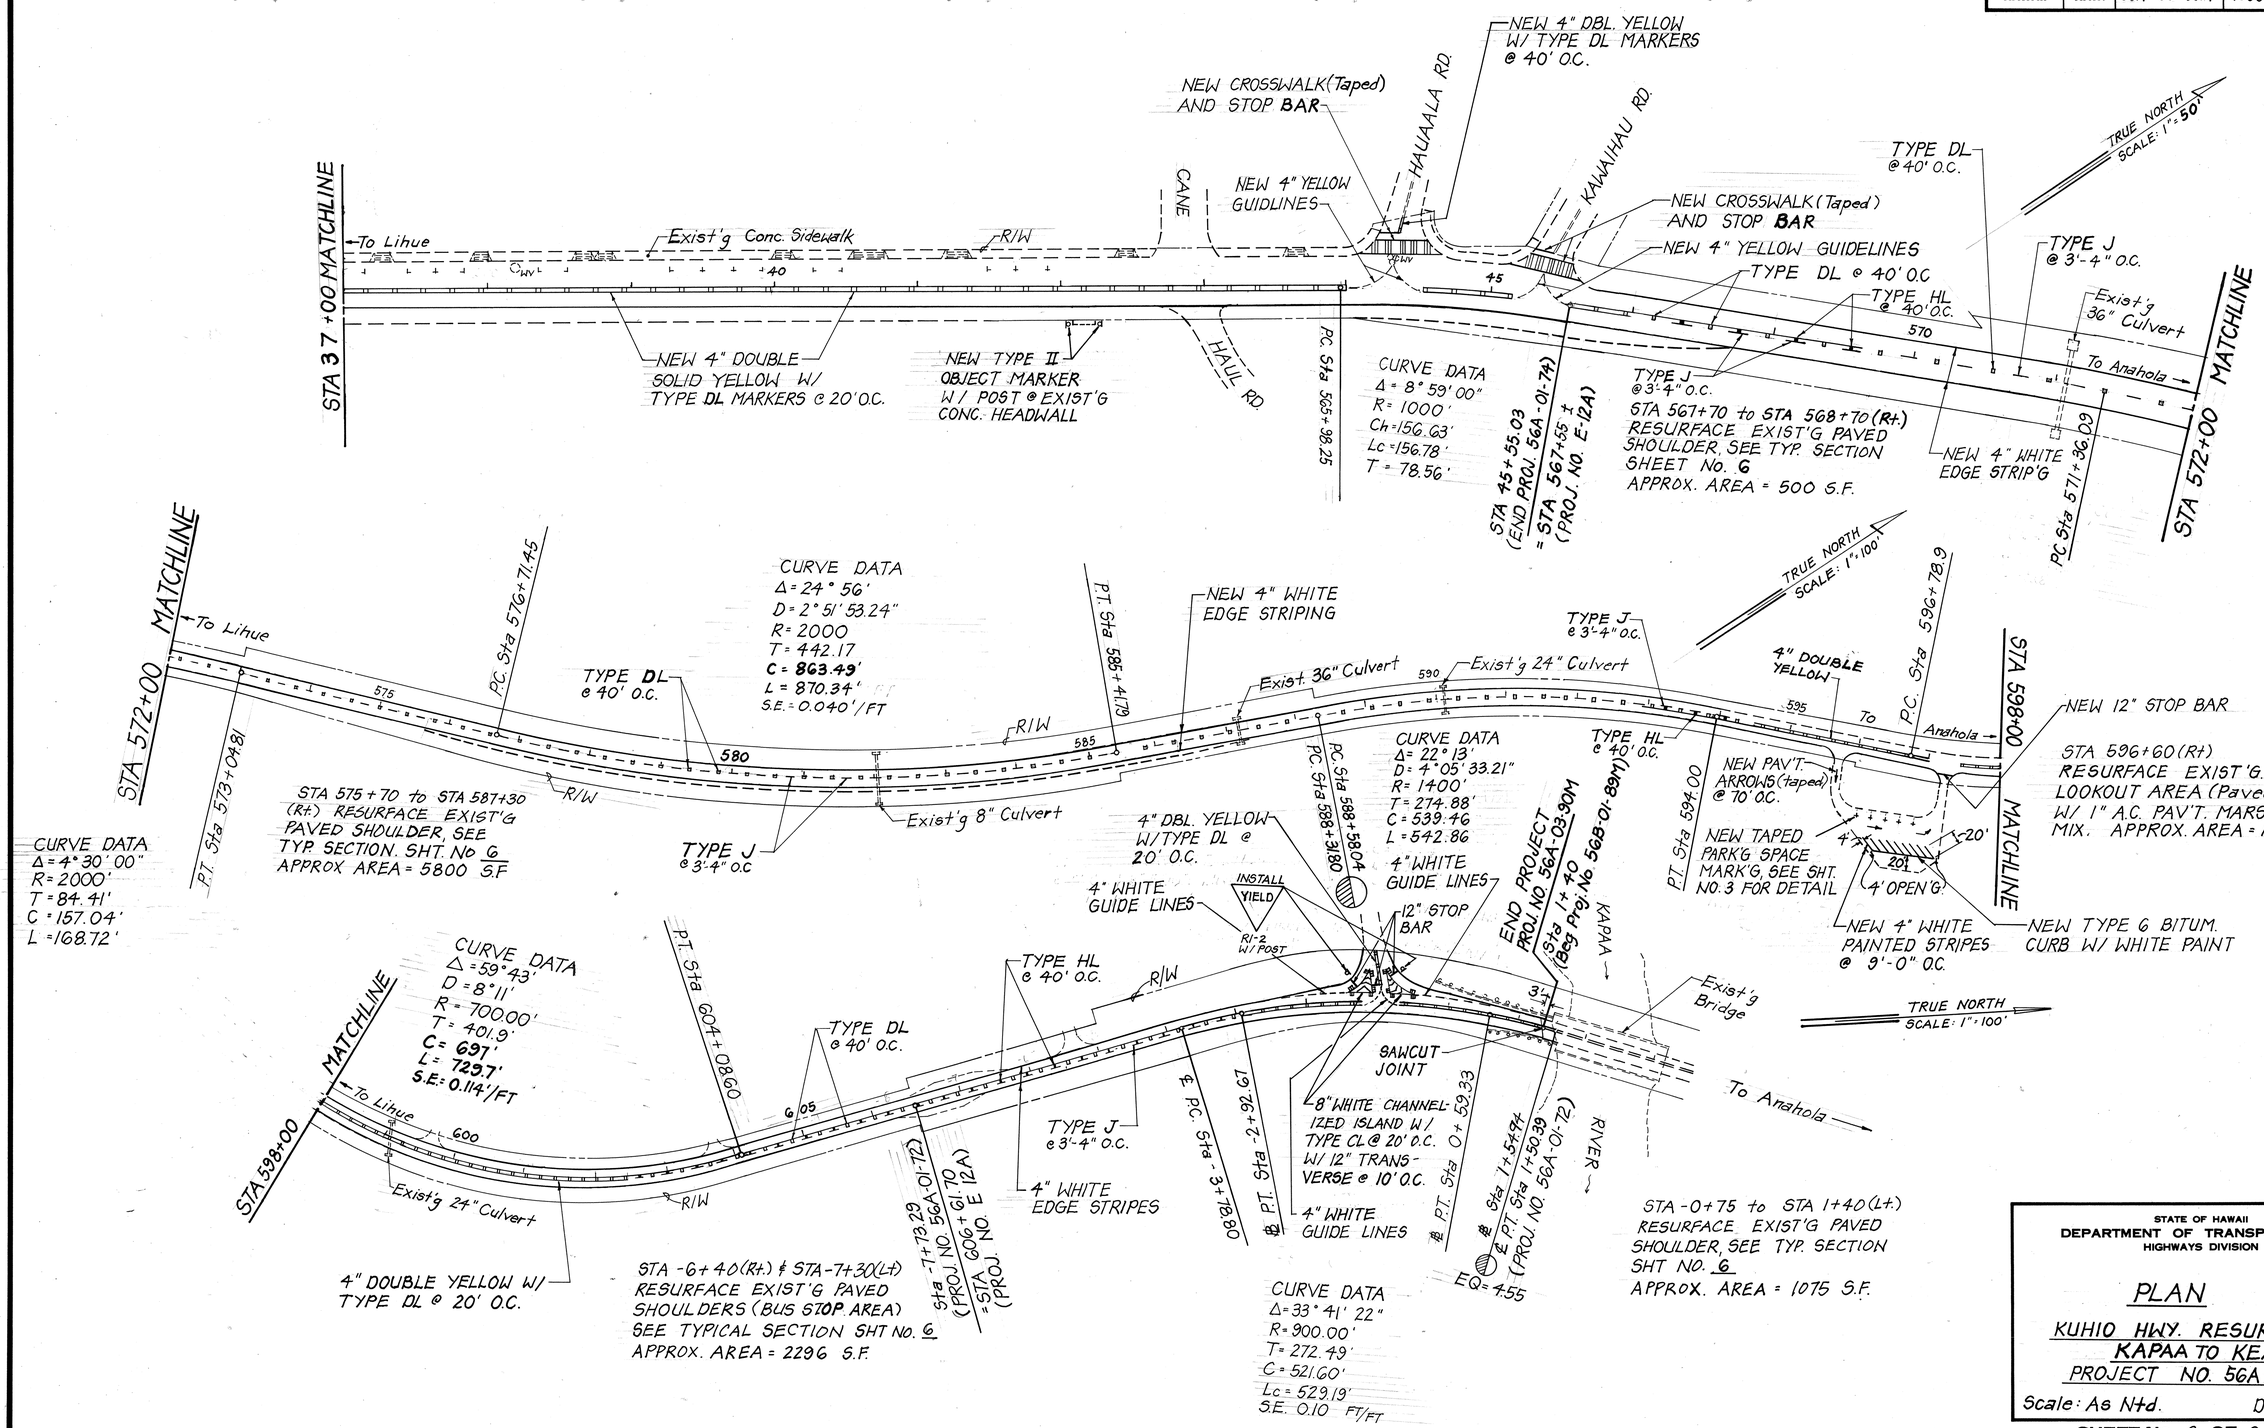

SURVEY PLOTTED BY		DATE
DRAWN BY		
TRACED BY		
DESIGNED BY		
QUANTITIES BY		
CHECKED BY		
ORIGINAL PLAN	NOTE BOOK	No.

STATE OF HAWAII
DEPARTMENT OF TRANSPORTATION
HIGHWAYS DIVISION

PLAN

KUHIO HWY. RESURFACING KAPAA TO KEALIA PROJECT NO. 56A-03-90M

Scale: As Nted. Date: Oct, 1989

SHEET No. 2 OF 2 SHEETS