FED. ROAD DIST. NO.	STATE	FED. AID PROJ. NO.	FISCAL YEAR	SHEET NO.	TOTAL SHEETS
HAWAII	HAW.	STP-056-1(34)	1995	1	9

56

INDEX TO DRAWINGS

SHEET NO.	DESCRIPTION
1	TITLE SHEET
2	STANDARD PLANS SUMMARY
3	GENERAL NOTES
4	TYPICAL SECTION
5 – 7	PLAN
8 – 9	DETAILS – GUARDRAIL IMPROVEMENTS

STATE OF HAWAII

DEPARTMENT OF TRANSPORTATION

HIGHWAYS DIVISION

PLANS FOR

ROUTE 56, KUHIO HIGHWAY GUARDRAIL AND SHOULDER IMPROVEMENTS AT VARIOUS LOCATIONS

FEDERAL AID PROJECT NO. STP-056-1(34)

DISTRICTS OF KAWAIHAU AND HANALEI

ISLAND OF KAUAI

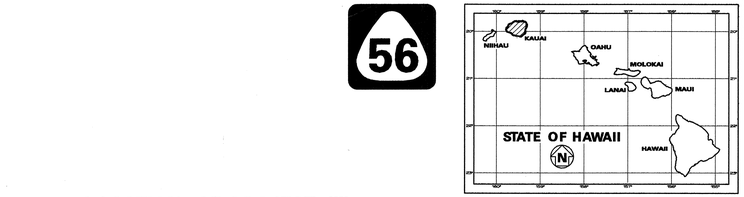

LOCATION OF PROJECT (II)

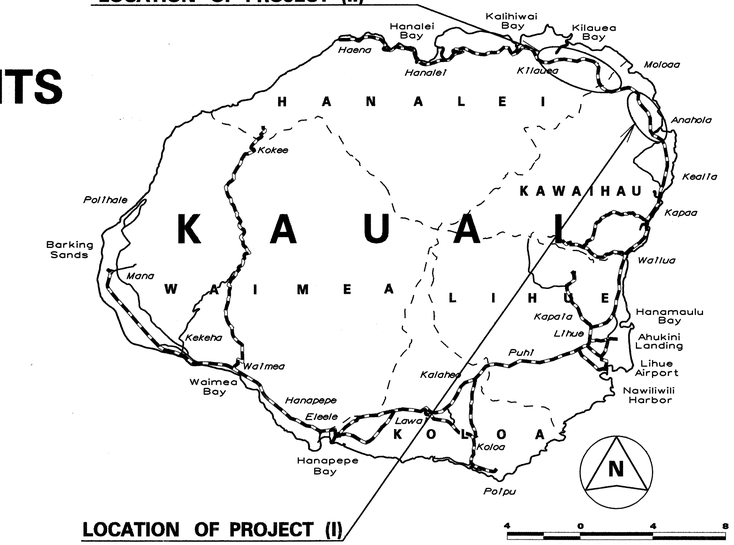

LOCATION OF PROJECT (I)

SCALE IN MILES

FEDERAL AID PROJECTS PREVIOUSLY CONSTRUCTED OR UNDER CONSTRUCTION

MILE POST 15.80 TO MILE POST 12.62
MILE POST 23.26 TO MILE POST 16.00

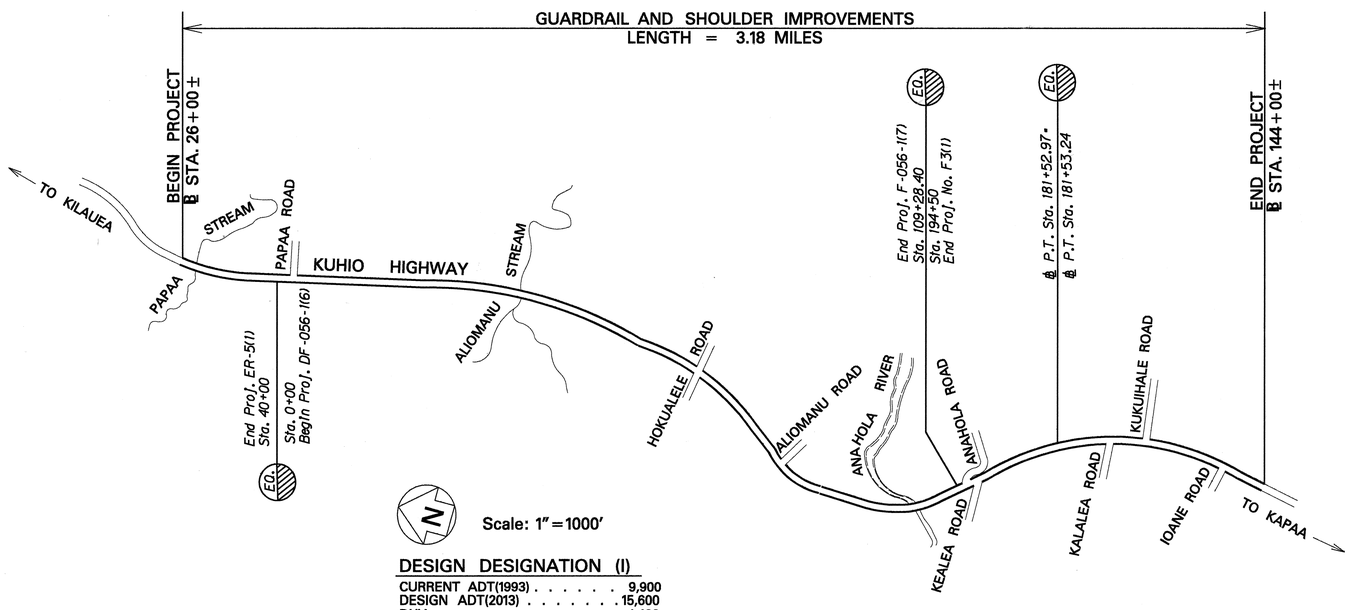

Scale: 1" = 1000'

DESIGN DESIGNATION (I)

CURRENT ADT(1993)	9,900
DESIGN ADT(2013)	15,600
DHV	1,400
D	55/45
T_{24}	5.5%

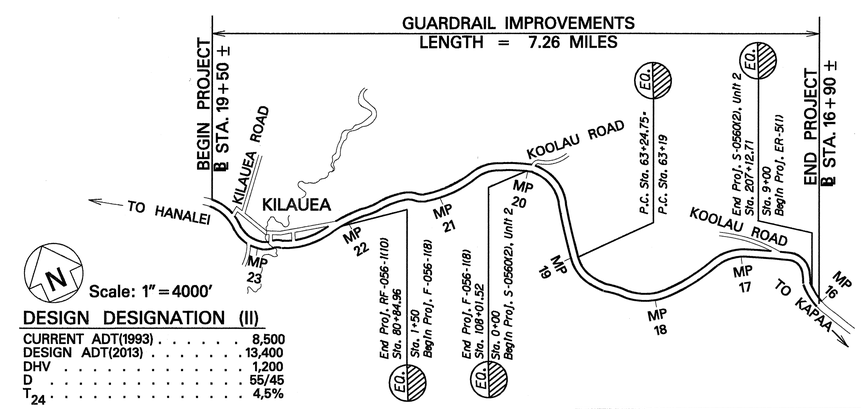

Scale: 1" = 4000'

DESIGN DESIGNATION (II)

CURRENT ADT(1993)	8,500
DESIGN ADT(2013)	13,400
DHV	1,200
D	55/45
T_{24}	4.5%

VICINITY MAPS

Scale: As Noted

DESIGNED BY	P. S. & E. BY	PHONE	DATE
KAUAI DISTRICT	JULIUS B. FRONDA	587-2246	JUNE 1994

DEPARTMENT OF TRANSPORTATION
STATE OF HAWAII

APPROVED:

T. Harano 8/3/94

DIR. OF TRANSPORTATION — DATE