FED. ROAD DIST. NO.	STATE	FEDERAL AID PROJ. NO.	FISCAL YEAR	SHEET NO.	TOTAL SHEETS
HAWAII	HAW.	ER-23(001)	2021	18	109

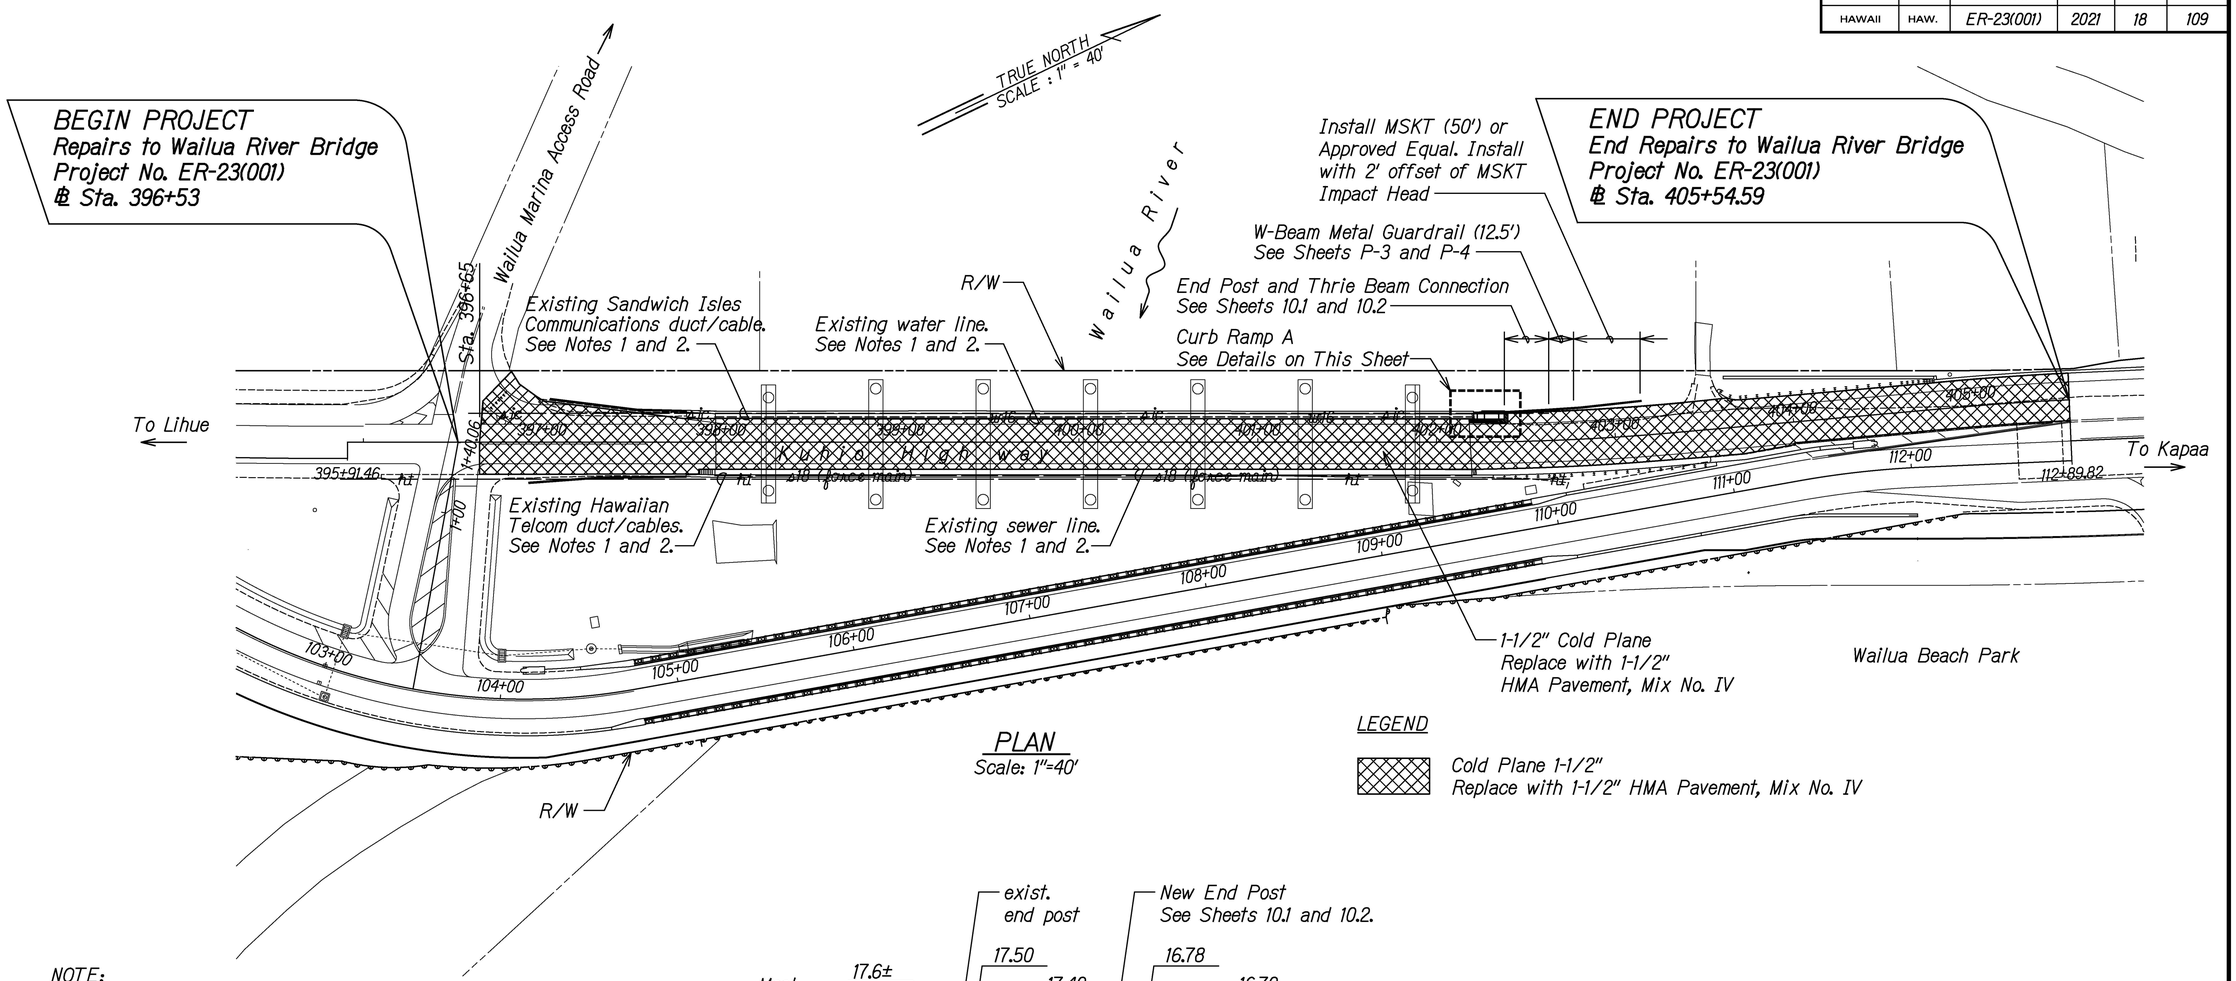

PLAN
Scale: 1"=40'

LEGEND

Cold Plane 1-1/2" Replace with 1-1/2" HMA Pavement, Mix No. IV

NOTE:

1. Contractor to coordinate bridge lifting operations with appropriate utility company.
2. Contractor to adjust strap hangers and connections to maintain existing pipe and conduit/cable elevations and slopes during bridge lifting/lowering operations. Payment is incidental to the various contract items.
3. ℄ Sta. 402+20 to 403+16 o/s Lt. Remove existing guardrail, steel posts and wooden posts including FLEAT-350.
4. Cold Plane and replace the entire existing ac pavement area within the stations provided.

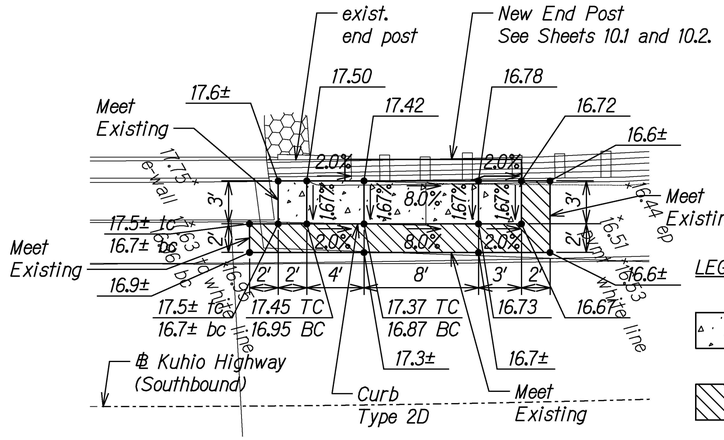

CURB RAMP A
Scale: 1"=5'

LEGEND

4" Portland Cement Concrete Sidewalk
6" Bed Course

Transition

GRAPHIC SCALE
HORIZ: 1"=40'
40' 20' 0 40' 80'

GERALD D. ANDRADE LICENSED PROFESSIONAL ENGINEER No. 10377-C HAWAII, U.S.A.
THIS WORK WAS PREPARED BY ME OR UNDER MY SUPERVISION.
SIGNATURE 04/30/22 EXPIRATION DATE OF THE LICENSE

STATE OF HAWAII
DEPARTMENT OF TRANSPORTATION
HIGHWAYS DIVISION

ROADWAY PLAN

KUHIO HIGHWAY
Repairs to Wailua River Bridge
Fed. Aid Project No. ER-23(001)

Scale: 1"=40' Date: Apr. 2021

SHEET No. P-2 OF 7 SHEETS

ORIGINAL PLAN | SURVEY PLOTTED BY | DRAWN BY | TRACED BY | DESIGNED BY | QUANTITIES BY | CHECKED BY | DATE
NOTE BOOK | No.