FED. ROAD DIST. NO.	STATE	FED. AID PROJ. NO.	FISCAL YEAR	SHEET NO.	TOTAL SHEETS
HAWAII	HAW.	STP-056-1(37)	1995	1	24

56

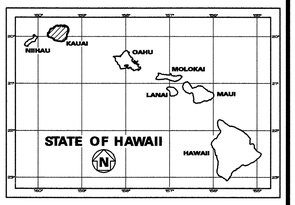

INDEX TO DRAWINGS

SHEET NO.	DESCRIPTION
1	TITLE SHEET
2	STANDARD PLANS SUMMARY
3	GENERAL NOTES & LEGEND
4	PAVEMENT MARKINGS LEGEND, DETAILS & NOTES
5–9	TYPICAL SECTIONS & DETAILS
10–15	ROADWAY PLAN
16–21	PAVEMENT MARKINGS STRIPING & TRAFFIC SIGNS
22	TRAFFIC SUMMARIES
23	PAVEMENT MARKING SUMMARY
24	SIGN DETAIL

STATE OF HAWAII

DEPARTMENT OF TRANSPORTATION

HIGHWAYS DIVISION

HONOLULU, HAWAII

PLANS FOR

KUHIO HIGHWAY RESURFACING

WAILUA TO KAPAA

FEDERAL AID PROJECT NO. STP-056-1(37)

DISTRICT OF KAWAIHAU

ISLAND OF KAUAI

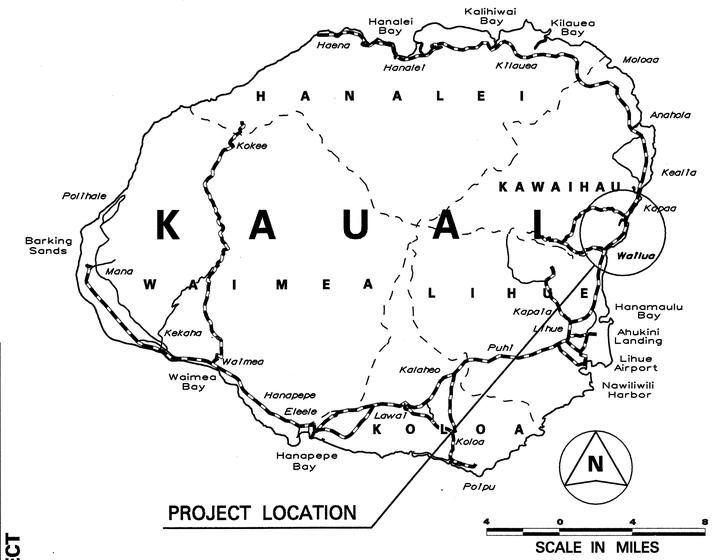

FEDERAL AID PROJECTS PREVIOUSLY CONSTRUCTED OR UNDER CONSTRUCTION

MILE POST 5.9 TO MILE POST 8.1

LIMITS OF PROJECT
FED. AID PROJ. NO. STP-056-1(37)

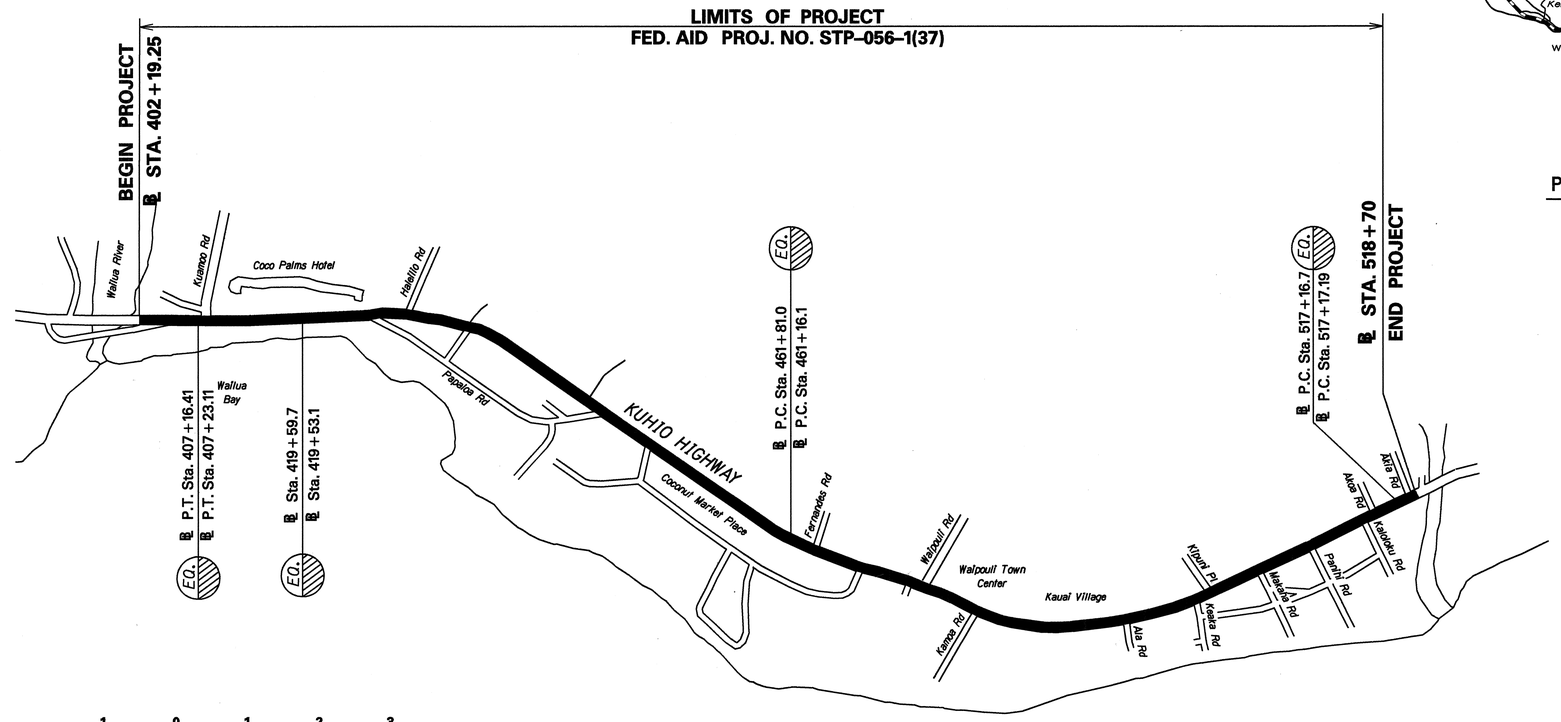

1 0 1 2 3
SCALE: 1" = 1,500'

LAYOUT PLAN

LENGTH OF PROJECT.....2.2± MILES

DESIGN DESIGNATION

ADT (1994).....29,380
ADT (2014).....42,050
DHV 3,525
D 55/45
T .....4.5 %

HWY-K DESIGNED BY | JULIUS B. FRONDA P. S. & E. BY | 587-2246 PHONE | APRIL 1995 DATE

DEPARTMENT OF TRANSPORTATION
STATE OF HAWAII

APPROVED:

DIR. OF TRANSPORTATION | DATE 5/17/95