FED. ROAD DIST. NO.	STATE	FED. AID PROJ. NO.	FISCAL YEAR	SHEET NO.	TOTAL SHEETS
HAWAII	HAW.	BR-STP-056-1(35)	2000	15	70

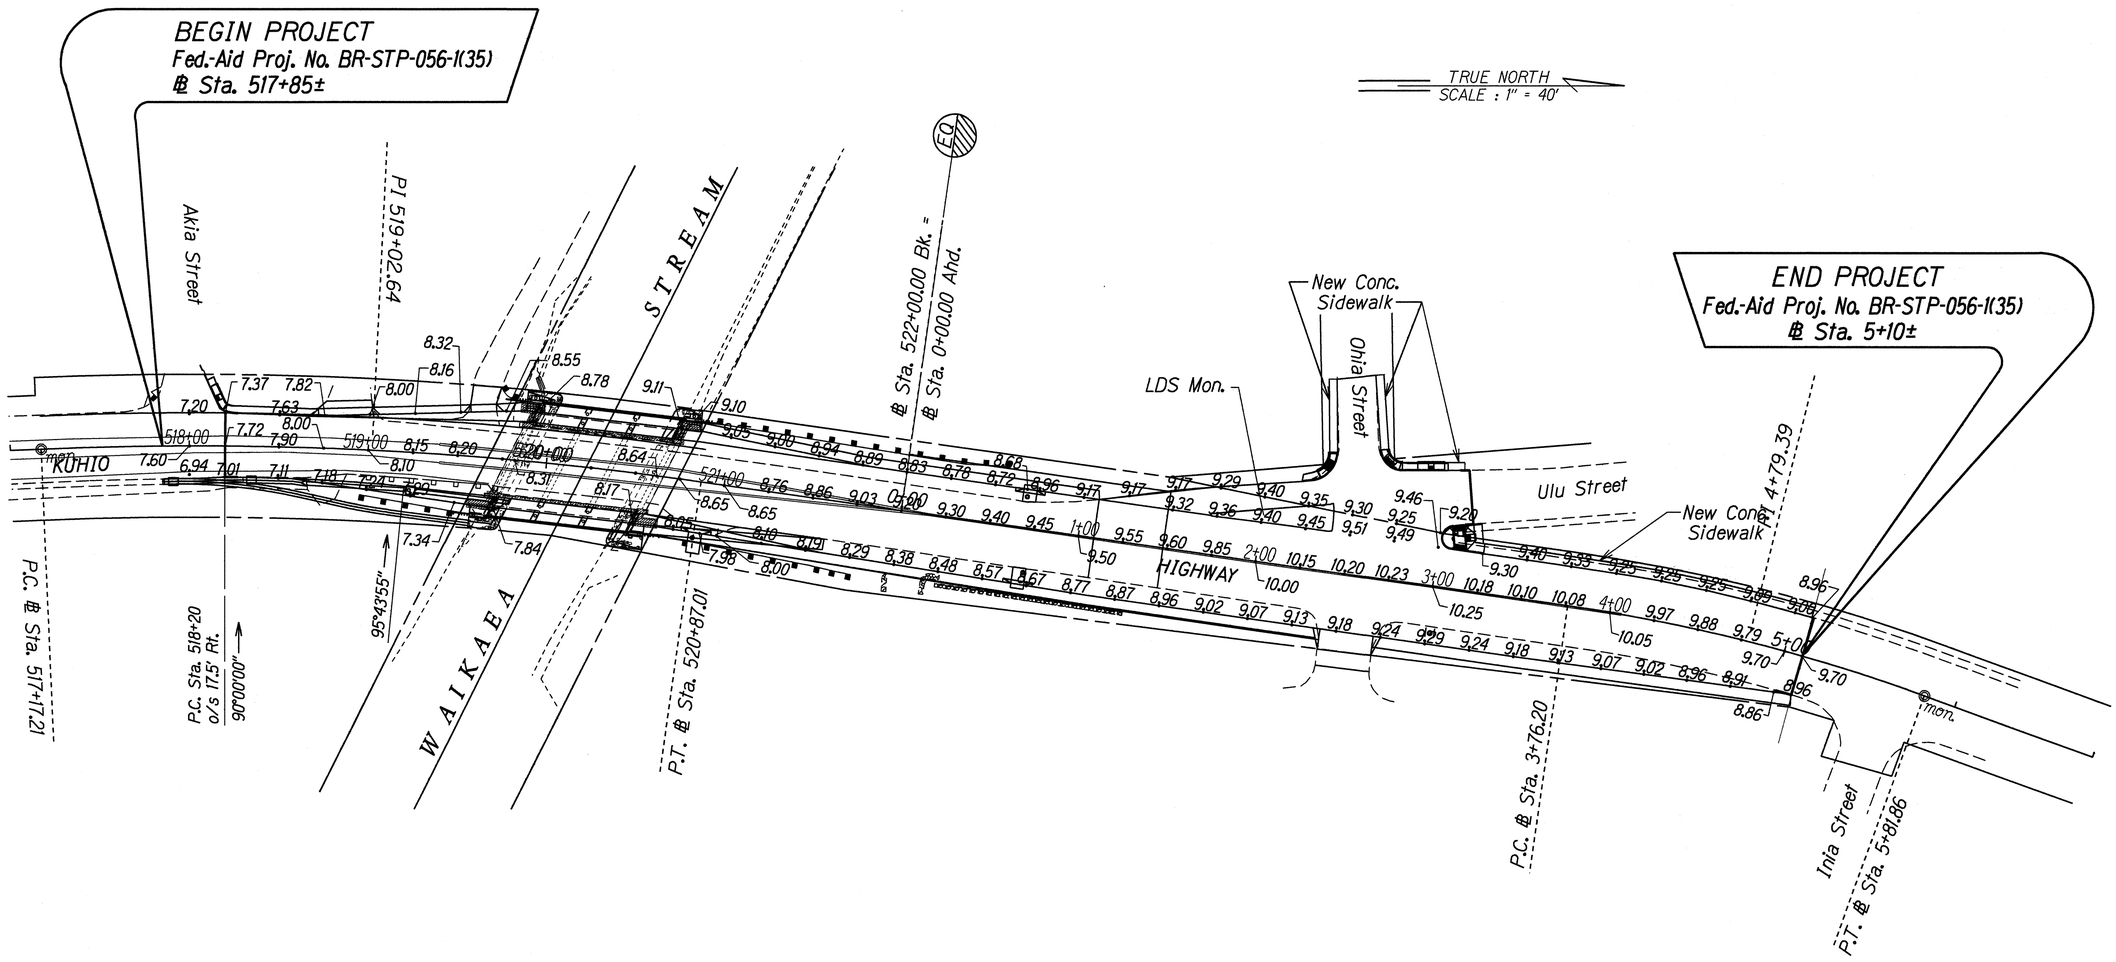

Note: All Elevations are Referenced from the LDS Monument Located at Coordinates 4,247.2720 N, 11,993.9858 E (NONOU), Elev.=9.77

ORIGINAL PLAN	SURVEY PLOTTED BY		DATE 12/19/98
	DRAWN BY SW		
NOTE BOOK dit.sean Nkungi.dgn	TRACED BY R. Hiroaka/S. Hiroaka		
	DESIGNED BY		
	QUANTITIES BY		
	CHECKED BY		

STATE OF HAWAII
DEPARTMENT OF TRANSPORTATION
HIGHWAYS DIVISION

ROADWAY GRADING PLAN

KUHIO HIGHWAY
Waikaea Bridge Widening
Fed.Aid Proj. No. BR-STP-056-1(35)

Scale: 1" = 40' Date: March, 1994

SHEET No. 1 OF 1 SHEETS