FED. ROAD DIST. NO.	STATE	FED. AID PROJ. NO.	FISCAL YEAR	SHEET NO.	TOTAL SHEETS
HAWAII	HAW.	RS-0540(1)	1973	3	46

Pavement Markers

	℄ Sta.	Quantity (Ea)
Type J	37+00 to 40+00	42
Type D	37+00 to 41+50	16

Reconstruct Existing Halewili Road from ℄ Sta. 37+50 to 40+83.50

℄ Sta. 37+75 to ℄ Sta. 39+90 Lt.
Construct CRM Wall
Estimated Quantities

Struc. Exc.	68 Cu.Yd.
CRM	96 Cu.Yd.

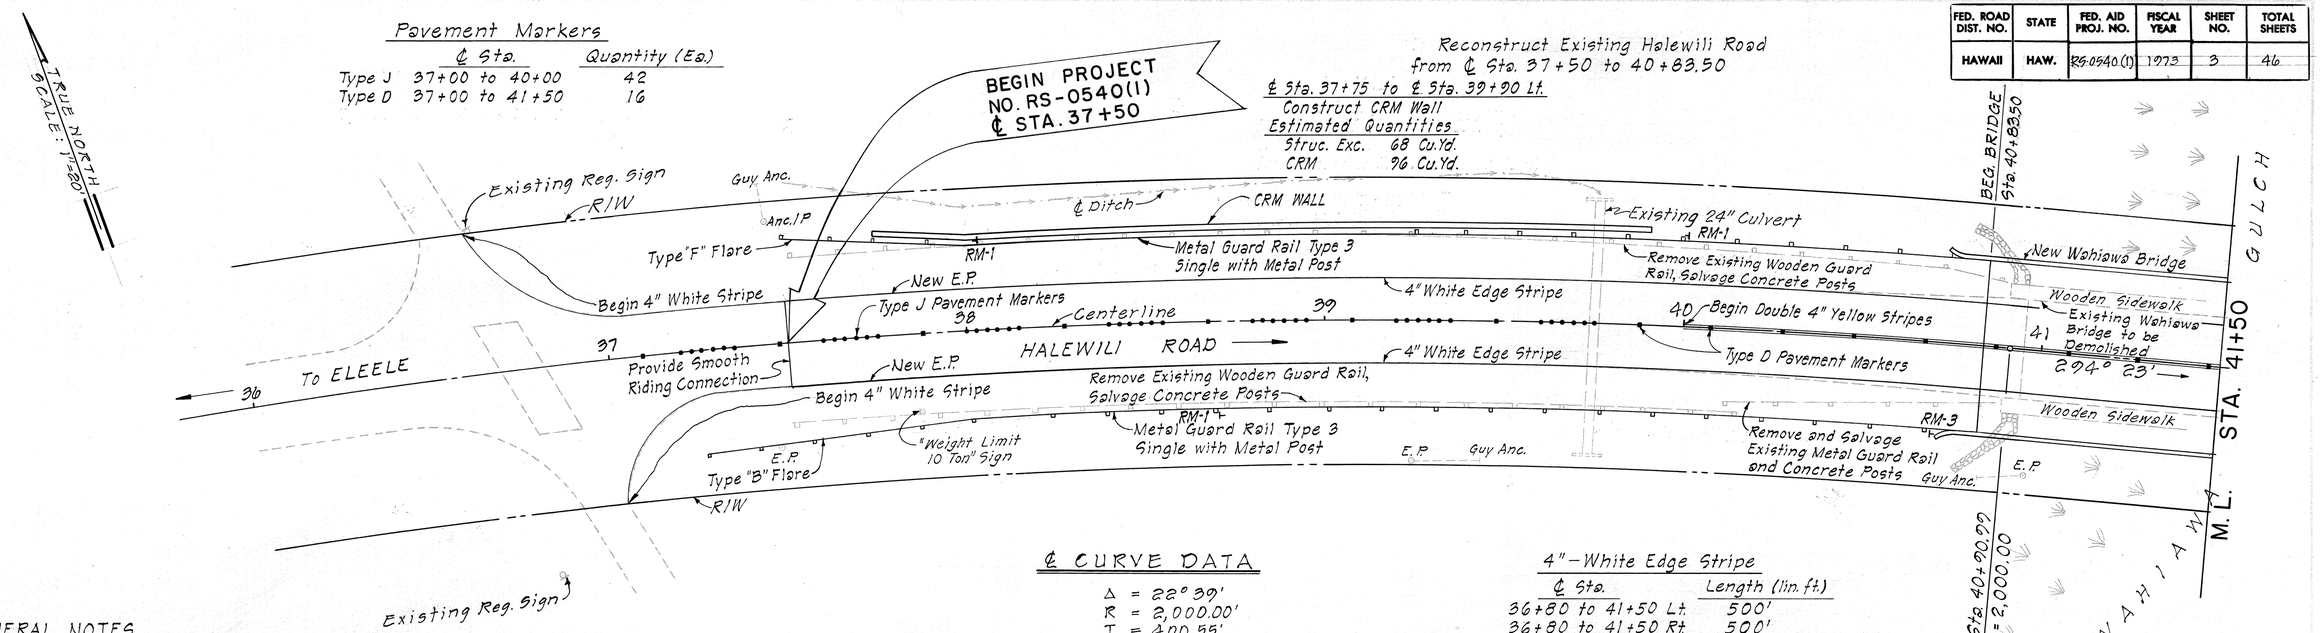

GENERAL NOTES

1. The Contractor shall salvage the existing waterbound macadam base course for use in the stabilization of shoulders as approved by the Engineer. Payment shall be included in the Item No. 203.01.
2. Existing metal Guard Rail and concrete posts shall be salvaged and hauled to State baseyard.
3. All CW203 series construction signs will be considered incidental to the various items of this work.
4. The exact location of the Construction Identification Signs and the Project Information Signs shall be determined by the engineer.
5. Hydro-Mulching shall be applied to all fill slopes and shoulder areas not covered by shoulder stabilization.

Metal Guard Rail with Metal Post

℄ Sta.		Length (lin. ft.)
37+50 to 40+75	Lt.	325
37+25 to 40+75	Rt.	350

℄ CURVE DATA

$\Delta = 22° 39'$
$R = 2,000.00'$
$T = 400.55'$
$Ch = 785.49'$
$L_c = 790.63$

Reflector Marker W/Post

RM-1	3 each
RM-3	1 each

4"-White Edge Stripe

℄ Sta.	Length (lin. ft.)
36+80 to 41+50 Lt.	500'
36+80 to 41+50 Rt.	500'

4"-Yellow Pavement Stripe

℄ Sta.	Length (lin. ft.)
40+00 to 41+50 Double Stripe	150'

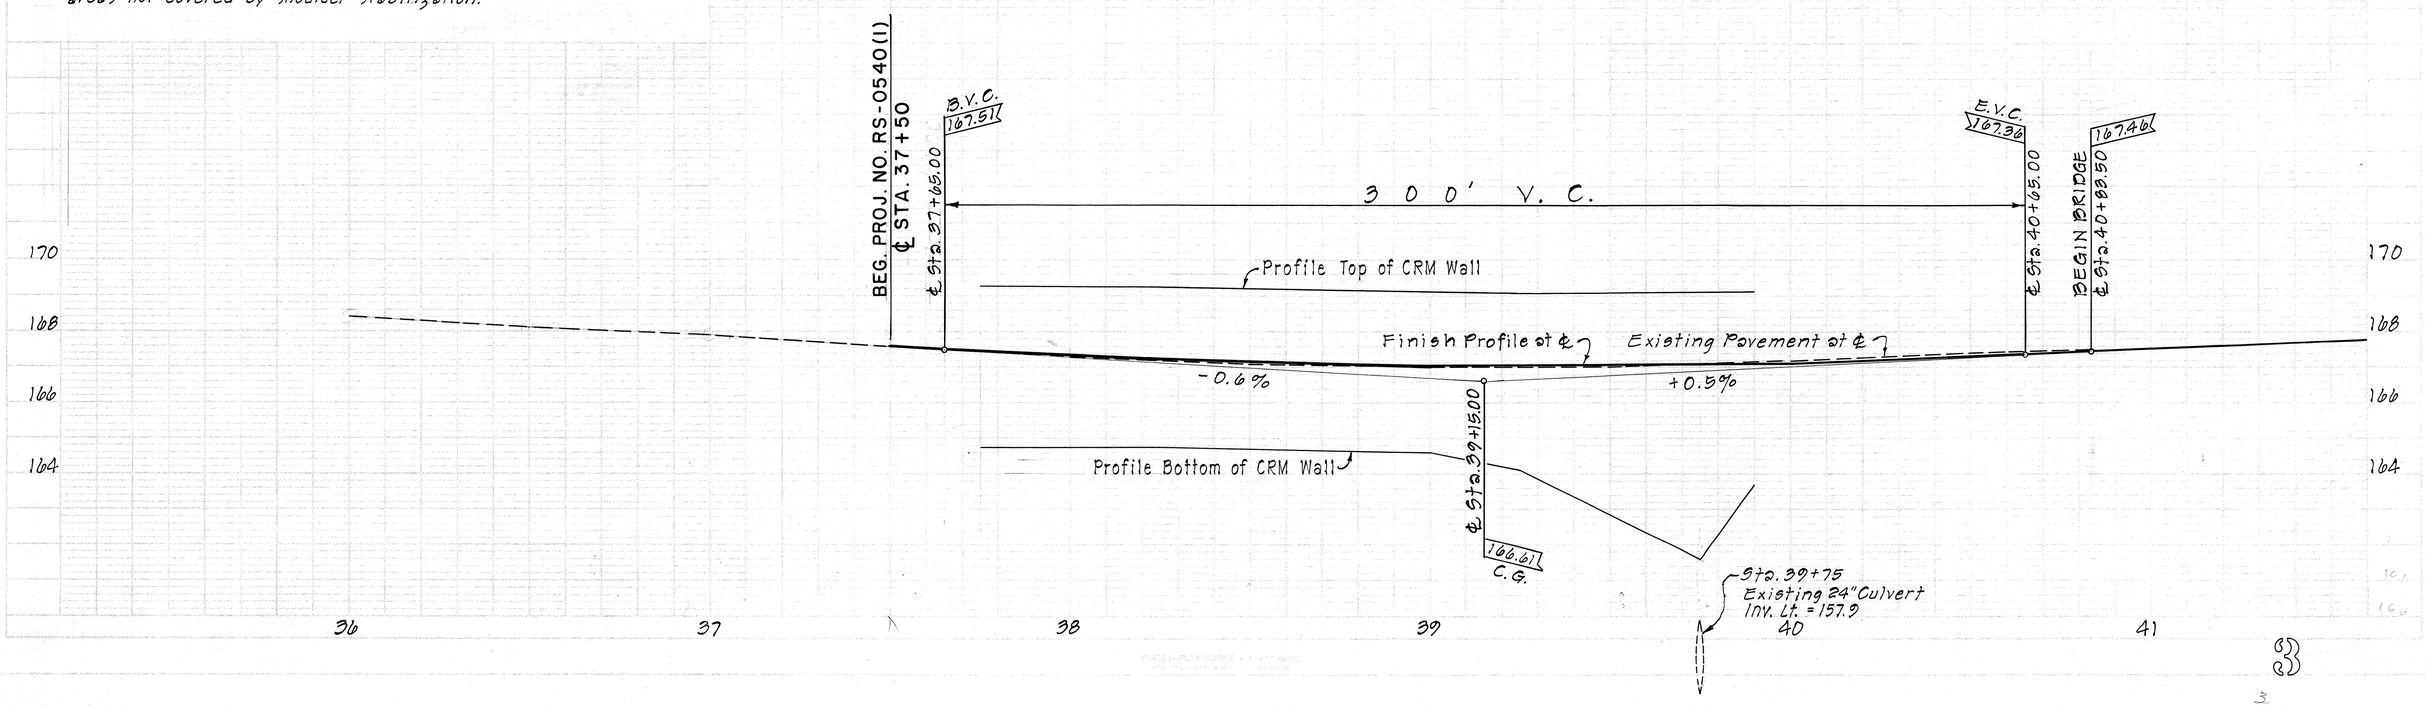

FED. ROAD DIST. NO.	STATE	FED. AID PROJ. NO.	FISCAL YEAR	SHEET NO.	TOTAL SHEETS
HAWAII	HAW.	RS-0540(1)	1973	4	46

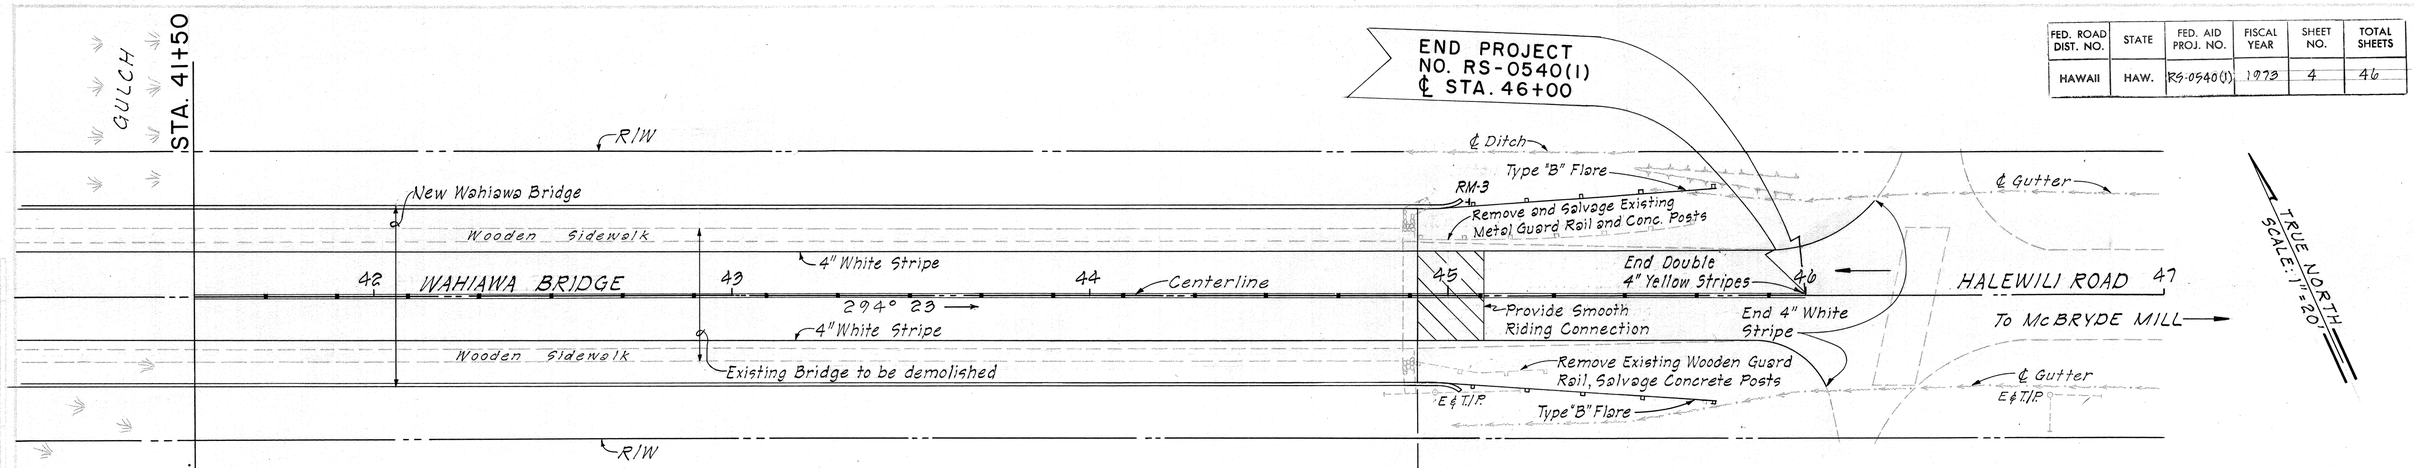

Reconstruct Existing Roadway
℄ Sta. 44+91.50 to ℄ Sta. 45+10

END OF BRIDGE
℄ Sta. 44+91.50

End Shoulder Stabilization
℄ Sta. 45+80

Reflector Marker W/ Post

RM-3	1 each

4" White Edge Stripe

℄ Sta.	Length (lin. ft.)
41+50 to 46+20 Lt.	500'
41+50 to 46+20 Rt.	500'

4" Yellow Pavement Stripe

℄ Sta.	Length (lin. ft)
41+50 to 46+00 Double Stripe	900.0'

Metal Guard Rail with Metal Post

℄ Sta.	Length (lin. ft.)
45+00.00 to 45+75.00 Lt.	75'
45+00.00 to 45+75.00 Rt.	75'

Pavement Markers
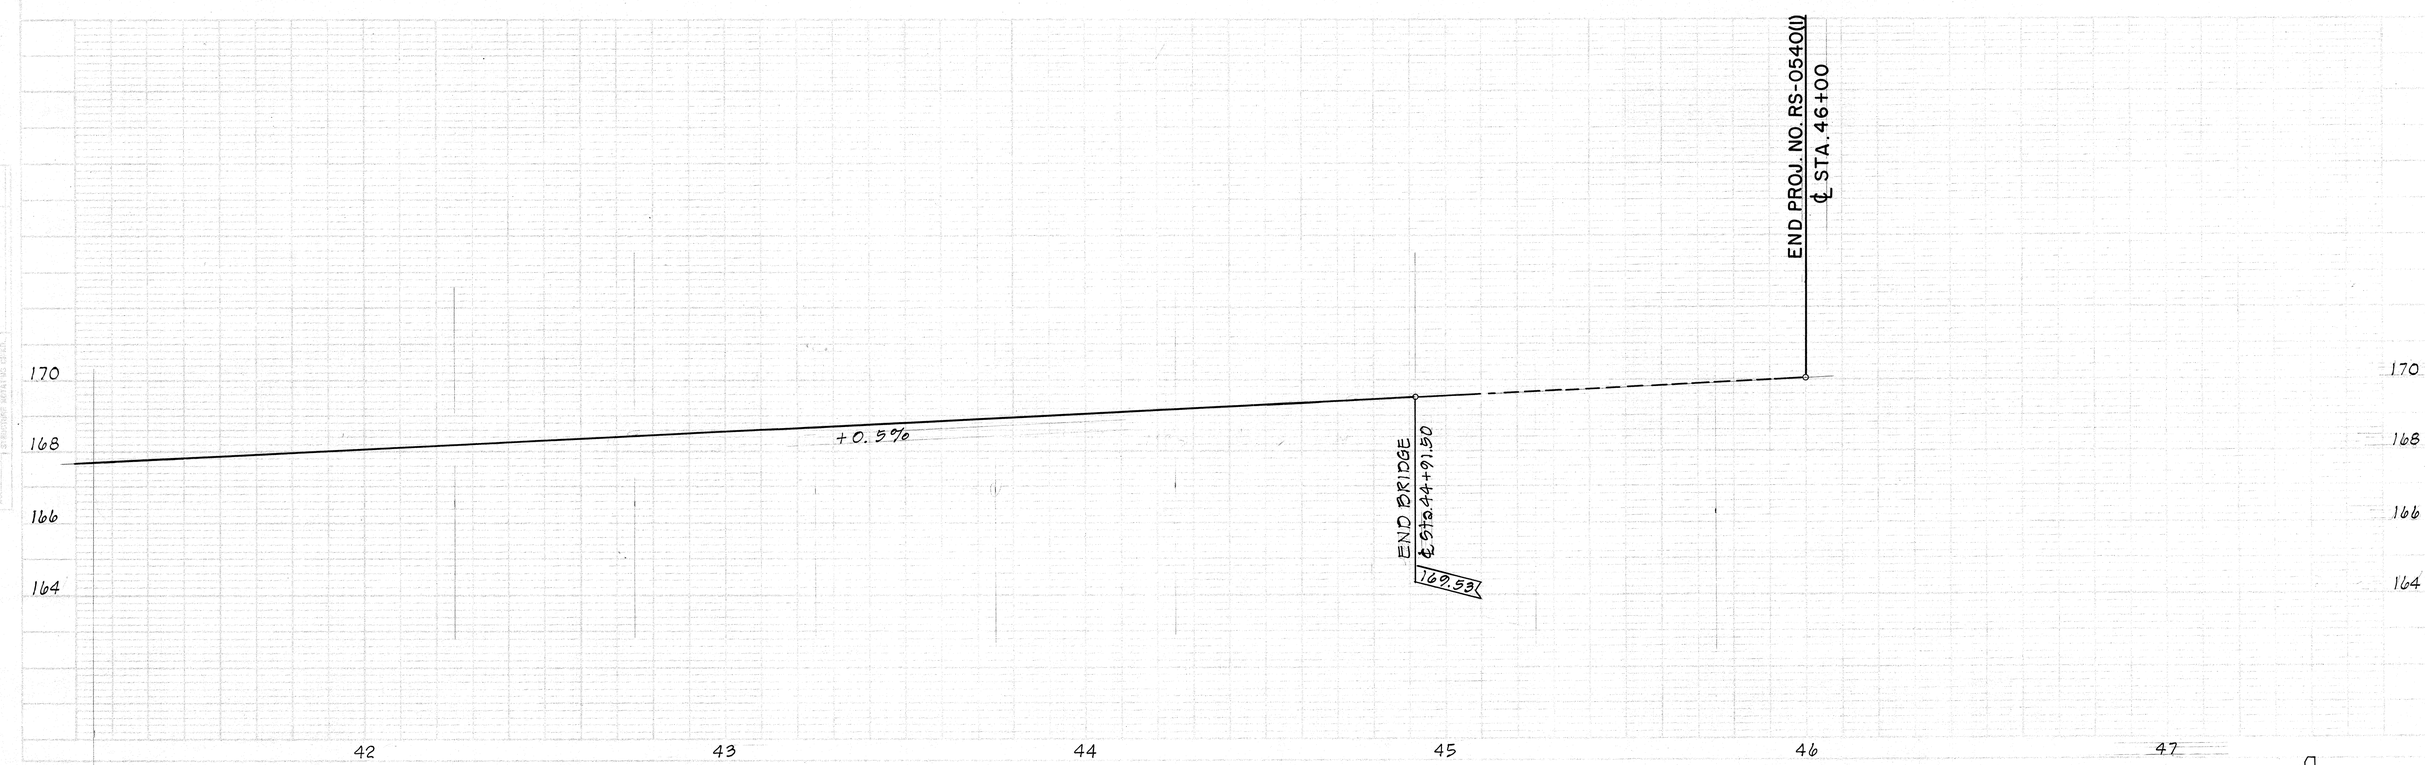
	℄ Sta.	Quantity (Ea)
Type D	41+50 to 46+00	22