FED. ROAD DIST. NO.	STATE	PROJ. NO.	FISCAL YEAR	SHEET NO.	TOTAL SHEETS
HAWAII	HAW.	RS-0540(1)	1973	5	46

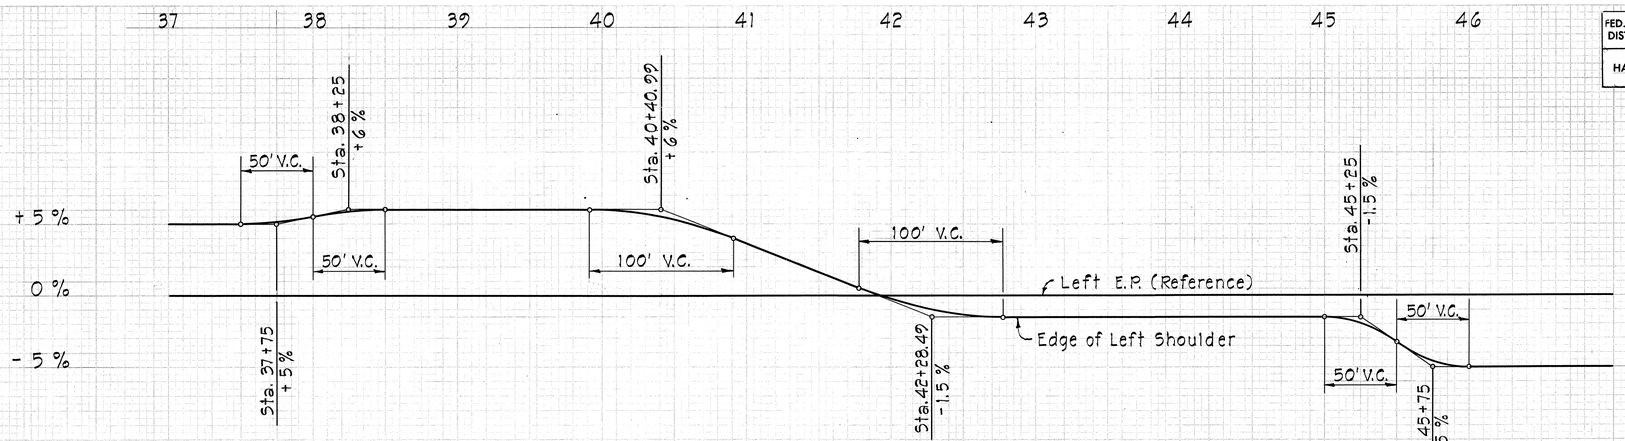

SUPERELEVATION OF EDGE OF LEFT SHOULDER

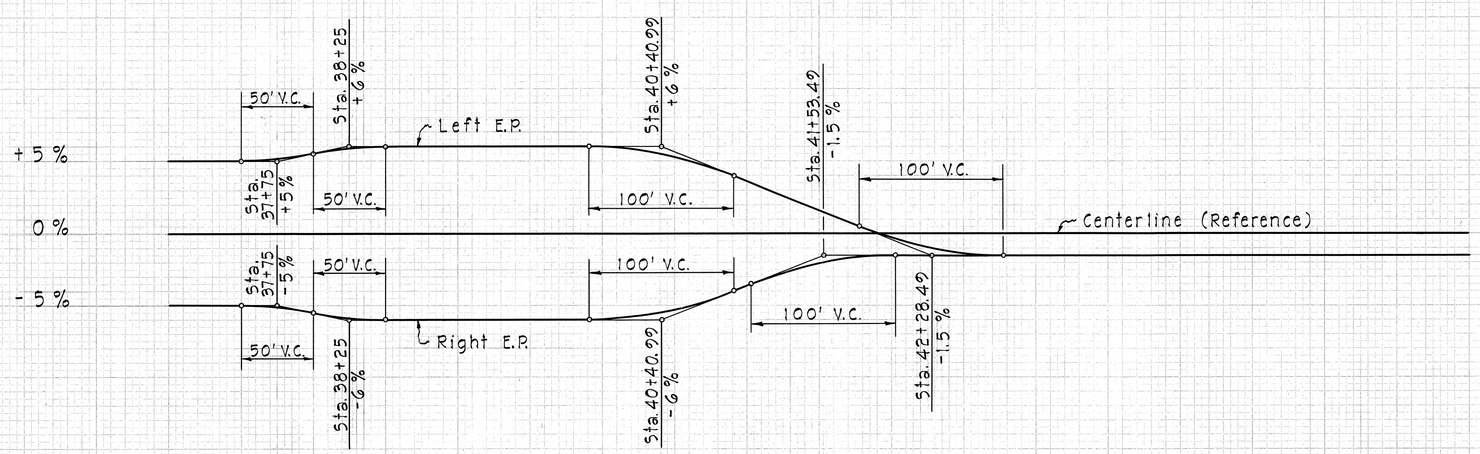

SUPERELEVATION OF LEFT AND RIGHT E.P.

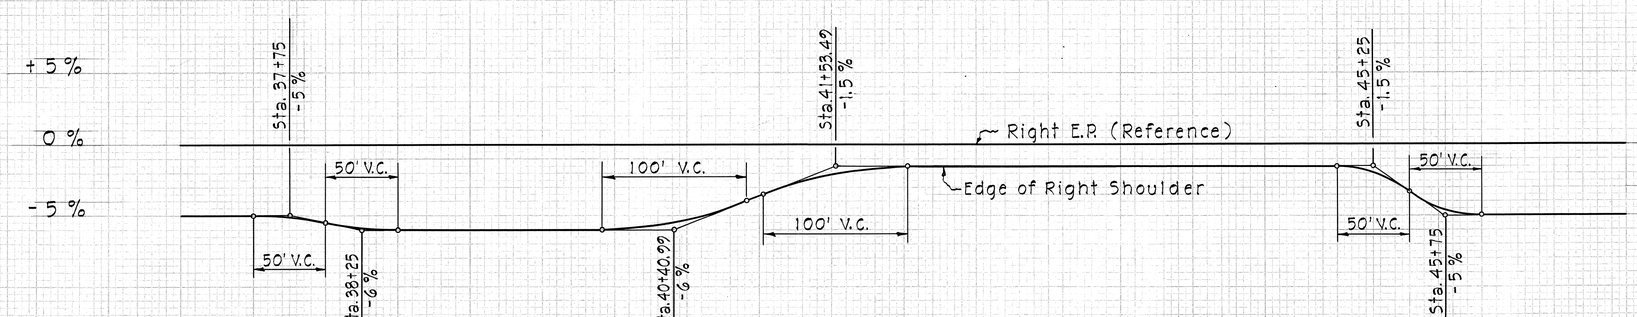

SUPERELEVATION OF EDGE OF RIGHT SHOULDER

37 38 39 40 41 42 43 44 45 46 47

STATE OF HAWAII
DEPARTMENT OF TRANSPORTATION
HIGHWAYS DIVISION

SUPERELEVATION DIAGRAMS

HALEWILI ROAD
REPLACEMENT OF WAHIAWA BRIDGE
PROJECT NO. RS-0540(1)

Scale: Hor. = 1"=50'
Vert. = 1"=5 %

FINAL SURVEY — SURVEYED, PLOTTED, TEMPLATE, AREAS, AREAS CHECKED — NOTE BOOK — NO.

ORIGINAL SURVEY — SURVEYED, PLOTTED, TEMPLATE, AREAS, AREAS CHECKED — NOTE BOOK — NO.

PLACE 3-CROSS SECTION O.P.R.&R.C. STAMPED
HOFFRE & STEIN CO., NEW YORK.
H.B. P.O.D. No. 346-30

5

5