FED. ROAD DIST. NO.	STATE	PROJ. NO.	FISCAL YEAR	SHEET NO.	TOTAL SHEETS
HAWAII	HAW.	540A-01-02M	2004	22	39

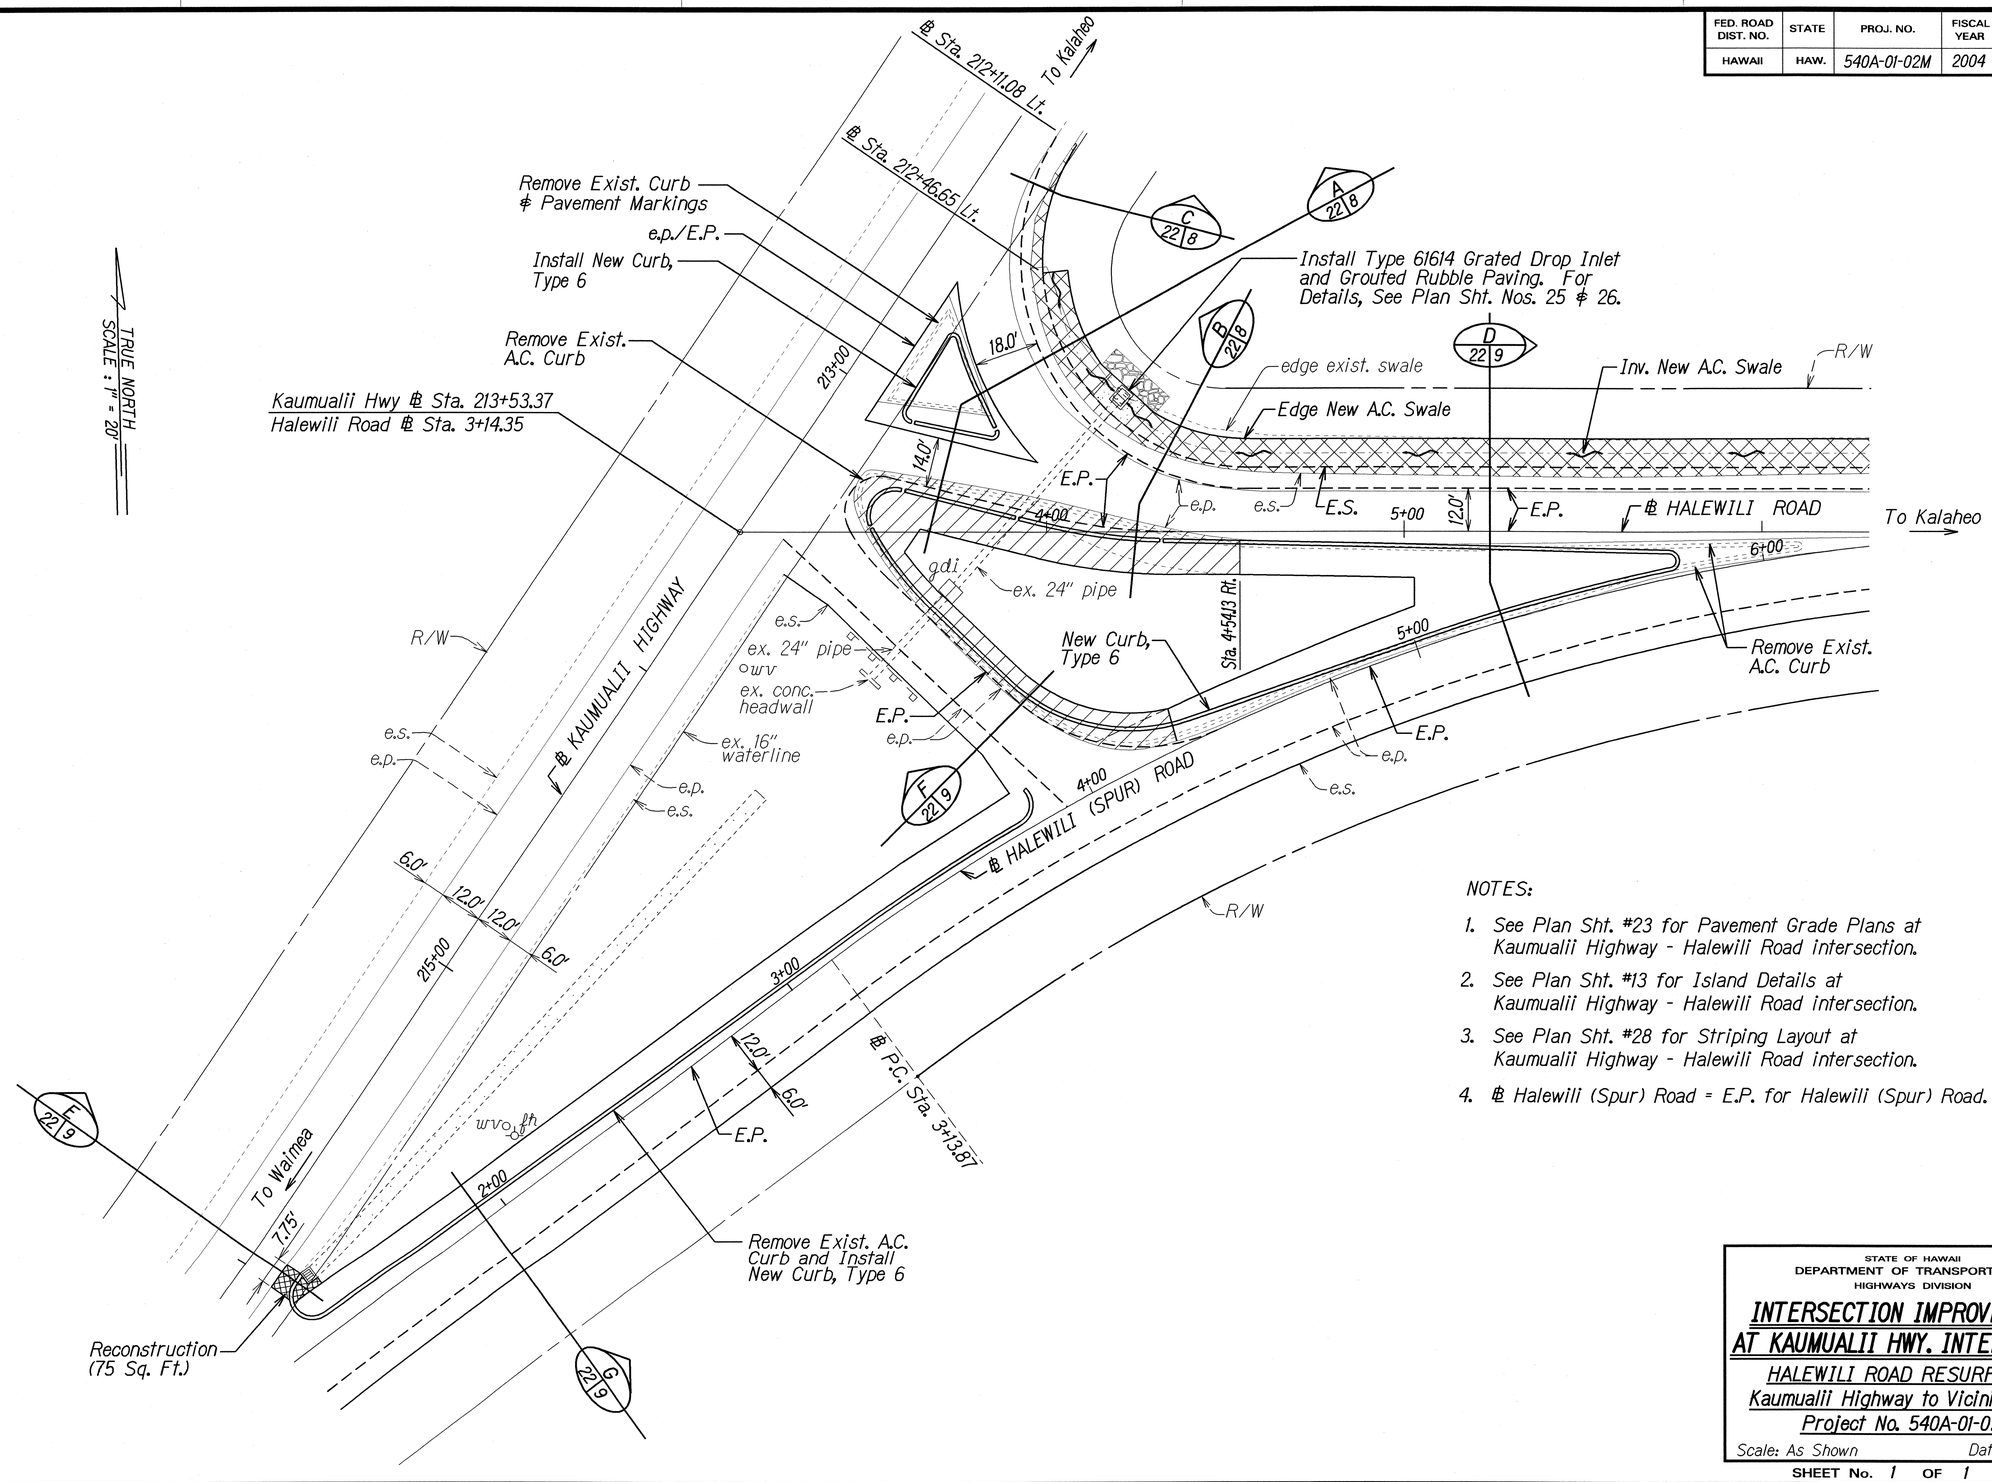

NOTES:

1. See Plan Sht. #23 for Pavement Grade Plans at Kaumualii Highway - Halewili Road intersection.
2. See Plan Sht. #13 for Island Details at Kaumualii Highway - Halewili Road intersection.
3. See Plan Sht. #28 for Striping Layout at Kaumualii Highway - Halewili Road intersection.
4. ℄ Halewili (Spur) Road = E.P. for Halewili (Spur) Road.

ORIGINAL PLAN	SURVEY PLOTTED BY	DATE 7/03
	DRAWN BY	
	TRACED BY	
NOTE BOOK	DESIGNED BY	
	QUANTITIES BY	
	CHECKED BY	

STATE OF HAWAII
DEPARTMENT OF TRANSPORTATION
HIGHWAYS DIVISION

INTERSECTION IMPROVEMENTS AT KAUMUALII HWY. INTERSECTION

HALEWILI ROAD RESURFACING
Kaumualii Highway to Vicinity M.P. 1
Project No. 540A-01-02M

Scale: As Shown — Date: July, 2003

SHEET No. 1 OF 1 SHEETS