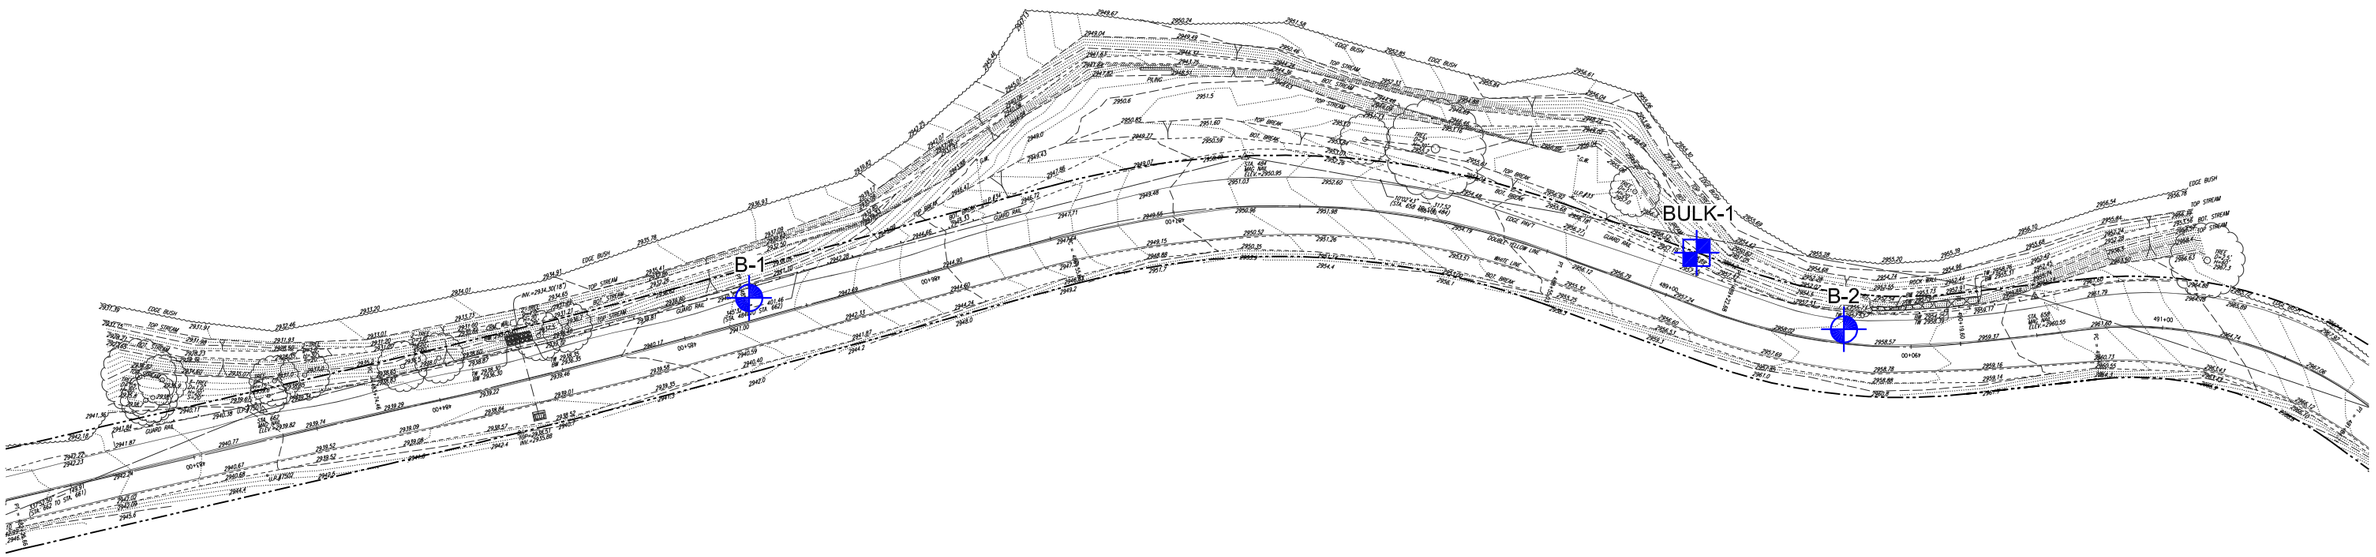

N

THE ROADWAY WORK SHOWN ON THESE PLANS ARE NOT REFLECTIVE OF THE CURRENT PROJECT SCOPE OF WORK. THESE ARE TO BE USED FOR BORING LOCATION REFERENCE ONLY.

LEGEND:

- APPROXIMATE BORING LOCATION
- APPROXIMATE BULK SAMPLE LOCATION

REFERENCE: TOPOGRAPHIC SURVEY PLAN TRANSMITTED BY WILSON OKAMOTO CORPORATION ON AUGUST 29, 2013.

0 20 40 60 120 180 FT.

GRAPHIC SCALE

SITE PLAN

WAIMEA CANYON DRIVE/
KOKEE ROAD IMPROVEMENTS, PHASE II
WAIMEA, KAUAI, HAWAII

GEOLABS, INC.
Geotechnical Engineering

DATE	DRAWN BY	PLATE
AUGUST 2013	JRP	2
SCALE 1" = 60'	W.O. 6829-00	

CAD User: JJP File Last Updated: August 29, 2013 3:21:33pm Plot Date: August 29, 2013 - 4:49:23pm
File: T:\Drafting-3904\Working\6829-00WaimeaCanyonDrive\6829-00SitePlan.dwg\SitePlan
Plotter: CutePDF Writer Plotstyle: GEO-No-Dithering-Blue-Boring.ctb